
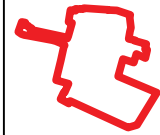


| Legend                                                                              |                          |
|-------------------------------------------------------------------------------------|--------------------------|
|  | Site Boundary            |
| FD120                                                                               | Fire Rated Door 120 mn   |
| FW120                                                                               | Fire Rated window 120 mn |



Project  
**ANCHOR SPRINGS,  
Littlehampton**

Drawing Tittle  
**PROPOSED  
B1 SECOND FLOOR PLAN**

|                           |                                               |                       |
|---------------------------|-----------------------------------------------|-----------------------|
| Sheet<br><b>A1</b>        | Scale<br><b>As indicated</b>                  |                       |
| Date<br><b>23.11.2020</b> | Drawn by<br><b>UrbanS</b>                     |                       |
| Pr no.<br><b>LH1</b>      | Drawing no.<br><b>LH1-USY-R0-02-DR-A-0010</b> | Revision<br><b>R3</b> |

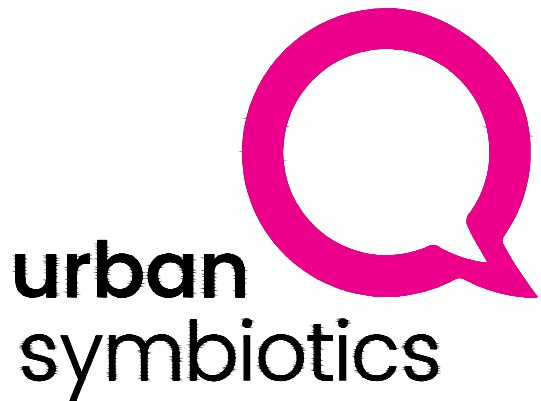

Studio 122, China Works, Black Prince Road, SE1 7SJ,  
LONDON, UNITED KINGDOM  
AVEO Group Limited trading as Urban Symbiotics  
Copyright © 2016 AVEO Group Ltd. Registration No. 9981470

 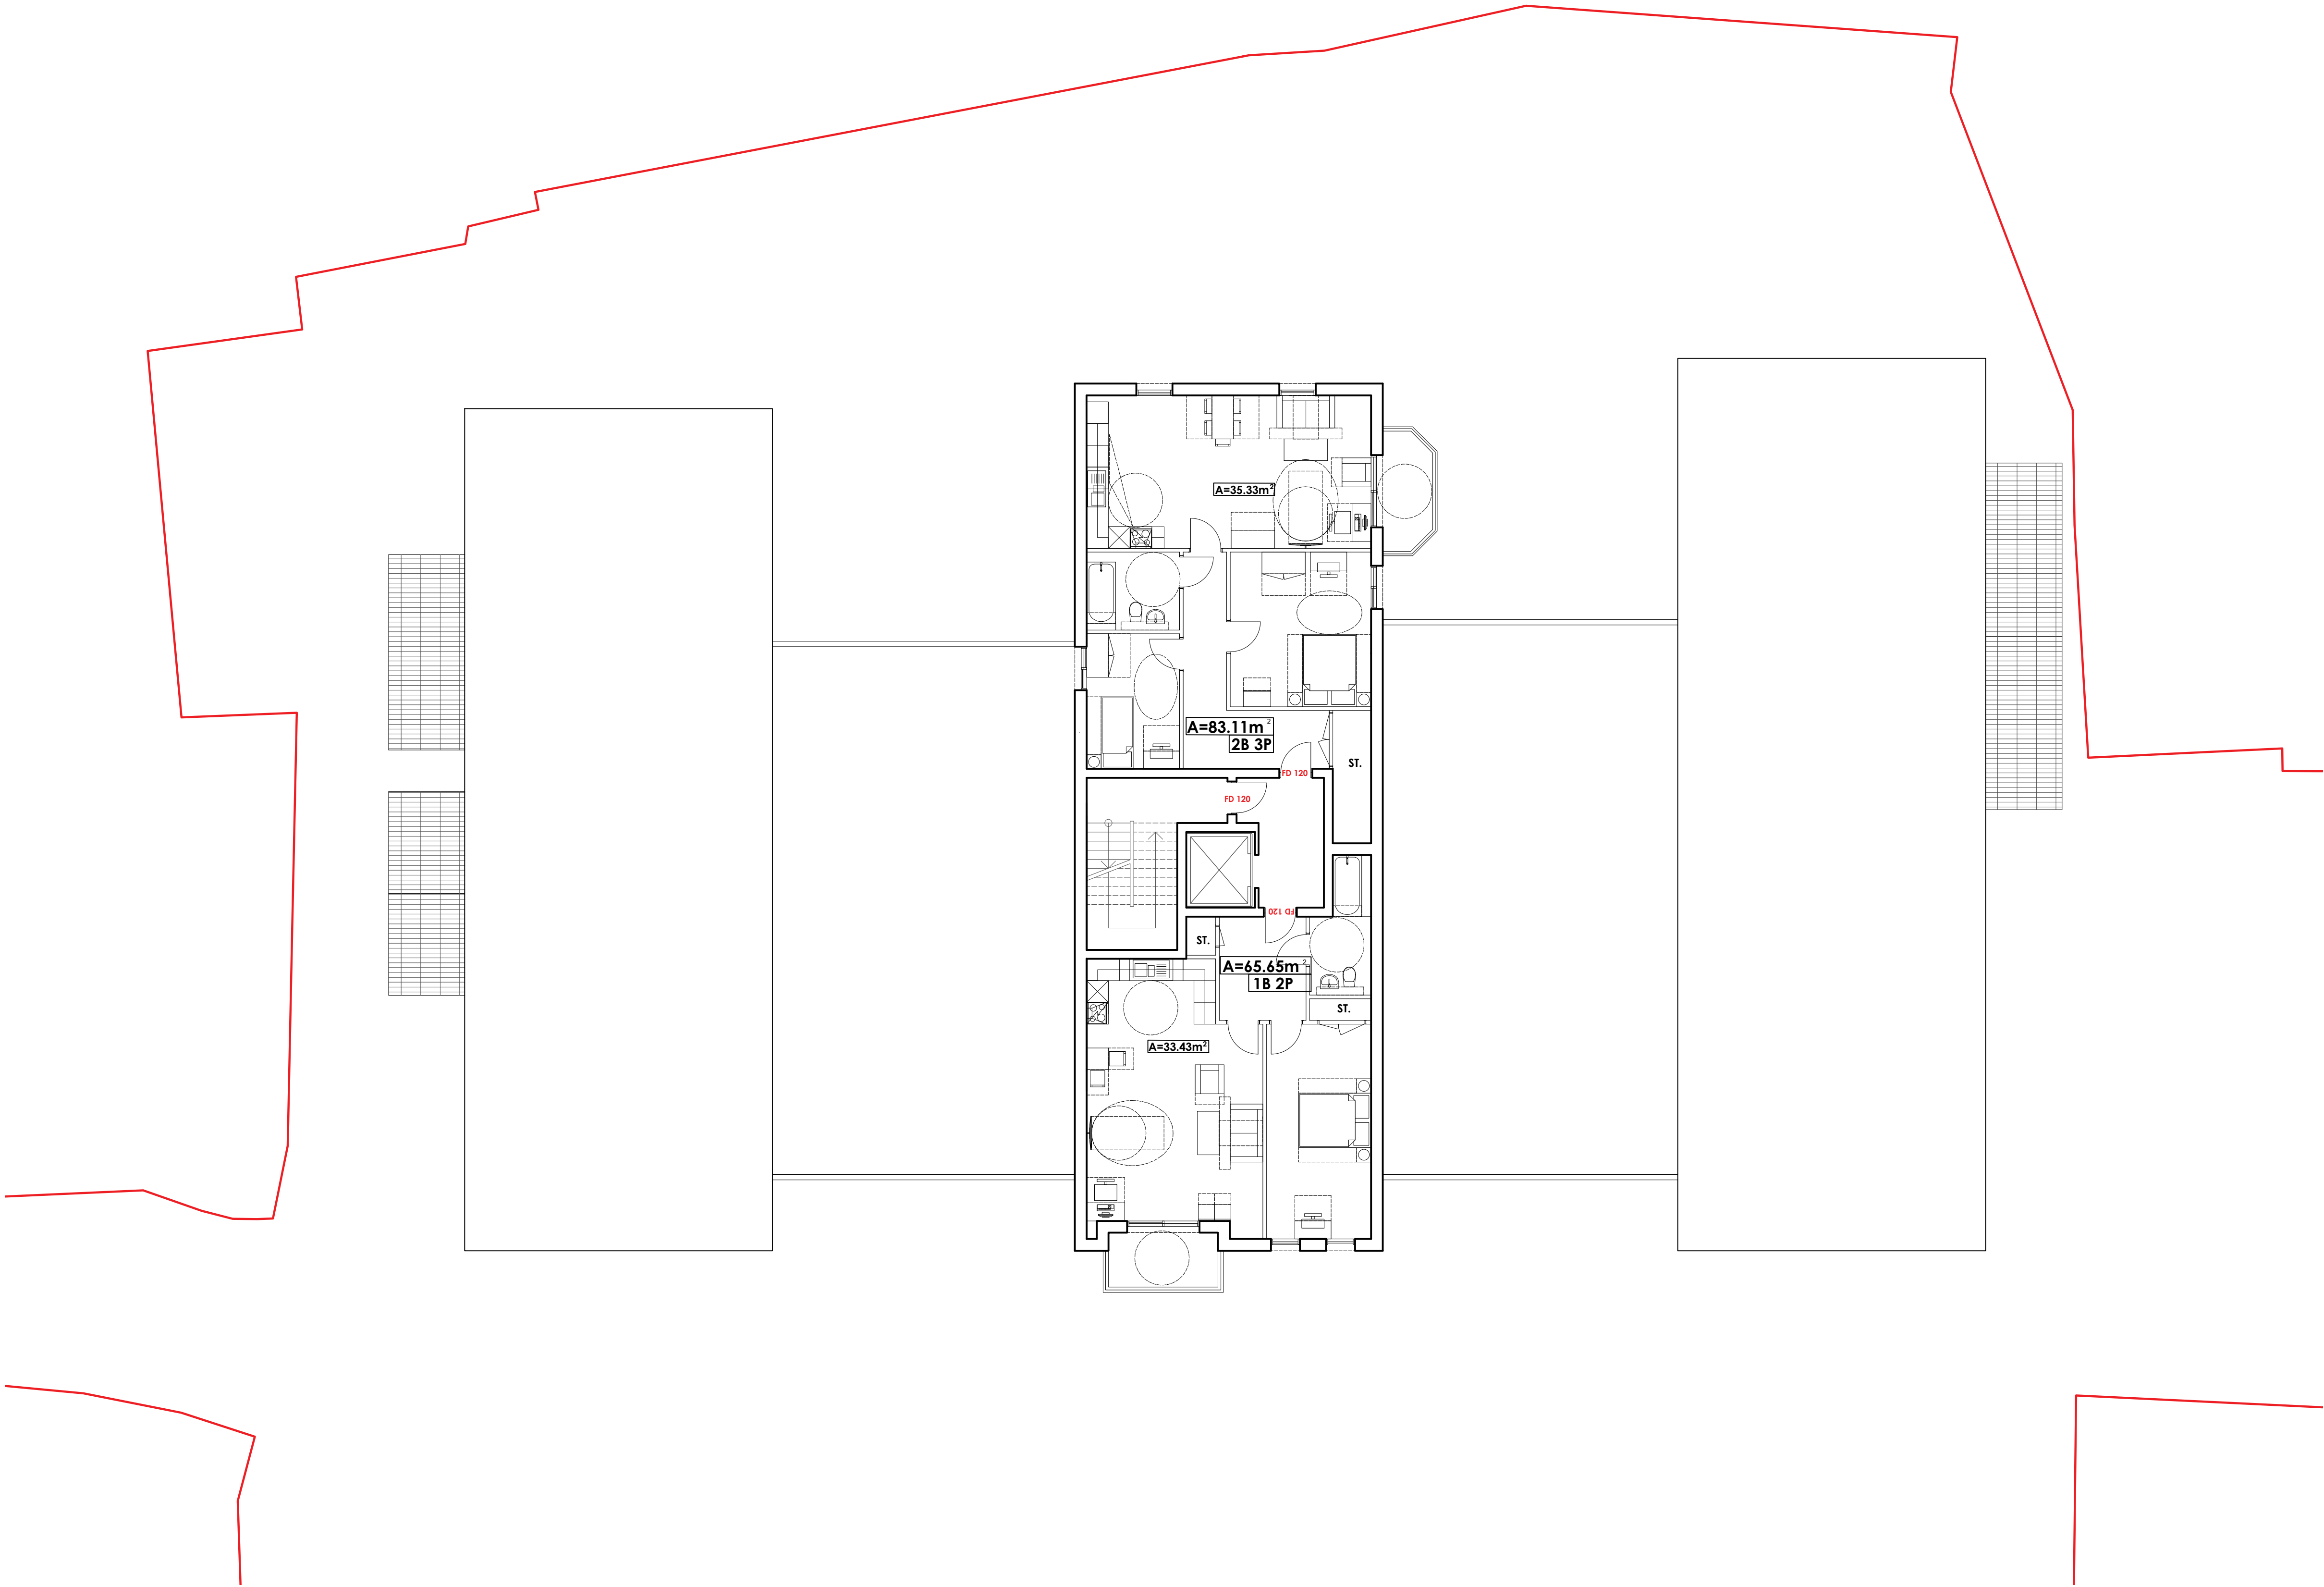

**B1 SECOND FLOOR PLAN | Scale 1:100 @ A1**