


Legend

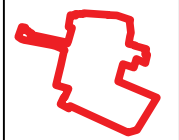

Site Boundary

FD120

Fire Rated Door 120 mn

FW120

Fire Rated window 120 mn

Project

**ANCHOR SPRINGS,
Littlehampton**

Drawing Tittle

**PROPOSED
B2 GROUND FLOOR PLAN**

Sheet
A1

Scale
As indicated


Date
23.11.2020

Drawn by
UrbanS



Pr no.
LH1

Drawing no.
LH1-USY-R0-GF-DR-A-0012

Revision
R3

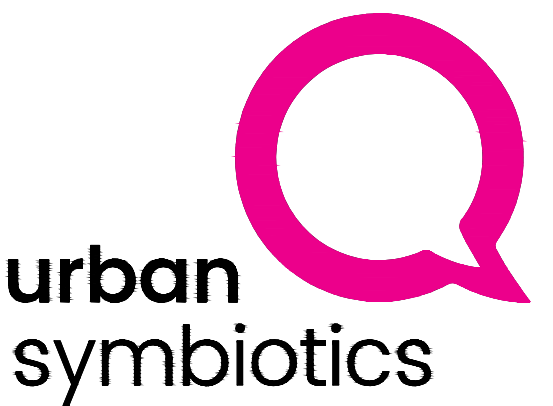

Studio 122, China Works, Black Prince Road, SE1 7SJ,
LONDON, UNITED KINGDOM
AVEO Group Limited trading as Urban Symbiotics
Copyright © 2016 AVEO Group Ltd. Registration No. 9981470

 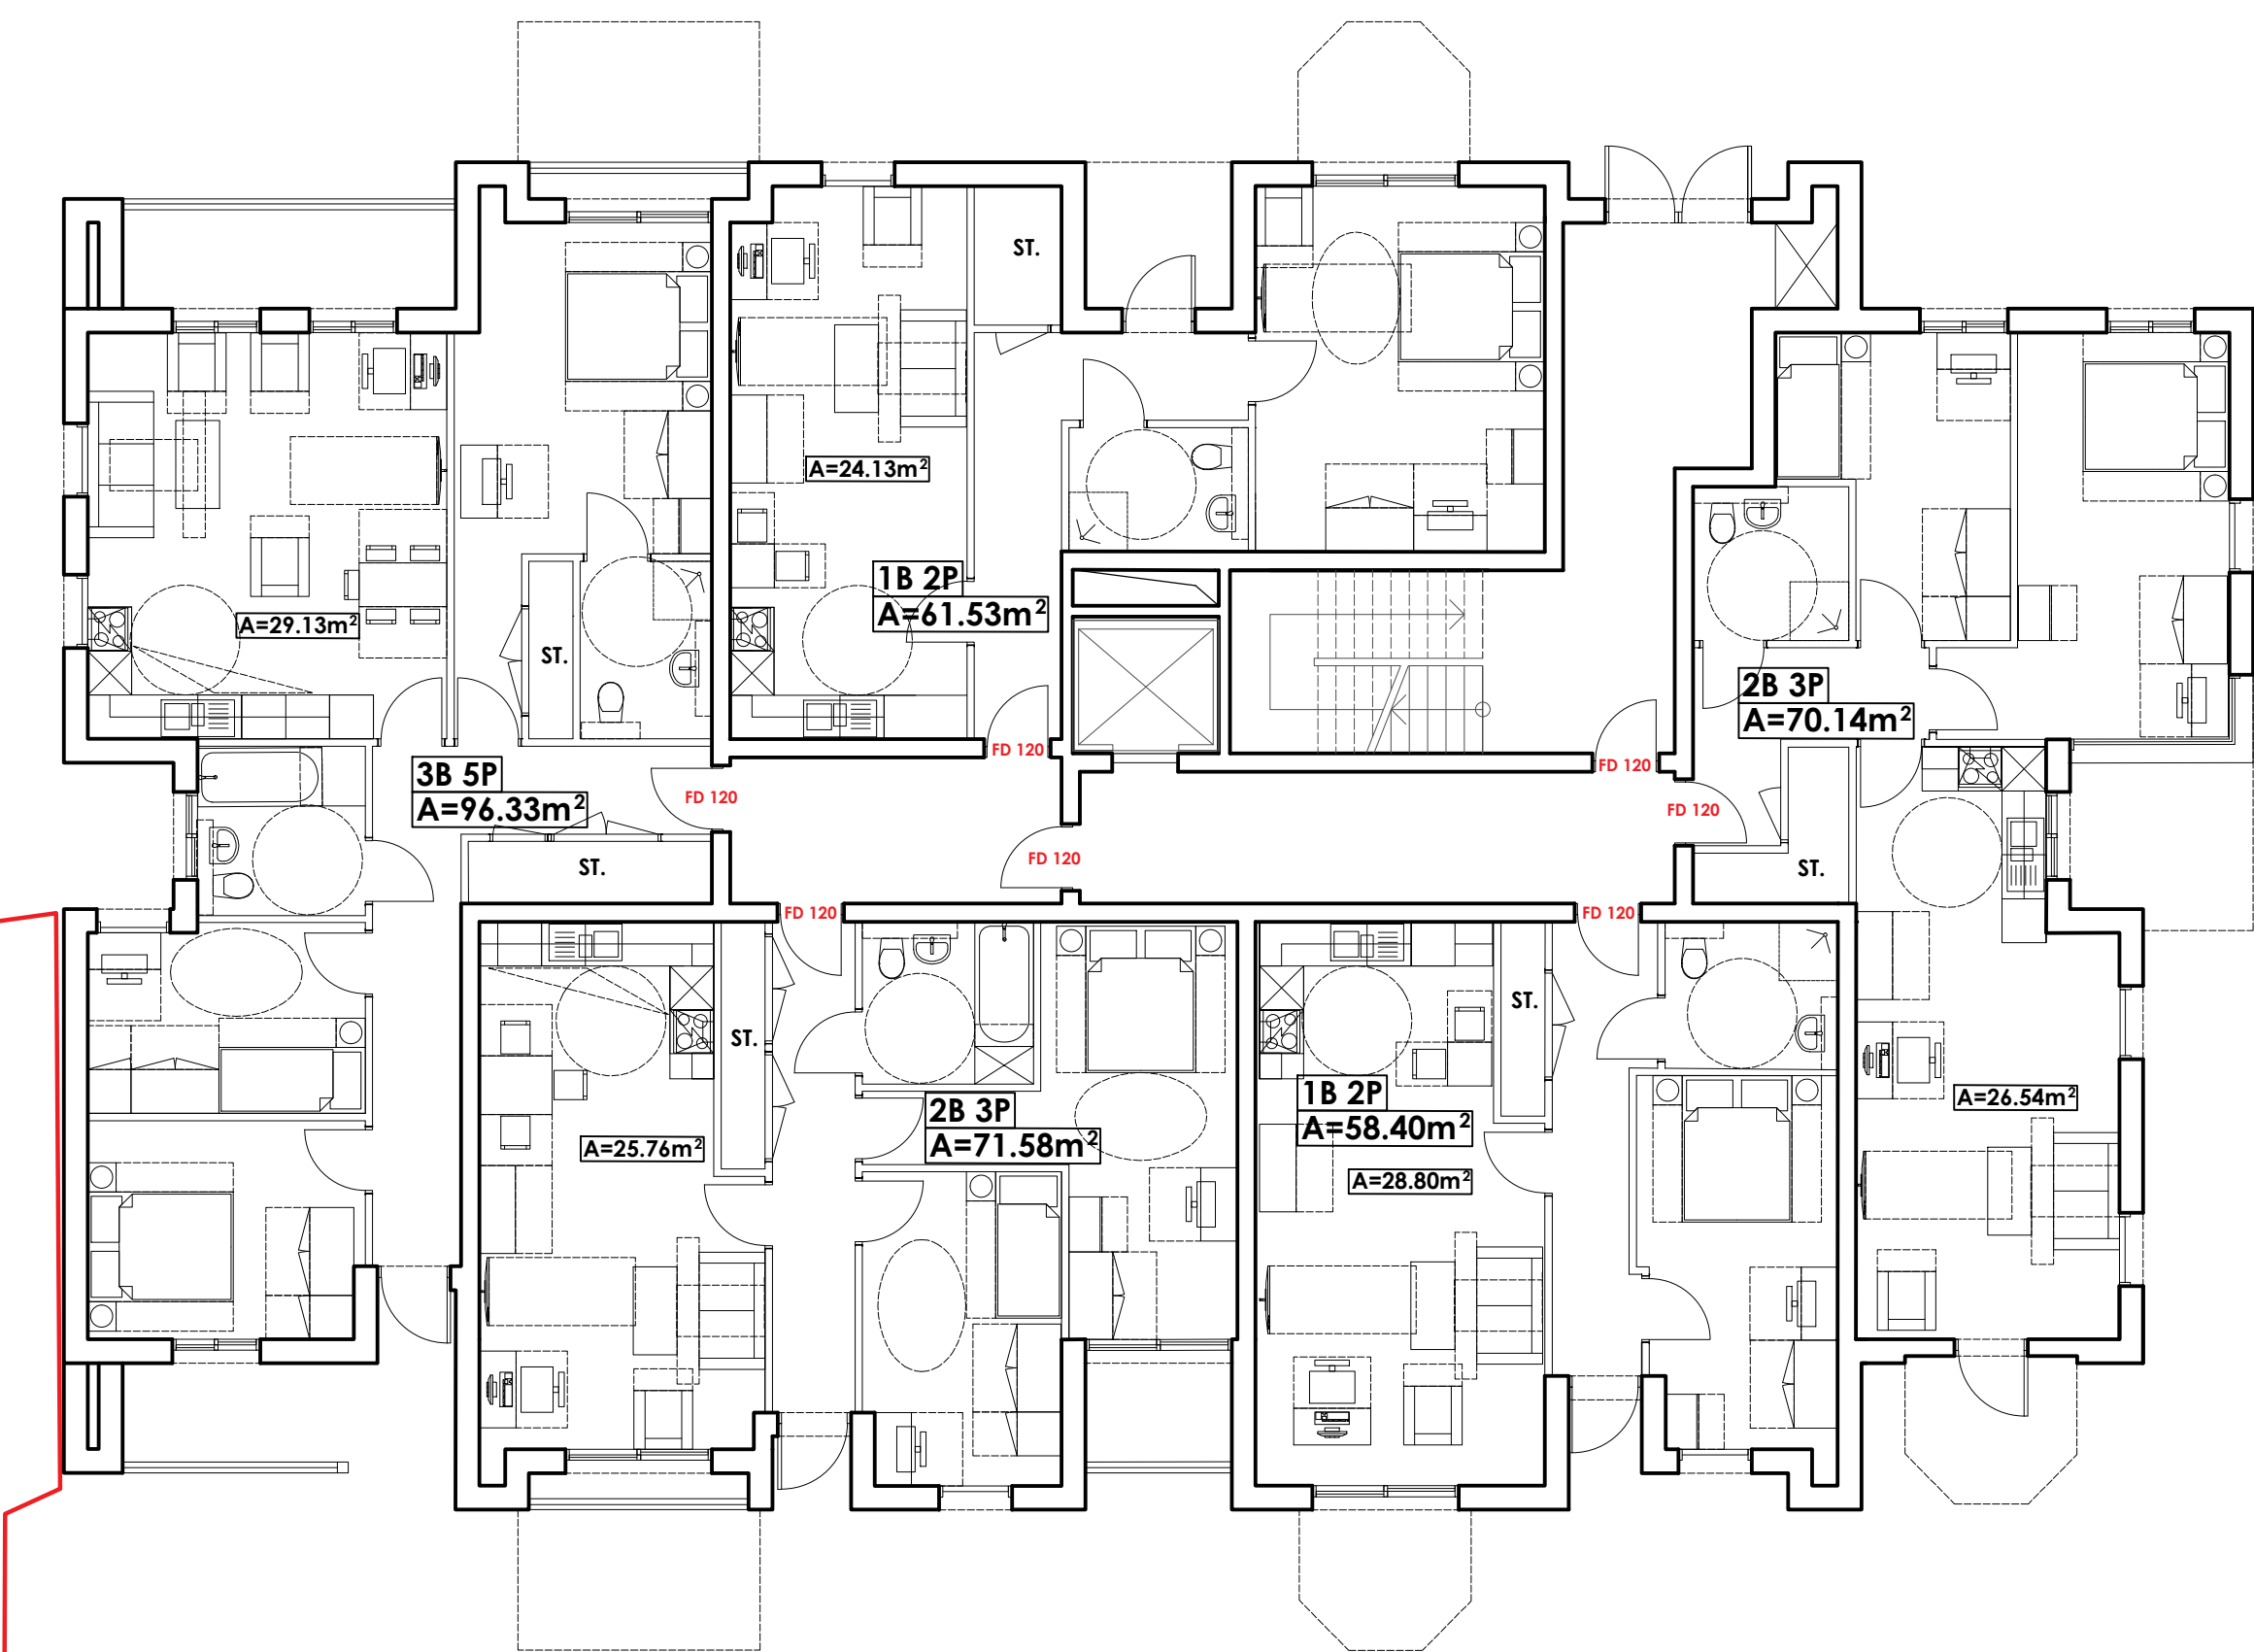

B2 GROUND FLOOR PLAN | Scale 1:100 @ A1