


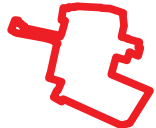


Legend	
	Site Boundary
	Previous Plans Outline


Project
**ANCHOR SPRINGS,
Littlehampton**

Drawing Title
**GROUND FLOOR PLAN
PREVIOUS OUTLINE**

Sheet A0	Scale As indicated	
Date 01.12.2020	Drawn by UrbanS	
Pr no. LH1	Drawing no. LH1-USY-R0-GF-DR-A-0046	Revision R3

 

GROUND FLOOR PLAN | Scale 1:200 @ A0

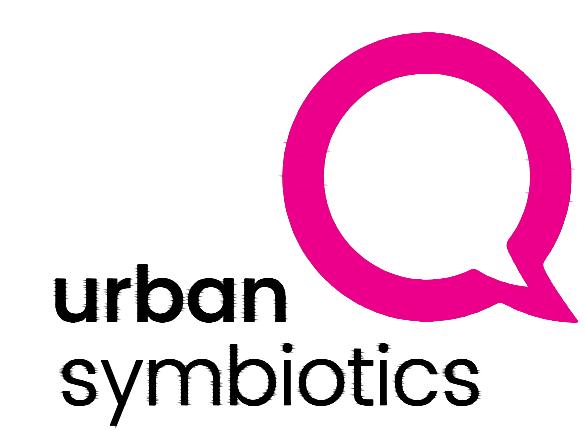

Studio 122, China Works, Black Prince Road, SE1 7SJ,
LONDON, UNITED KINGDOM
AVEO Group Limited trading as Urban Symbiotics
Copyright © 2016 AVEO Group Ltd. Registration No. 9981470