


General Notes:

Do not scale dimensions from this drawing, unless for Planning purposes.


The Contractor is responsible for checking all dimensions on site prior to commencement of the works.

This drawing is to be read in conjunction with the specification.


6

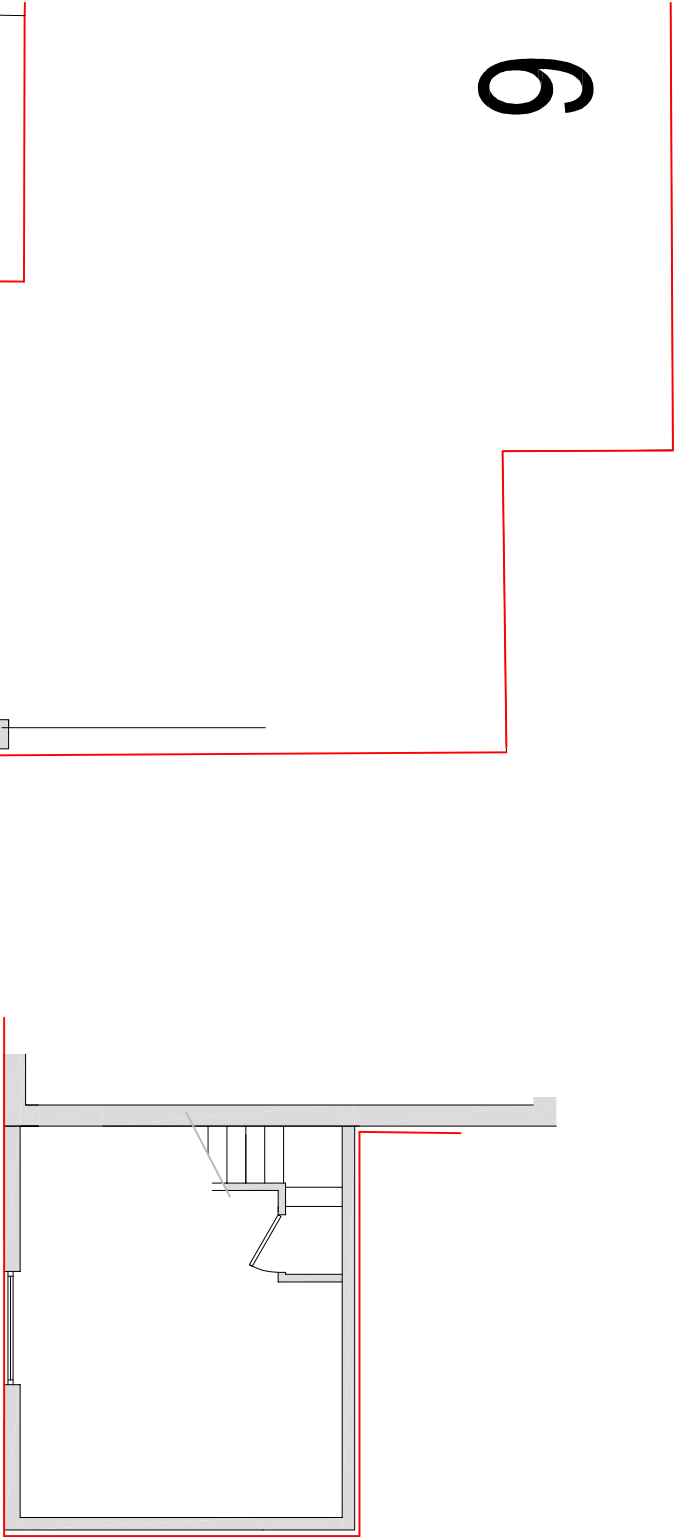

PROPOSED FIRST FLOOR PLAN

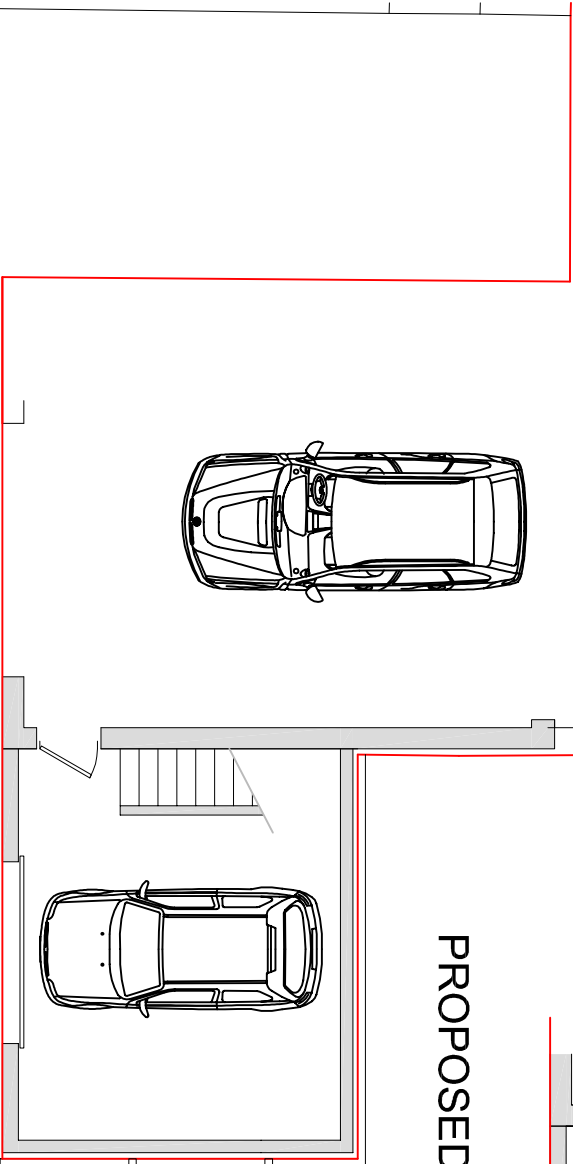

PROPOSED FLOOR PLAN

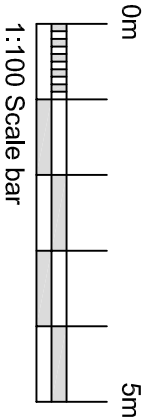

REV DATE NOTE

Revision Date Description

Client:

The Car Surgery, 9 North Street, Littlehampton, BN17 6JJ

Project:

Extension to Rear

Drawing Title:

Proposed Ground Floor

Scale: Date: Drawn By:

1:100 17/06/2021 BE

Drawing Number: Revision:

1410/003 -

Brian Elstone Surveying Services Ltd

Brian Elstone, MCIOR, IMAPS, FCABE
Building Surveyor and Architectural Consultant
CDM Consultant

1 Heme Court, Station Road, Rustington,
West Sussex, BN16 3BQ
Phone: 01903 784884, Mobile: 07710 593021,
Email: brian@elstone.biz