



General Notes:

Do not scale dimensions from this drawing, unless for Planning purposes.

The Contractor is responsible for checking all dimensions on site prior to commencement of the works.

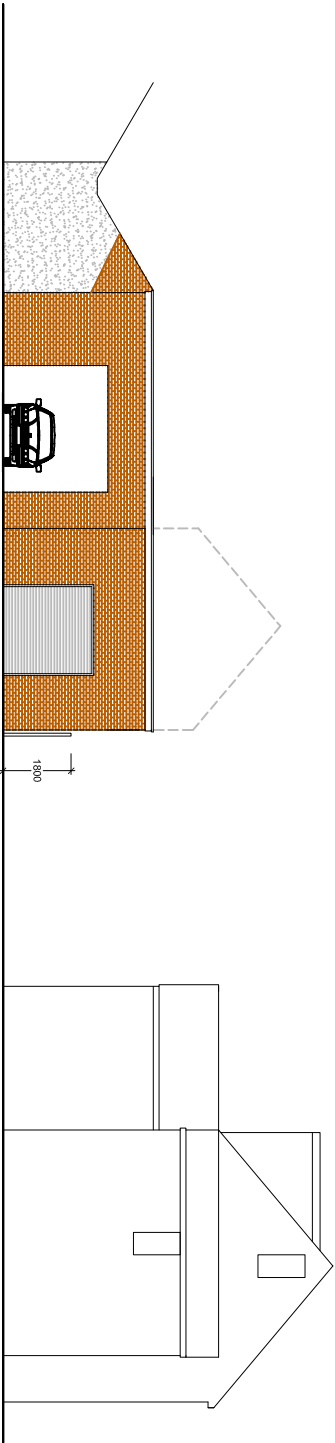

PROPOSED NORTH ELEVATION
Alternative A

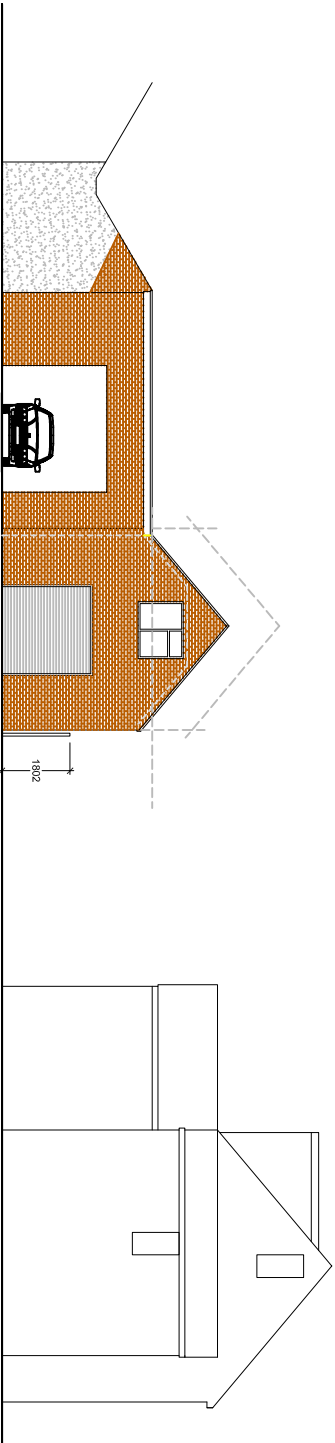

PROPOSED NORTH ELEVATION
Alternative B

Revision	Date	Description
Client: The Car Surgery, 9 North Street, Littlehampton, BN17 6JJ		
Project: Extension to Rear		
Drawing Title: Alternative Street Scenes		
Scale:	Date:	Drawn By:
1:200	08/06/2021	BE
Drawing Number:	Revision:	
14/10/008	-	

Brian Elstone Surveying Services Ltd
Brian Elstone, MCIOB, IMAPS, FCABE
Building Surveyor and Architectural Consultant
CDM Consultant
1 Heme Court, Station Road, Rustington,
West Sussex, BN16 3BQ
Phone: 01903 784884, Mobile: 07710 593021.
Email: brian@elstone.biz