


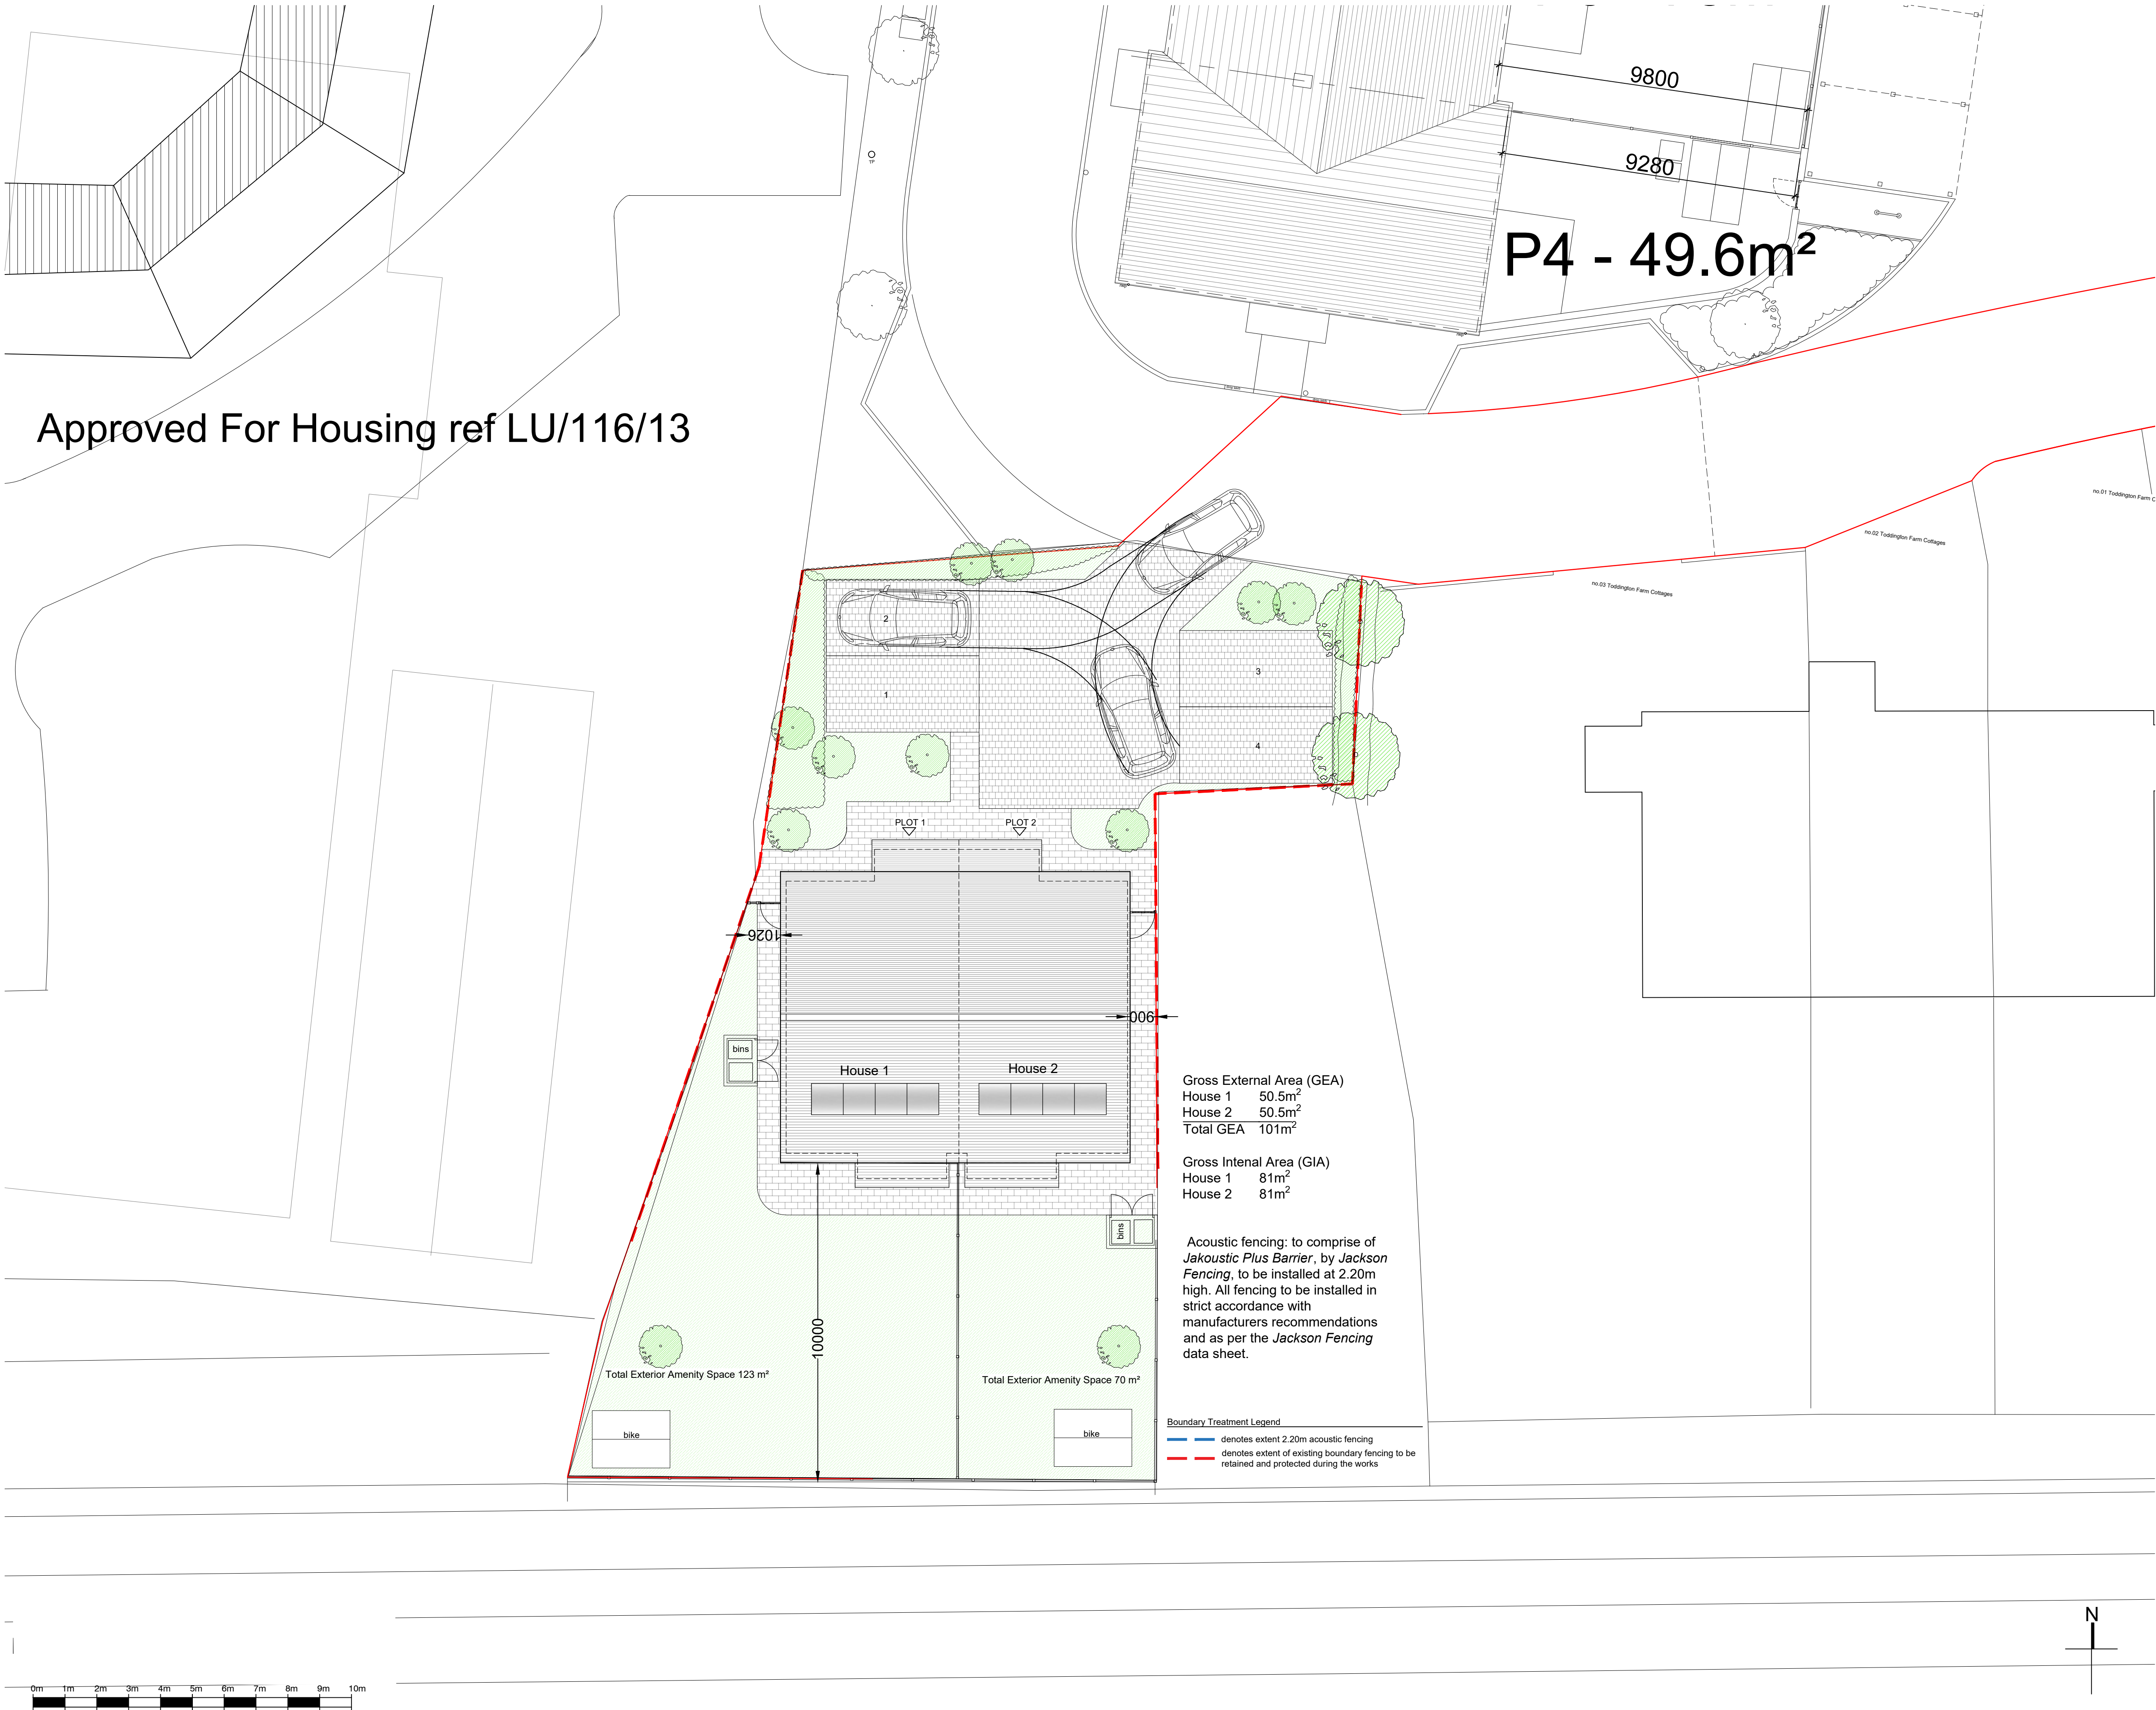

- NOTES
- DO NOT SCALE OFF THIS DRAWING EXCEPT FOR PLANNING PURPOSES
 - CHECK ALL DIMENSIONS ON SITE BEFORE ANY WORK IS COMMENCED
 - ALL GOODS MATERIALS AND WORKMANSHIP MUST CONFORM WITH CURRENT BUILDING REGULATIONS, BRITISH STANDARDS AND CODES OF PRACTICE
 - COPYRIGHT OF THIS DRAWING IS RETAINED BY THE ARCHITECT AND IT MUST NOT BE REPRODUCED WITHOUT WRITTEN CONSENT

C	May 21	RF	Revised Landscape
B	Mar 21	RF	Revised Unit Design
A	Feb 21	RF	Revised Layout
REV	DATE	BY	AMENDMENT

The Old Forge
6 Church Street
Bromington
West Sussex
BN20 4LA

CLIENT

HELG Properties Ltd

JOB TITLE

Proposed Development at land adjacent to
Toddington Lane Farm Cottage
Toddington Lane
Littlehampton
BN17 7PP

DRAWING TITLE

Site Plan as Proposed

PLANNING ISSUE

DATE	SCALE	DRAWN BY	RF
Feb 2021	1:100 @ A1	CHECKED BY	EC
JOB NO.	DRAWING NO.	REVISION	
20026	2.01	C	