

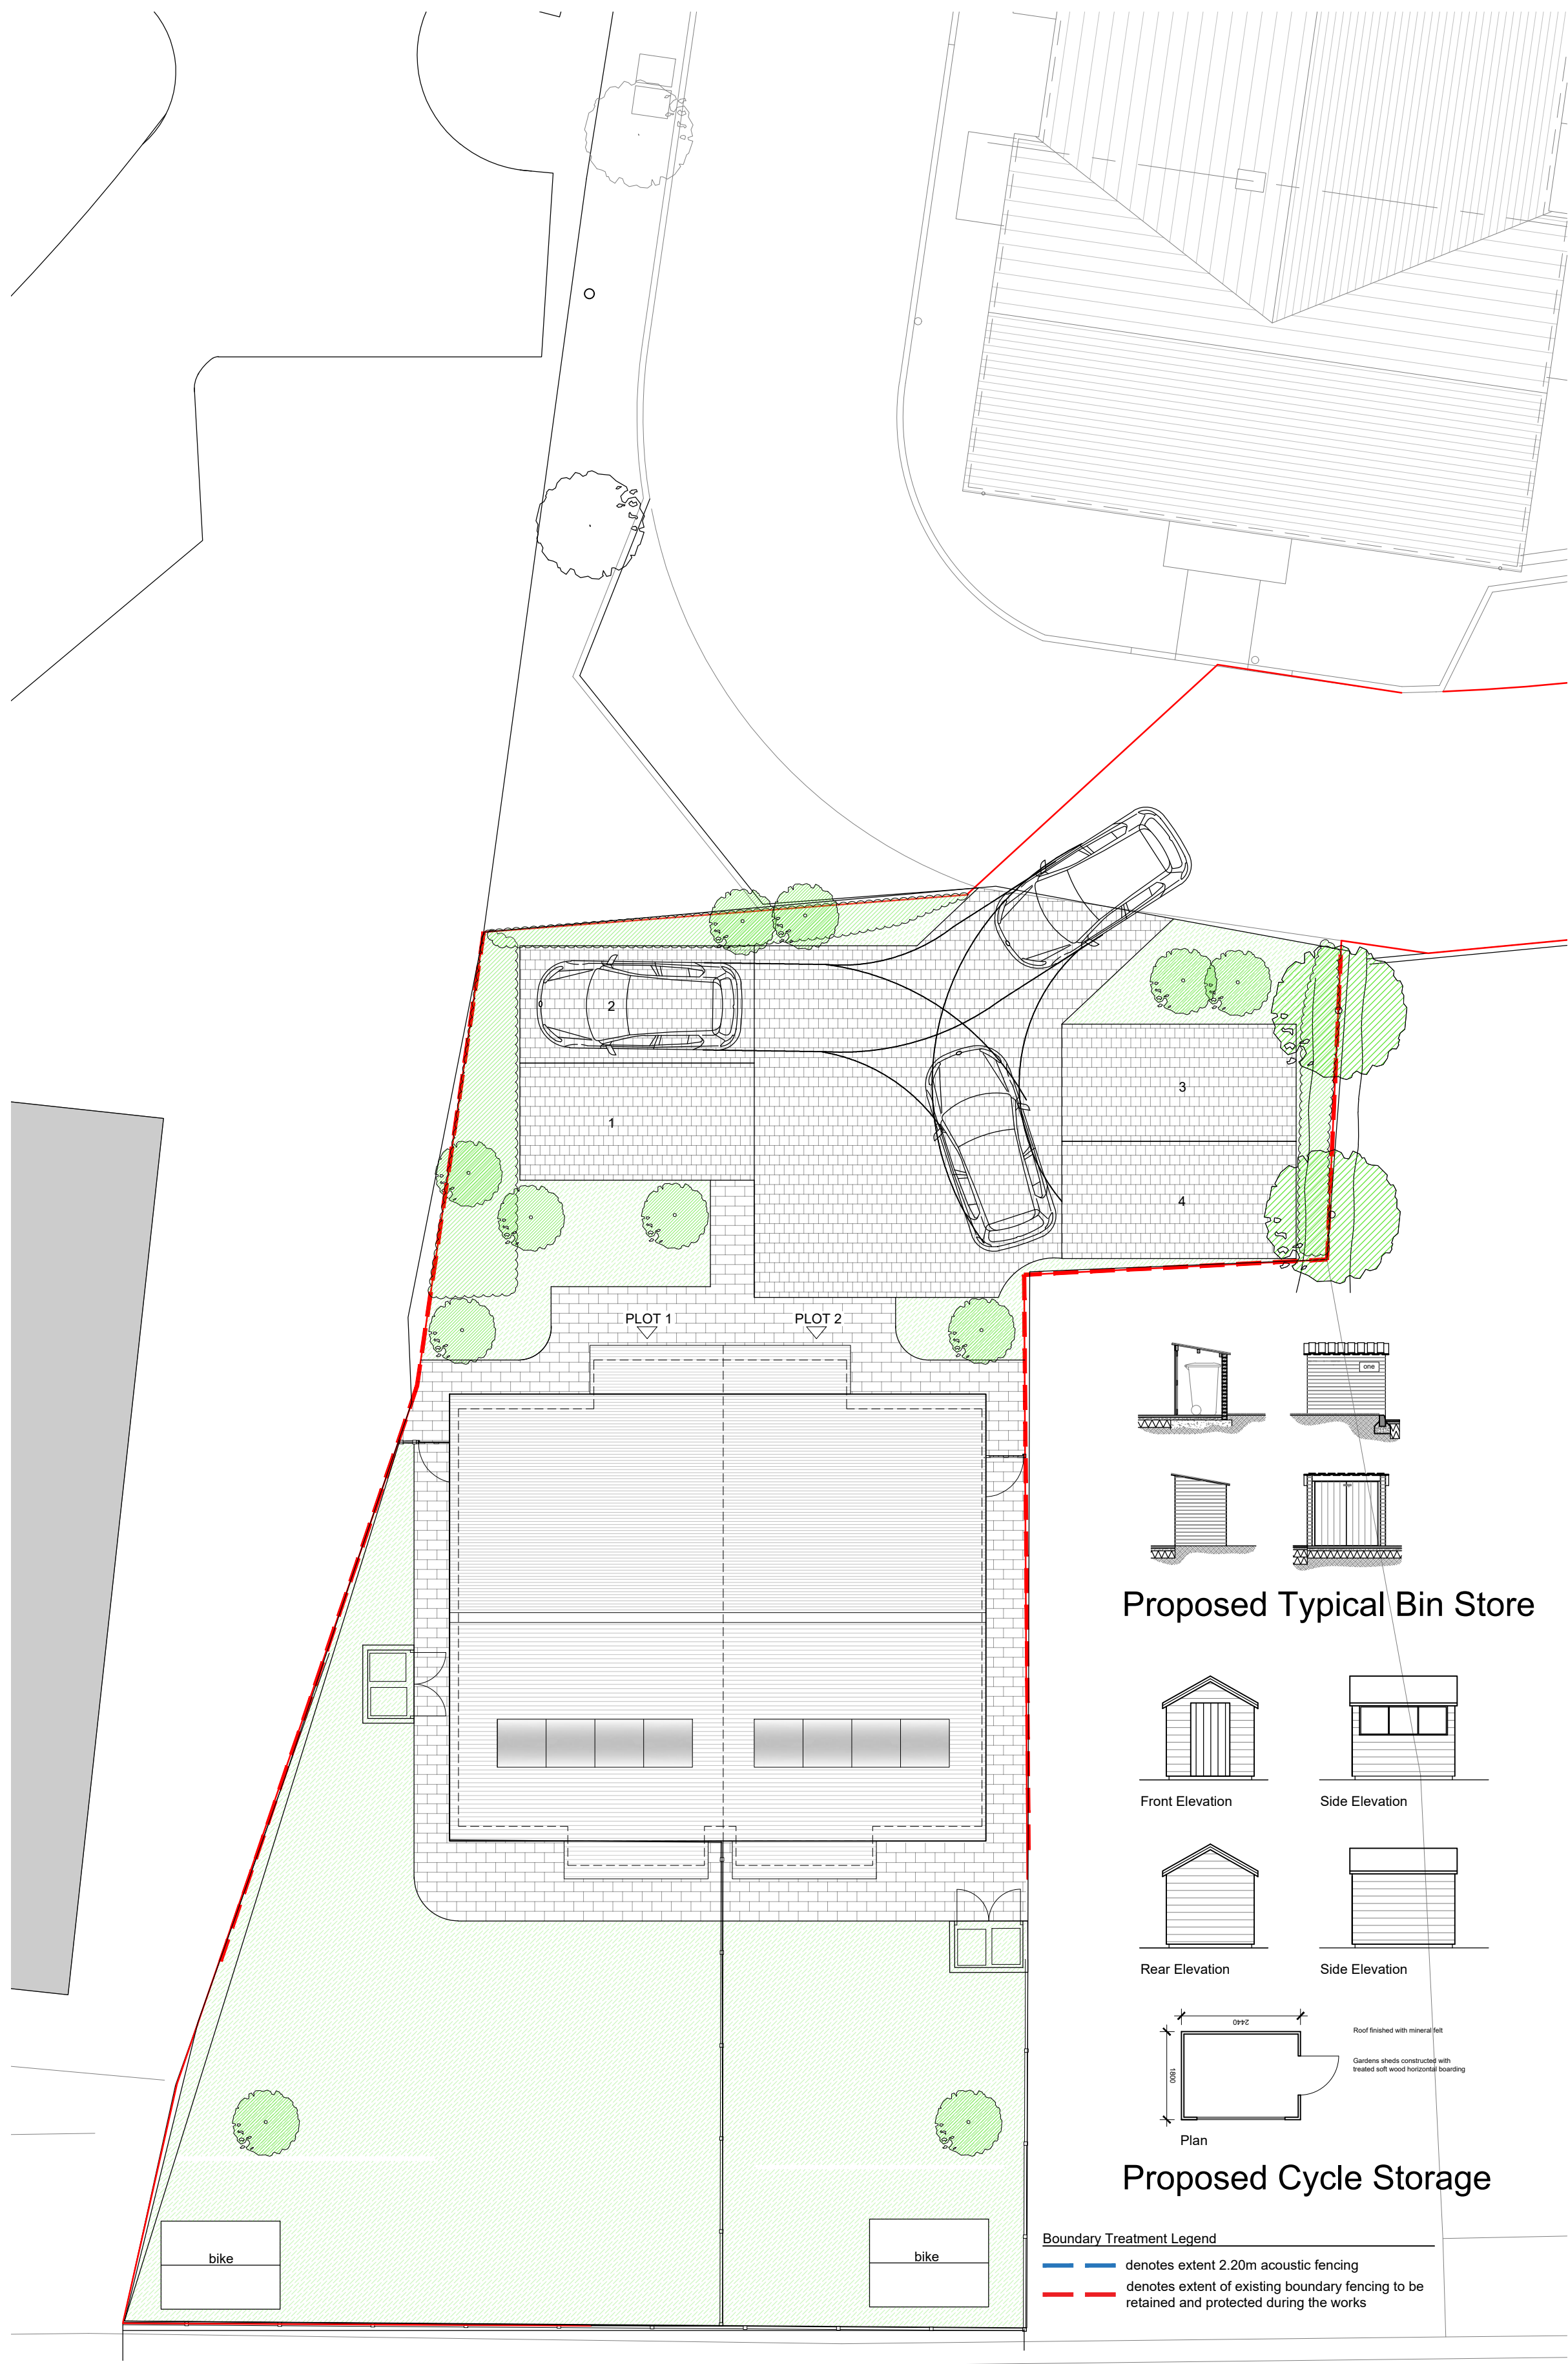


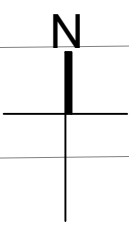


Proposed Site Plan - 1:100 @ A1

 


Acoustic fencing: to comprise of *Jakoustic Plus Barrier*, by *Jackson Fencing*, to be installed at 2.20m high. All fencing to be installed in strict accordance with manufacturers recommendations and as per the *Jackson Fencing* data sheet.

Proposed Typical Bin Store

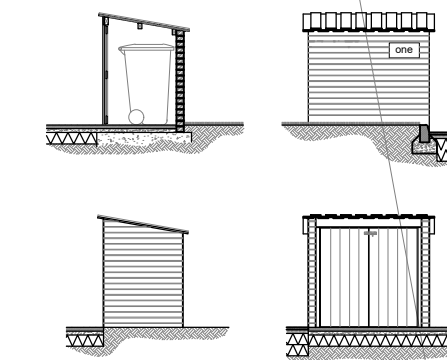


Proposed Cycle Storage

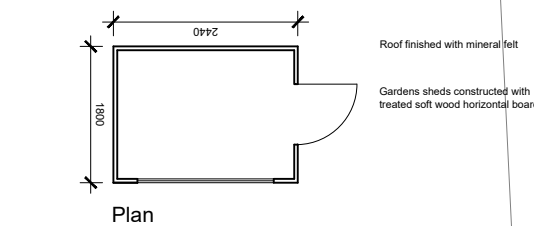

Boundary Treatment Legend
— denotes extent 2.20m acoustic fencing
— denotes extent of existing boundary fencing to be retained and protected during the works




Southern Elevation

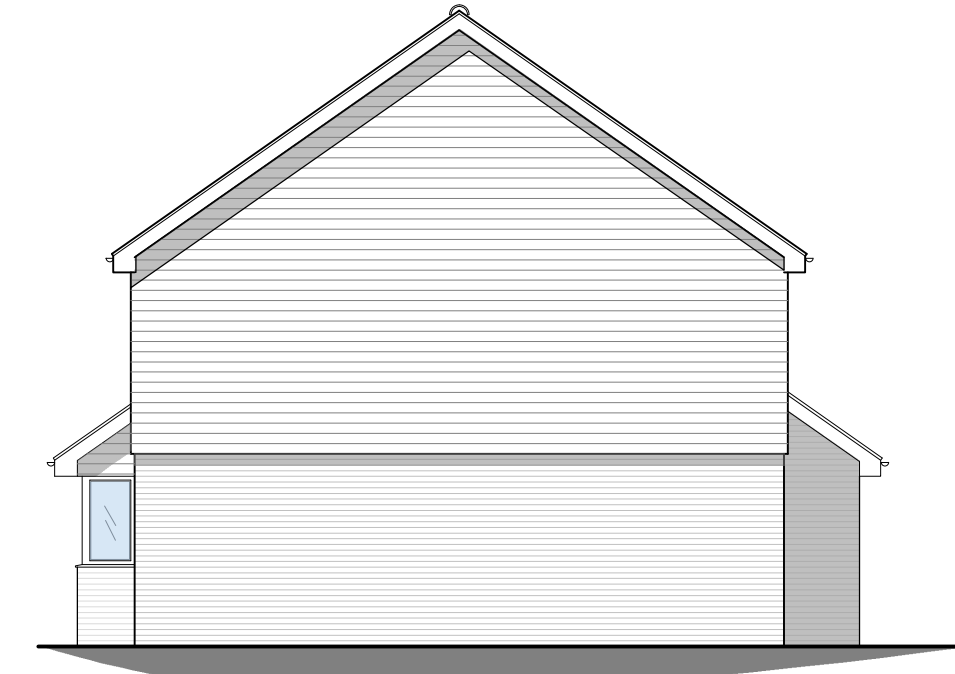


Eastern Elevation




Northern Elevation

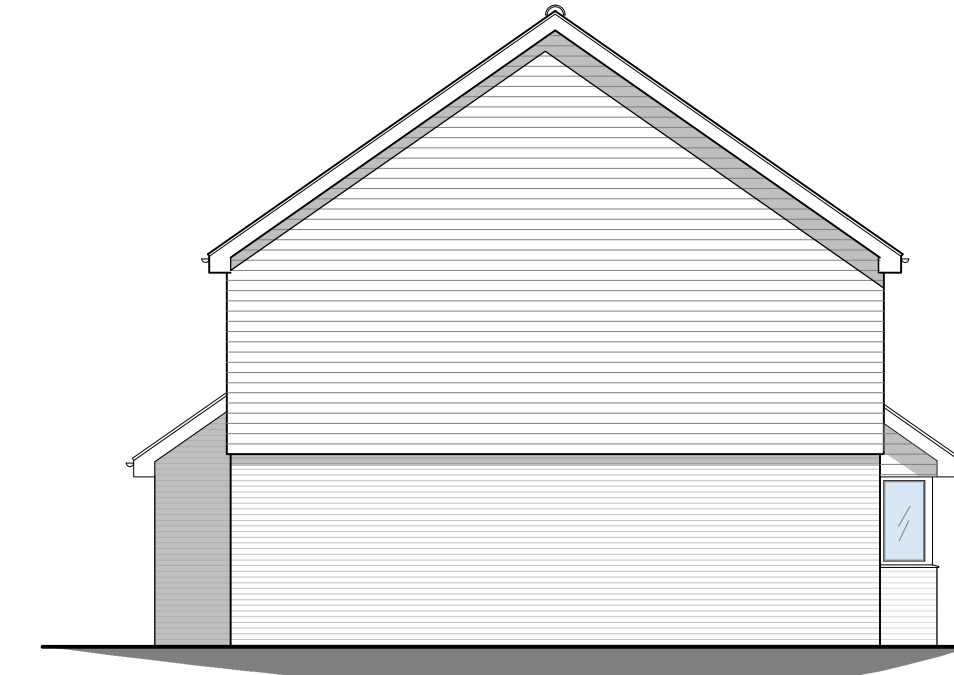

Western Elevation

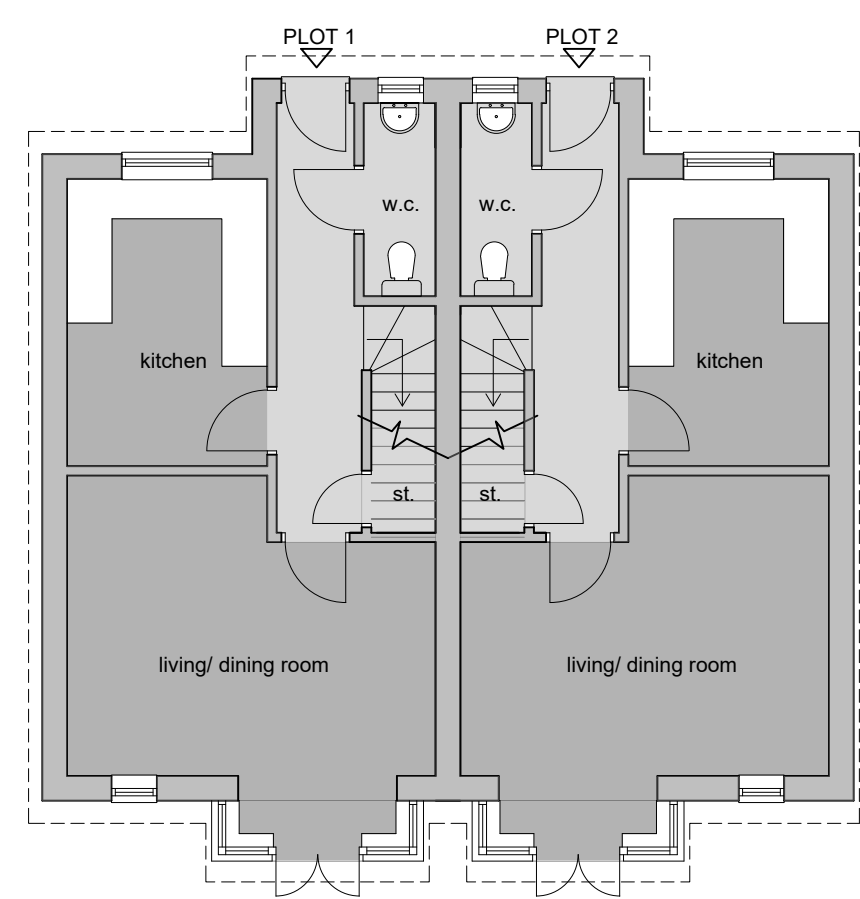

Ground Floor Plan

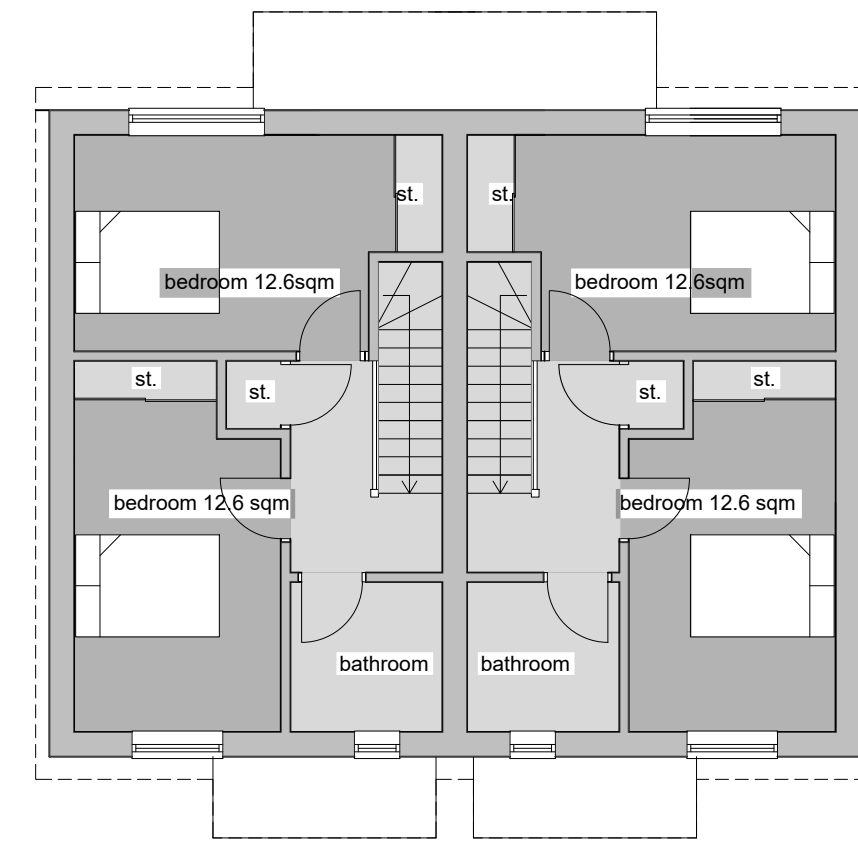

First Floor Plan

NOTES

- DO NOT SCALE OFF THIS DRAWING EXCEPT FOR PLANNING PURPOSES
- CHECK ALL DIMENSIONS ON SITE BEFORE ANY WORK IS COMMENCED
- ALL GOODS MATERIALS AND WORKMANSHIP MUST CONFORM WITH CURRENT BUILDING REGULATIONS, BRITISH STANDARDS AND CODES OF PRACTICE
- COPYRIGHT OF THIS DRAWING IS RETAINED BY THE ARCHITECT AND IT MUST NOT BE REPRODUCED WITHOUT WRITTEN CONSENT

C	May 21	RF	Revised Landscape
B	Mar 21	RF	Revised Unit Design
A	Feb 21	RF	Revised Layout
REV	DATE	BY	AMENDMENT



CLIENT
HELG Properties Ltd

JOB TITLE
Proposed Development at land adjacent to Toddington Lane Farm Cottage
Toddington Lane
Littlehampton
BN17 7PP

DRAWING TITLE
Elevations & Plans as Proposed
Planning Issue

DATE	SCALE	DRAWN BY	RF
Feb 2021	1:100 @ A1	CHECKED BY	EC

JOB NO.	DRAWING NO.	REVISION
20026	2.02	C