
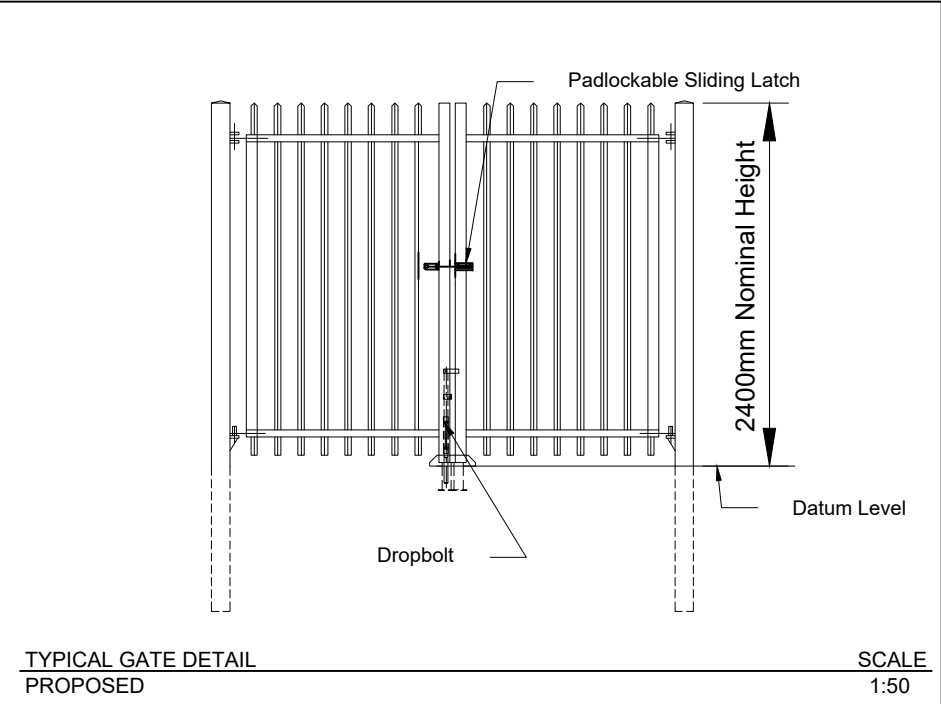
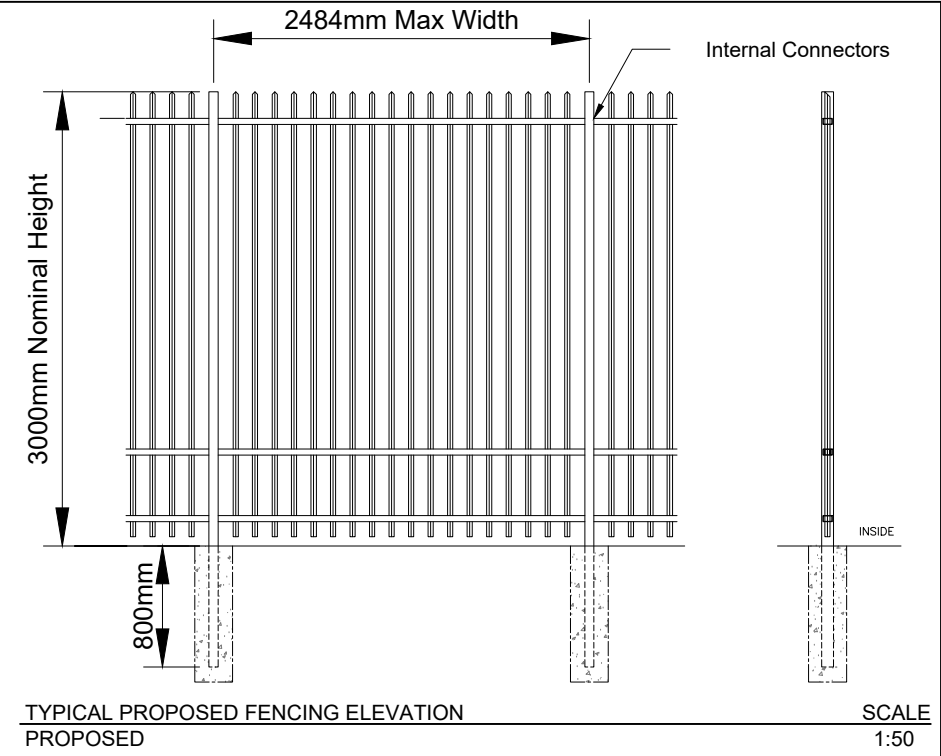


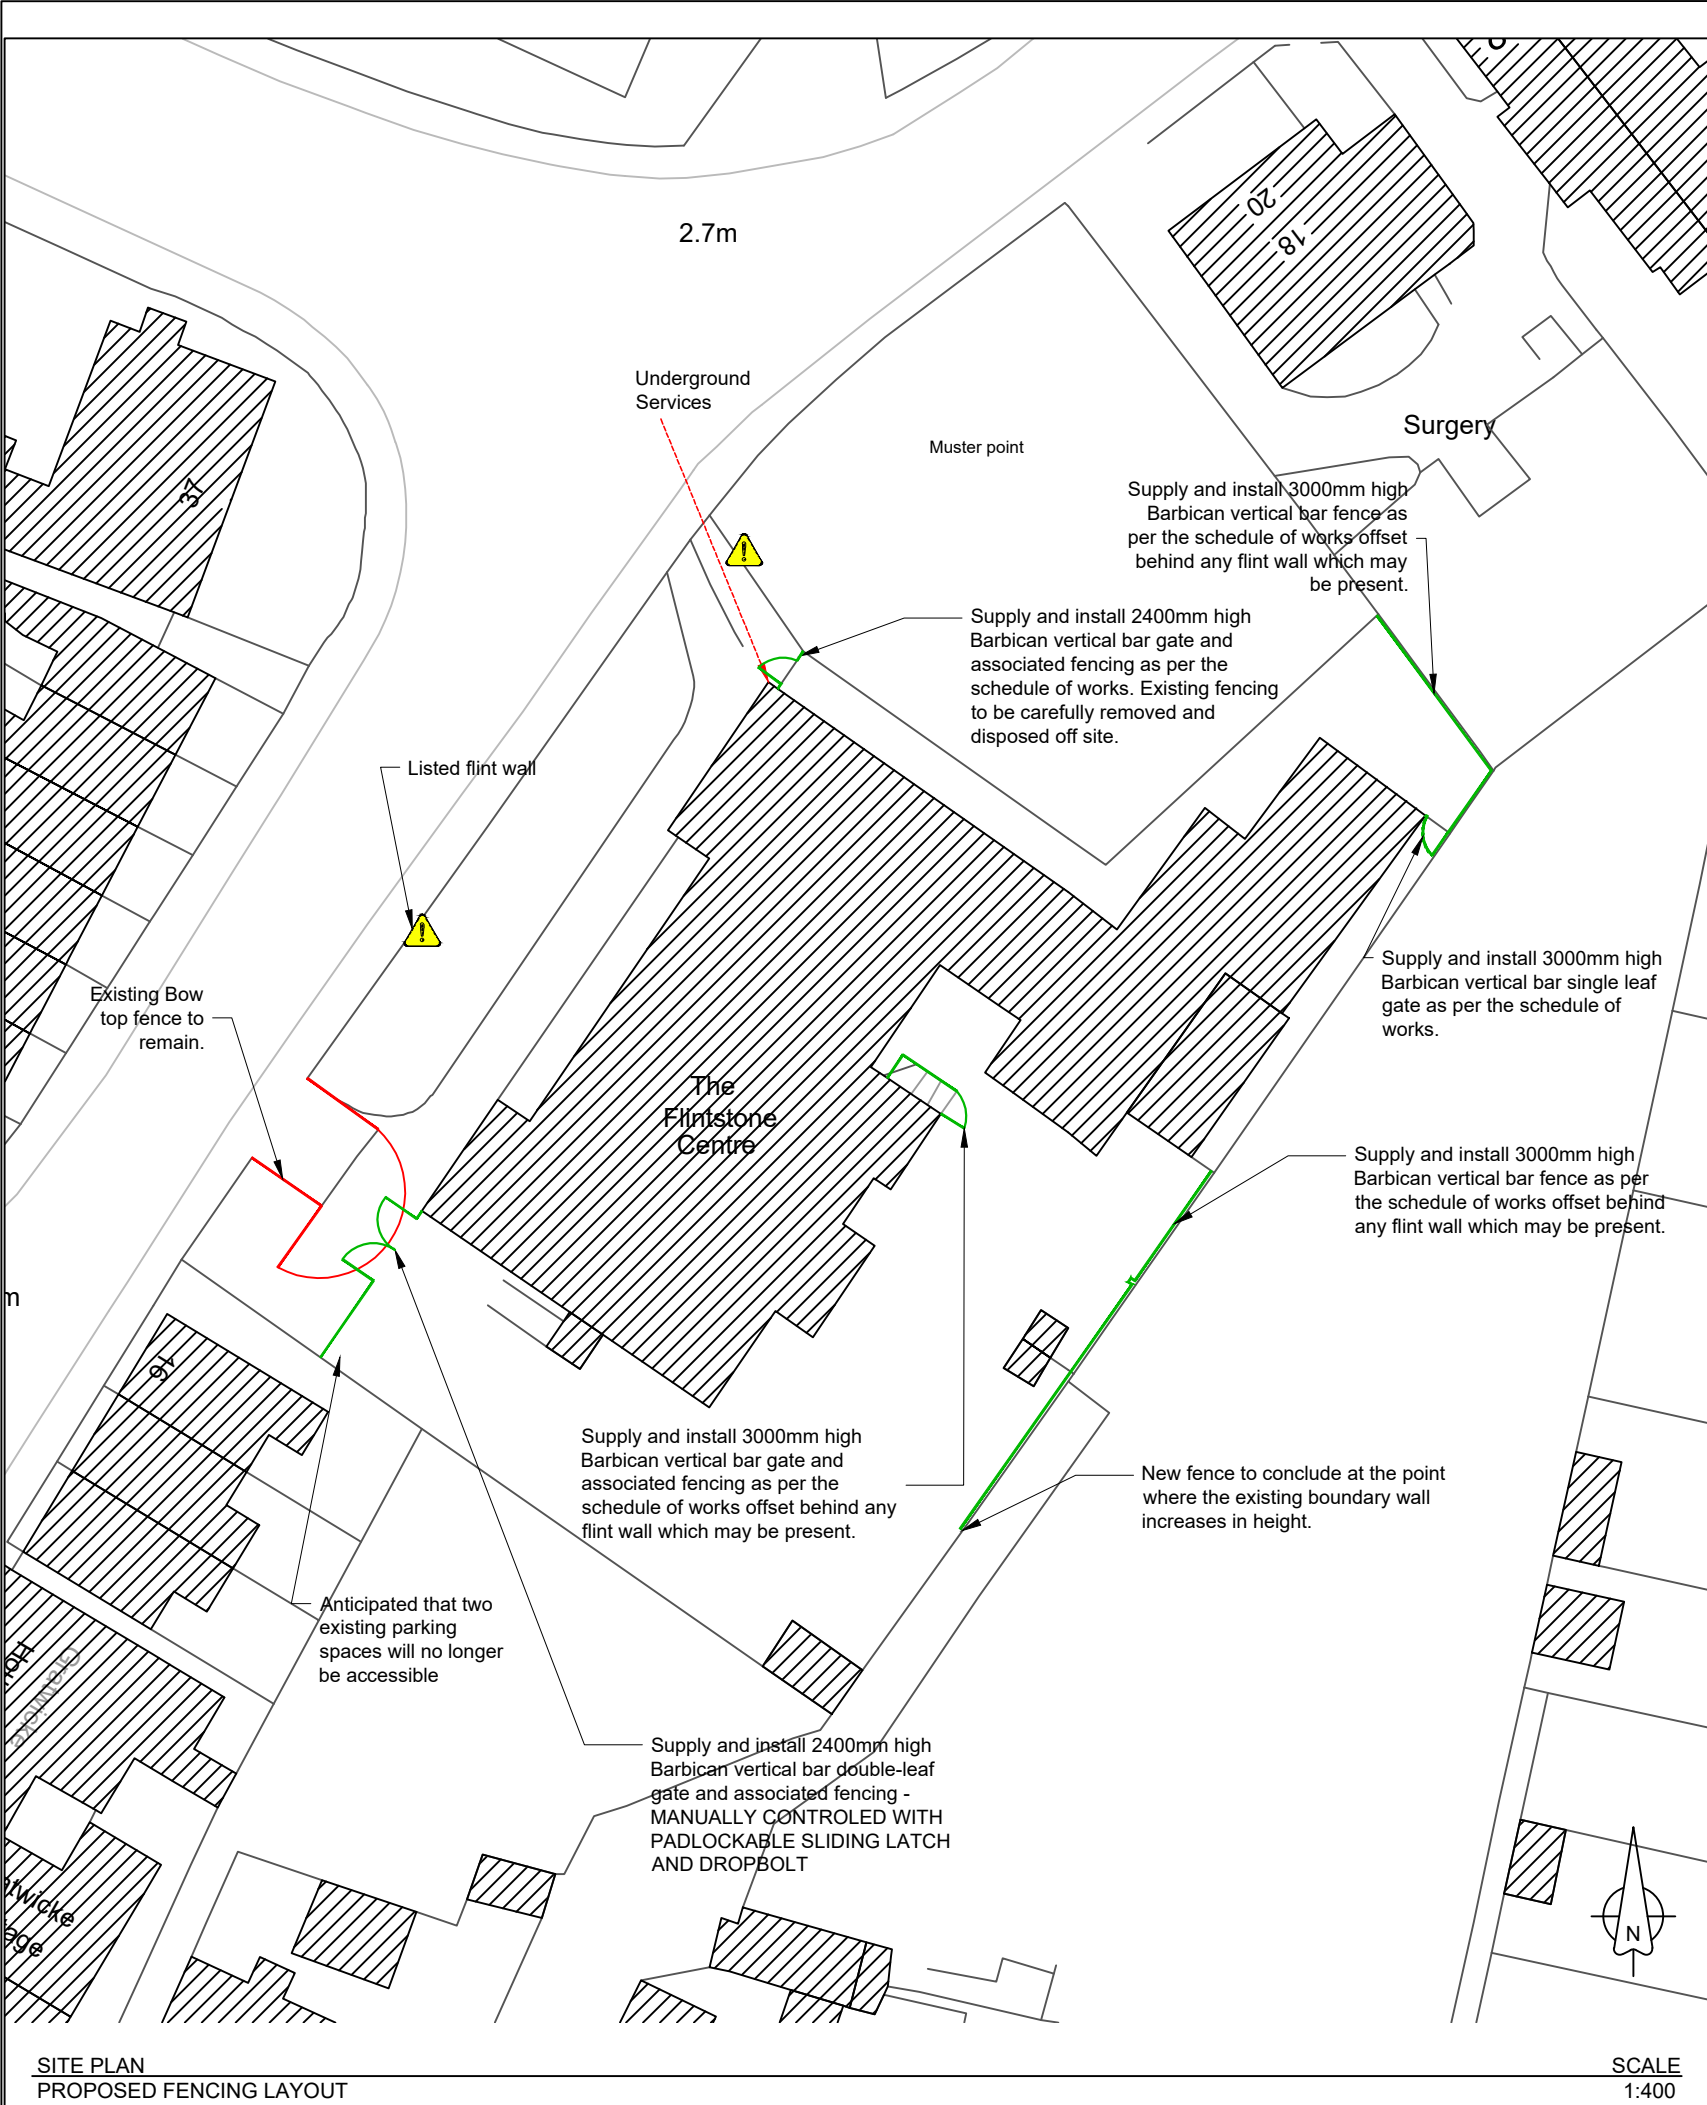

Do Not Scale
Use only written dimensions. All dimensions must be verified prior to the works being put into hand and any discrepancies reported to the originator.

Health And Safety Information			
	Details	Initials	Date
Asbestos Survey			
Structural Check/Lifting & Handling			
Site Survey			
Access and Egress/Site Compound			
Hazards Identified			

LOCATION PLAN
NTS

General Notes

- Supply and install 2400mm/3000mm high Barbican vertical bar fencing and associated gates as per specification clause included within the Schedule of Works.
- Existing bow-top gate and associated fencing to remain.

Building

CAUTION: Grade II listed flint wall & underground services

Fence to be installed as per Secure By Design requirements. Standard detail derived from Jackson Fencing. The contractor is to note the concealed fixings between panels and posts. Contact CA for any deviation with requirement prior to executing works
Building is Grade II listed and design is subject to planning approval

Rev.	Details of Revision	Date	Sign
E	Position of single leaf gate to the rear of the school and area of fencing.	14/08/2020	WL
D	Alteration to fencing area following pre-start meeting. Existing bow-top gate now to remain.	06/08/2020	WL
C	Additional Gate included within the works to the North elevation of the building.	25/06/2020	WL
B	Change to entire Fencing Layout and fencing type to be installed.	10/02/2020	WL
A	Change in height of fence and additional sections at back corner. New sections of fencing including car park from play area.	10/12/19	MN

Client:

west sussex county council multi disciplinary consultant PARTNERSHIP

FAITHFUL+GOULD
Member of the SNC-Lavalin Group

Nova North, 11 Bressenden Place,
Westminster, London. SW1E 5BY
Tel. +44(0)20 7121 2121
Fax. +44(0)20 7121 2020

Project:
Safeguarding Programme 19/20
The Flintstone Centre, East Street,
Littlehampton, West Sussex, BN17 6AW

Ref:
TFC5192765.001

Drawing No:
001

Title:
THE FLINTSTONE CENTRE
FENCING LAYOUT AS PROPOSED

Scale:	Drawn:	Checked:	Co-ord chk:
1 : 400 & 50	WL	MN	
Original Size:	Date:	Date:	Date:
A3	05/12/19	05/12/19	

Status: PROPOSED