

20/12/2011

ESTIMATE OF AREAS

Internal Constructed Areas
(including partition walls)

Public area 66 sqm

Internal Courtyard 52 sqm

Sport area

Main hall 160 sqm

Secondary hall 59 sqm

Changing area

135 sqm

TOTAL CONSTRUCTED AREA

(including external walls
but not the courtyard)

493 sqm

NOTES


- 1 - Existing trees to be retained
- 2 - Bike rack for cycles
- 3 - Bollard lighting to paths
- 4 - Uplightings to front elevation

- 5 - Lighting columns
- 6 - Pyracantha to building perimeter
- 7 - MB Motorbike space
- 8 - New Footpath access

TPA REV D.
PLAN.

A= Area for special measures
during construction.

B= Temporary Fencing to protect
tree canopy from access & egress.

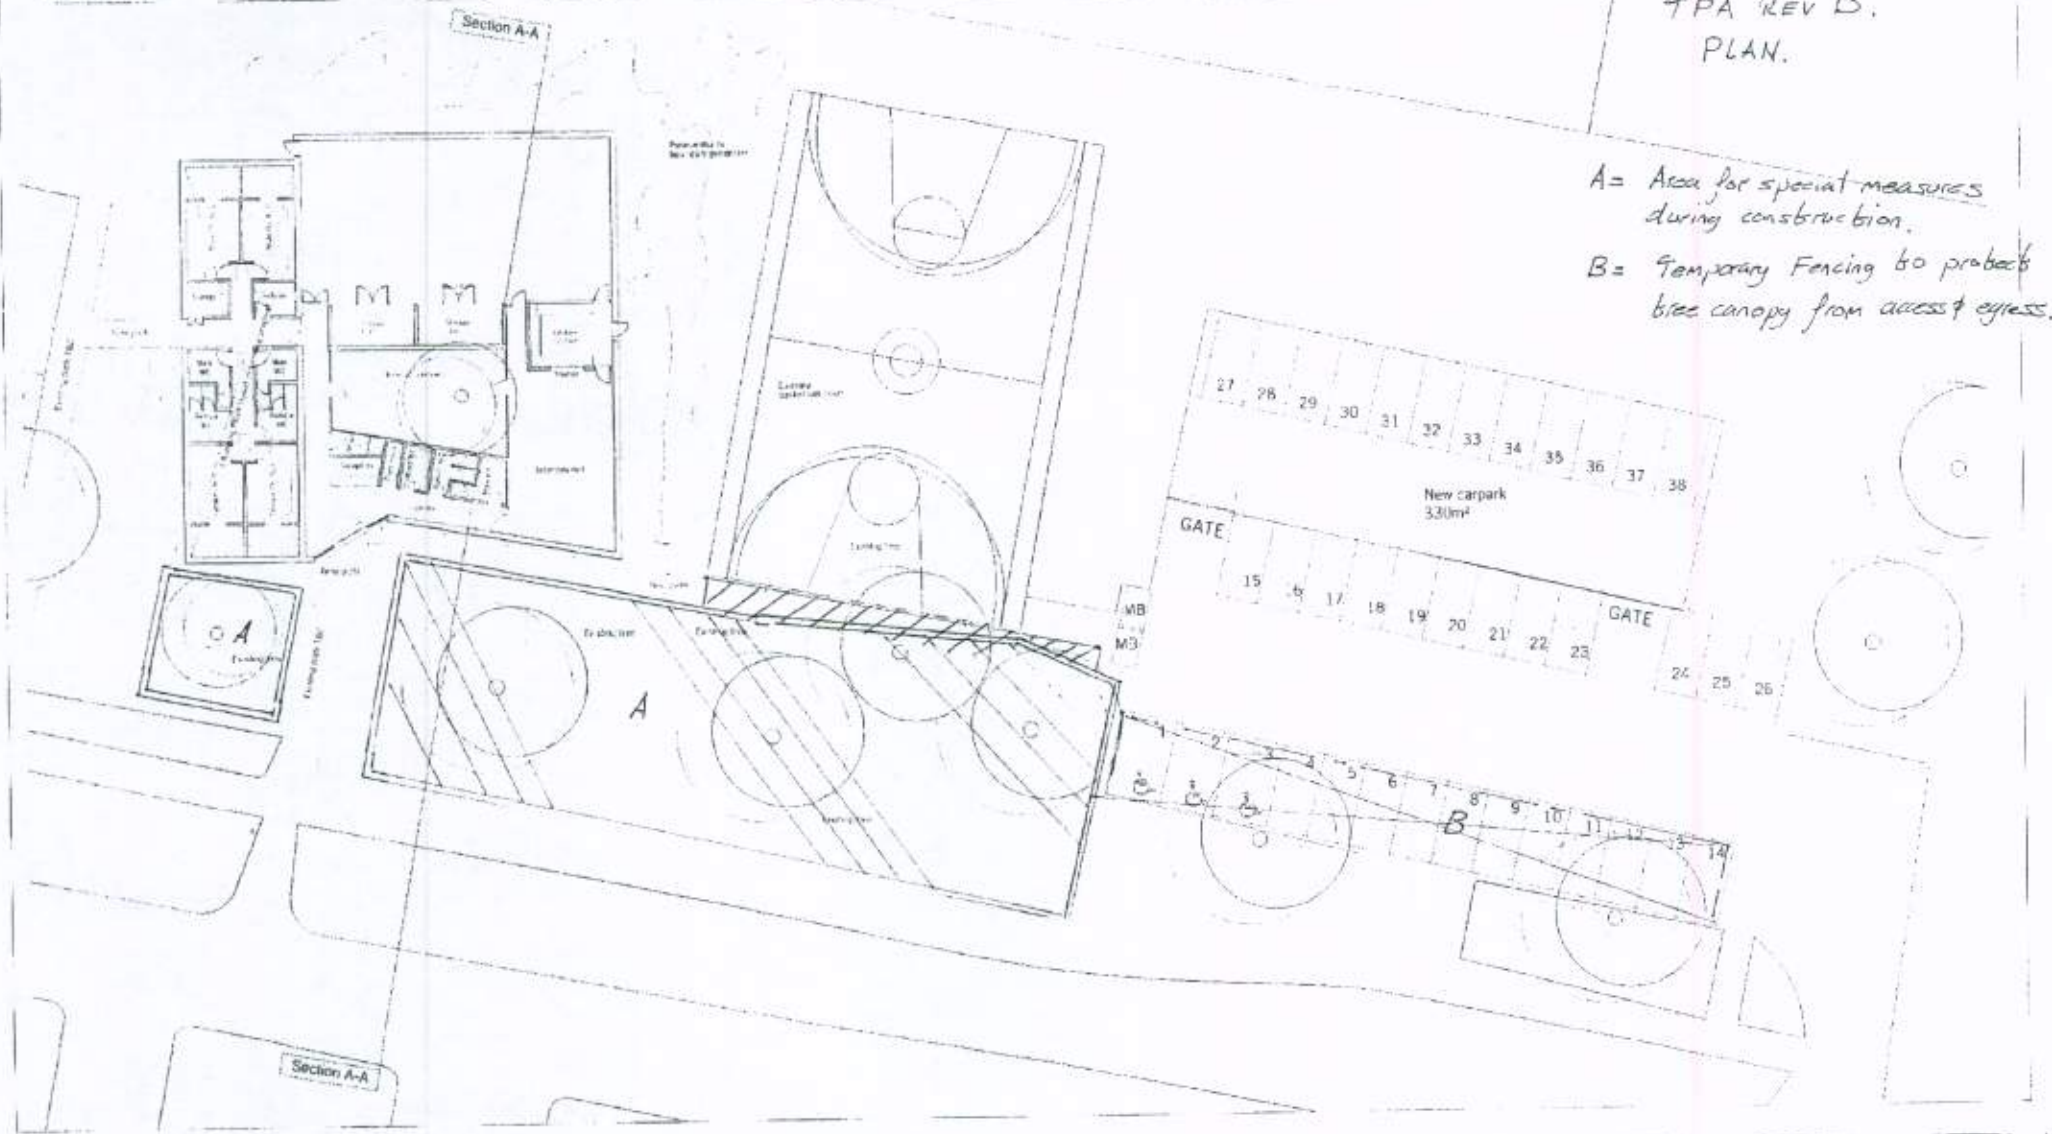

architects + design

100, 101, 102,1000

Planning

Rev Date By Revision Notes

Chkd: CHW Job Title: Southfields recreation ground
SF Drawing Title: Proposed Landscaping
Drawing Number: 1051 (GA) 04 Rev: A Scale: 1:200 @A2
By: TH
Chkd: SF
Date: 30/03/11