

Proposed Elevations

Scale 1 : 100




Planning Notes

Materials of new structure to match those of existing.




South West Elevation

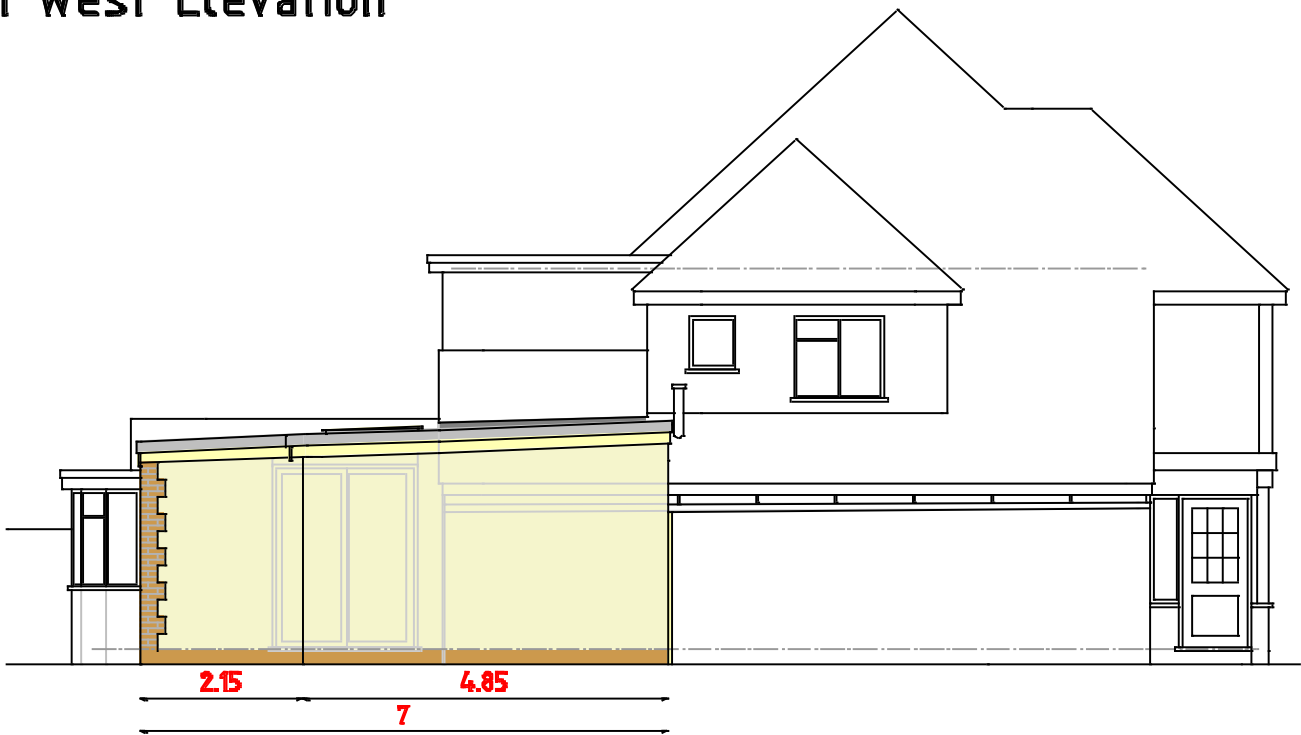


South East Elevation



North East Elevation

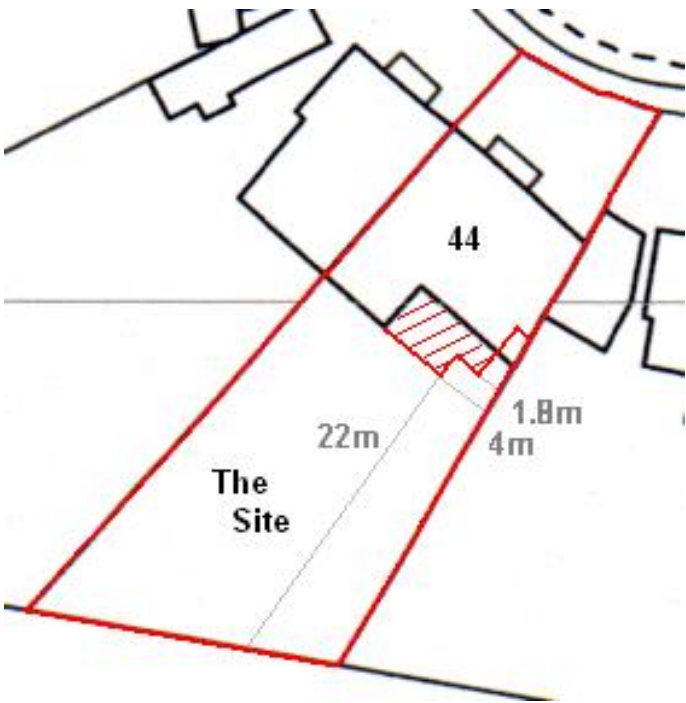

Proposed Block Plan 1:500

 


PROJECT Proposed demolition of existing lean-to and erection of single storey extension at 44 Parkside Avenue, Littlehampton. BN17 6BQ CLIENT Mr & Mrs P Cole	Scales 1:50, 1:100 1:500, 1:1250	Revisions	
	Date August 2018		
	Drawn srb	Drawing No 15/18/21	1

Existing Elevations


Scale 1 : 100




South West Elevation

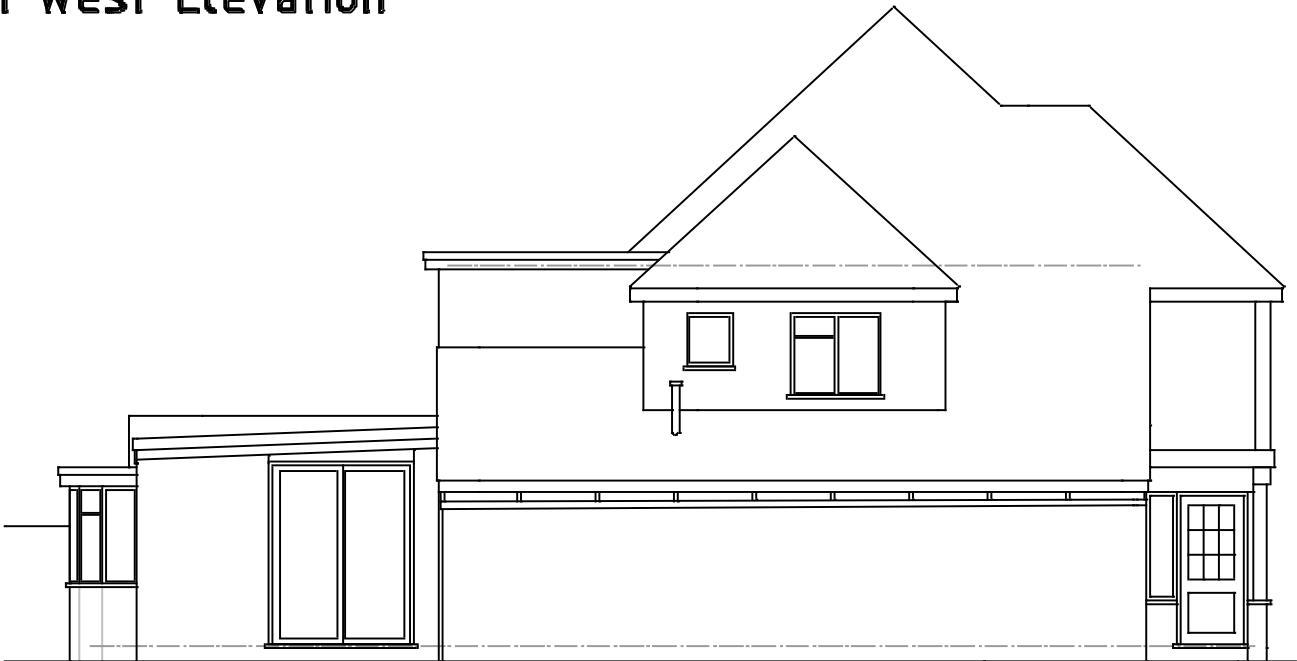

South East Elevation

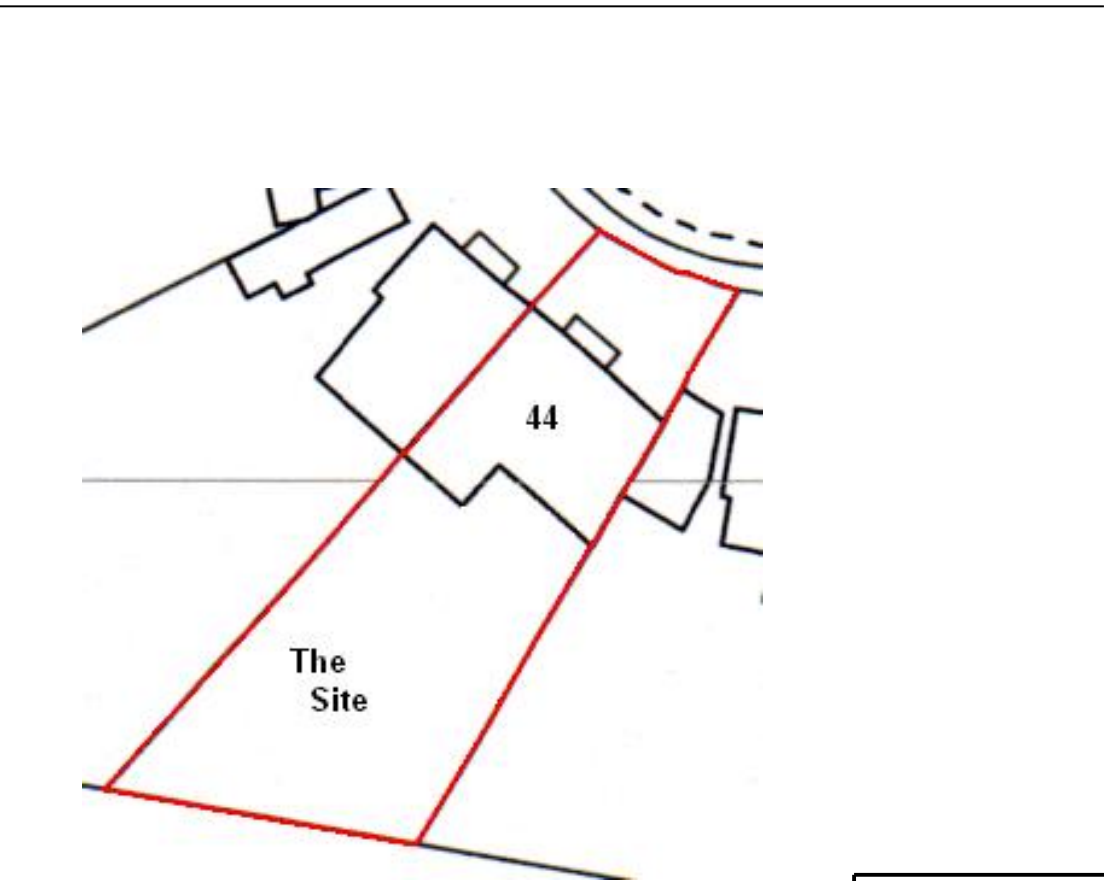


Existing
Block Plan 1:500

 

North East Elevation

PROJECT Proposed demolition of existing lean-to and erection of single storey extension at 44 Parkside Avenue, Littlehampton. BN17 6BQ	Scales 1:50, 1:100 1:500, 1:1250	Revisions	
	Date August 2018		
	Drawn srb	Drawing No 15/18/21	2
CLIENT Mr & Mrs P Cole			

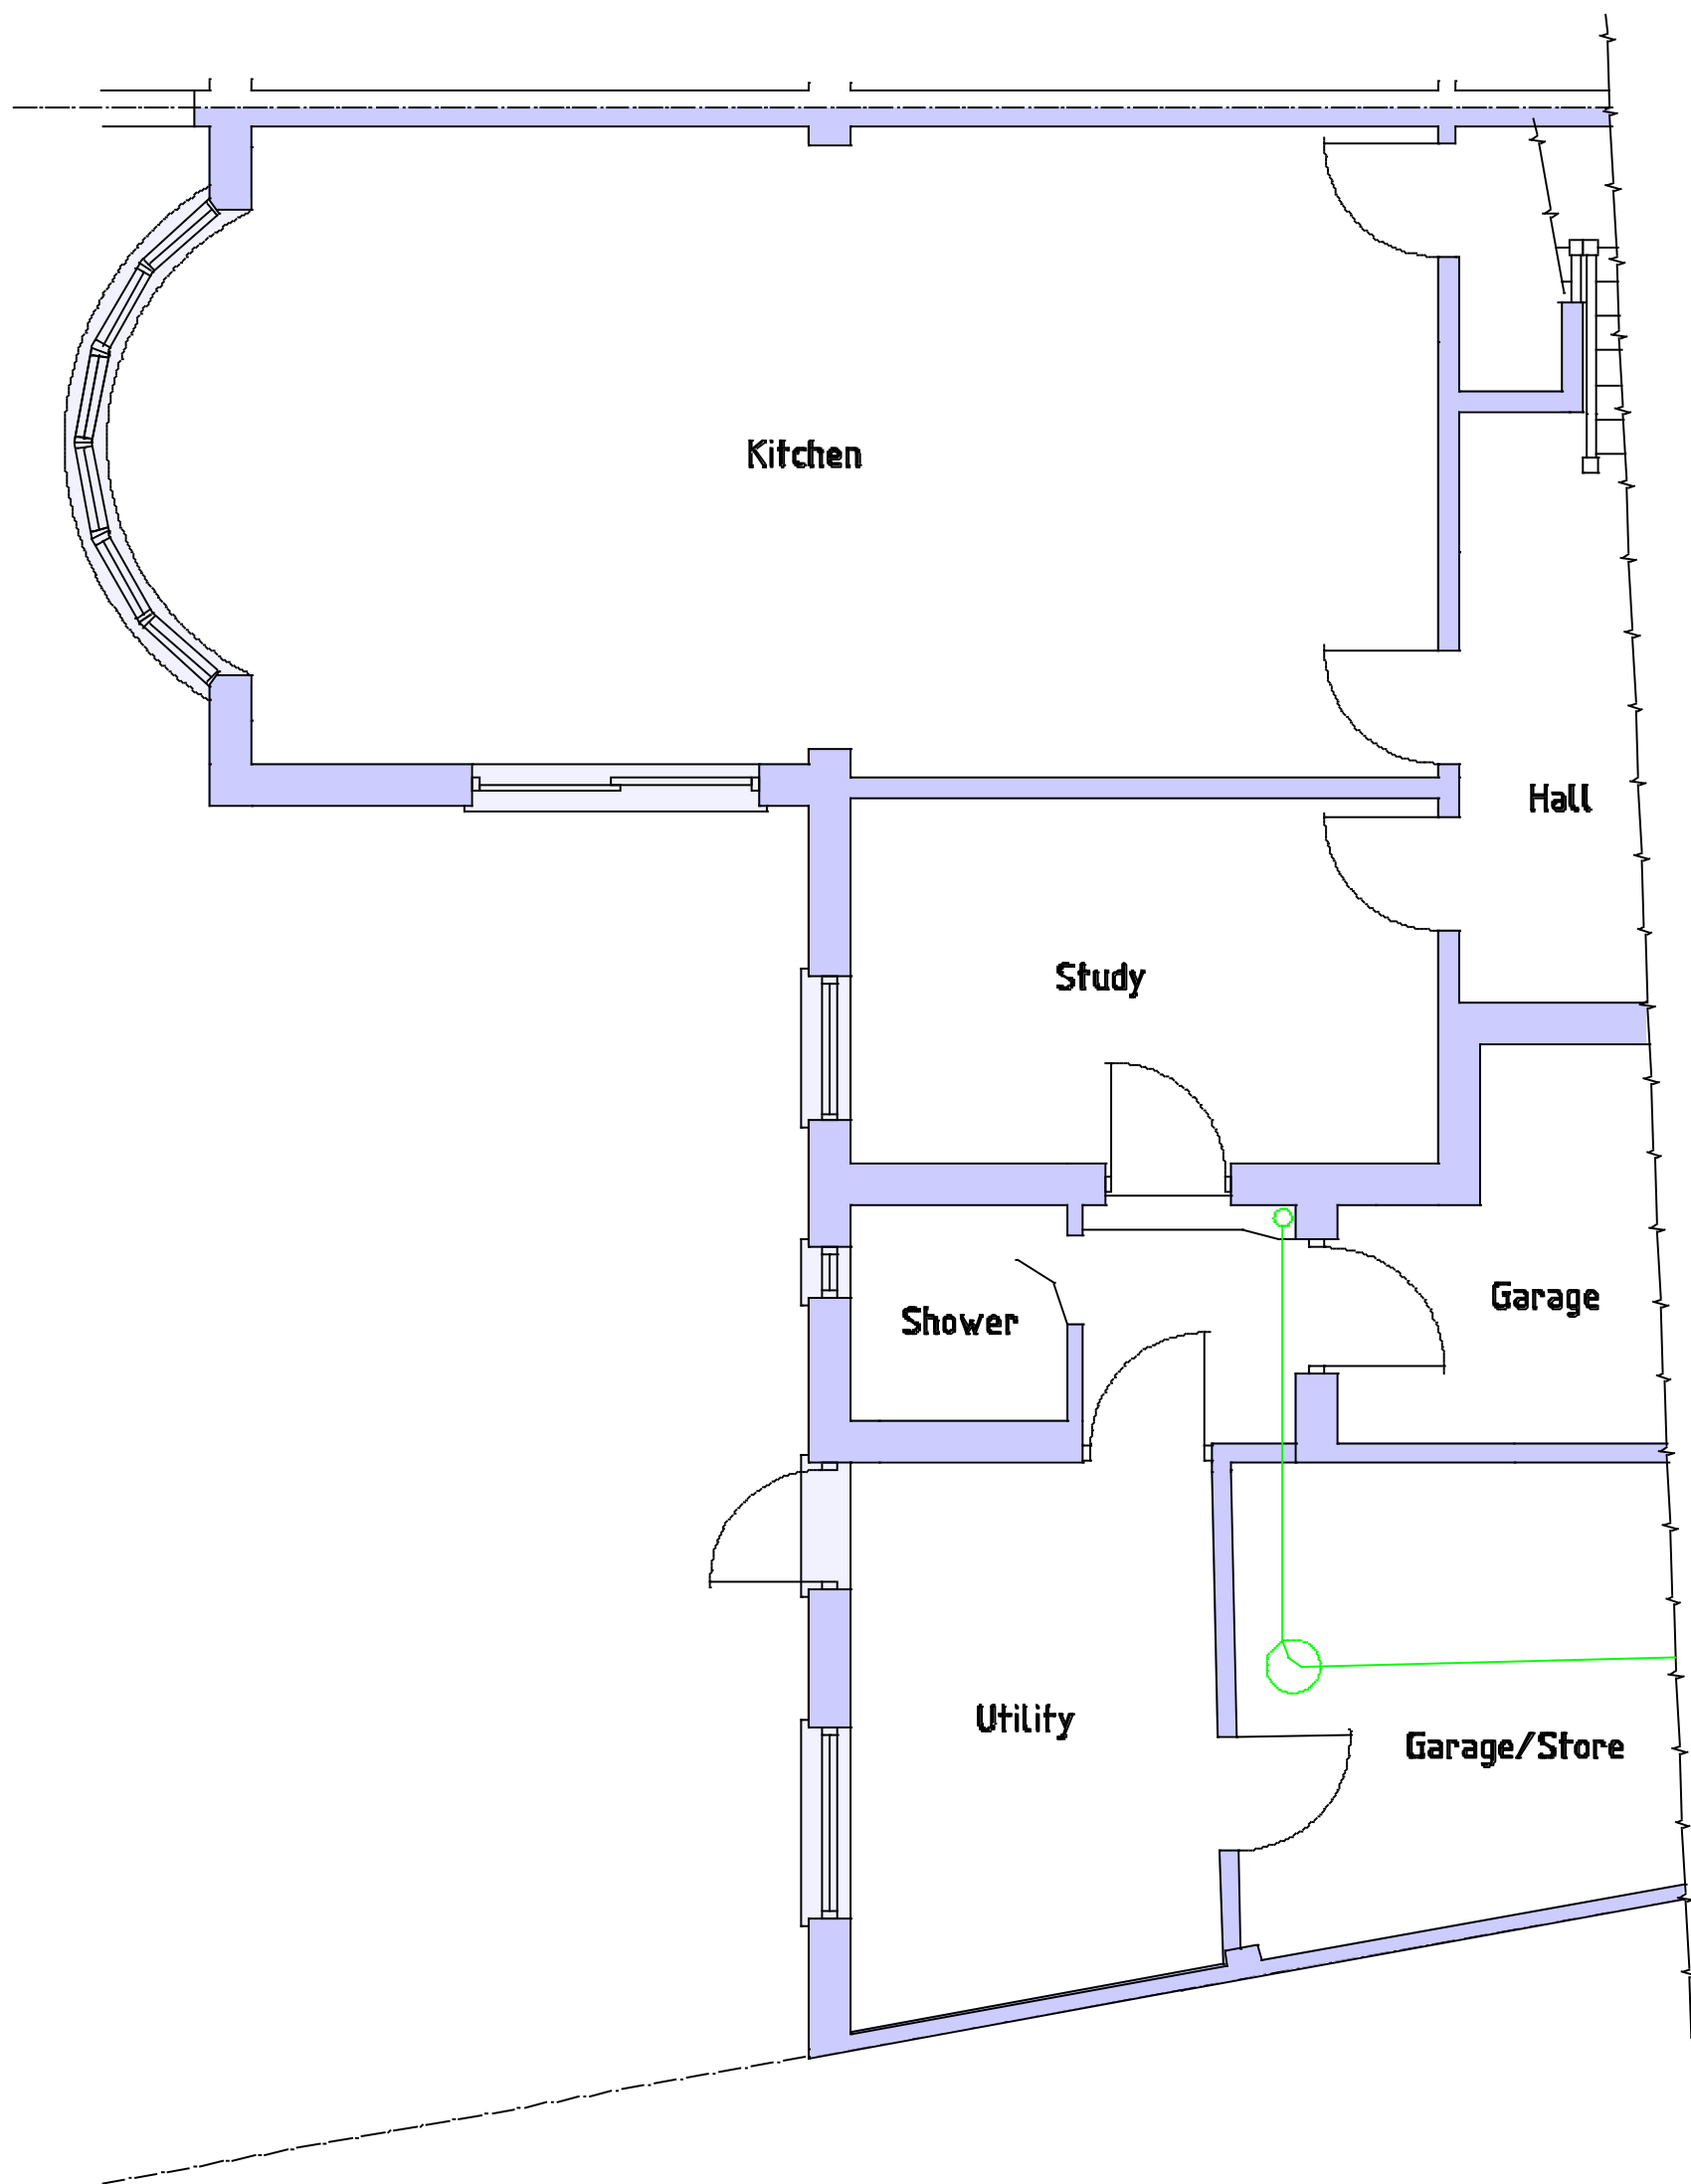

Existing Ground Floor



Scale 1 : 50

PROJECT
Proposed demolition of existing lean-to
and erection of single storey extension
at 44 Parkside Avenue, Littlehampton.
BN17 6BQ

CLIENT Mr & Mrs P Cole

Scales
1:50, 1:100
1:500, 1:1250


Date
August 2018

Drawn
srb

Revisions

Drawing No 15/18/21

3

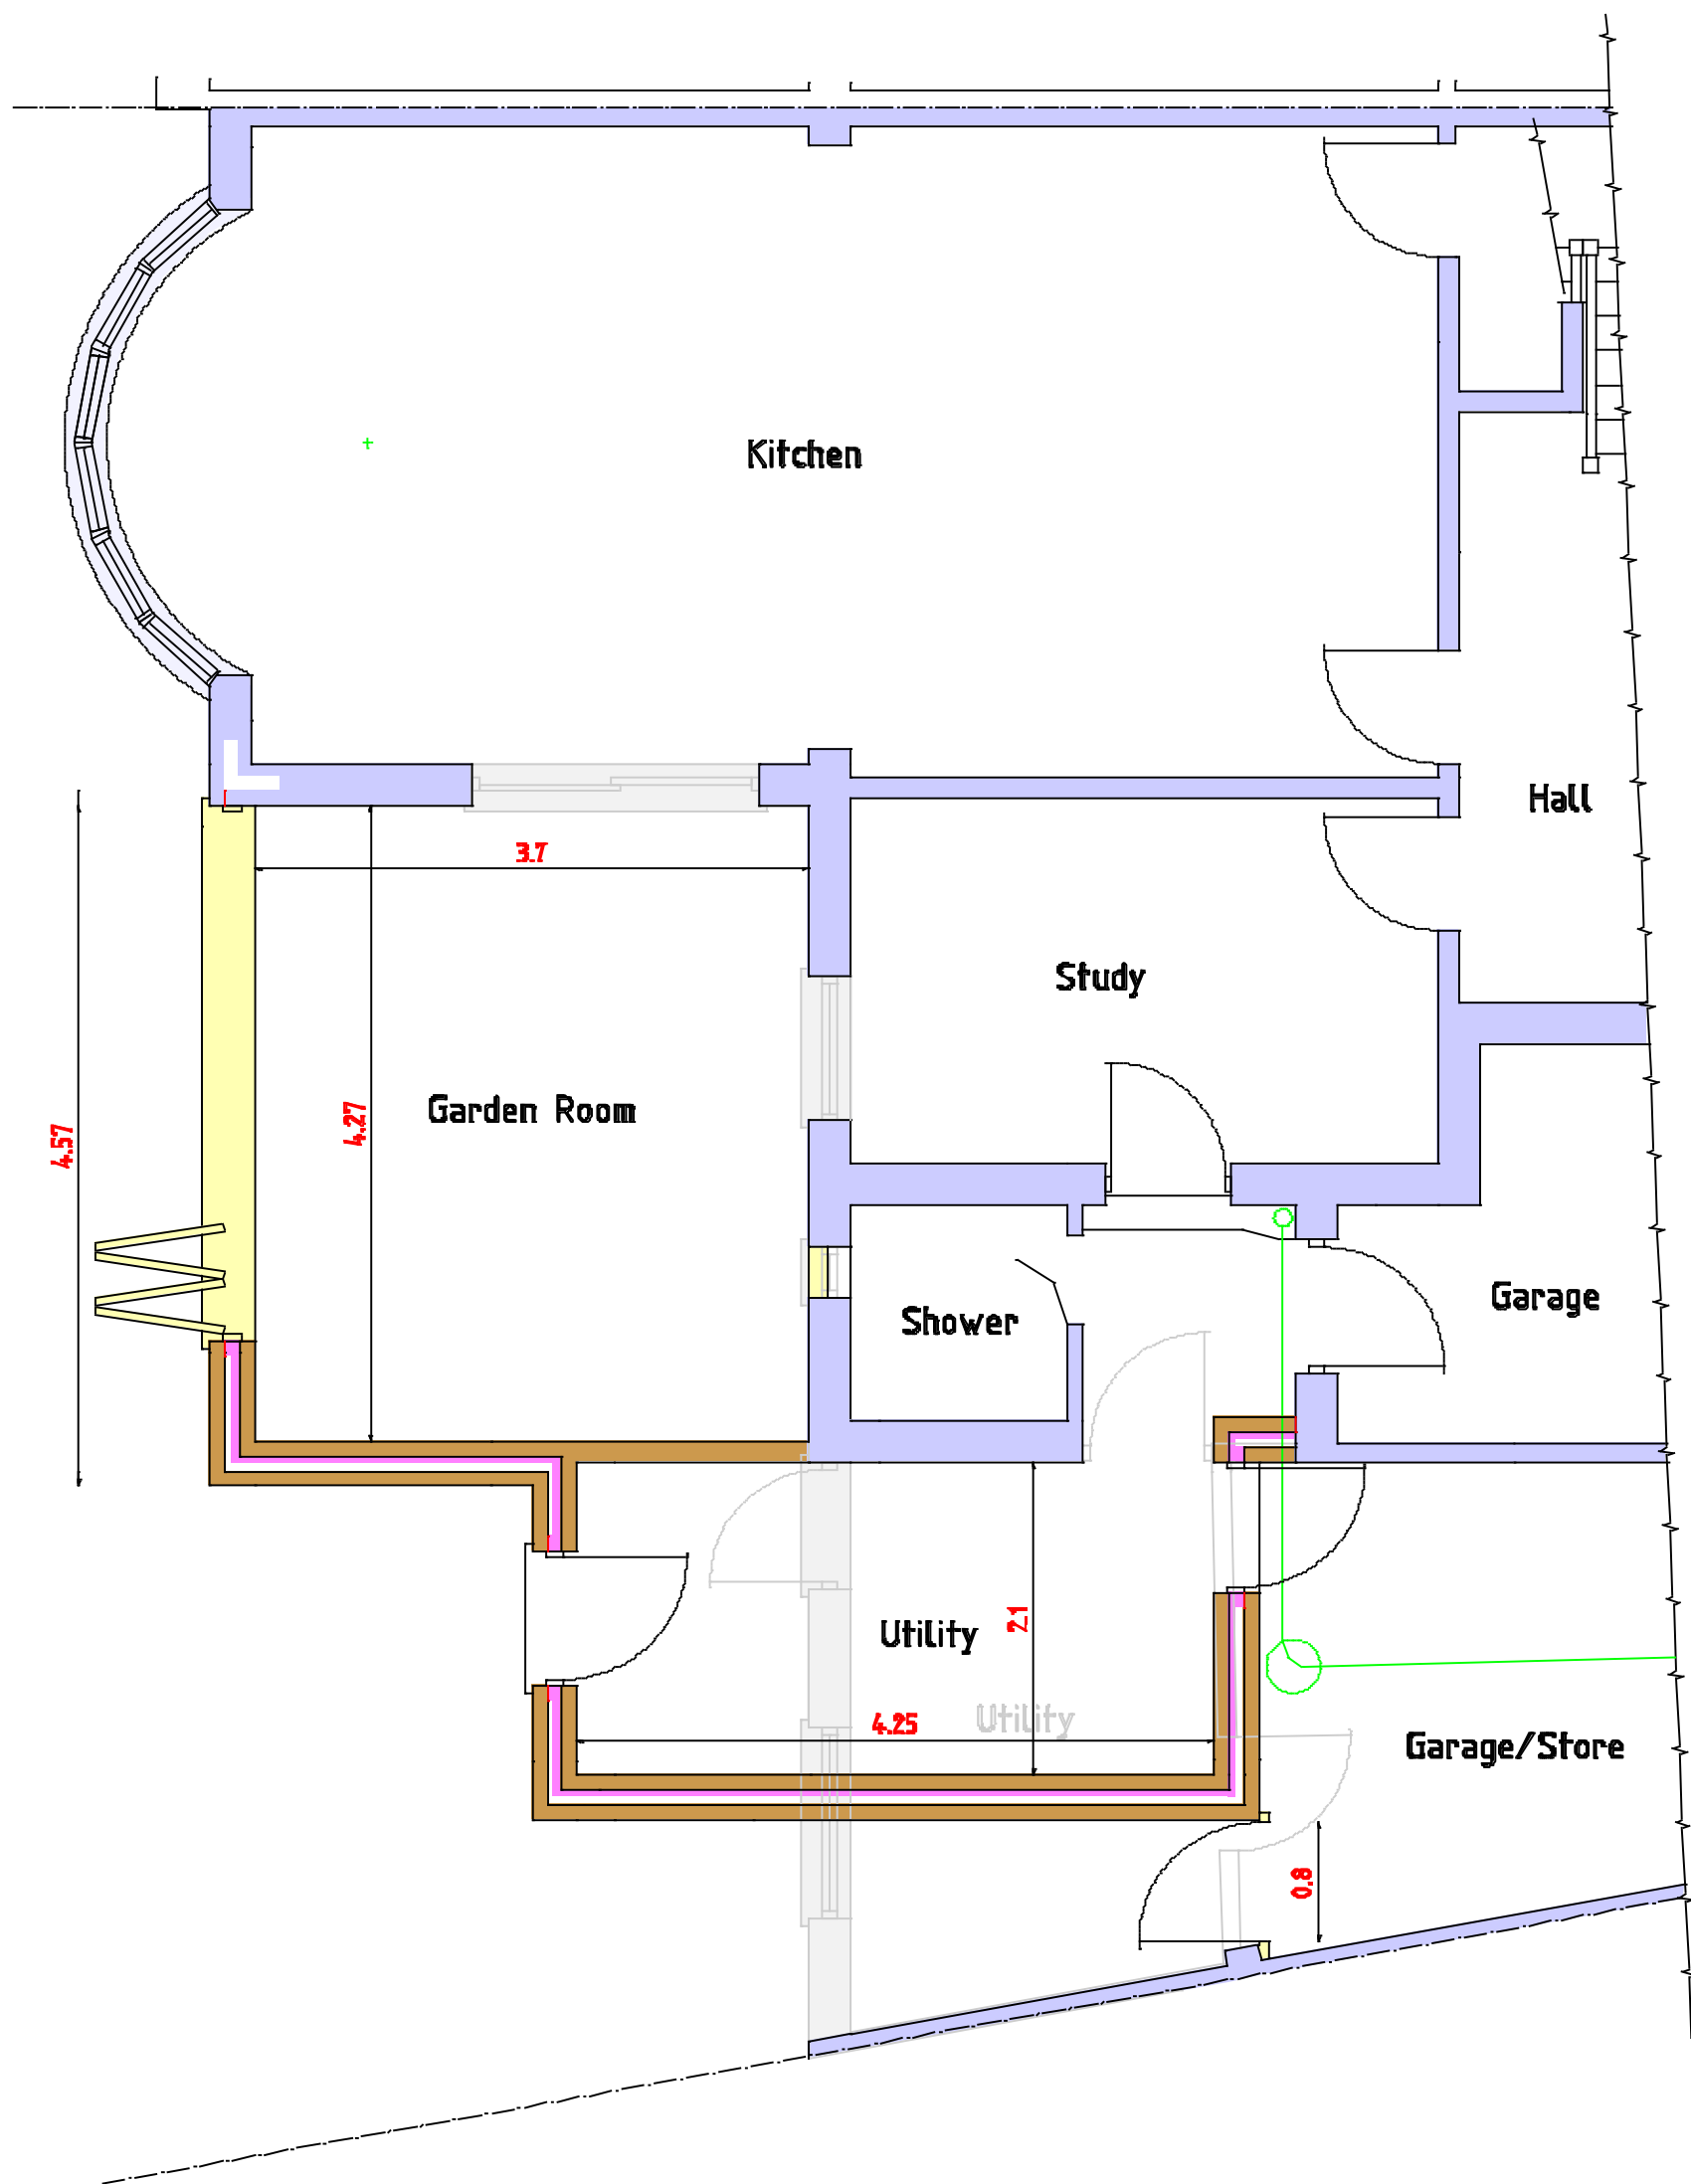

Proposed Ground Floor



Scale 1 : 50

PROJECT
Proposed demolition of existing lean-to
and erection of single storey extension
at 44 Parkside Avenue, Littlehampton.
BN17 6BQ

CLIENT Mr & Mrs P Cole

Scales
1:50, 1:100
1:500, 1:1250

Date
August 2018

Drawn
srb

Revisions

Drawing No 15/18/21

4