



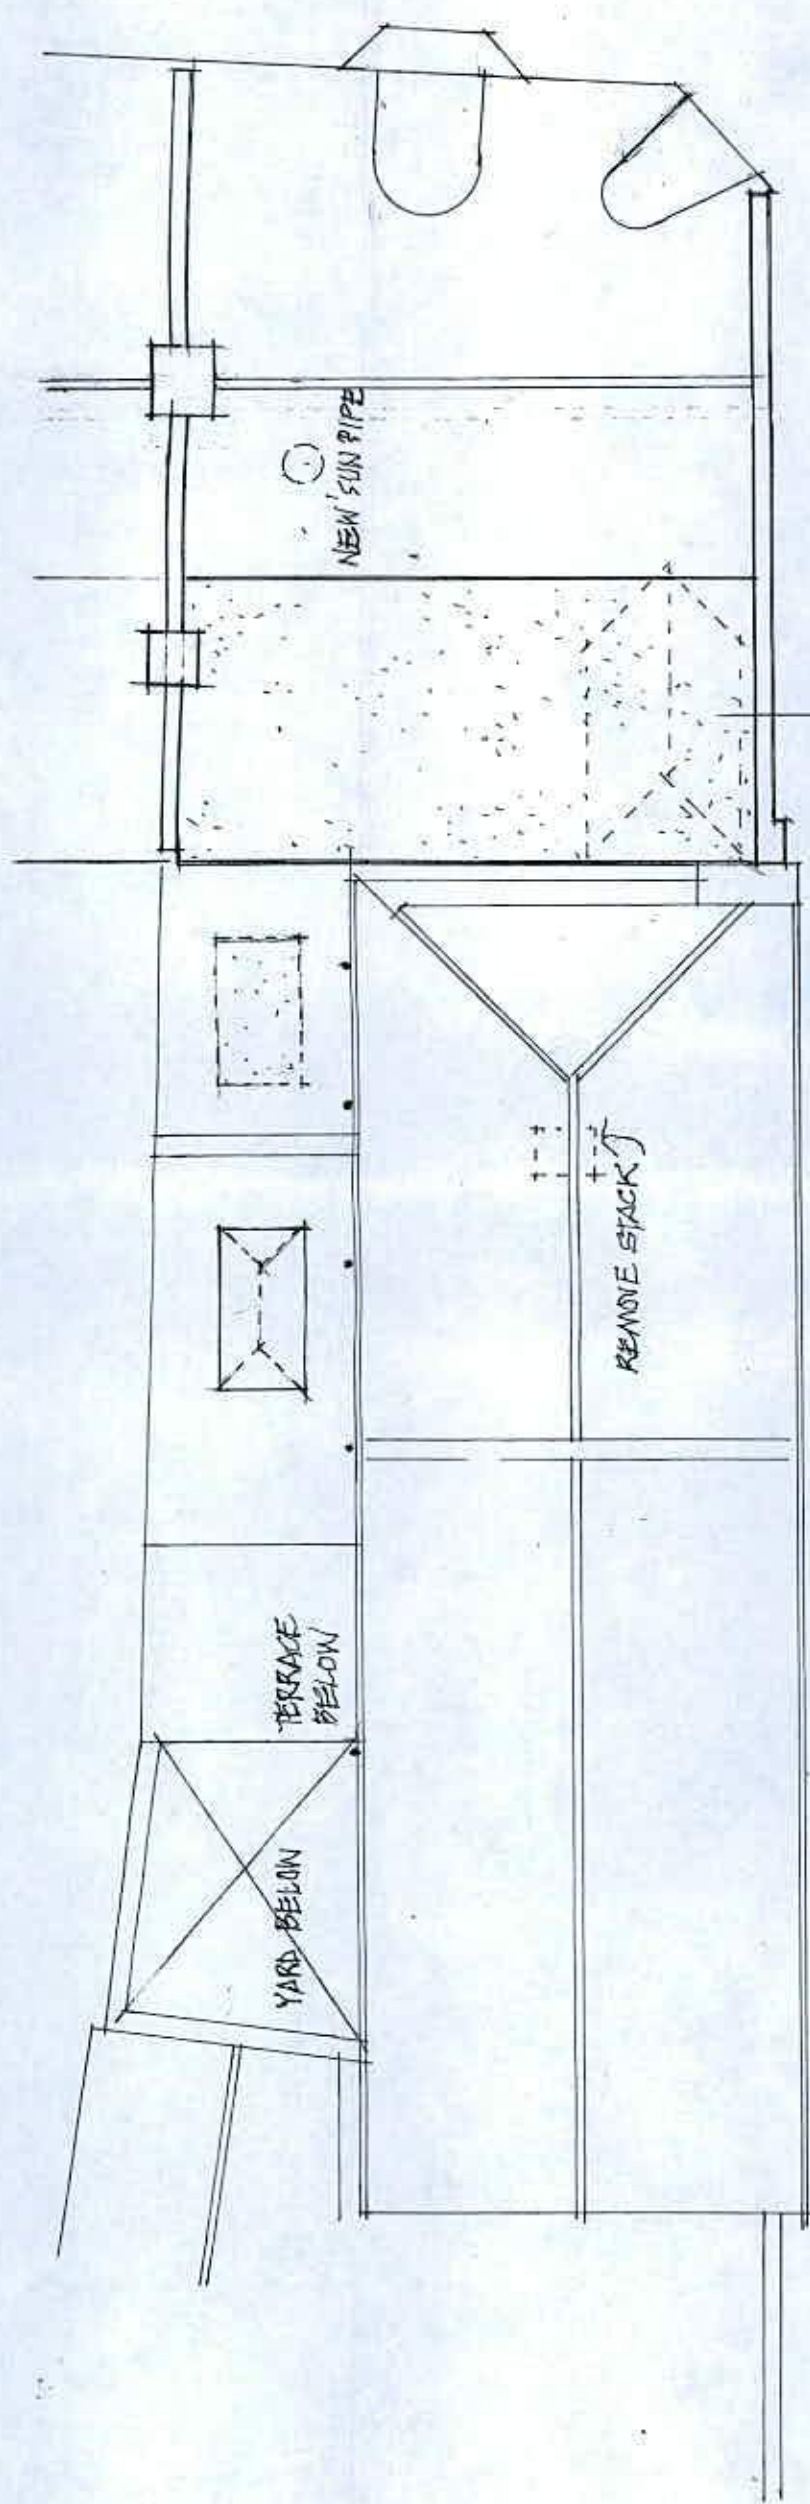


ROOF PLAN - PROPOSED

REMOVE DORMER AND
FORM NEW FLAT ROOF
MATCHING NO.68
HIGH ST ADJOINING,


NOTE: NO WALLS TO BE REMOVED
UNLESS TO STRUCTURAL
ENGINEERS DETAILS.

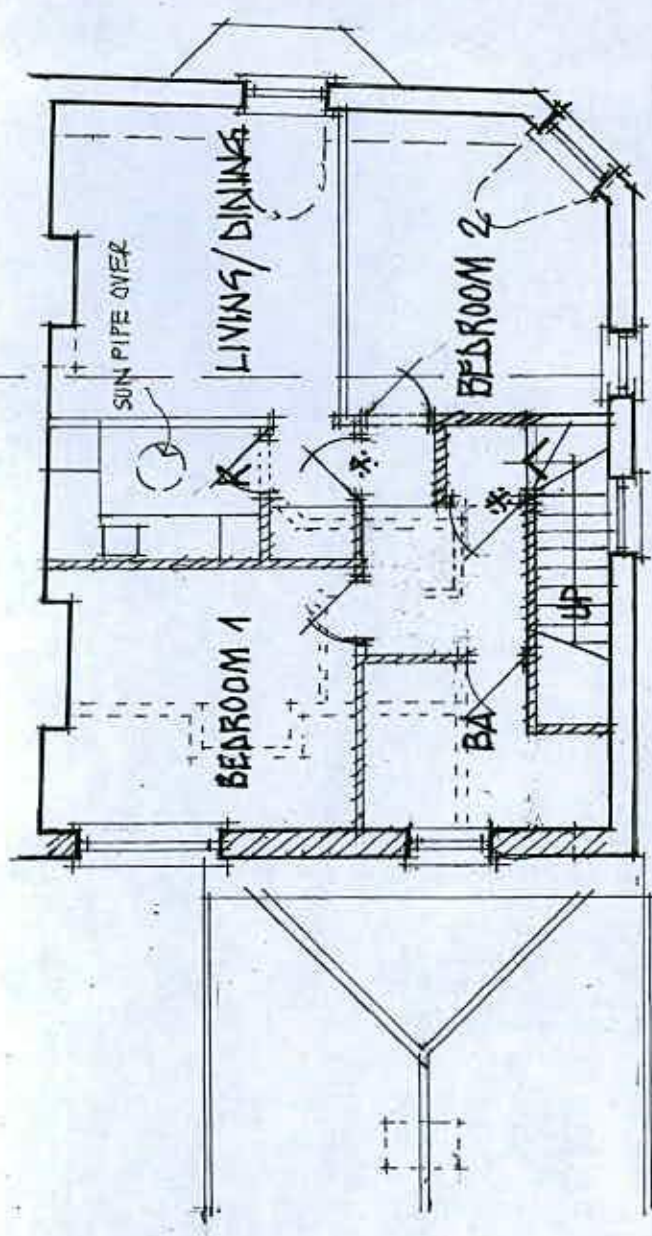

FLAT 2 SECOND FLOOR

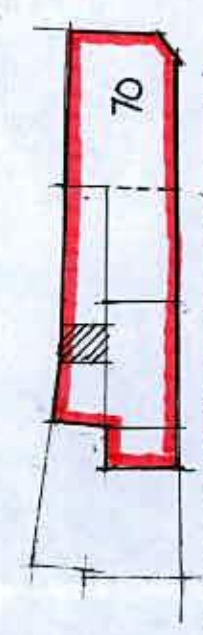

1:500 SITE PLAN

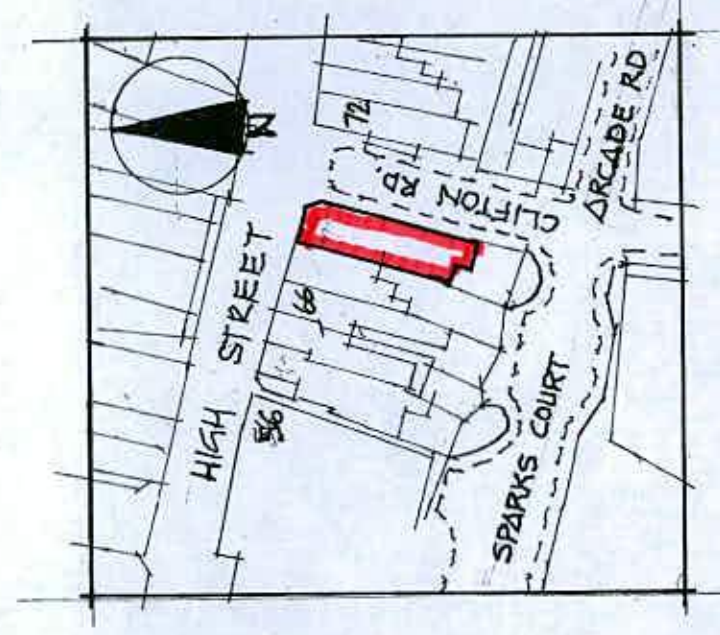

1:1250 LOCATION PLAN

REV'D 11.06.18 FOR PLANNING APPN.

ROOF + SECOND FLOOR PLANS - PROPOSED + SITE + LOCATION
70 HIGH STREET, LITTLEHAMPTON
GRAHAM NICOLLS LTD, BUILDING DESIGN + TECHNOLOGY
M:07990 522709

SCALE / 1:100 + 1:500 + 1:1250 @ A3
DATE / 22.05.2018
DWG. NO / 080418 / TP.02 'A'