


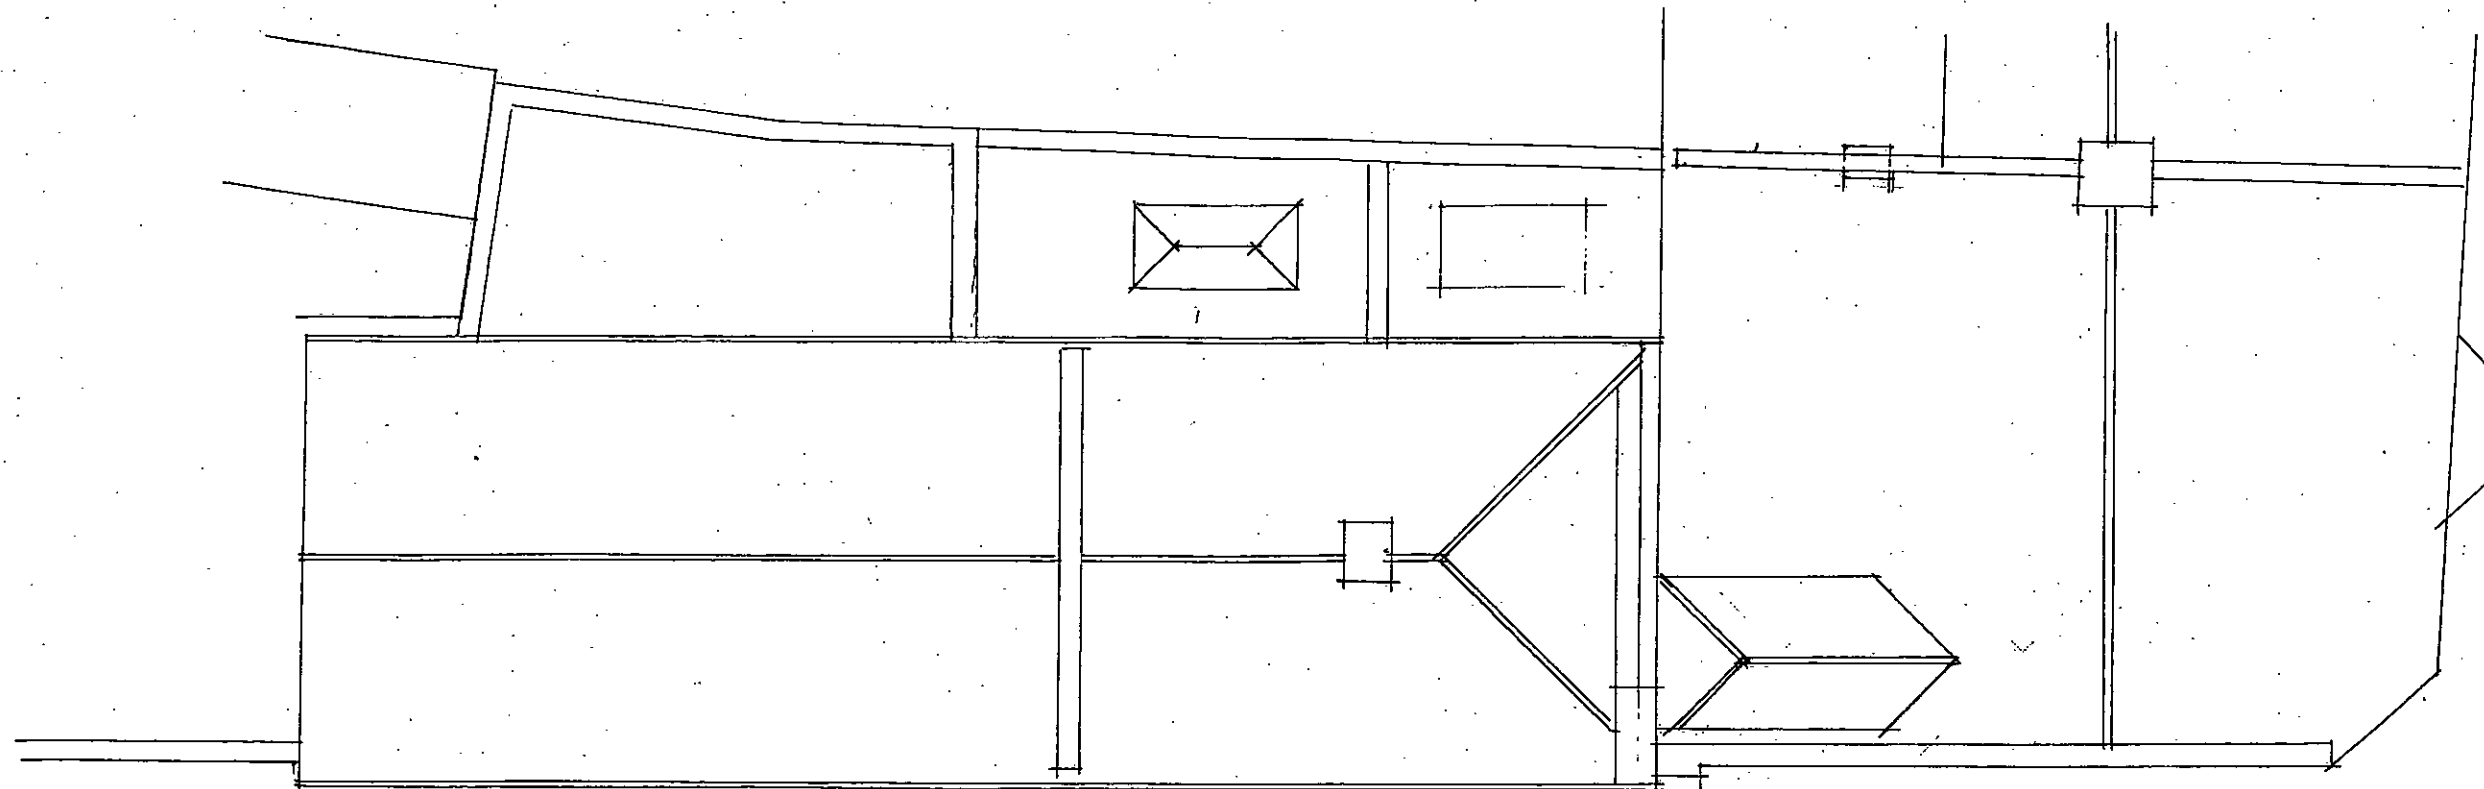

ROOF PLAN - EXISTING

ROOF PLAN - EXISTING

70 HIGH STREET, LITTLEHAMPTON, SUSSEX

GRAHAM NICOLLS LTD.

SCALE / 1:100

@A3

DATE / 09.05.2018

DWG. NO / 080418 / SY.09