



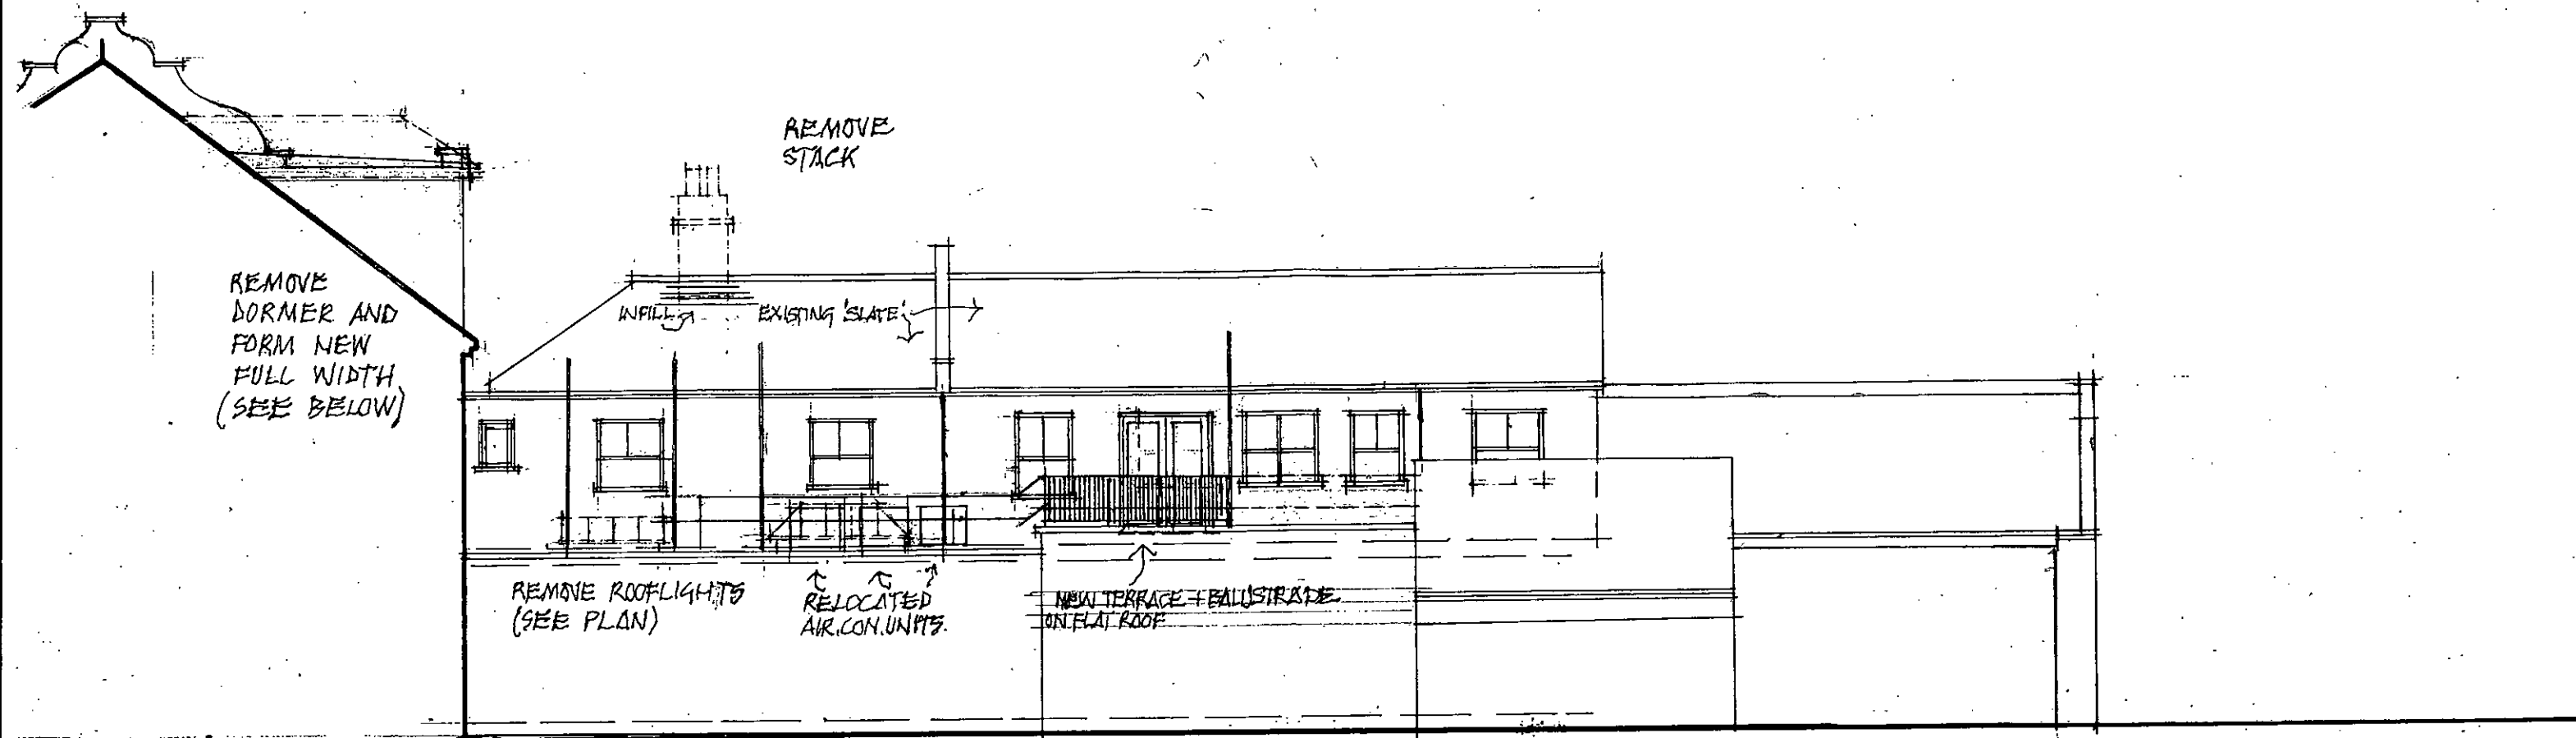

WEST ELEVATION  
REMOVE WINDOW SECURITY BARS

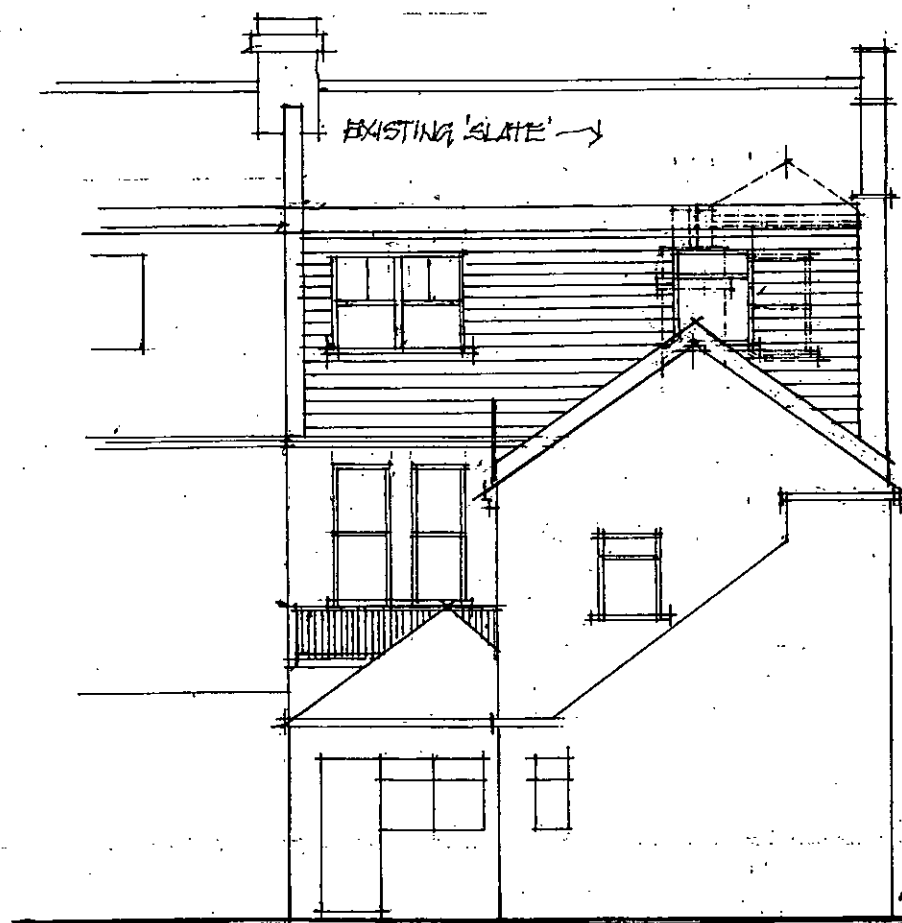

REMOVE DORMER AND  
FORM NEW FULL  
WIDTH WITH HANGING  
SLATE CLADDING

SOUTH ELEVATION

REV A 25.06.18 - UPDATED PRIOR TO TP APPN.

SOUTH + WEST ELEVATIONS - PROPOSED

70 HIGH ST. LITTLEHAMPTON. SUSSEX.

GRAHAM NICOLLS LTD.

M: 07990 522709

SCALE / 1:100 @ A3

DATE / 12.06.2018

DWG. NO. / 080418 / TP.03 "A"