



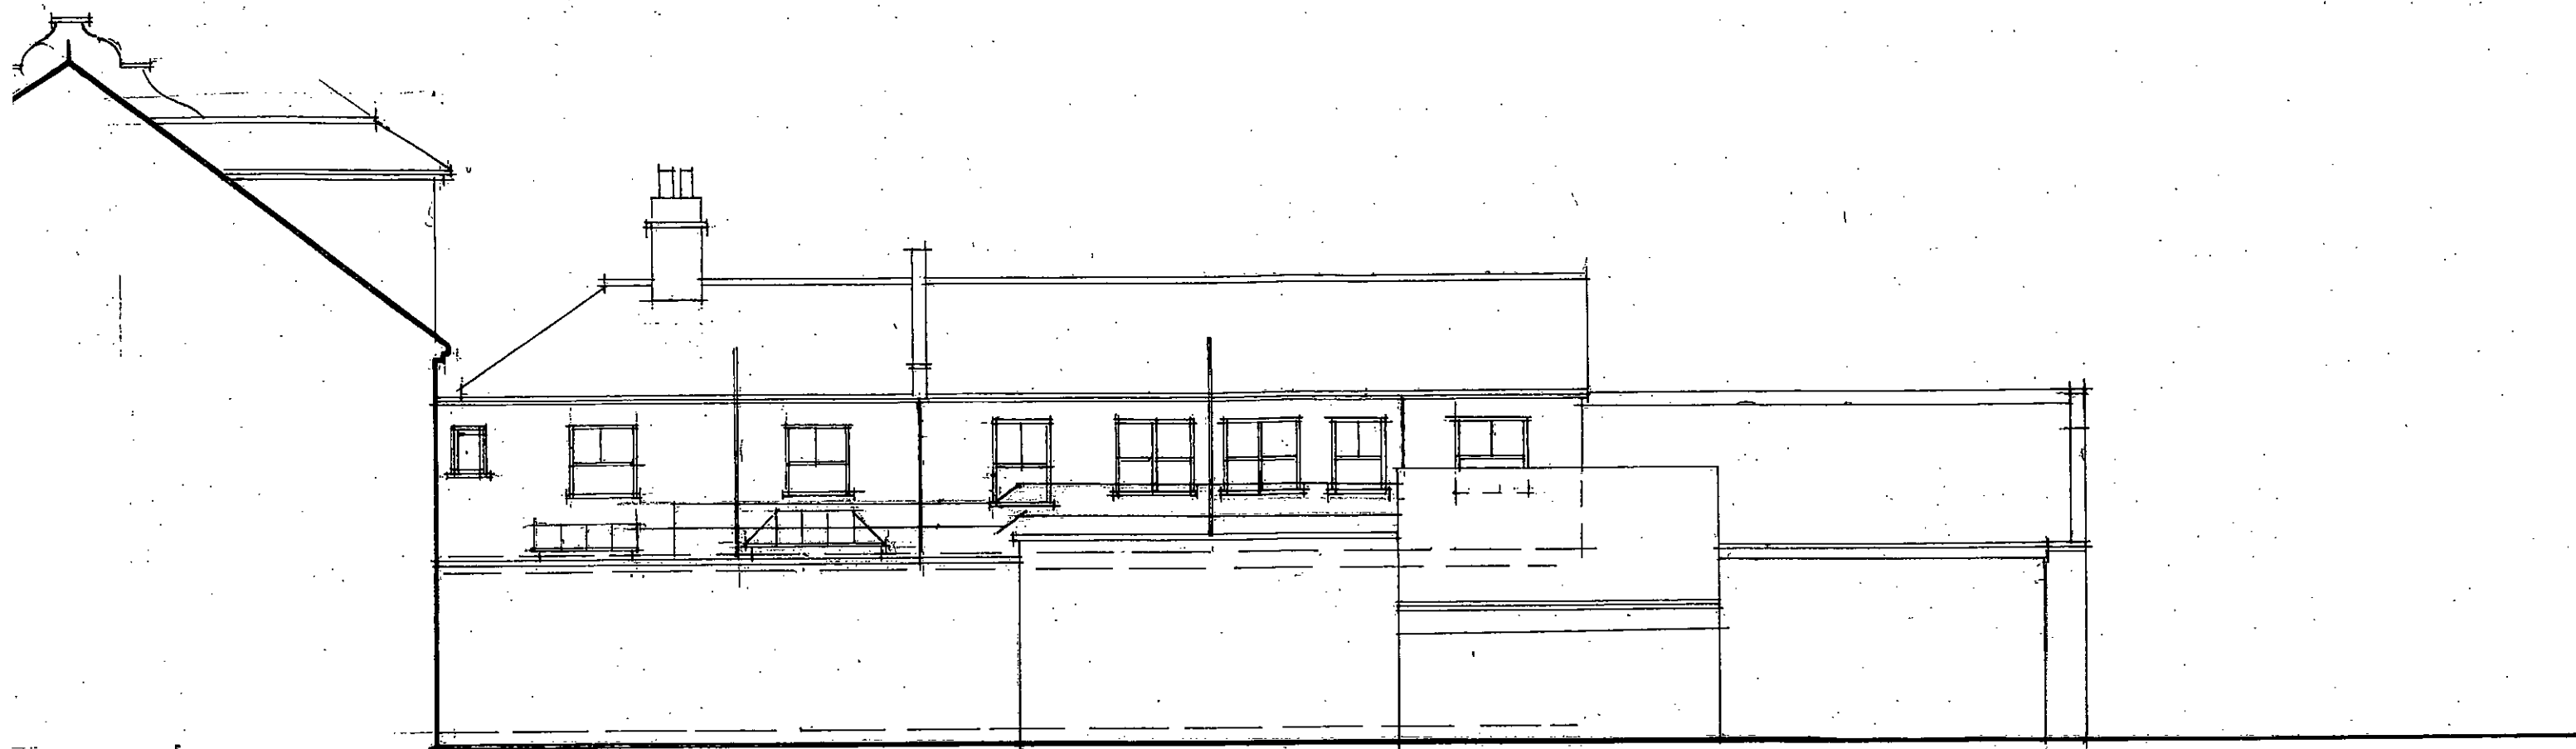

WEST ELEVATION

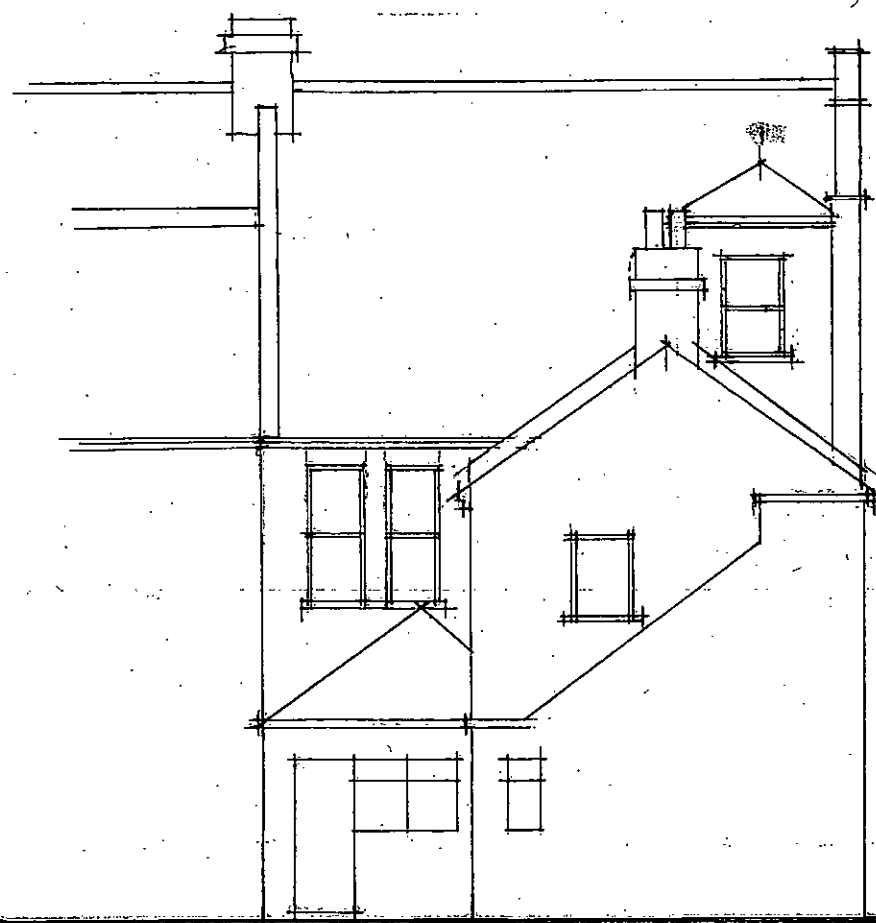

SOUTH ELEVATION

SOUTH + WEST ELEVATIONS - EXISTING
70 HIGH ST, LITTLEHAMPTON, SUSSEX.
GRAHAM NICOLLS LTD.

M: 07990 522709

SCALE / 1:100 @ A3
DATE / 23.04.2018
DWG. NO. / 080418/SY.01