



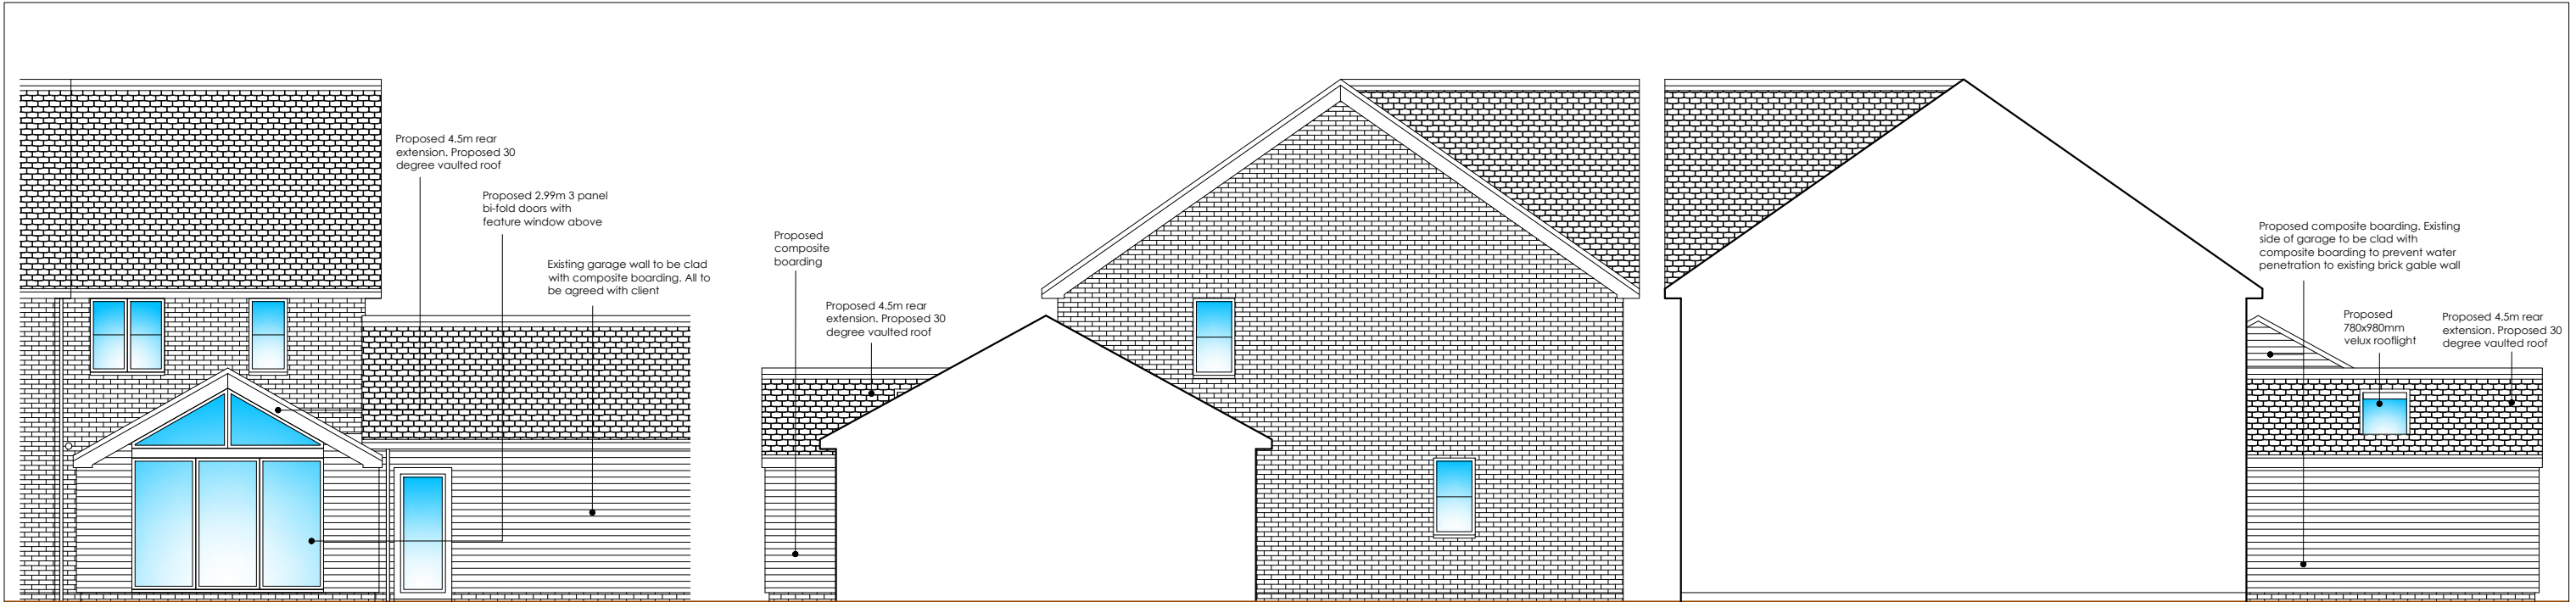


PROPOSED WEST ELEVATION 1:100

PROPOSED SOUTH ELEVATION 1:100

PROPOSED NORTH ELEVATION 1:100

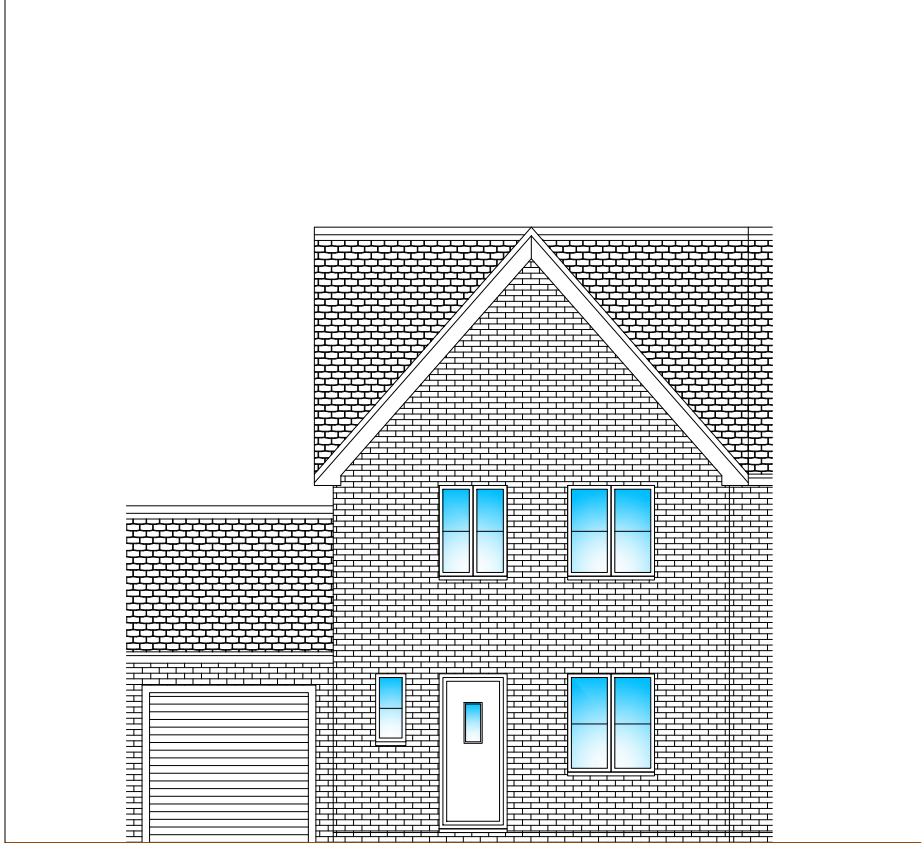


PROPOSED EAST ELEVATION 1:100

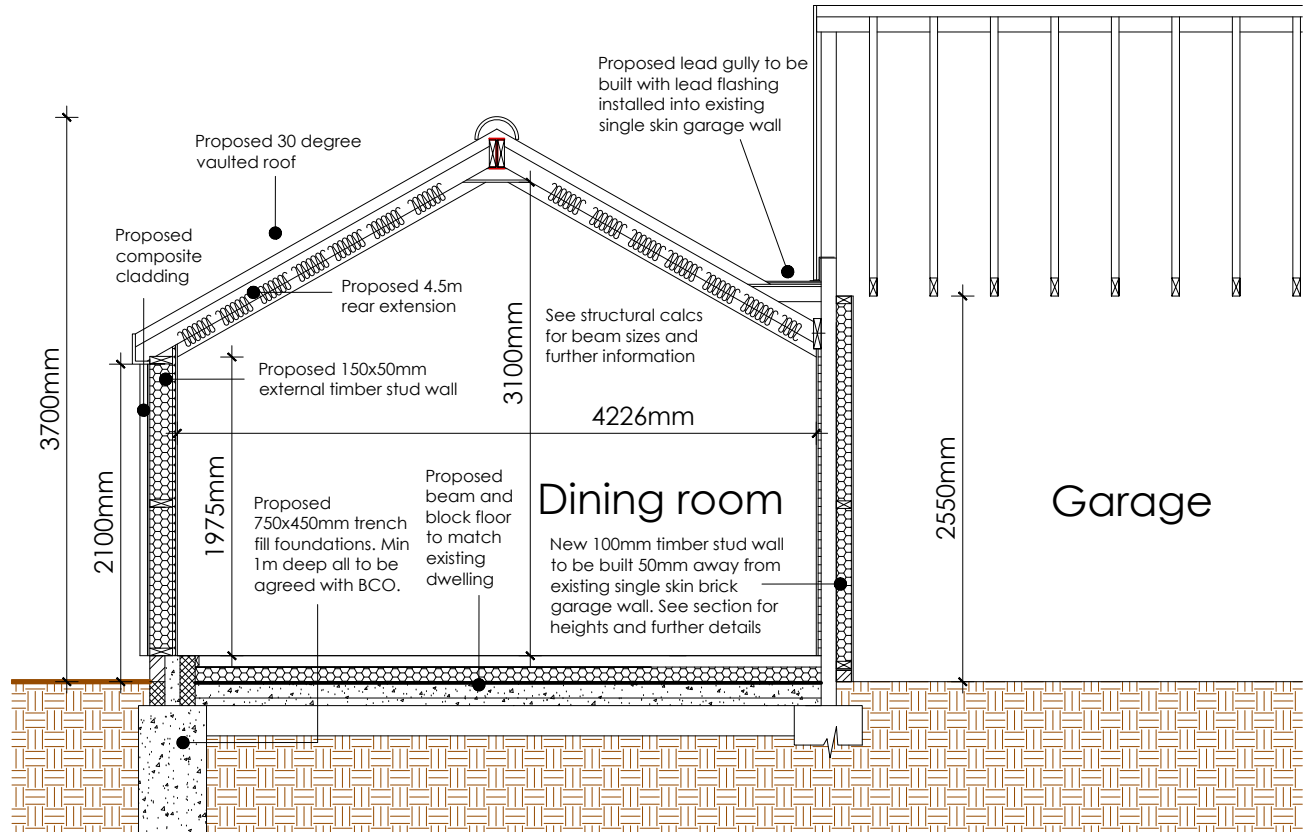

PROPOSED SECTION 1:50

1:100

 

1:50



ama
afterbury moore associates

architectural &
quantity
surveying
services

Unit 1 Gosling Croft Business Park
Long Furlong
Clapham Worthing
West Sussex BN13 3UT

01903 871131
carl@afterburymoore.co.uk

Client:

Address of Works: 21 Hollist Chase
Littlehampton
West Sussex
BN17 6FY

Drawing Title:

Proposed Rear Extension
Permitted Development Issue

Paper Size: A3

Date: Aug. 2020

Job Number:

Drawing Number: 04

Revision: Revision

General Notes:

1: Do not scale from these drawings (unless for planning purposes).
2: Drawings to be read in conjunction with the structural calculations and the building notes provided.
3: The client/ contractor is advised to read the separate notes and the details provided in the structural calculations regarding the CDM regulations.
4: The property owner is reminded to serve a Party Wall Notice on any adjoining owner should they need to do so under the requirements of the Party Wall Act 1996.
5: No work should be undertaken until all consents (Planning and Building Control) have been received and approved in writing. Any work undertaken without consent is done so at the clients risk.
6: All dimensions to be checked on site prior to ordering any materials, kitchens or bathrooms.
7: All existing foundations and inlets taking any additional loads are to be exposed and agreed with the Building Control Officer.

Revision	Date	Amendment