


REV	REVISION DESCRIPTION	REV'D BY	DATE REV'D

REVISIONS:

STATUS: CONSTRUCTION

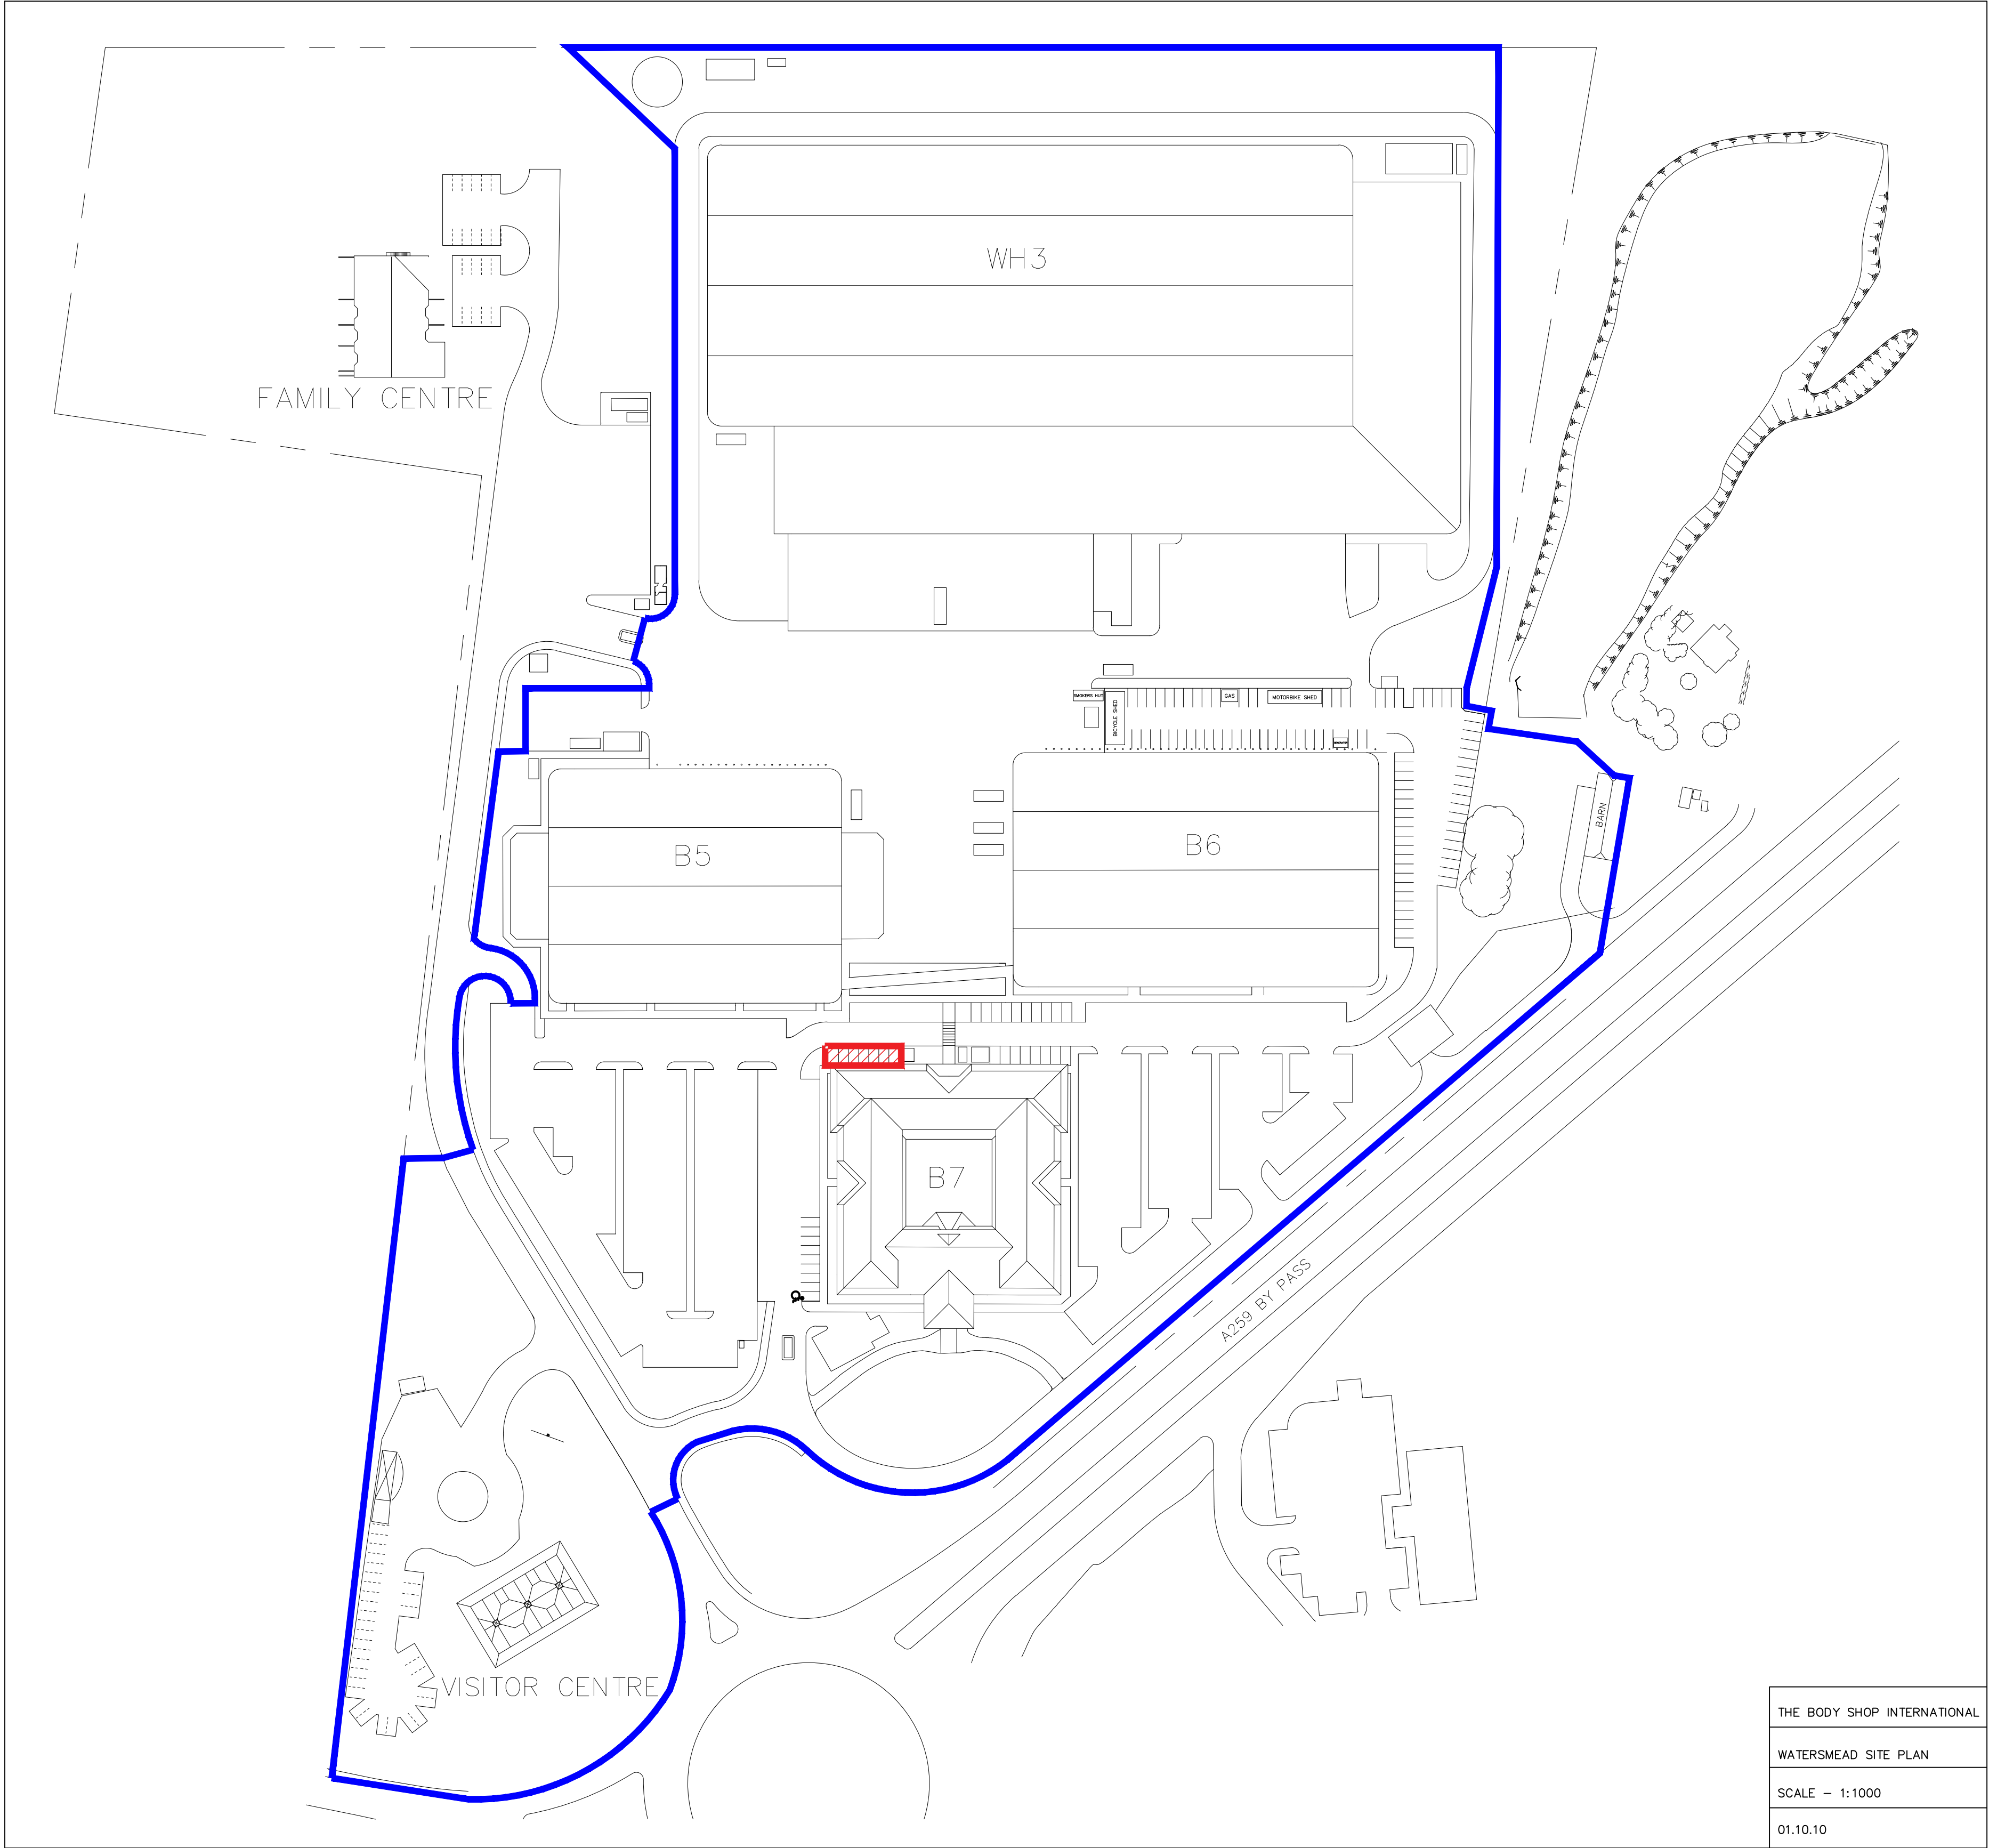

AHP Architects and Surveyors Ltd
18 St. John's Hill, Sevenoaks, Kent, TN13 3NP
The Mount, 2 Trent Valley Road, Lichfield, Staffordshire, WS13 6EG
Tel: 01732 463016 | Email: info@ahpltd.co.uk | www.ahpltd.co.uk

PROJECT:

The Bodyshop
Lab Relocation
Littlehampton

CLIENT:



DRAWING TITLE:

Site Plan

DRAWN BY:	DATE:	PAGE SIZE:	SCALE:
KQ	05.04.19	A1	1:1000
DRAWING NUMBER:			REVISION NUMBER:

A1011-BS-01

All dimensions to be checked on site. Any discrepancy between the drawing and other information is to be referred to AHP Architects and Surveyors Limited. This drawing is copyright.