



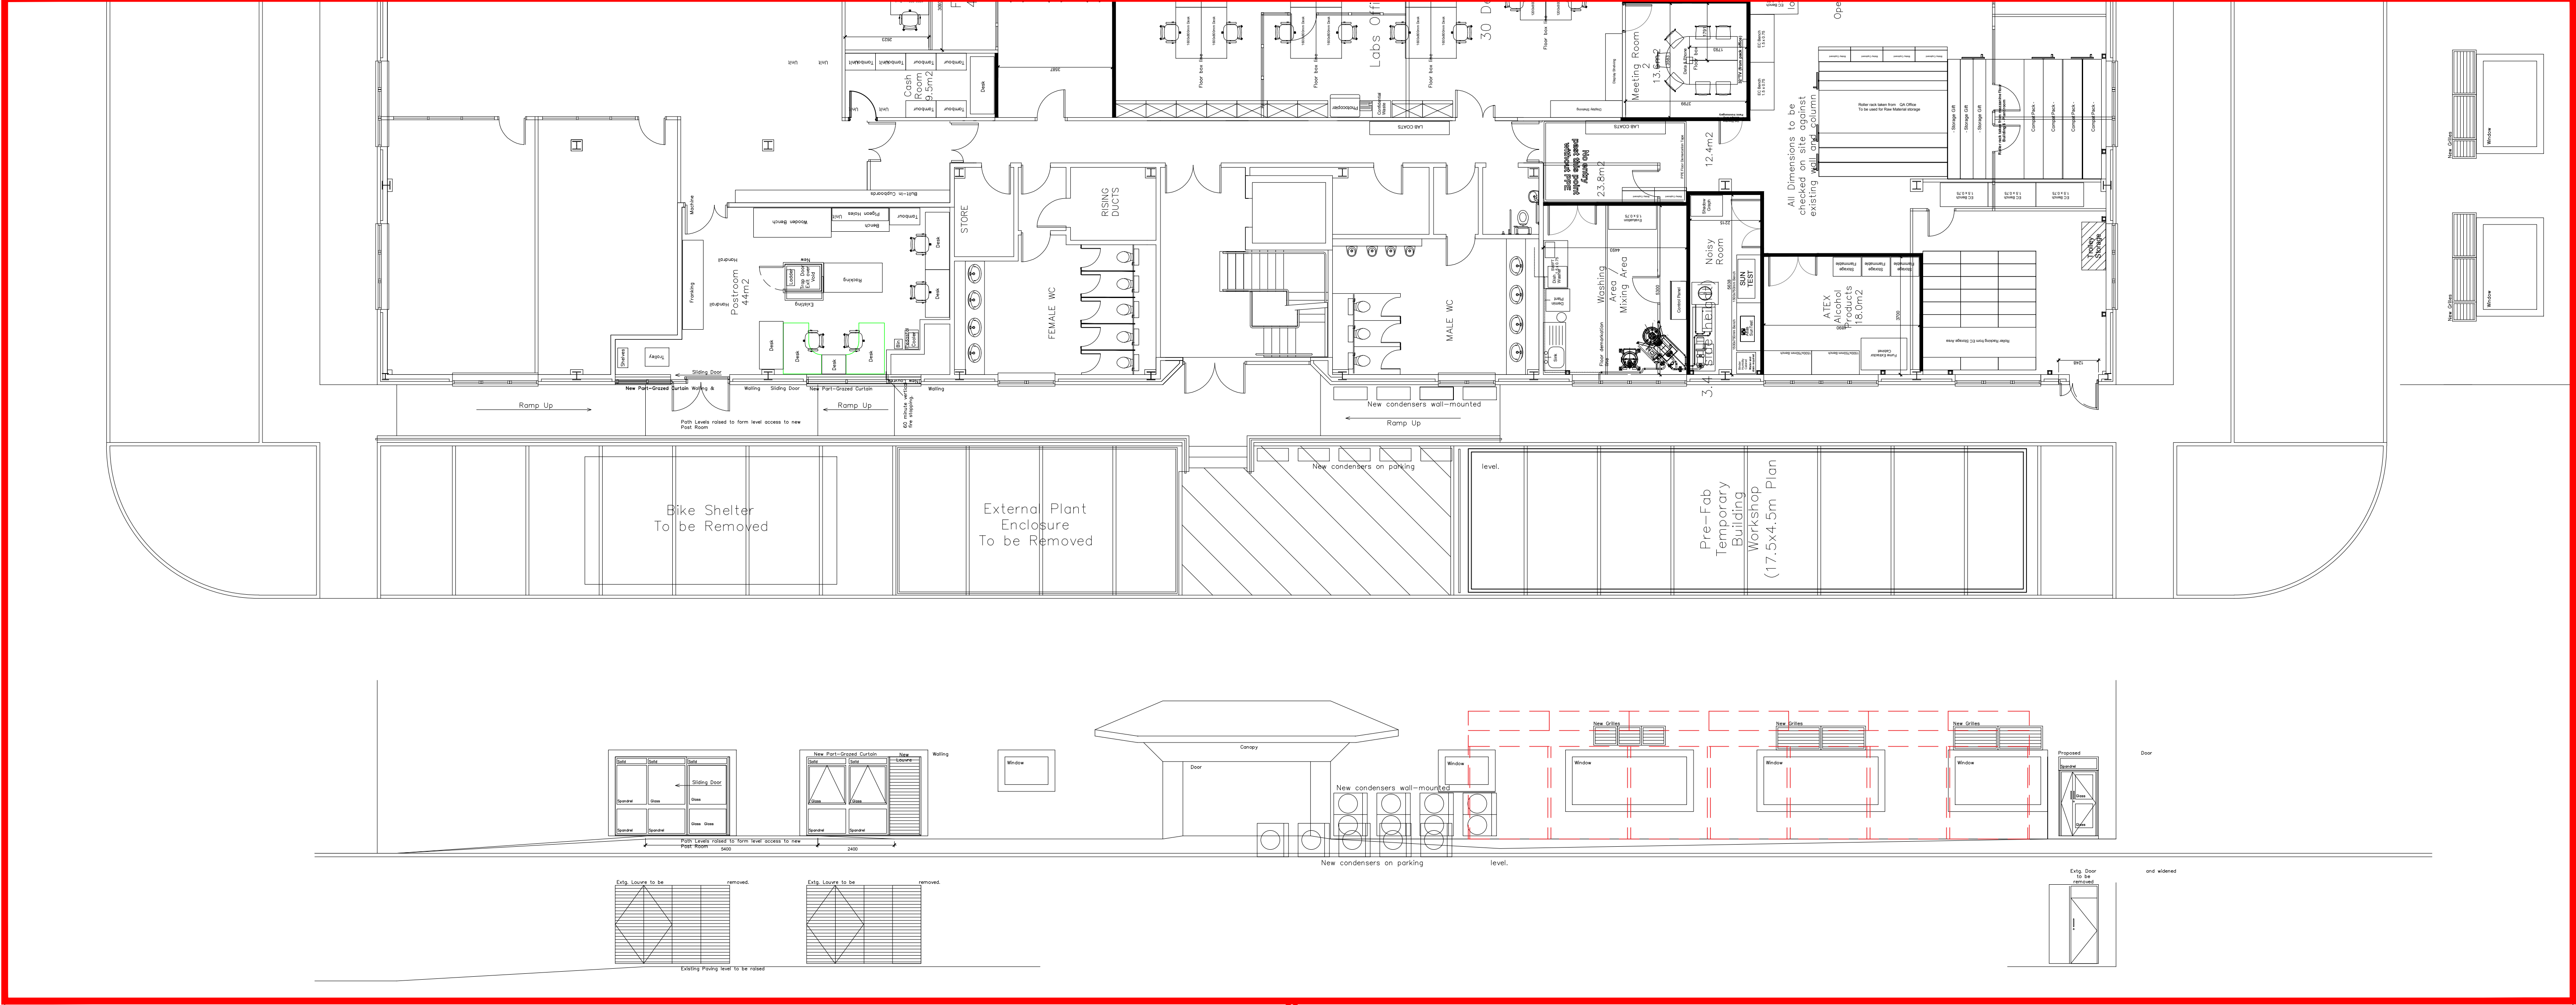

PARTIAL B7 PLAN AND NORTH ELEVATION (1:100)

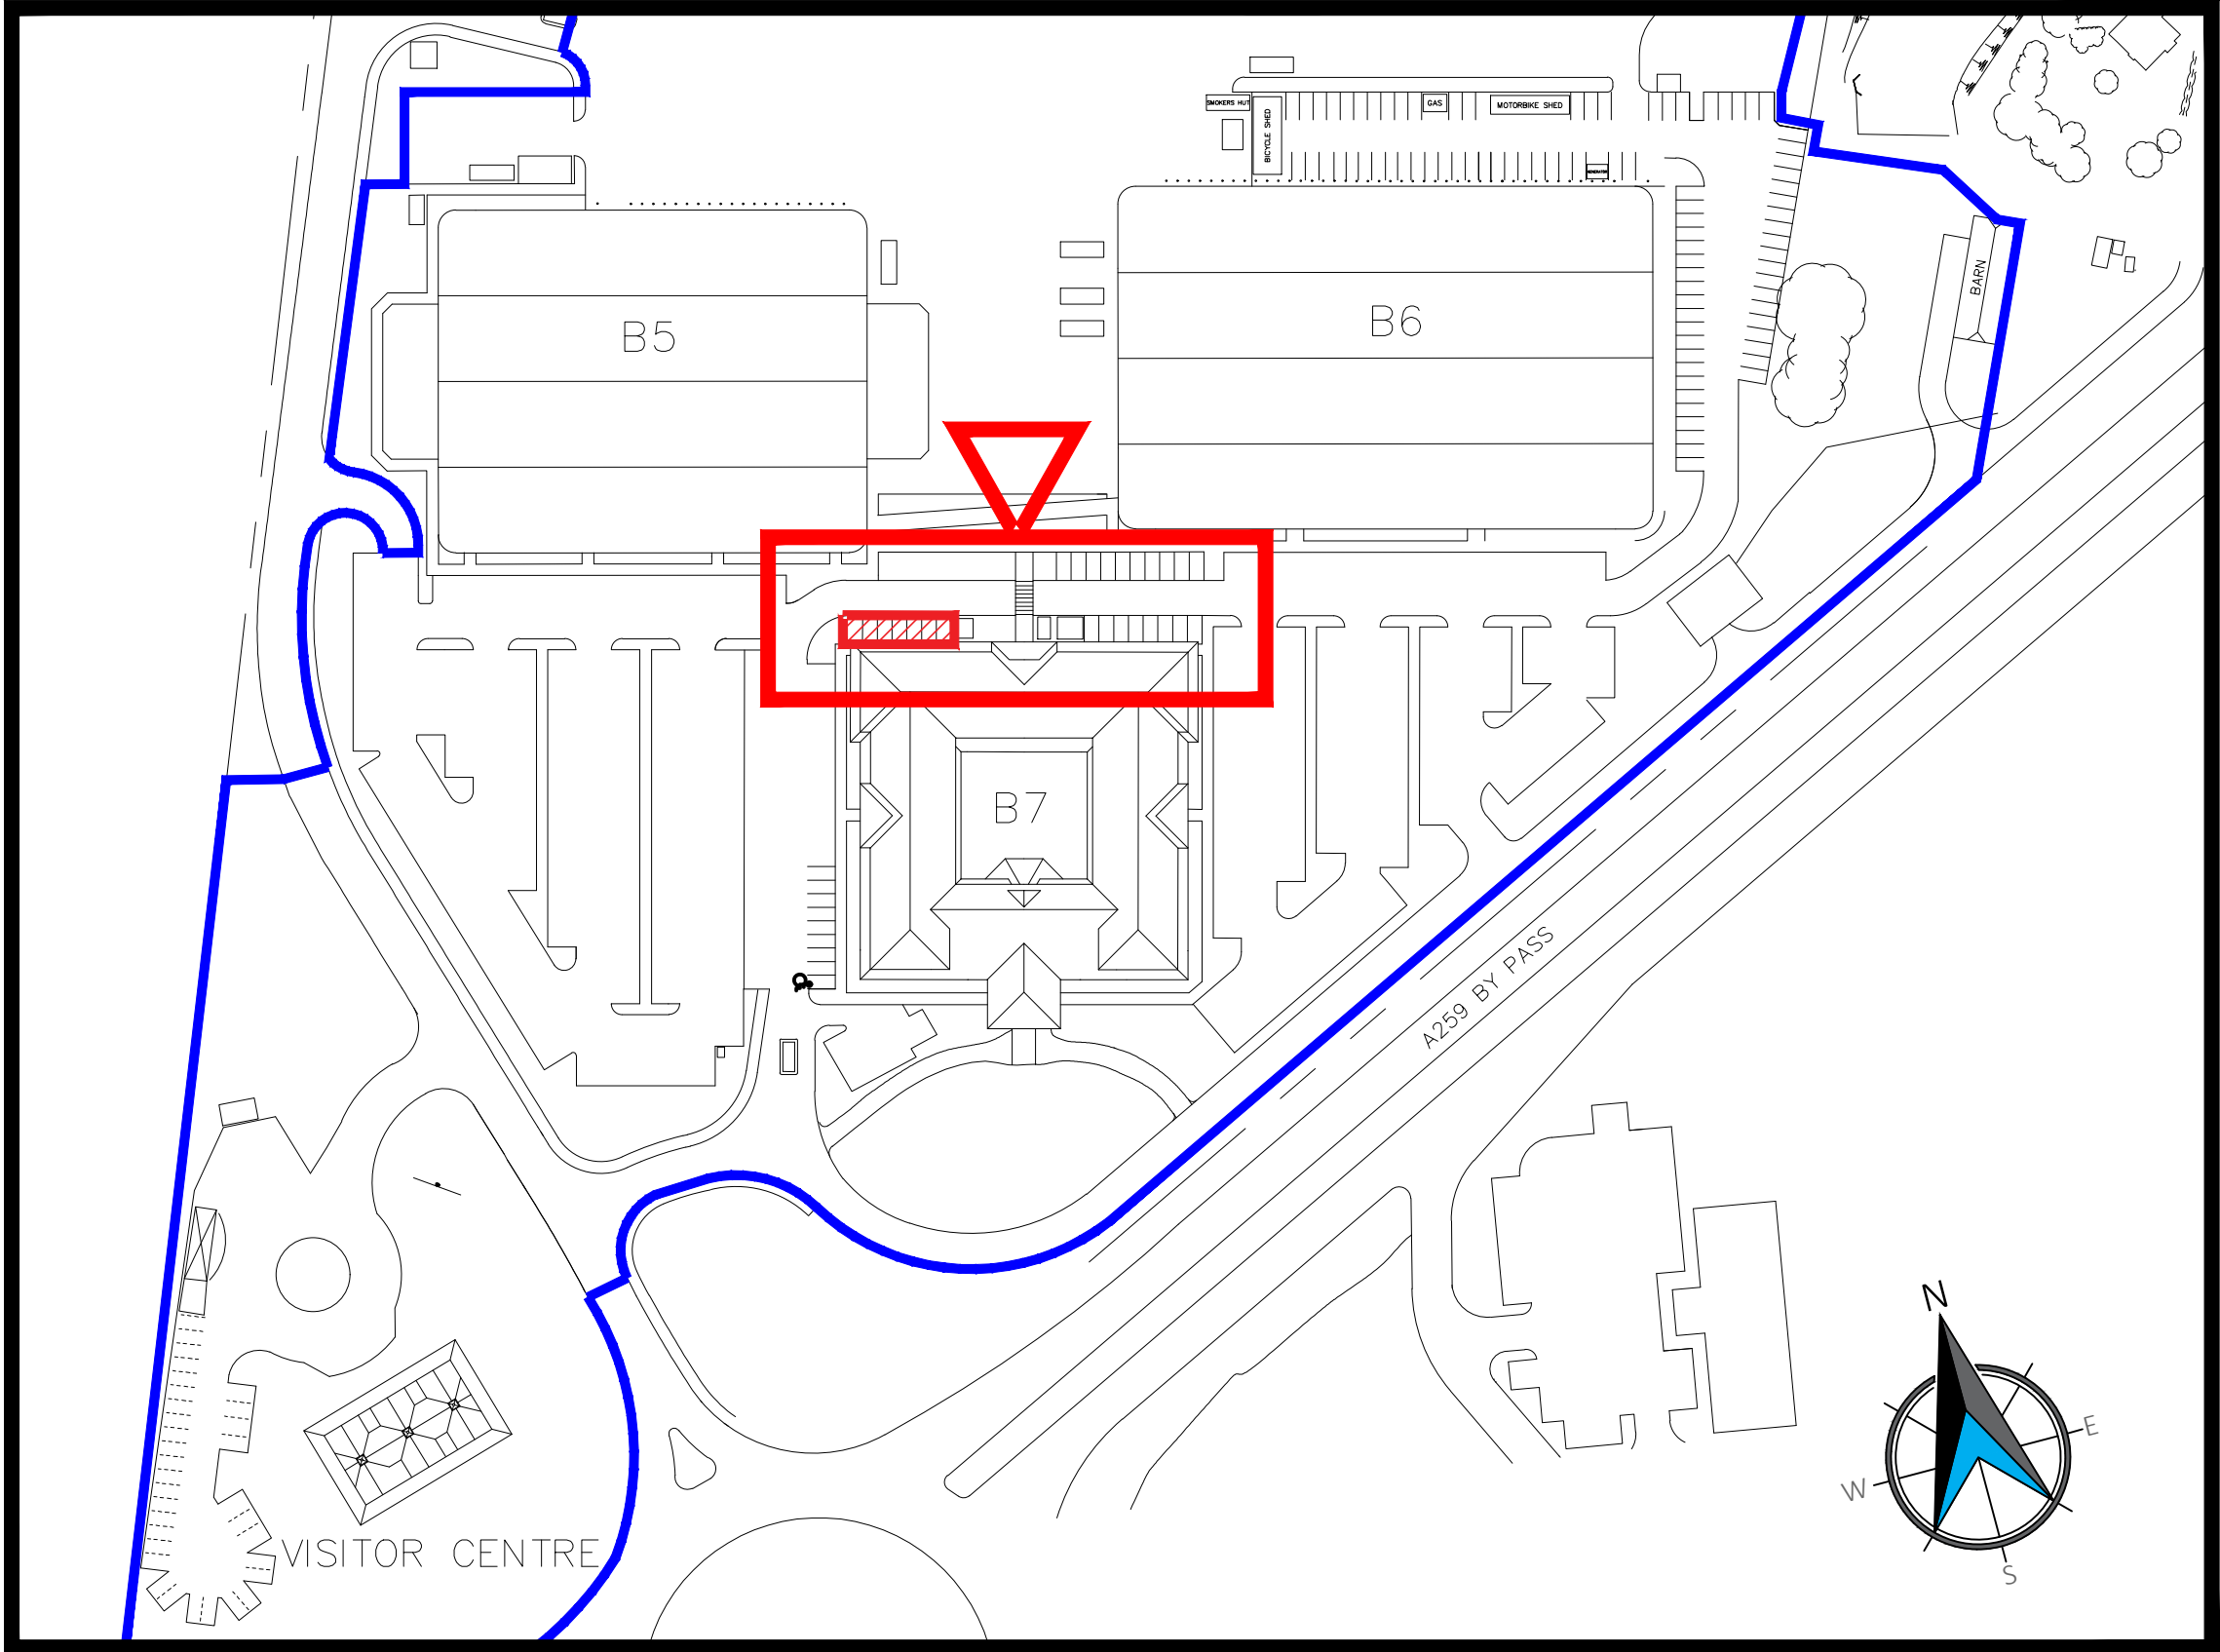

LOCATION PLAN (1:1250)

REV	REVISION DESCRIPTION	MR	7.6.19
		REV'D BY	DATE REV'D

REVISIONS:
STATUS: FOR INFORMATION


architects
dp
surveyors

AHP Architects and Surveyors Ltd
18 St. John's Hill, Sevenoaks, Kent, TN13 3NP
The Mount, 2 Trent Valley Road, Lichfield, Staffordshire, WS13 6EG
Tel: 01732 463916 | Email: info@ahpltd.co.uk | www.ahpltd.co.uk

PROJECT: The Bodyshop Lab Relocation Littlehampton

CLIENT:

DRAWING TITLE: Landlord Plan External Works			
DRAWN BY:	DATE:	PAGE SIZE:	SCALE:
MR	08.04.19	A1	Varies
DRAWING NUMBER: A1011-B5-03		REVISION NUMBER:	

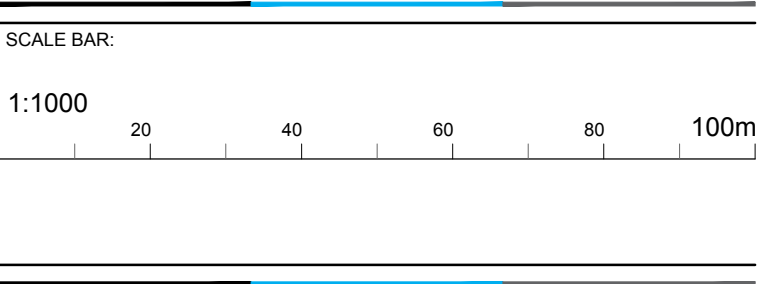

All dimensions to be checked on site. Any discrepancy between the drawing and other information is to be referred to AHP Architects and Surveyors Limited. This drawing is copyright.