



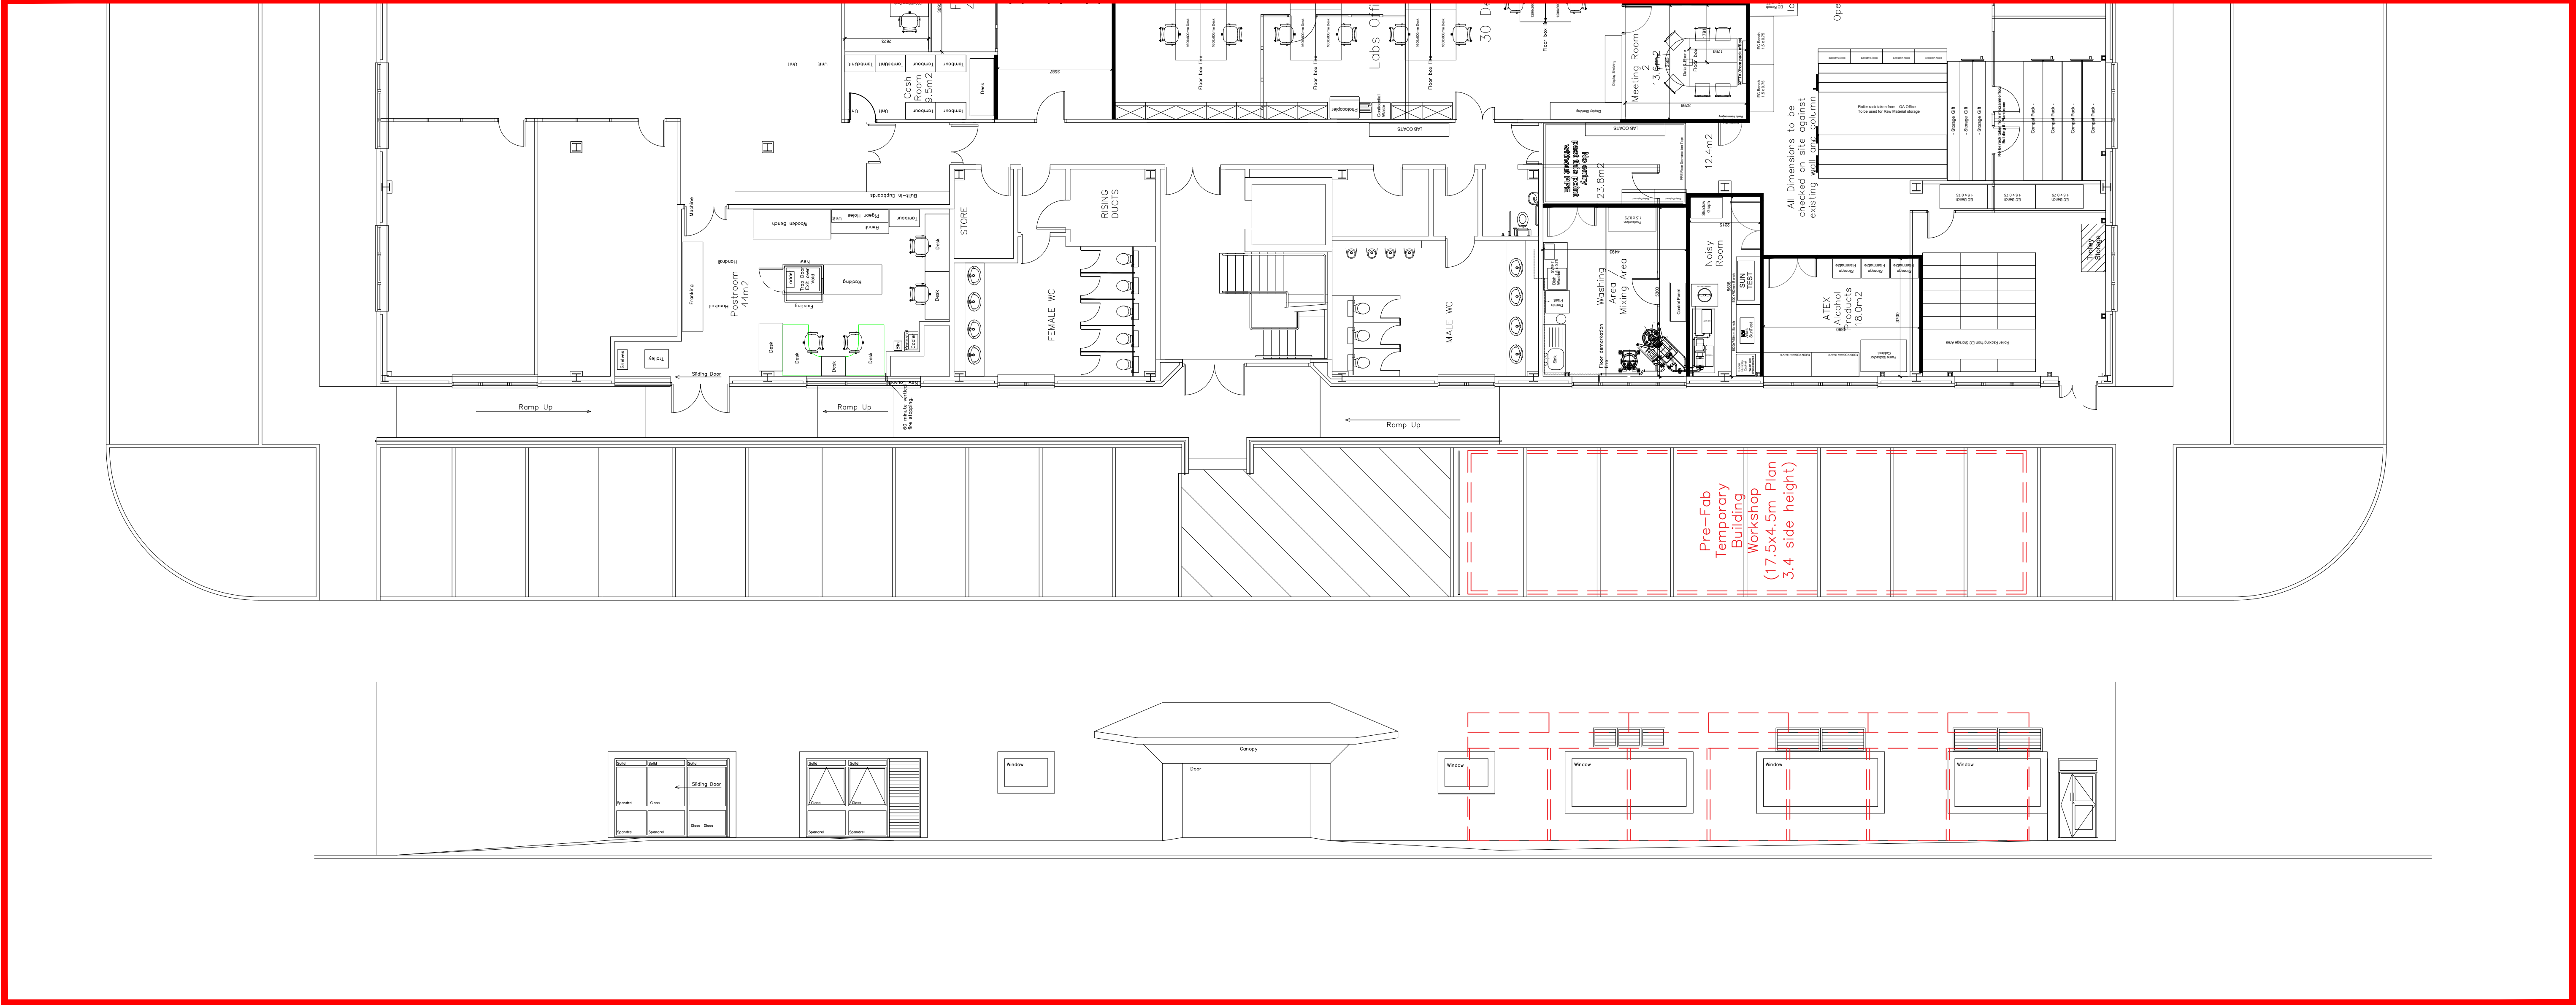

PARTIAL B7 PLAN AND NORTH ELEVATION (1:100)

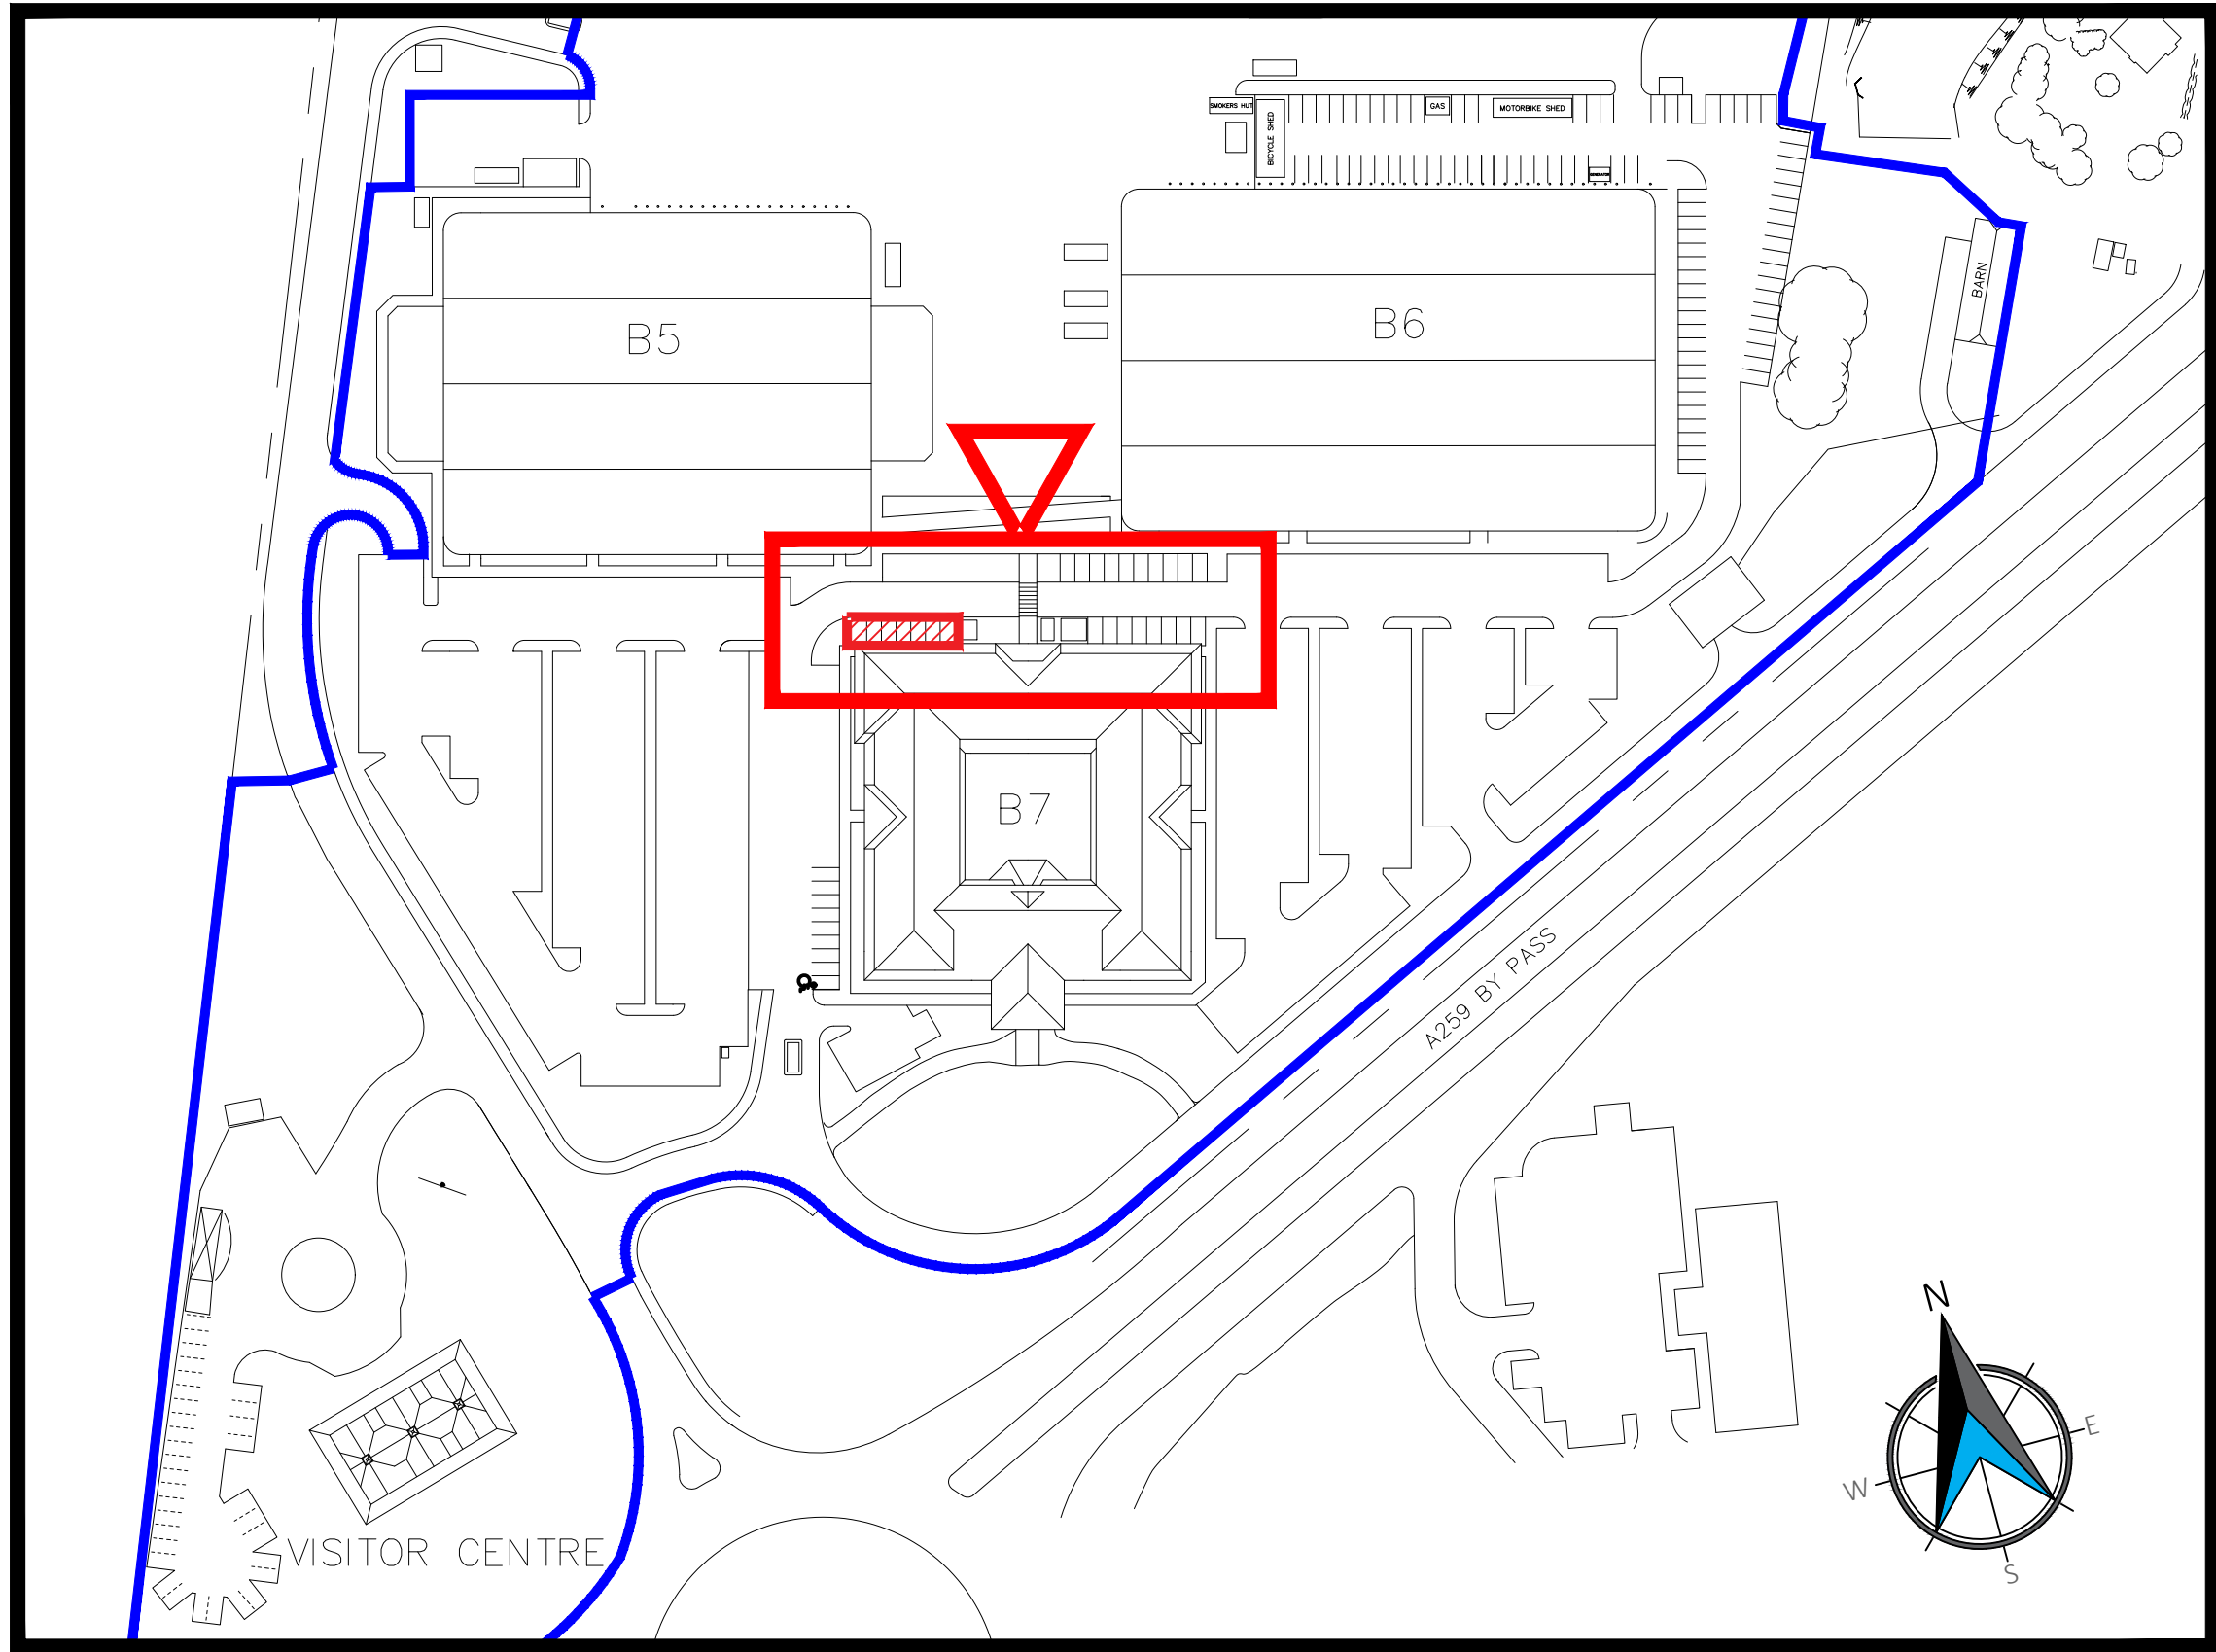

LOCATION PLAN (1:1250)

A	Existing condenser and notes removed to simplify.	MR
REV:	REVISION DESCRIPTION:	REV'D BY:
		DATE REV'D:

REVISIONS:
STATUS: FOR INFORMATION

architects
dp
surveyors

AHP Architects and Surveyors Ltd
18 St. John's Hill, Sevenoaks, Kent, TN13 3NP
The Mount, 2 Trent Valley Road, Lichfield, Staffordshire, WS13 6EG
Tel: 01732 463916 | Email: info@ahpltd.co.uk | www.ahpltd.co.uk

PROJECT:

The Bodyshop
Lab Relocation
Littlehampton

CLIENT:

BOUYGUES
ENERGIES & SERVICES

DRAWING TITLE:

Landlord Plan External Workshop			
DRAWN BY:	DATE:	PAGE SIZE:	SCALE:
MR	08.04.19	A1	Varies
DRAWING NUMBER:		REVISION NUMBER:	
A1011-B5-03		A	

All dimensions to be checked on site. Any discrepancy between the drawing and other information is to be referred to AHP Architects and Surveyors Limited. This drawing is copyright.

