




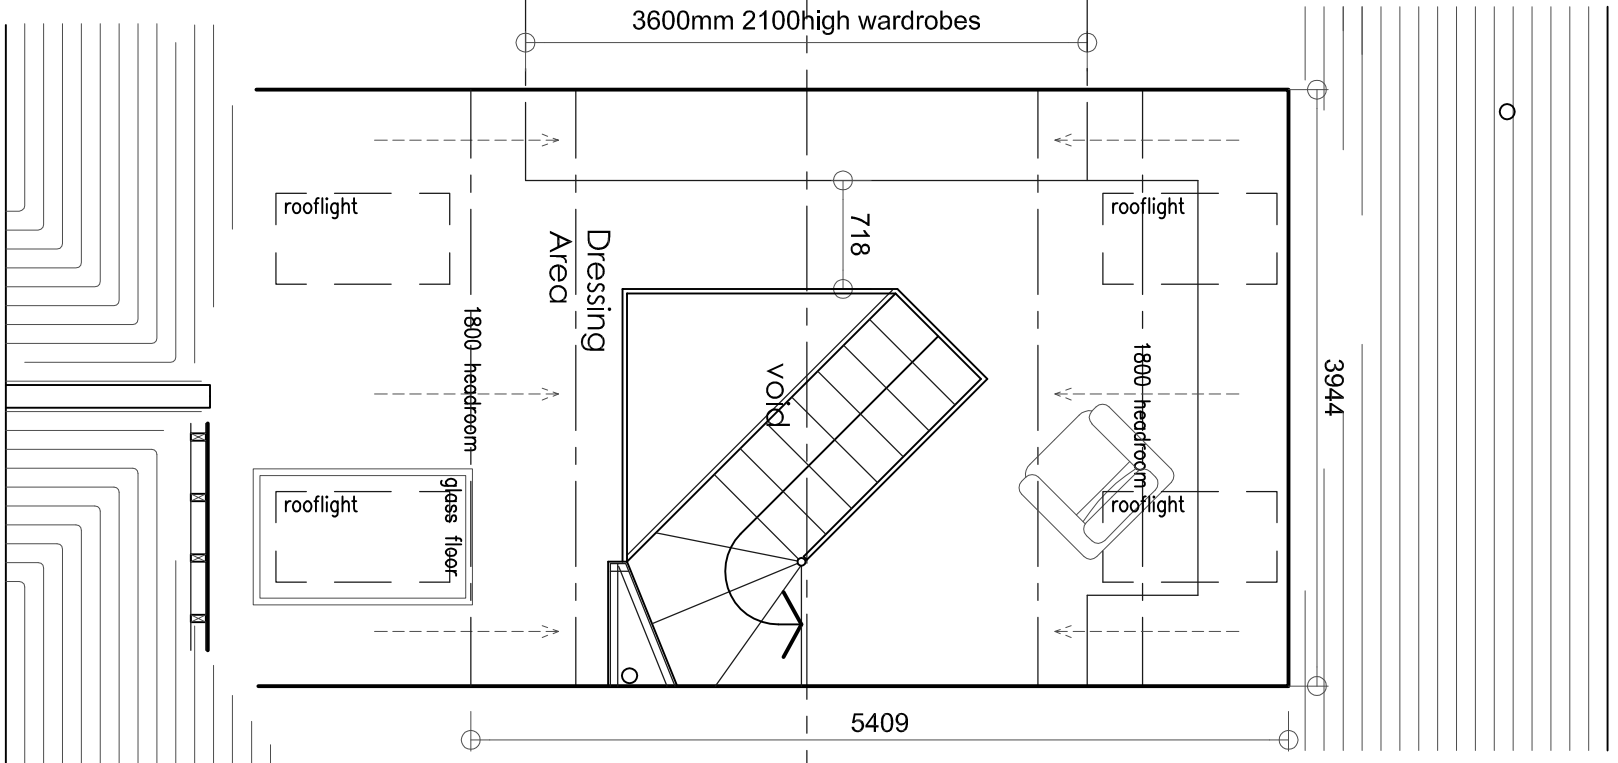


THIRD FLOOR PLAN
1:50

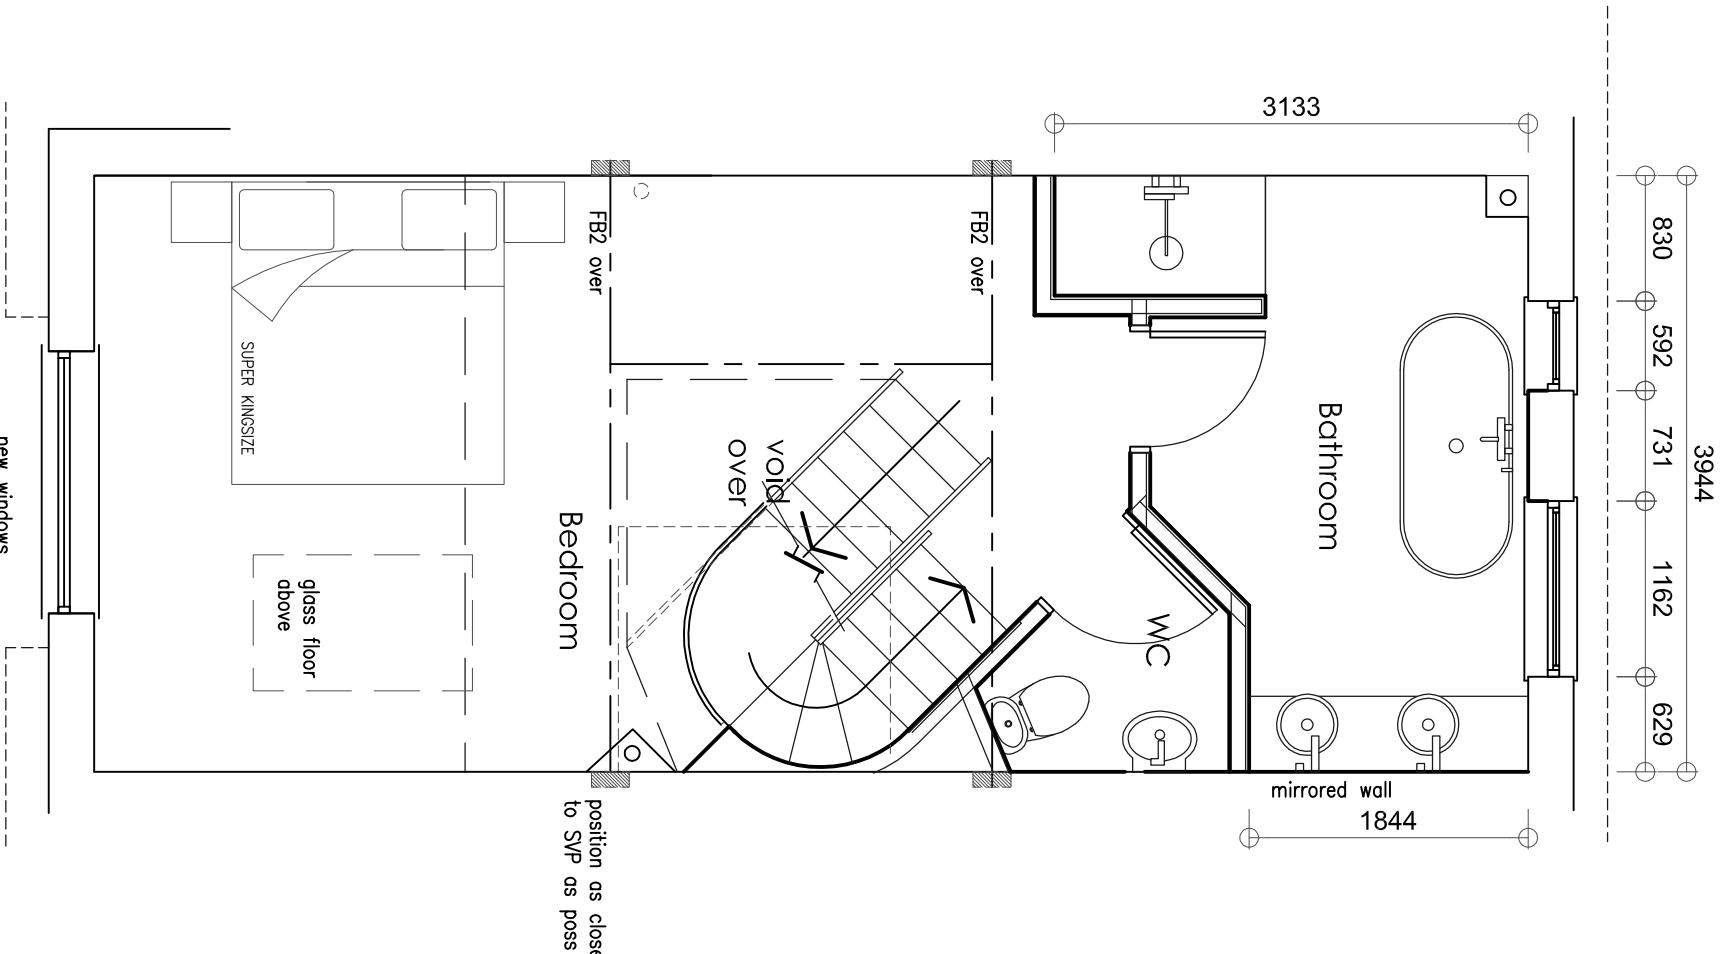


SECOND FLOOR PLAN
1:50

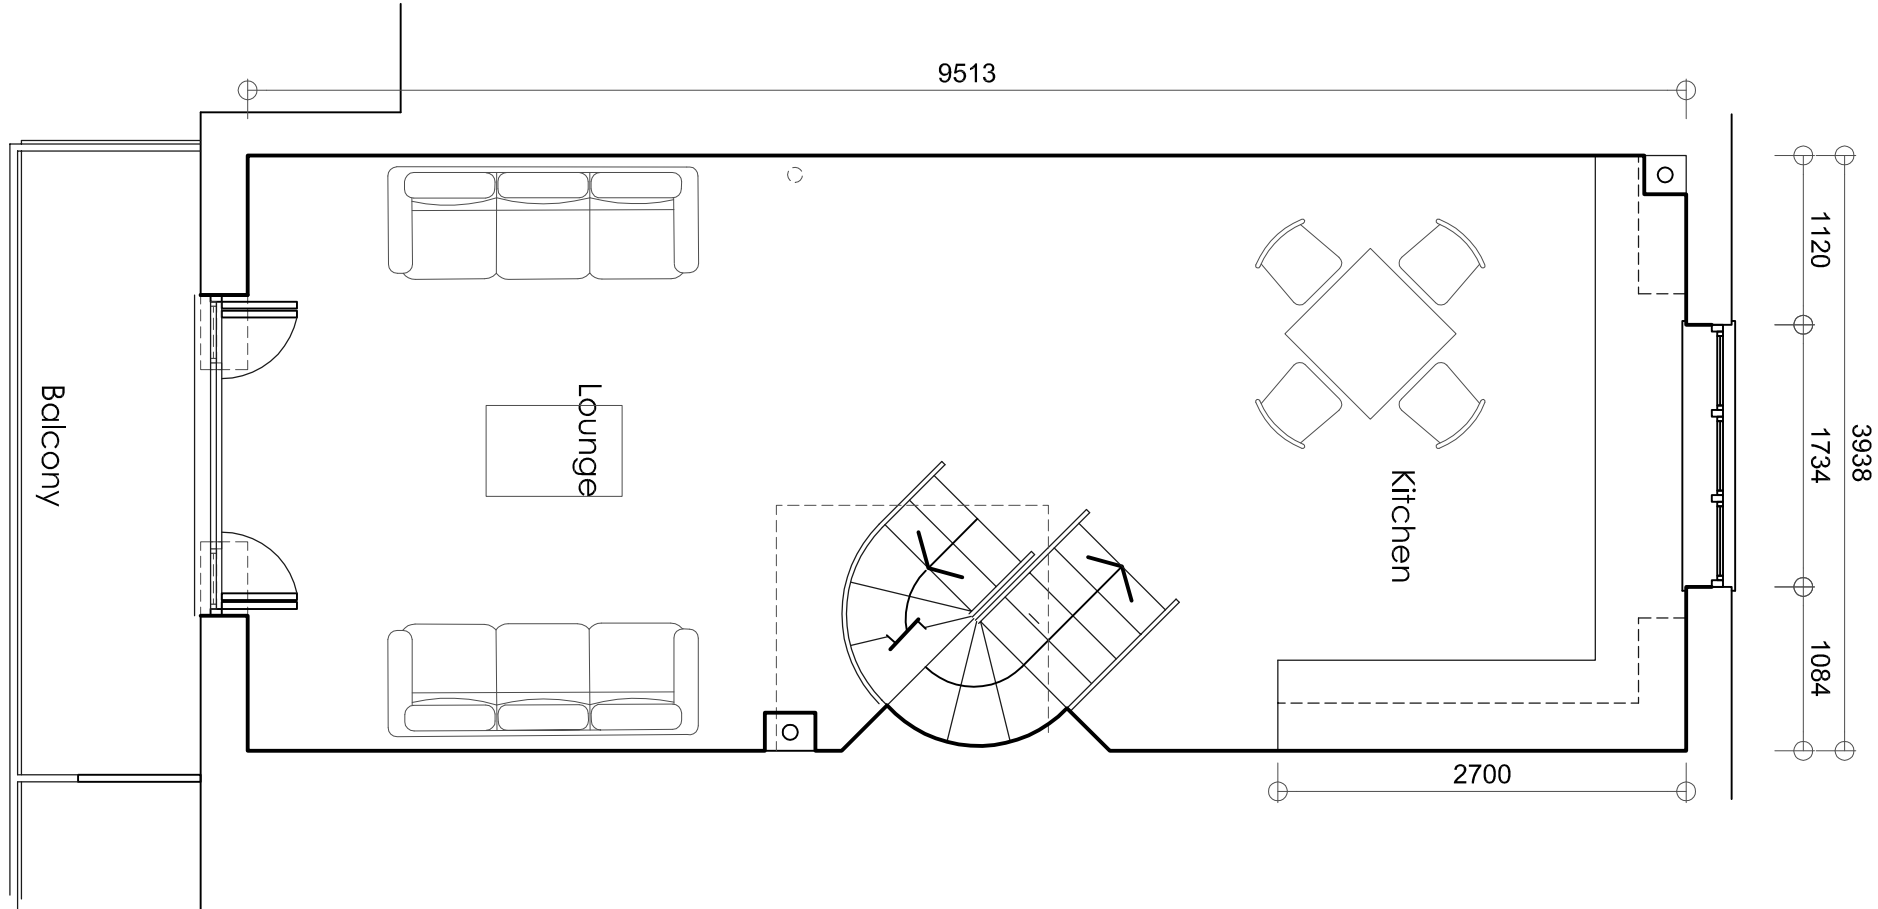

FIRST FLOOR PLAN
1:50

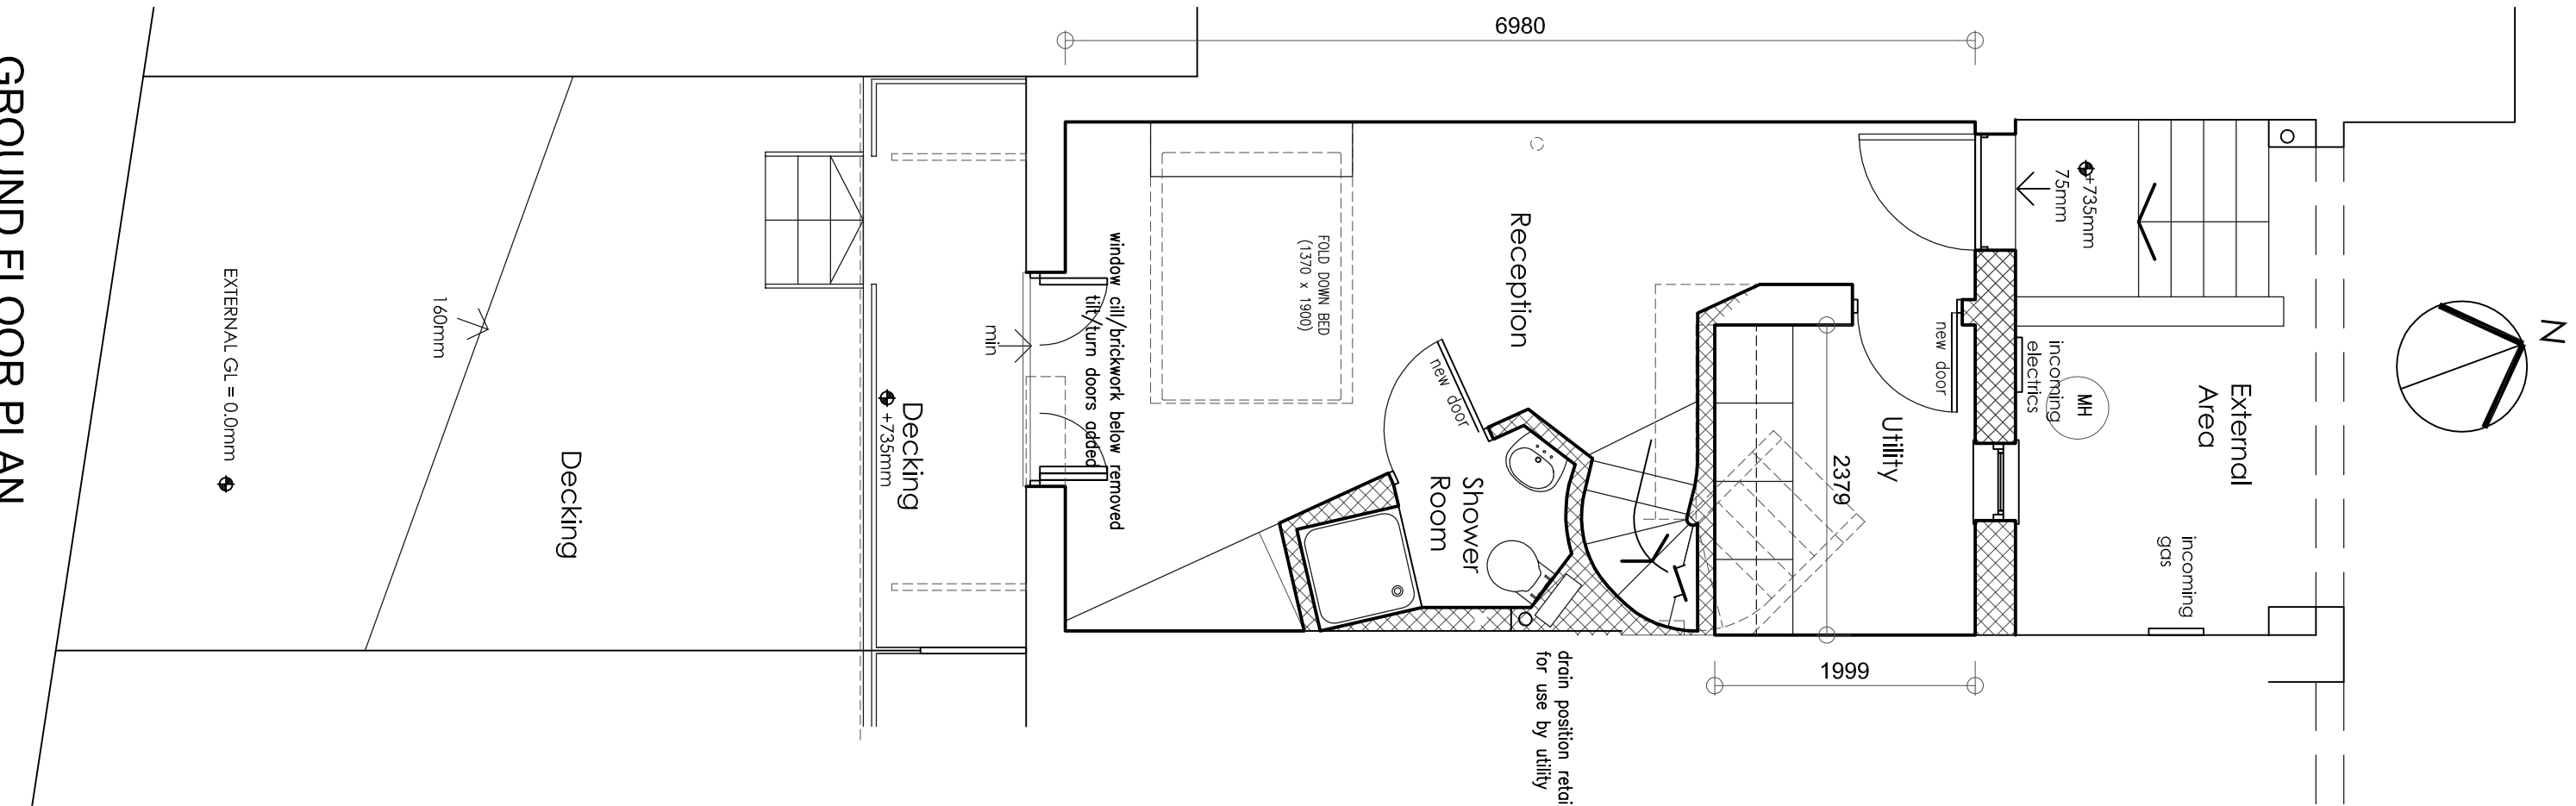


GROUND FLOOR PLAN
1:50

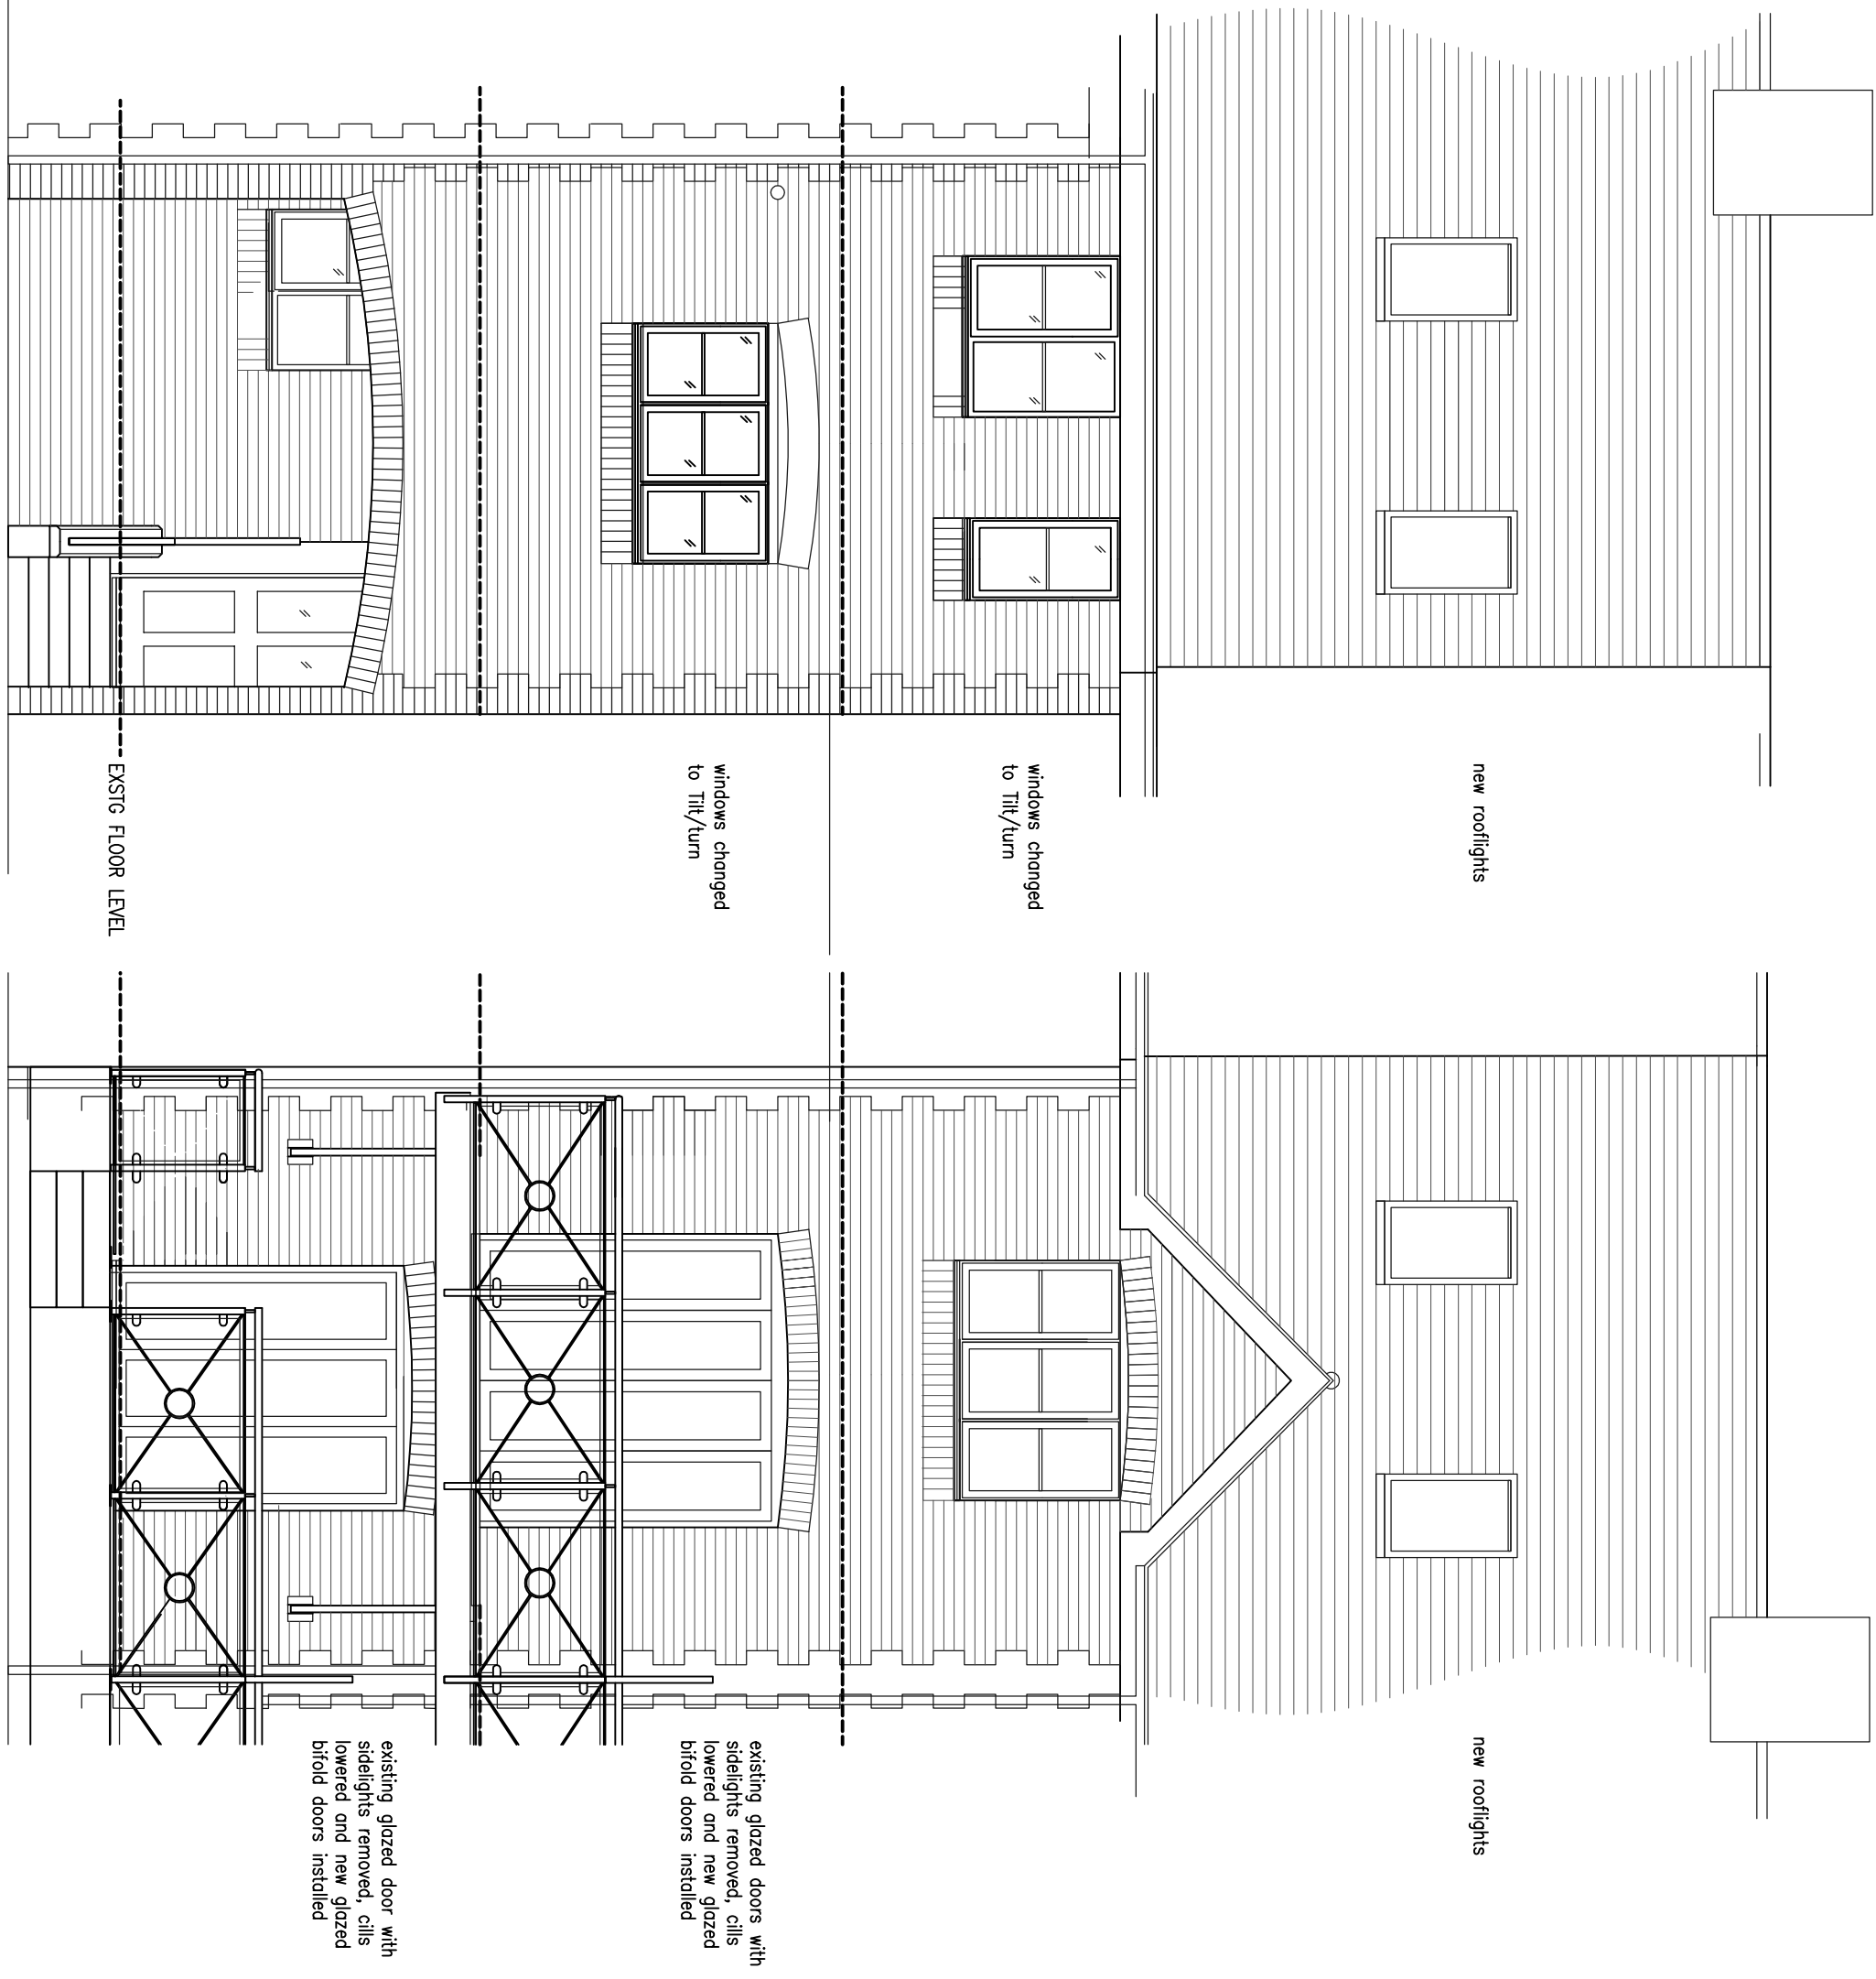

REAR ELEVATION
1:50

FRONT ELEVATION
1:50

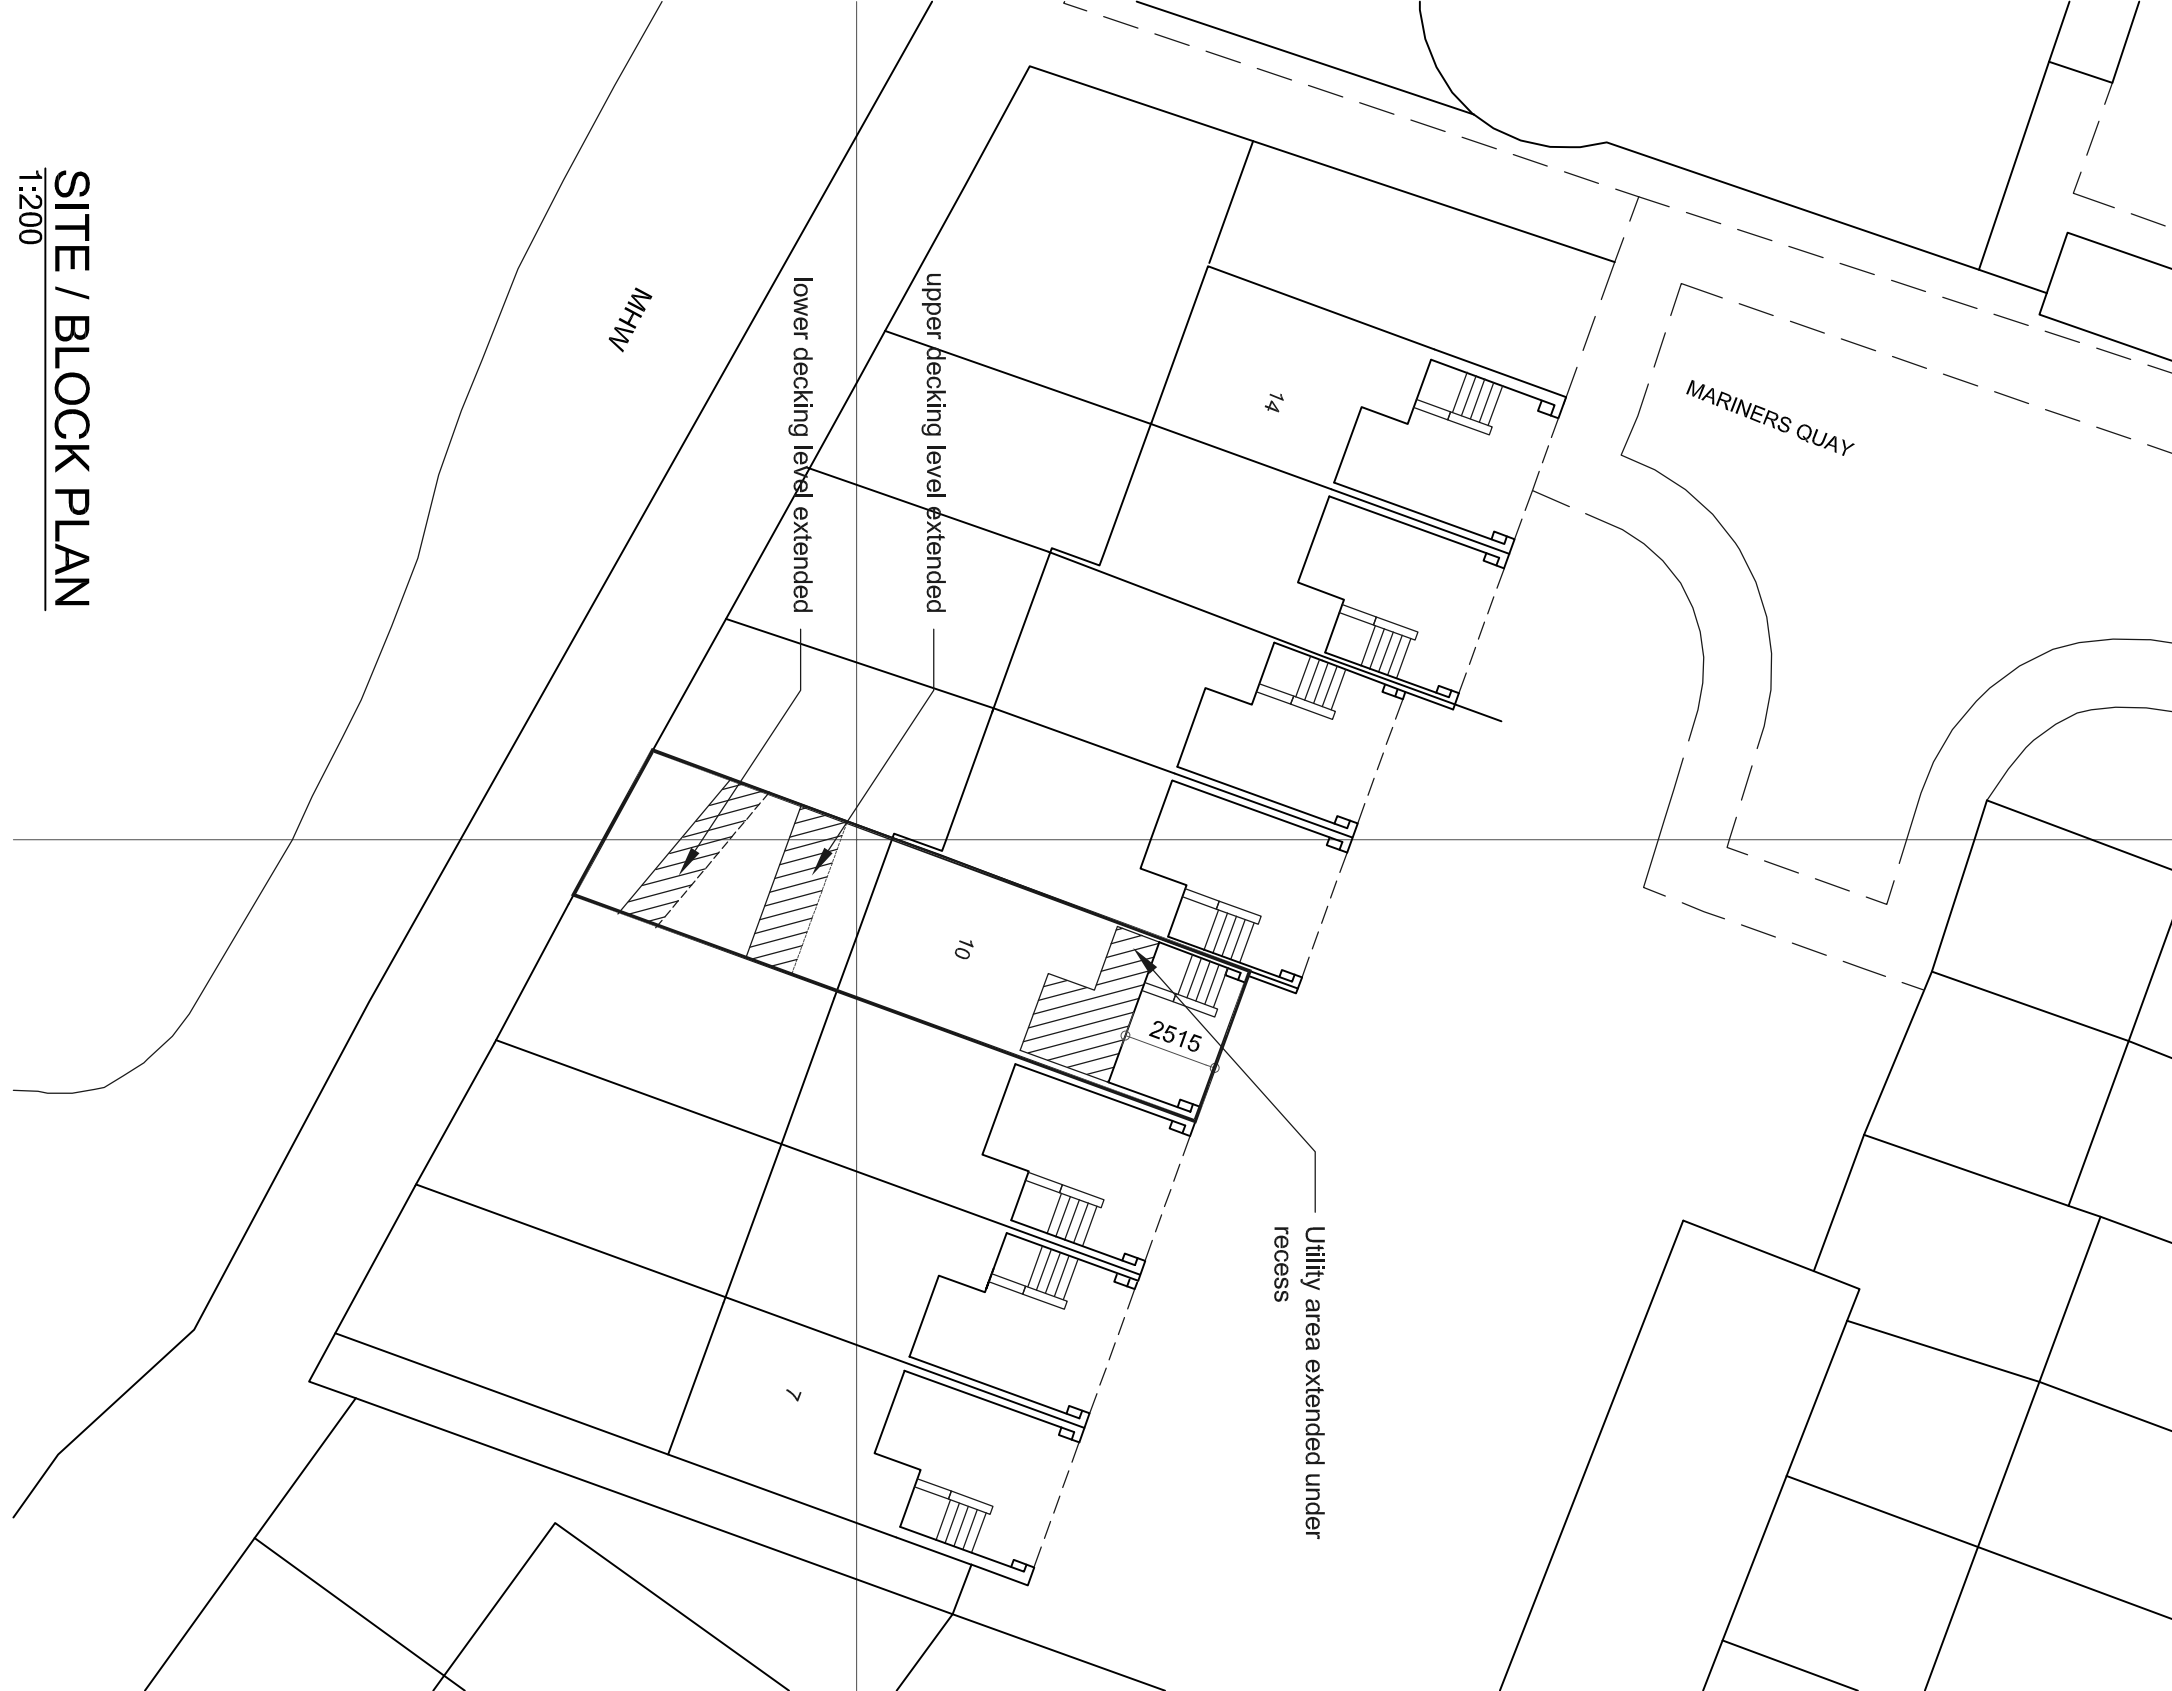

SITE / BLOCK PLAN
1:200



LOCATION PLAN
1:1250

D 23/10/15 Lifting beam omitted / Ground floor door panels changed
C 19/10/15 Amendments to 2nd floor windows removed, Utility window enlarged
B 21/8/15 extended decking areas shown at 1:200
A 21/8/15 Rooflights added / boundary 'boxed' on site plan
REV DATE DETAILS
DRAWING
PLANNING APPLICATION
Proposed plans & elevations
PROJECT
10 MARINERS QUAY
LITTLEHAMPTON
BN17 5DA

SCALE
AS SHOWN@A1
PROJECT NO.
15.903
DATE
Aug 2015
DRAWING NO.
TP01D

Northgate studios, 12 Northgate, Chichester, PO19 1BA
T: 01243 528811
F: 01243 538025
E: mail@studio5architects.co.uk
www.studio5architects.co.uk