
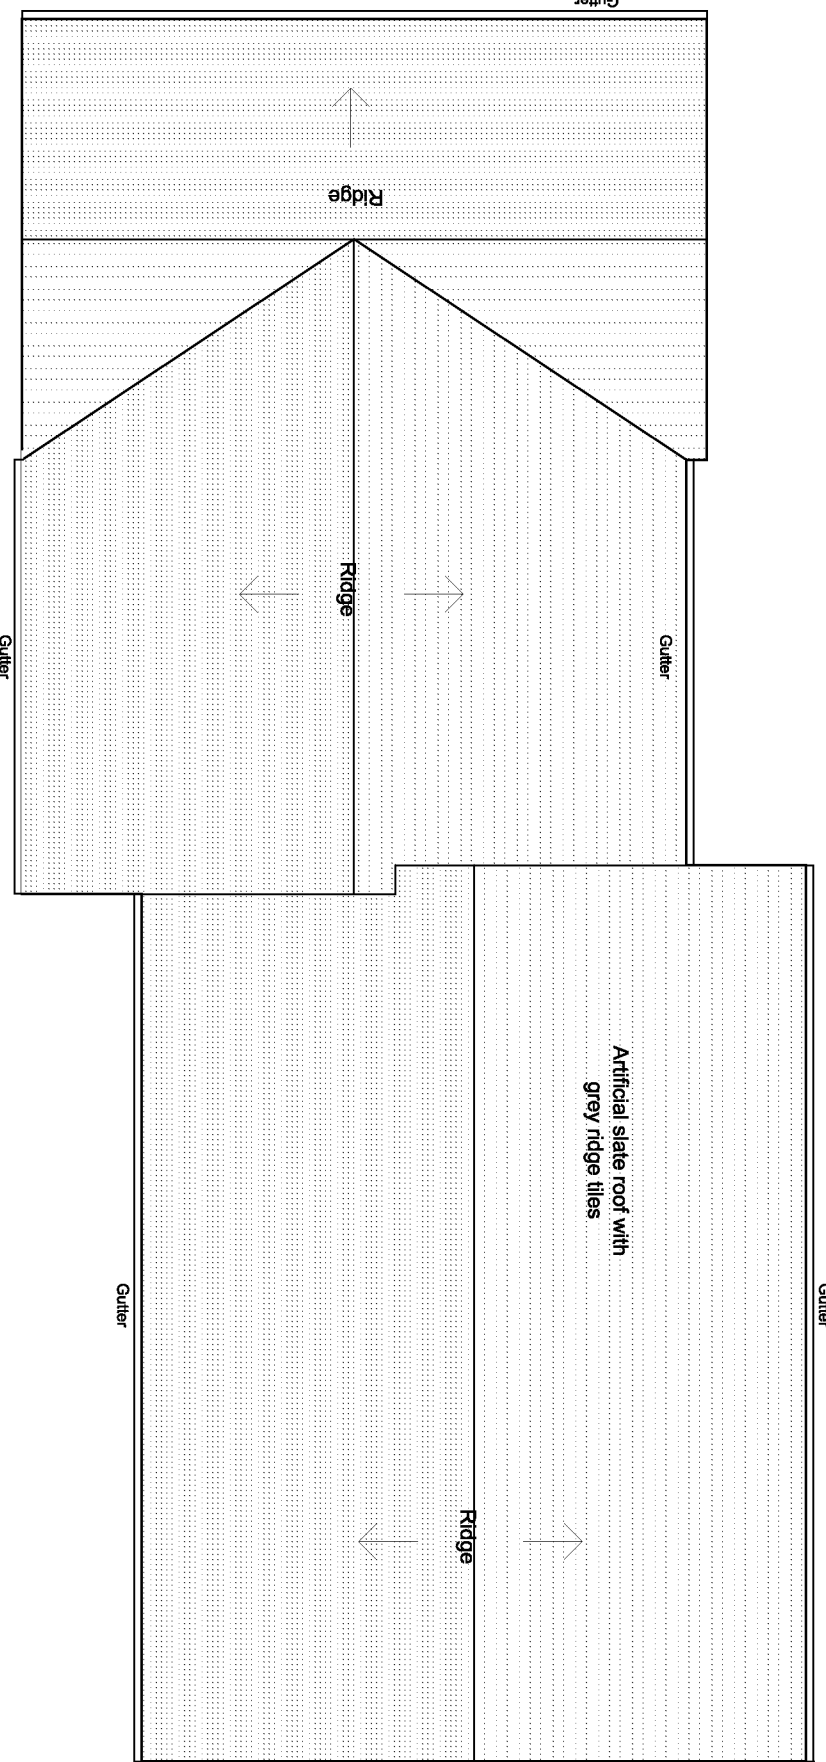
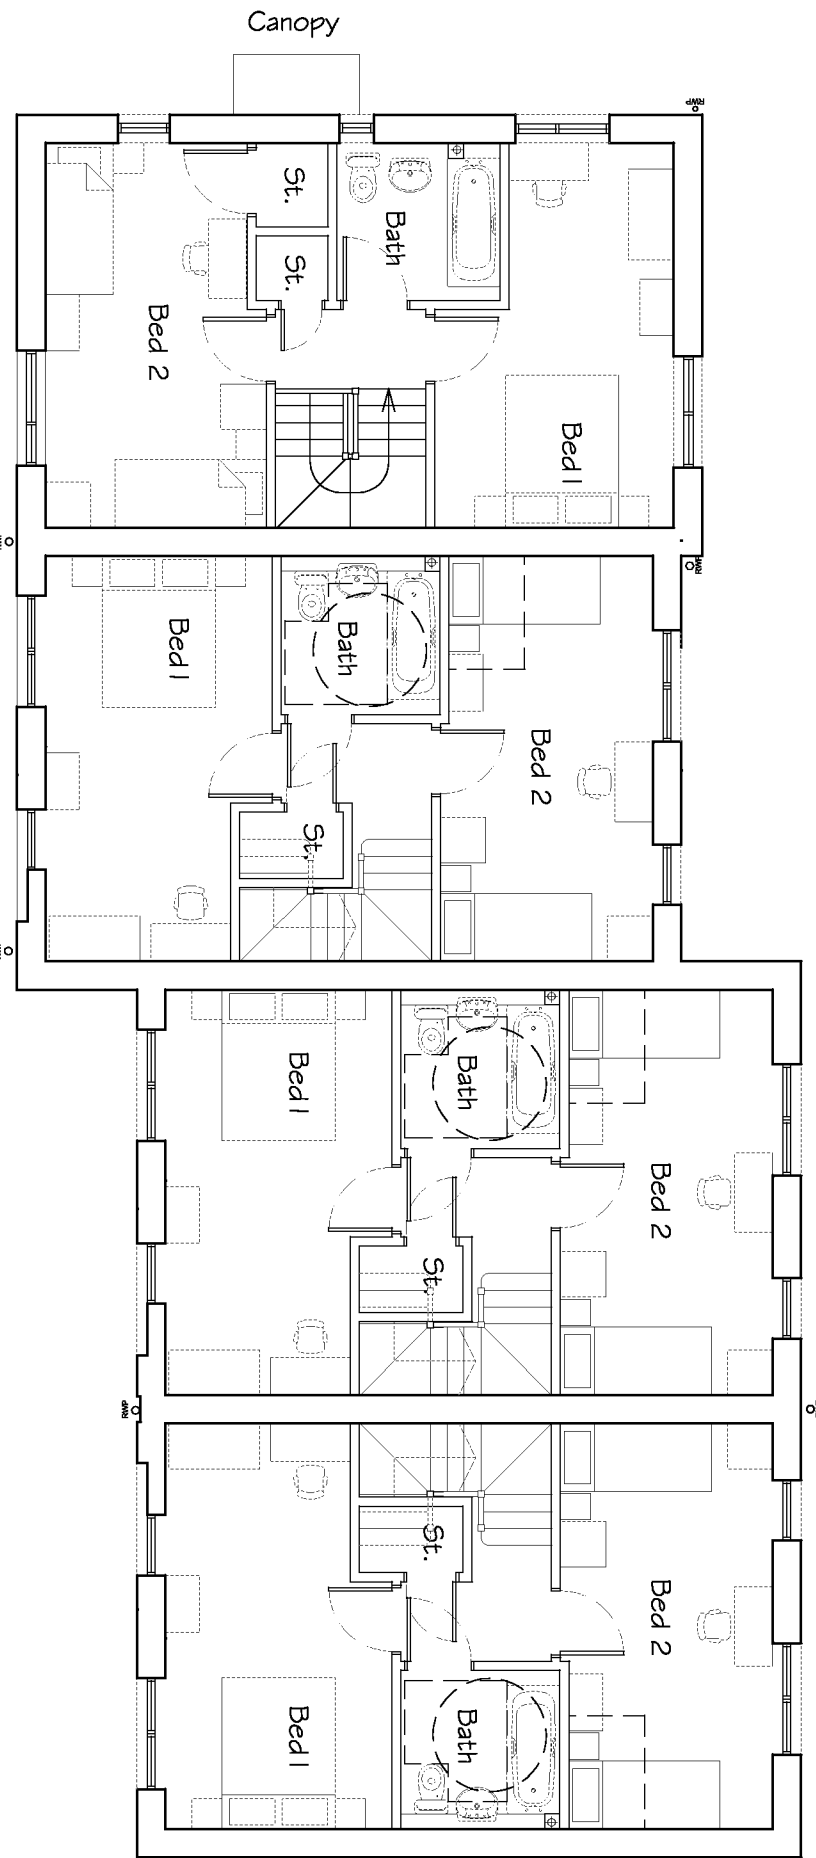
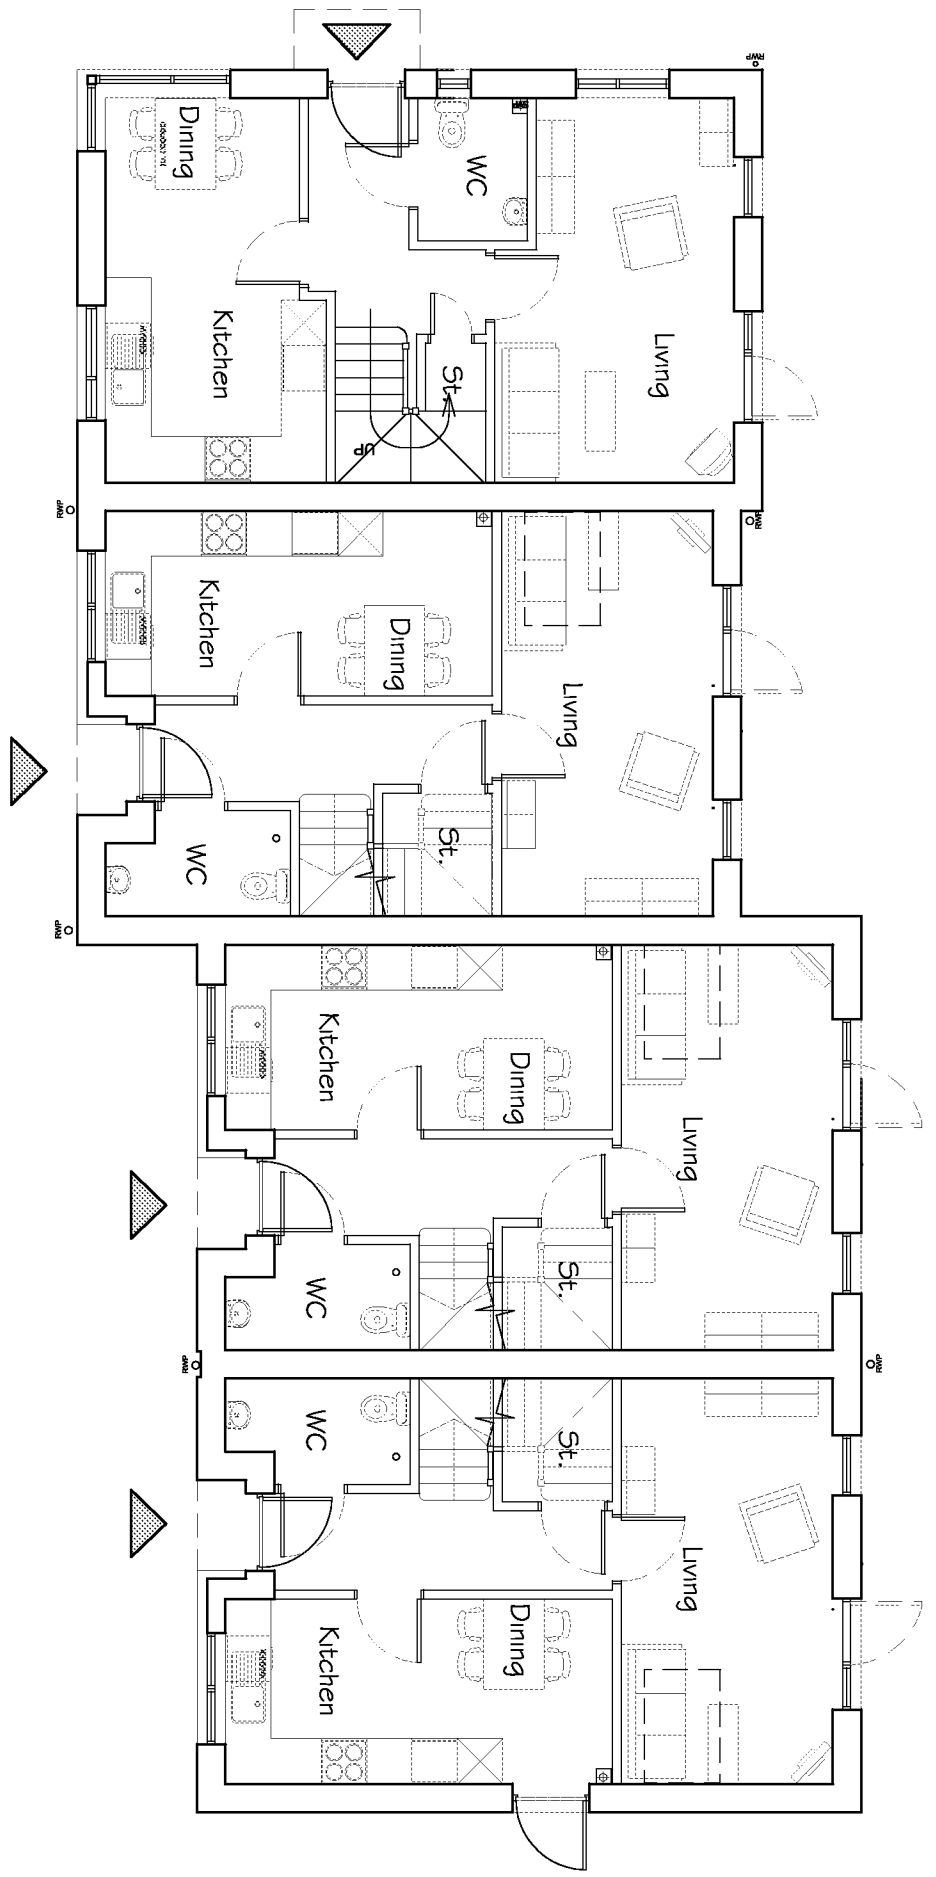



Plans & Elevations 1:100 @ A1

1 0 1 2 3 4 5 6 7 8 9m


1:100

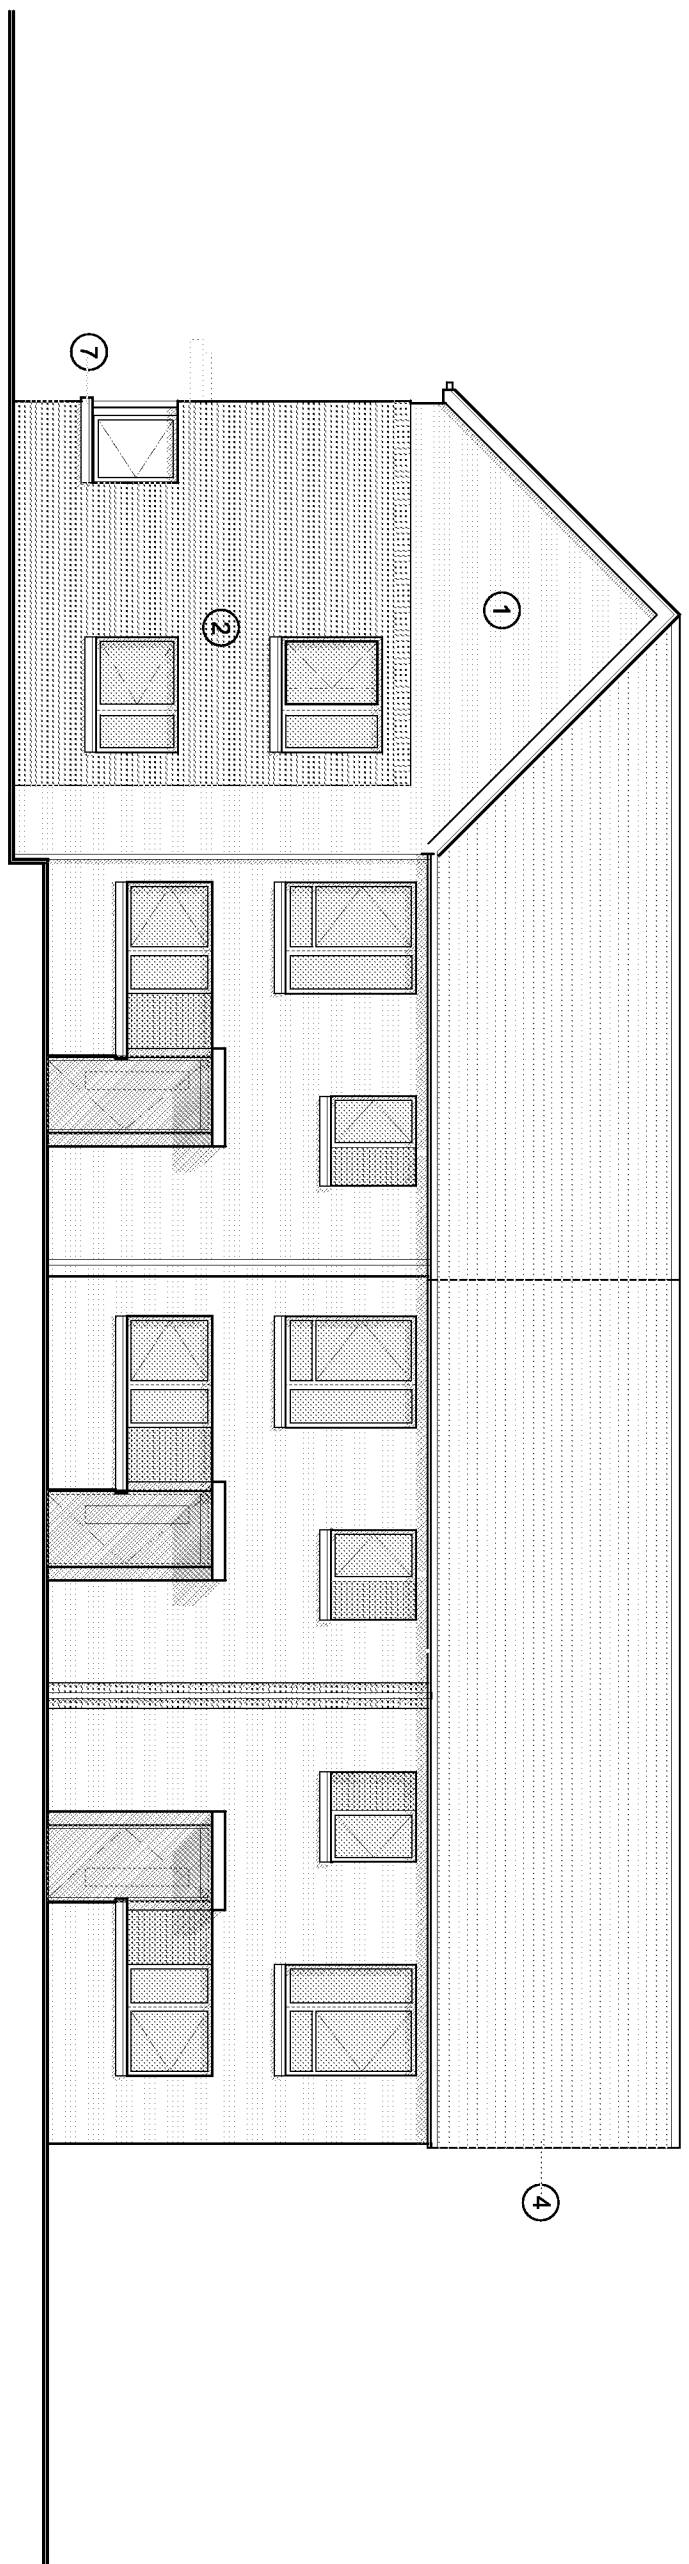


NORTH ELEVATION

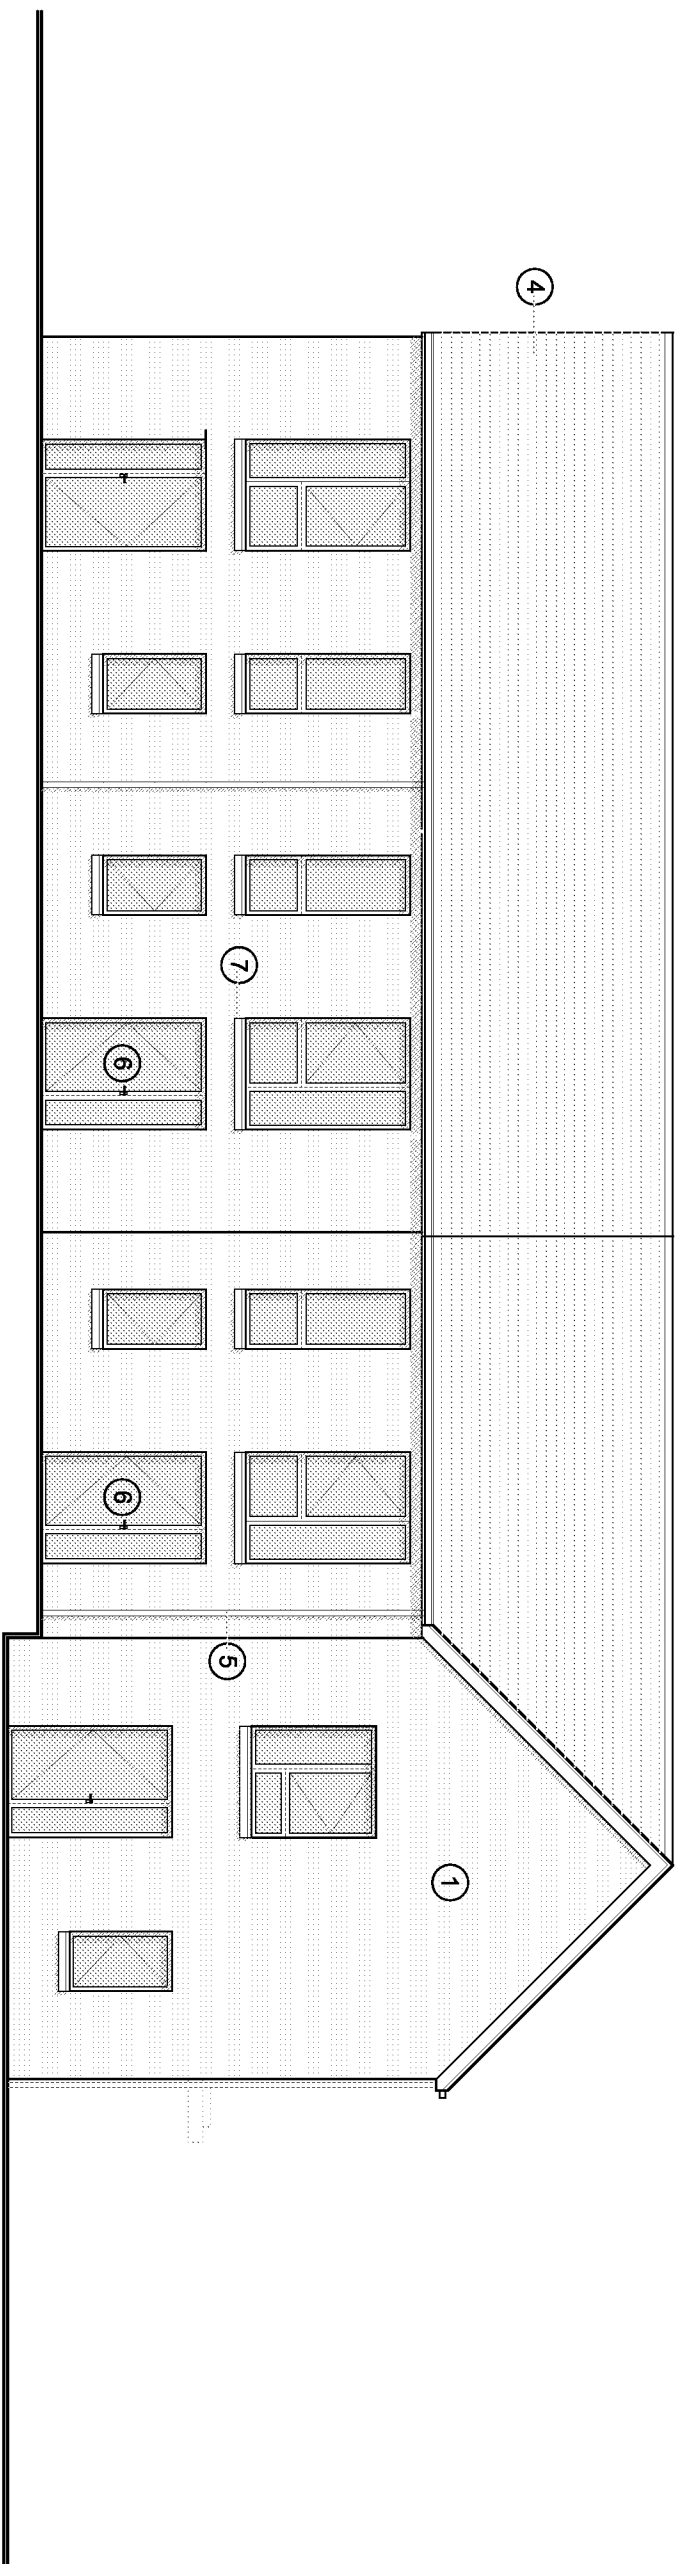

SOUTH ELEVATION

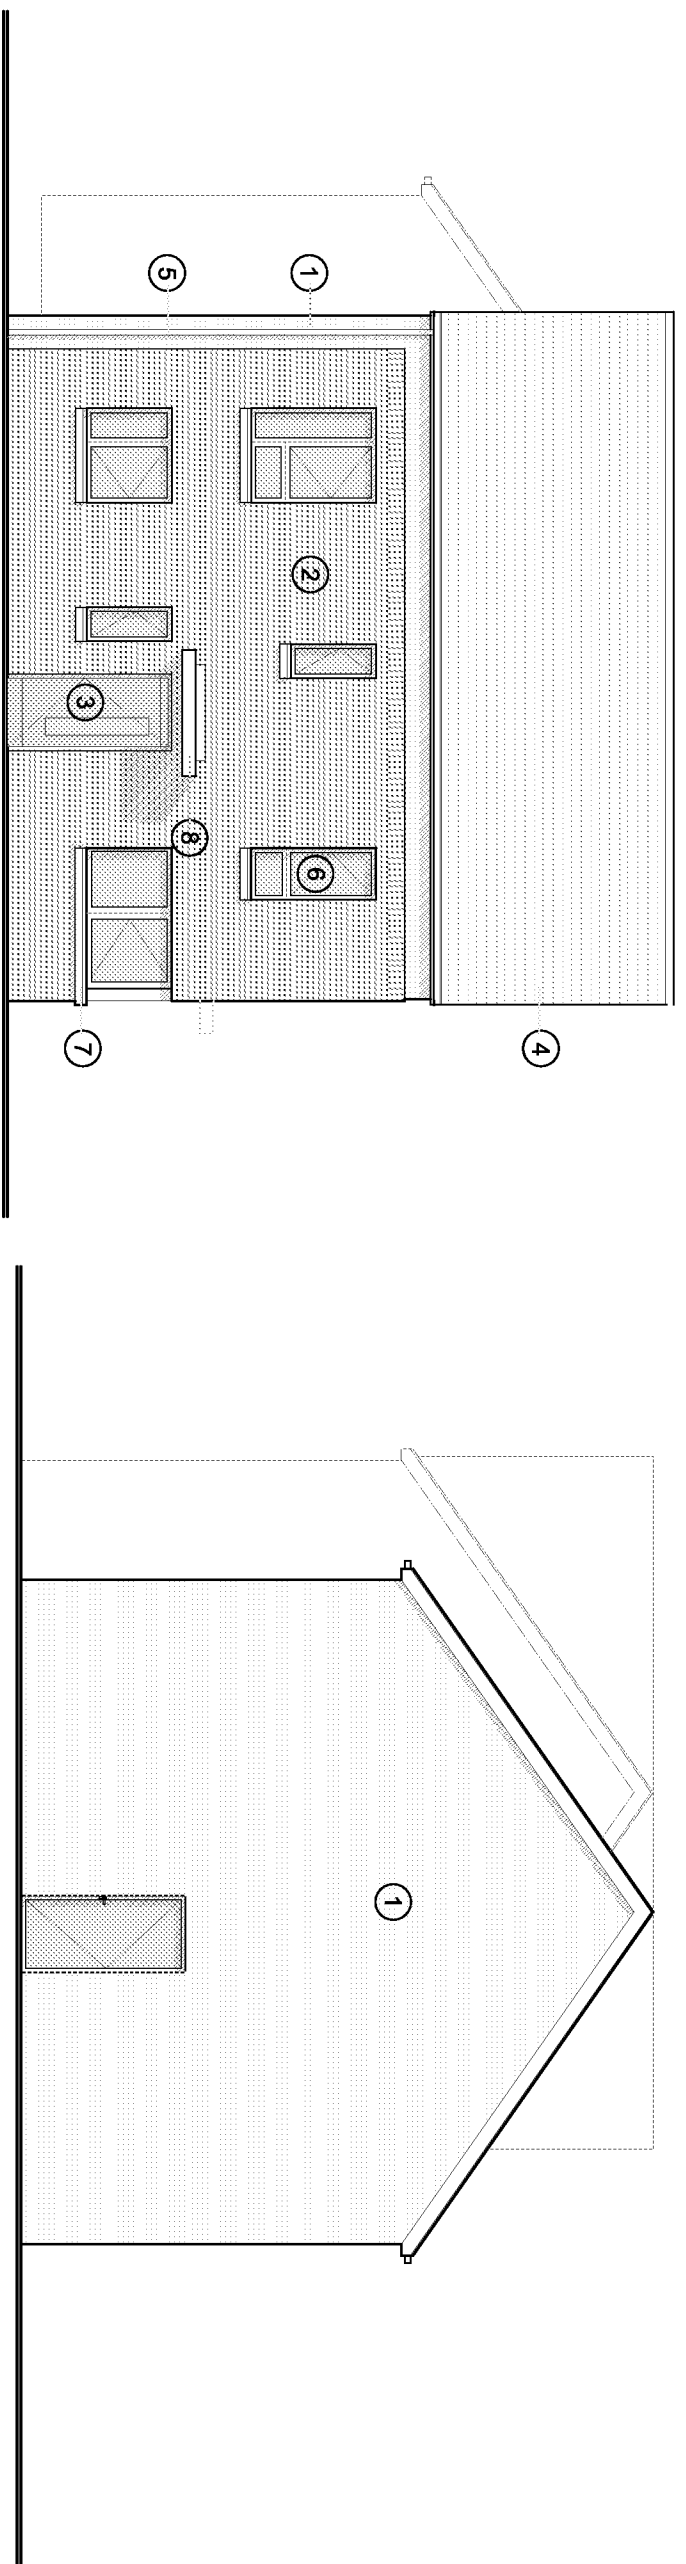

EAST ELEVATION

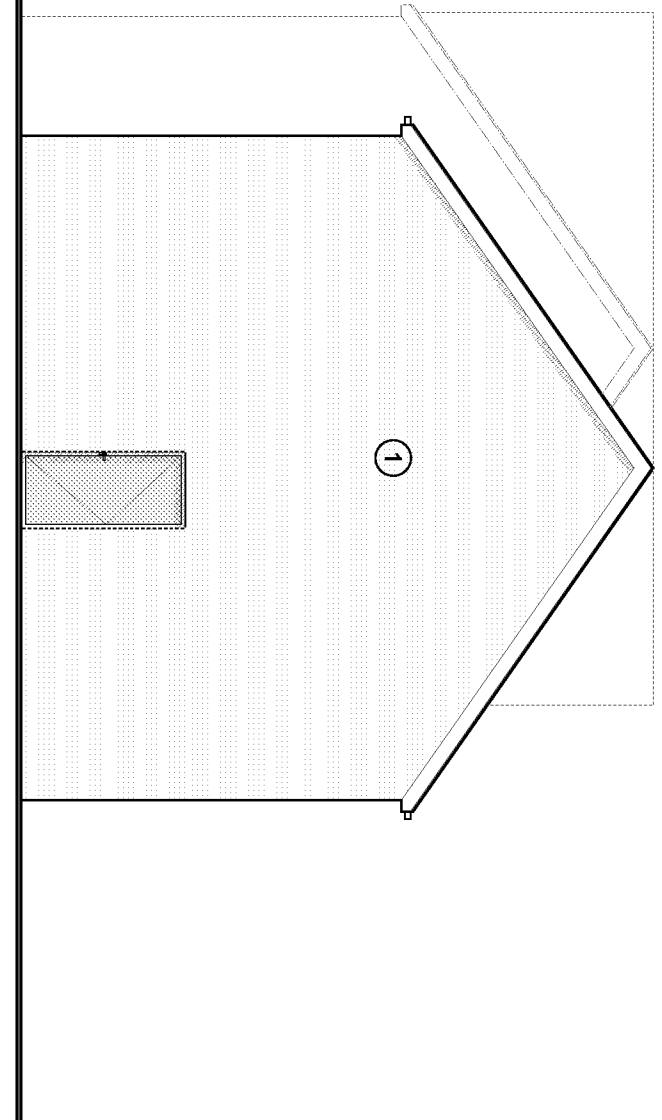

WEST ELEVATION

Materials Key:

1. Red / Brown facing brick
2. Red/brown contrast facing brick areas of soldier course detail to match
3. Entrance door to houses with integral window to SBD standard
4. Artificial slate tiled roof, ridge tile also grey
5. Black UPVC rainwater goods
6. White PVC windows and doors, brick wall finish returns in reveals.
7. Single ply membrane to low pitch roof, canopies and shading. Canopies with proprietary metal fascia.
8. Detail areas of treated timber cladding set within opening back from brick line, face width to be 75mm to match brick.
- 9.

LAND TO THE NORTH OF 52-67 GREENFIELDS

WICK ESTATE
LITTLEHAMPTON
ARUN DISTRICT COUNCIL

Project & Drawing title

PROPOSED PLANS AND ELEVATIONS BLOCK A

Drawing	Date	Checked	Date	Scale
CK	19/02/14	NKS	19/02/14	Scale as A1
Job No.	13-076	Drawing No.	PL 22	Rev.
Status	PLANNING			A

Ground Floor, Residential Building
Southern Gate, Chichester
West Sussex, PO19 8EZ
T: 01243 774748
E: admin@mharchitects.co.uk
www.mharchitects.co.uk
Registered in England No.994933