

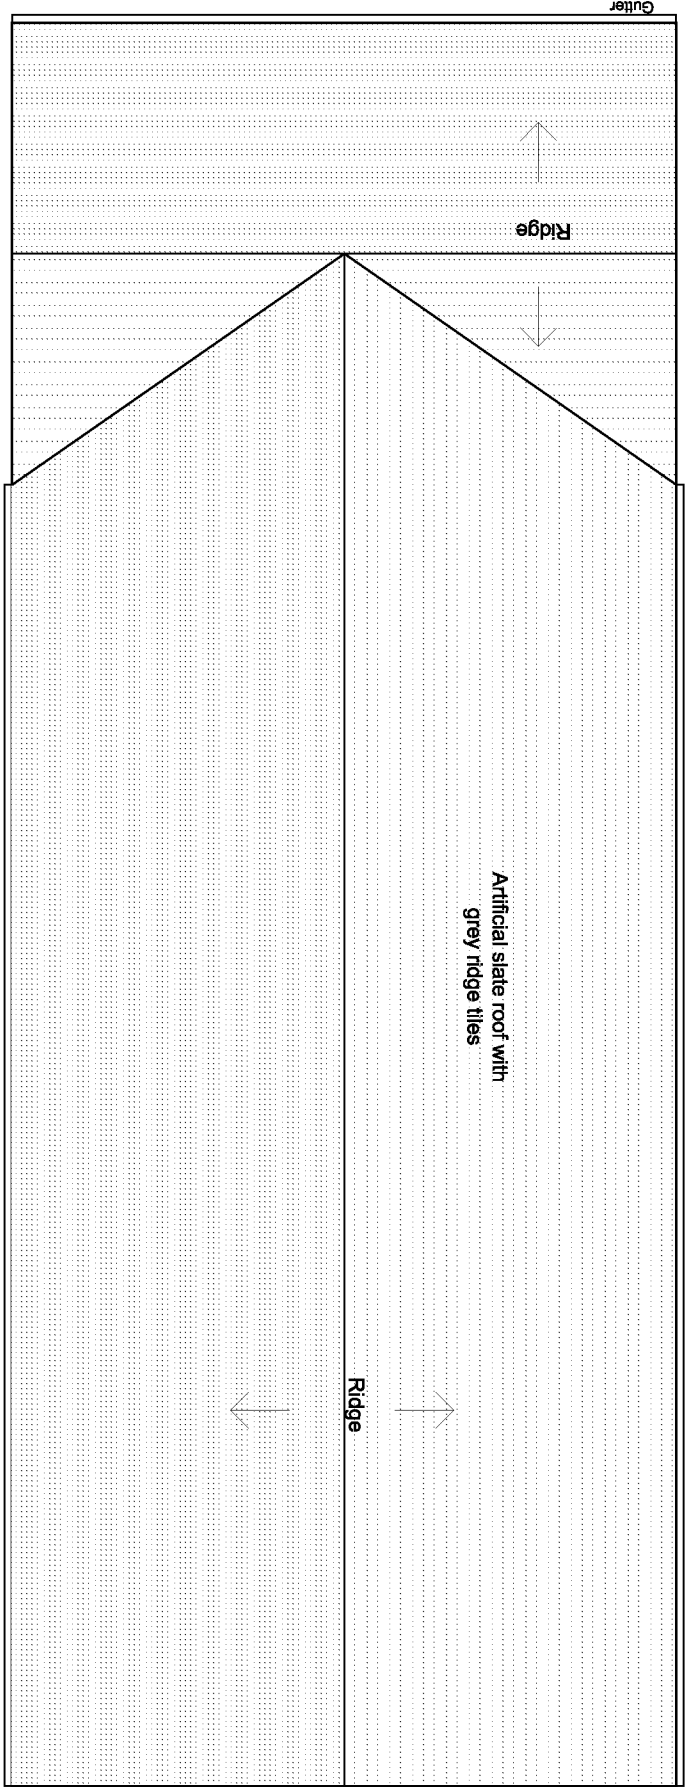
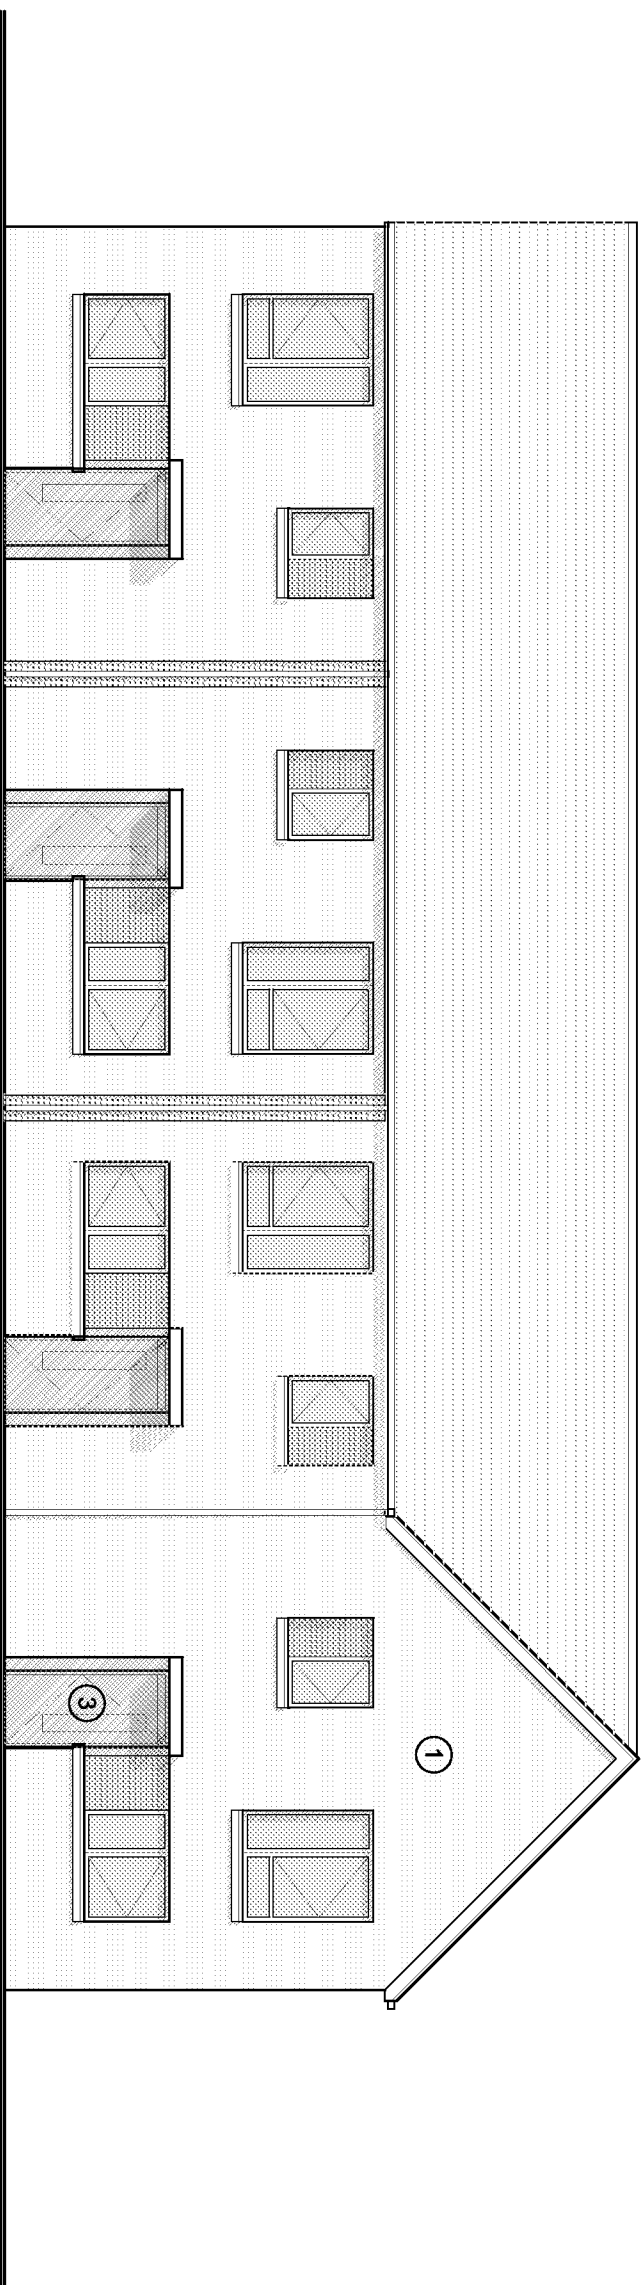




Notes				
1.	This drawing is the copyright of MH Architects Ltd			
2.	Do not scale this drawing except for Local Authority planning purposes			
3.	All dimensions must be checked on site by the contractor prior to commencement of the works.			
Rev.	Reason	By	Date	Check
A	House size changes	NKS	25/04/14	

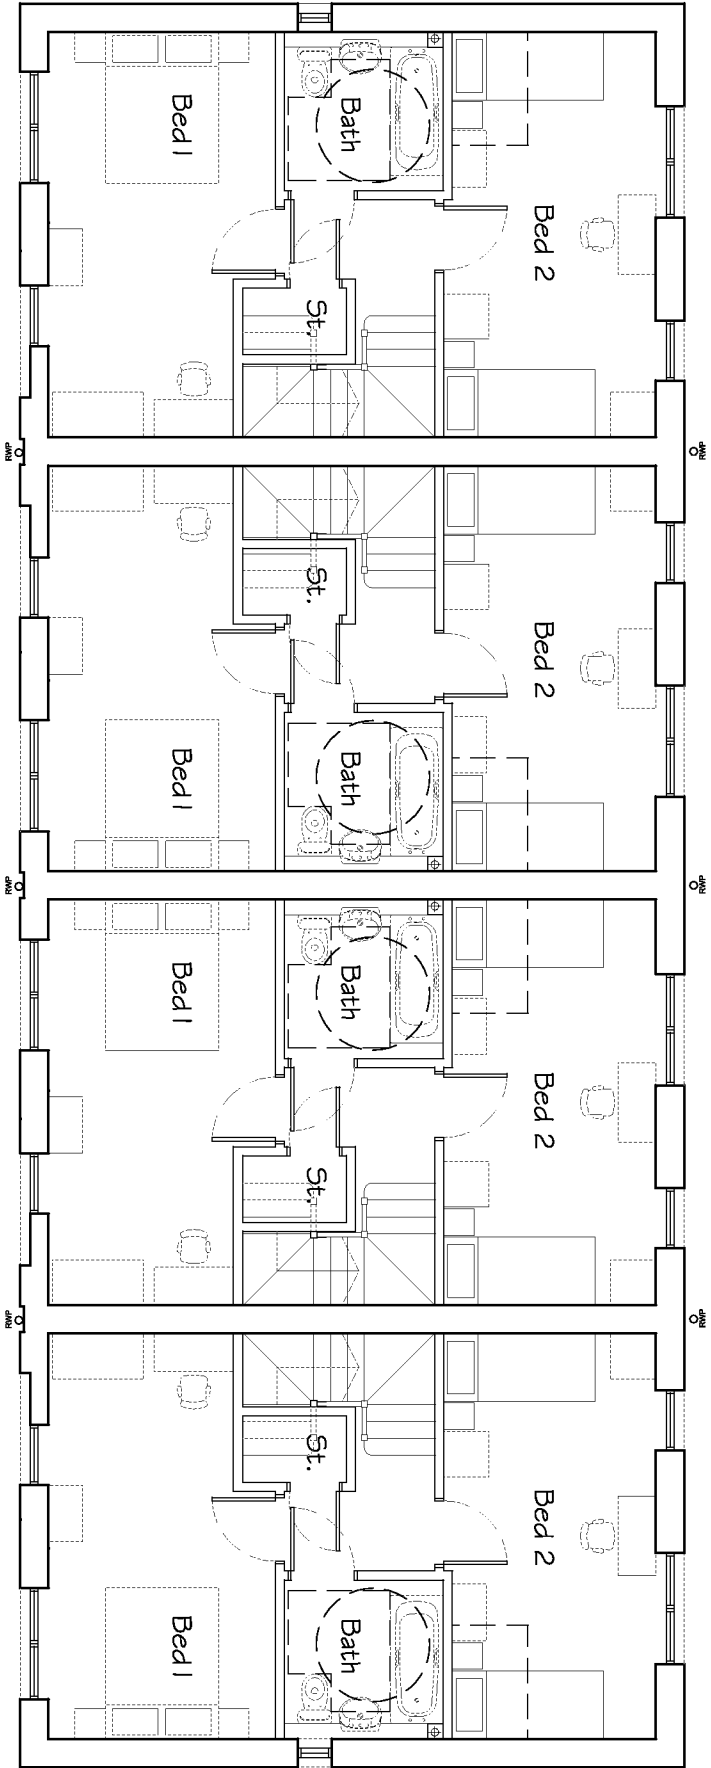



EAST ELEVATION

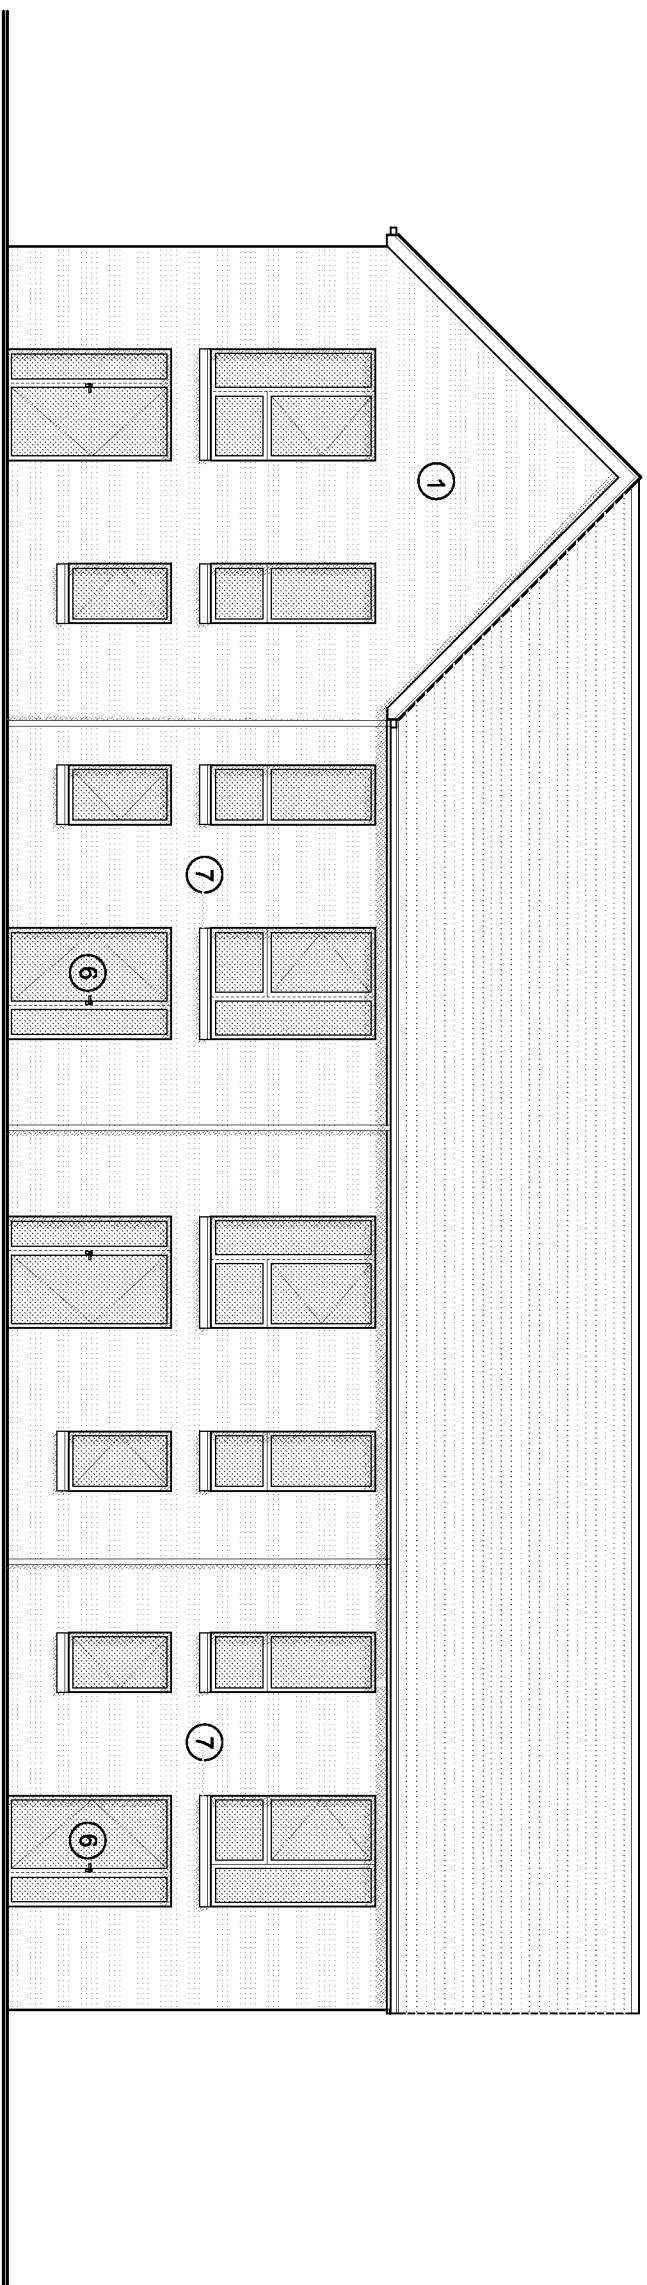

WEST ELEVATION

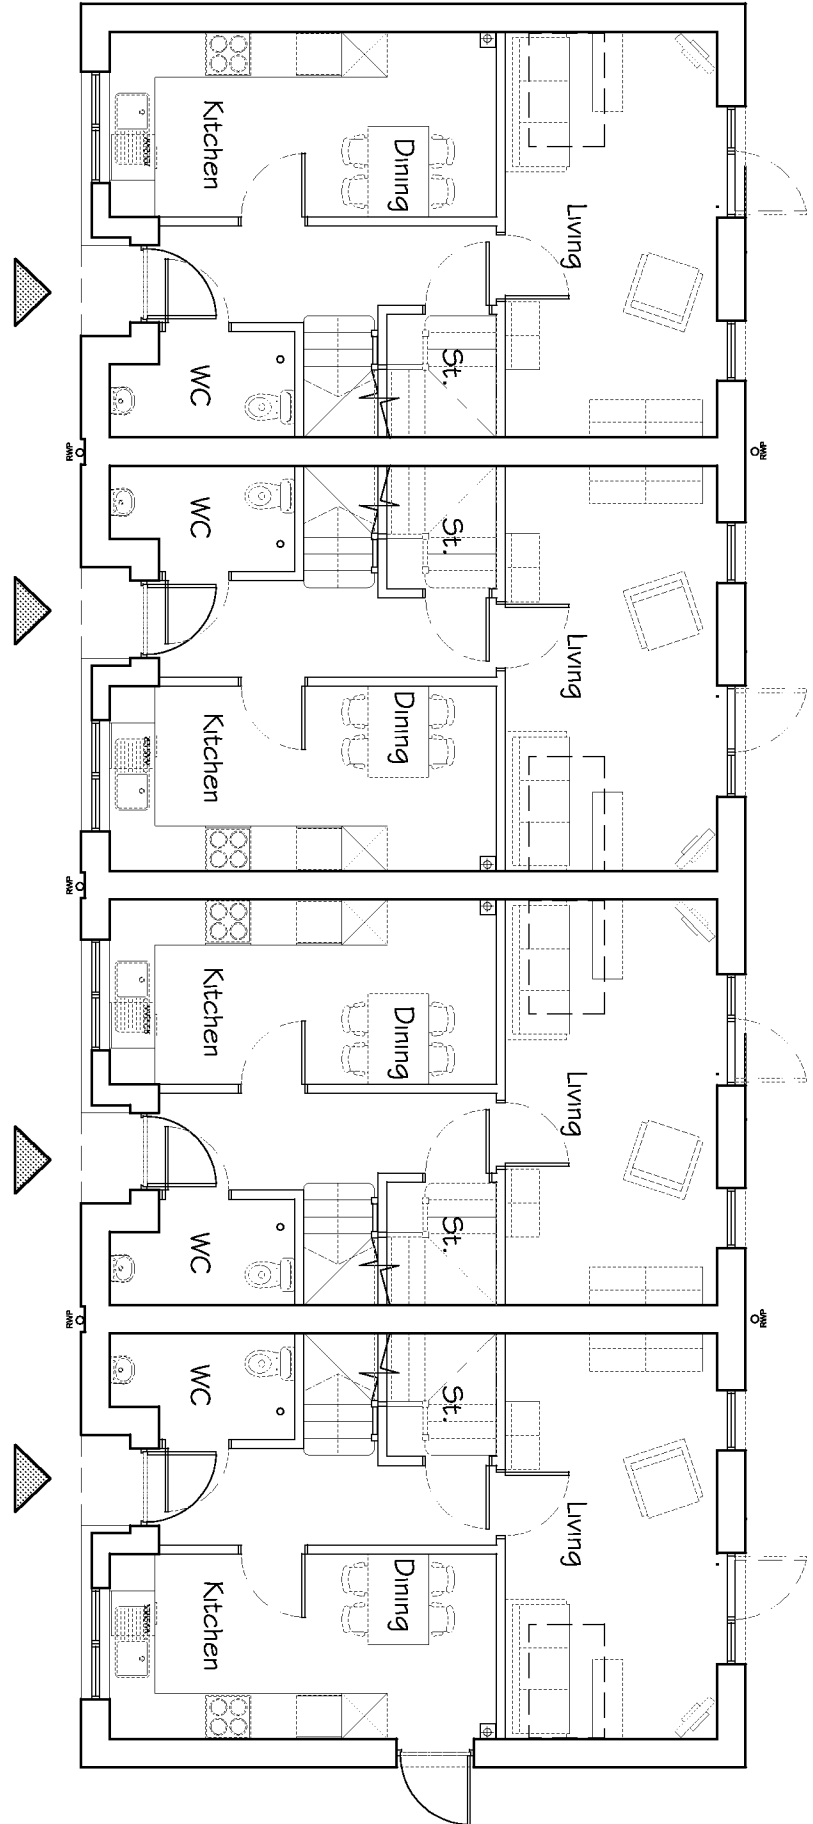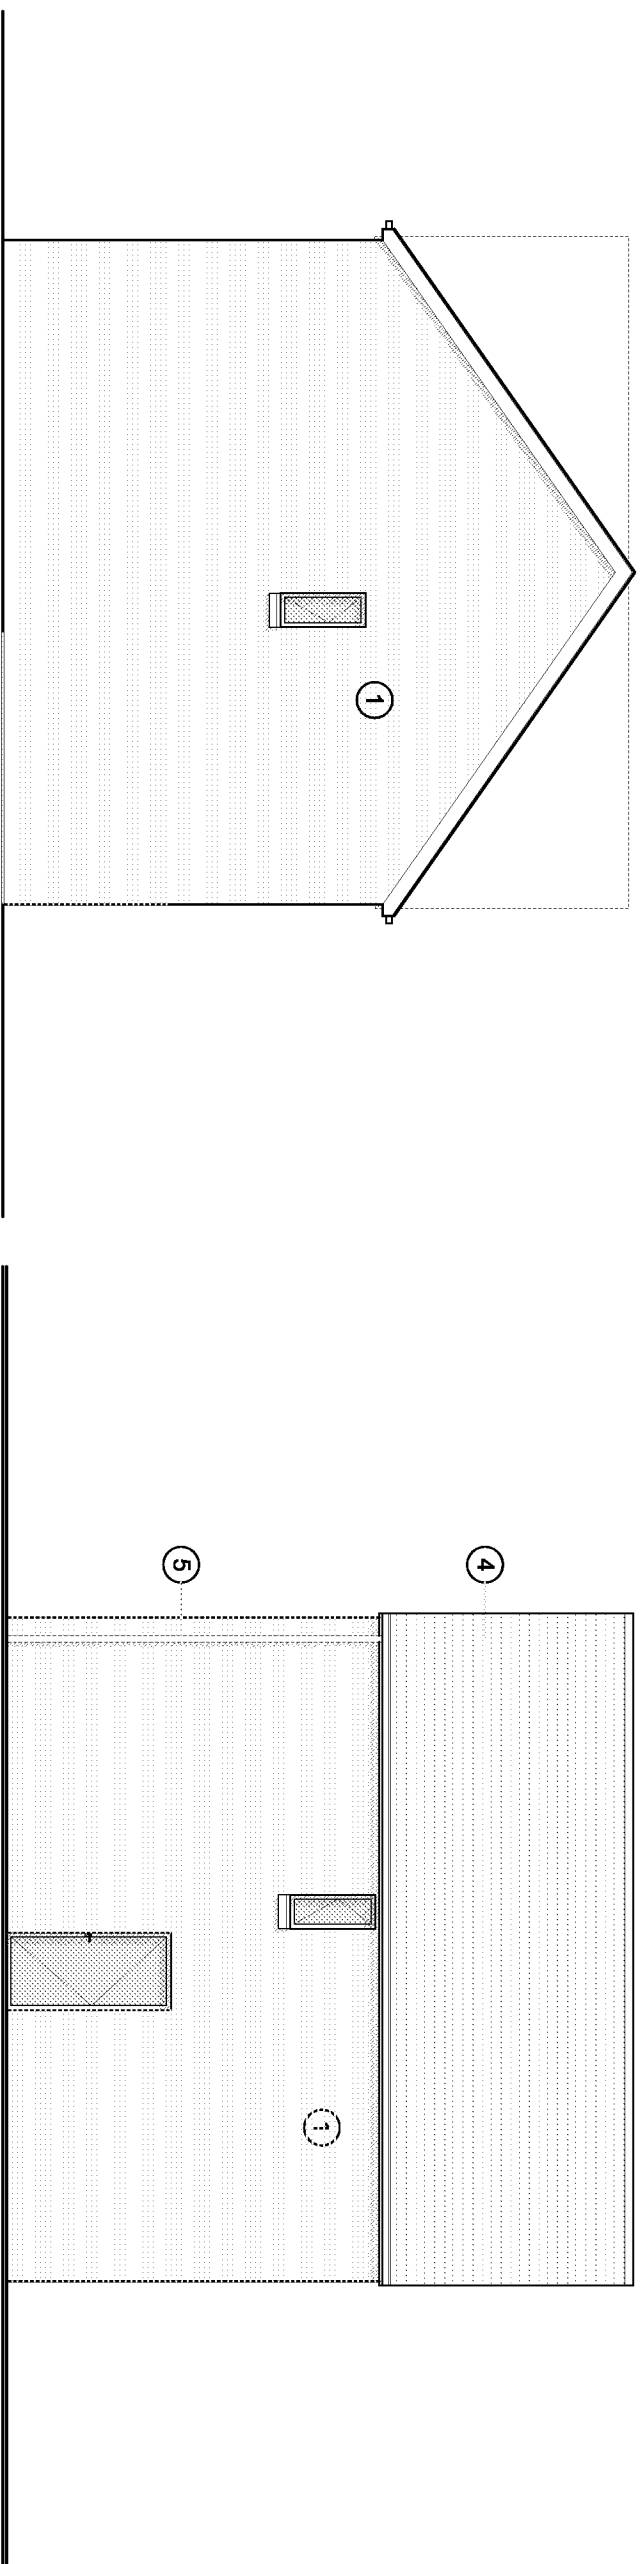

NORTH ELEVATION

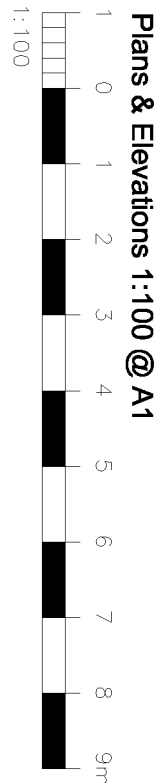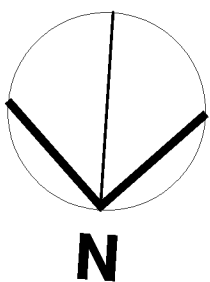

LAND TO THE NORTH OF 52-67 GREENFIELDS

WICK ESTATE
LITTLEHAMPTON
ARUN DISTRICT COUNCIL

PROPOSED PLANS AND ELEVATIONS BLOCK B

Drawing	Date	Checked	Date	Scale
CK	19/02/14	NKS	19/02/14	1:100
Job No.	13-076	Drawing No.	PL 23	Rev.
Scale				A

PLANNING

Ground Floor Plan
Southern Gate, Chichester
West Sussex, PO19 8EZ
T: 01243 774748
E: admin@mharchitects.co.uk
www.mharchitects.co.uk
Registered in England No.994933

mh
ARCHITECTS