


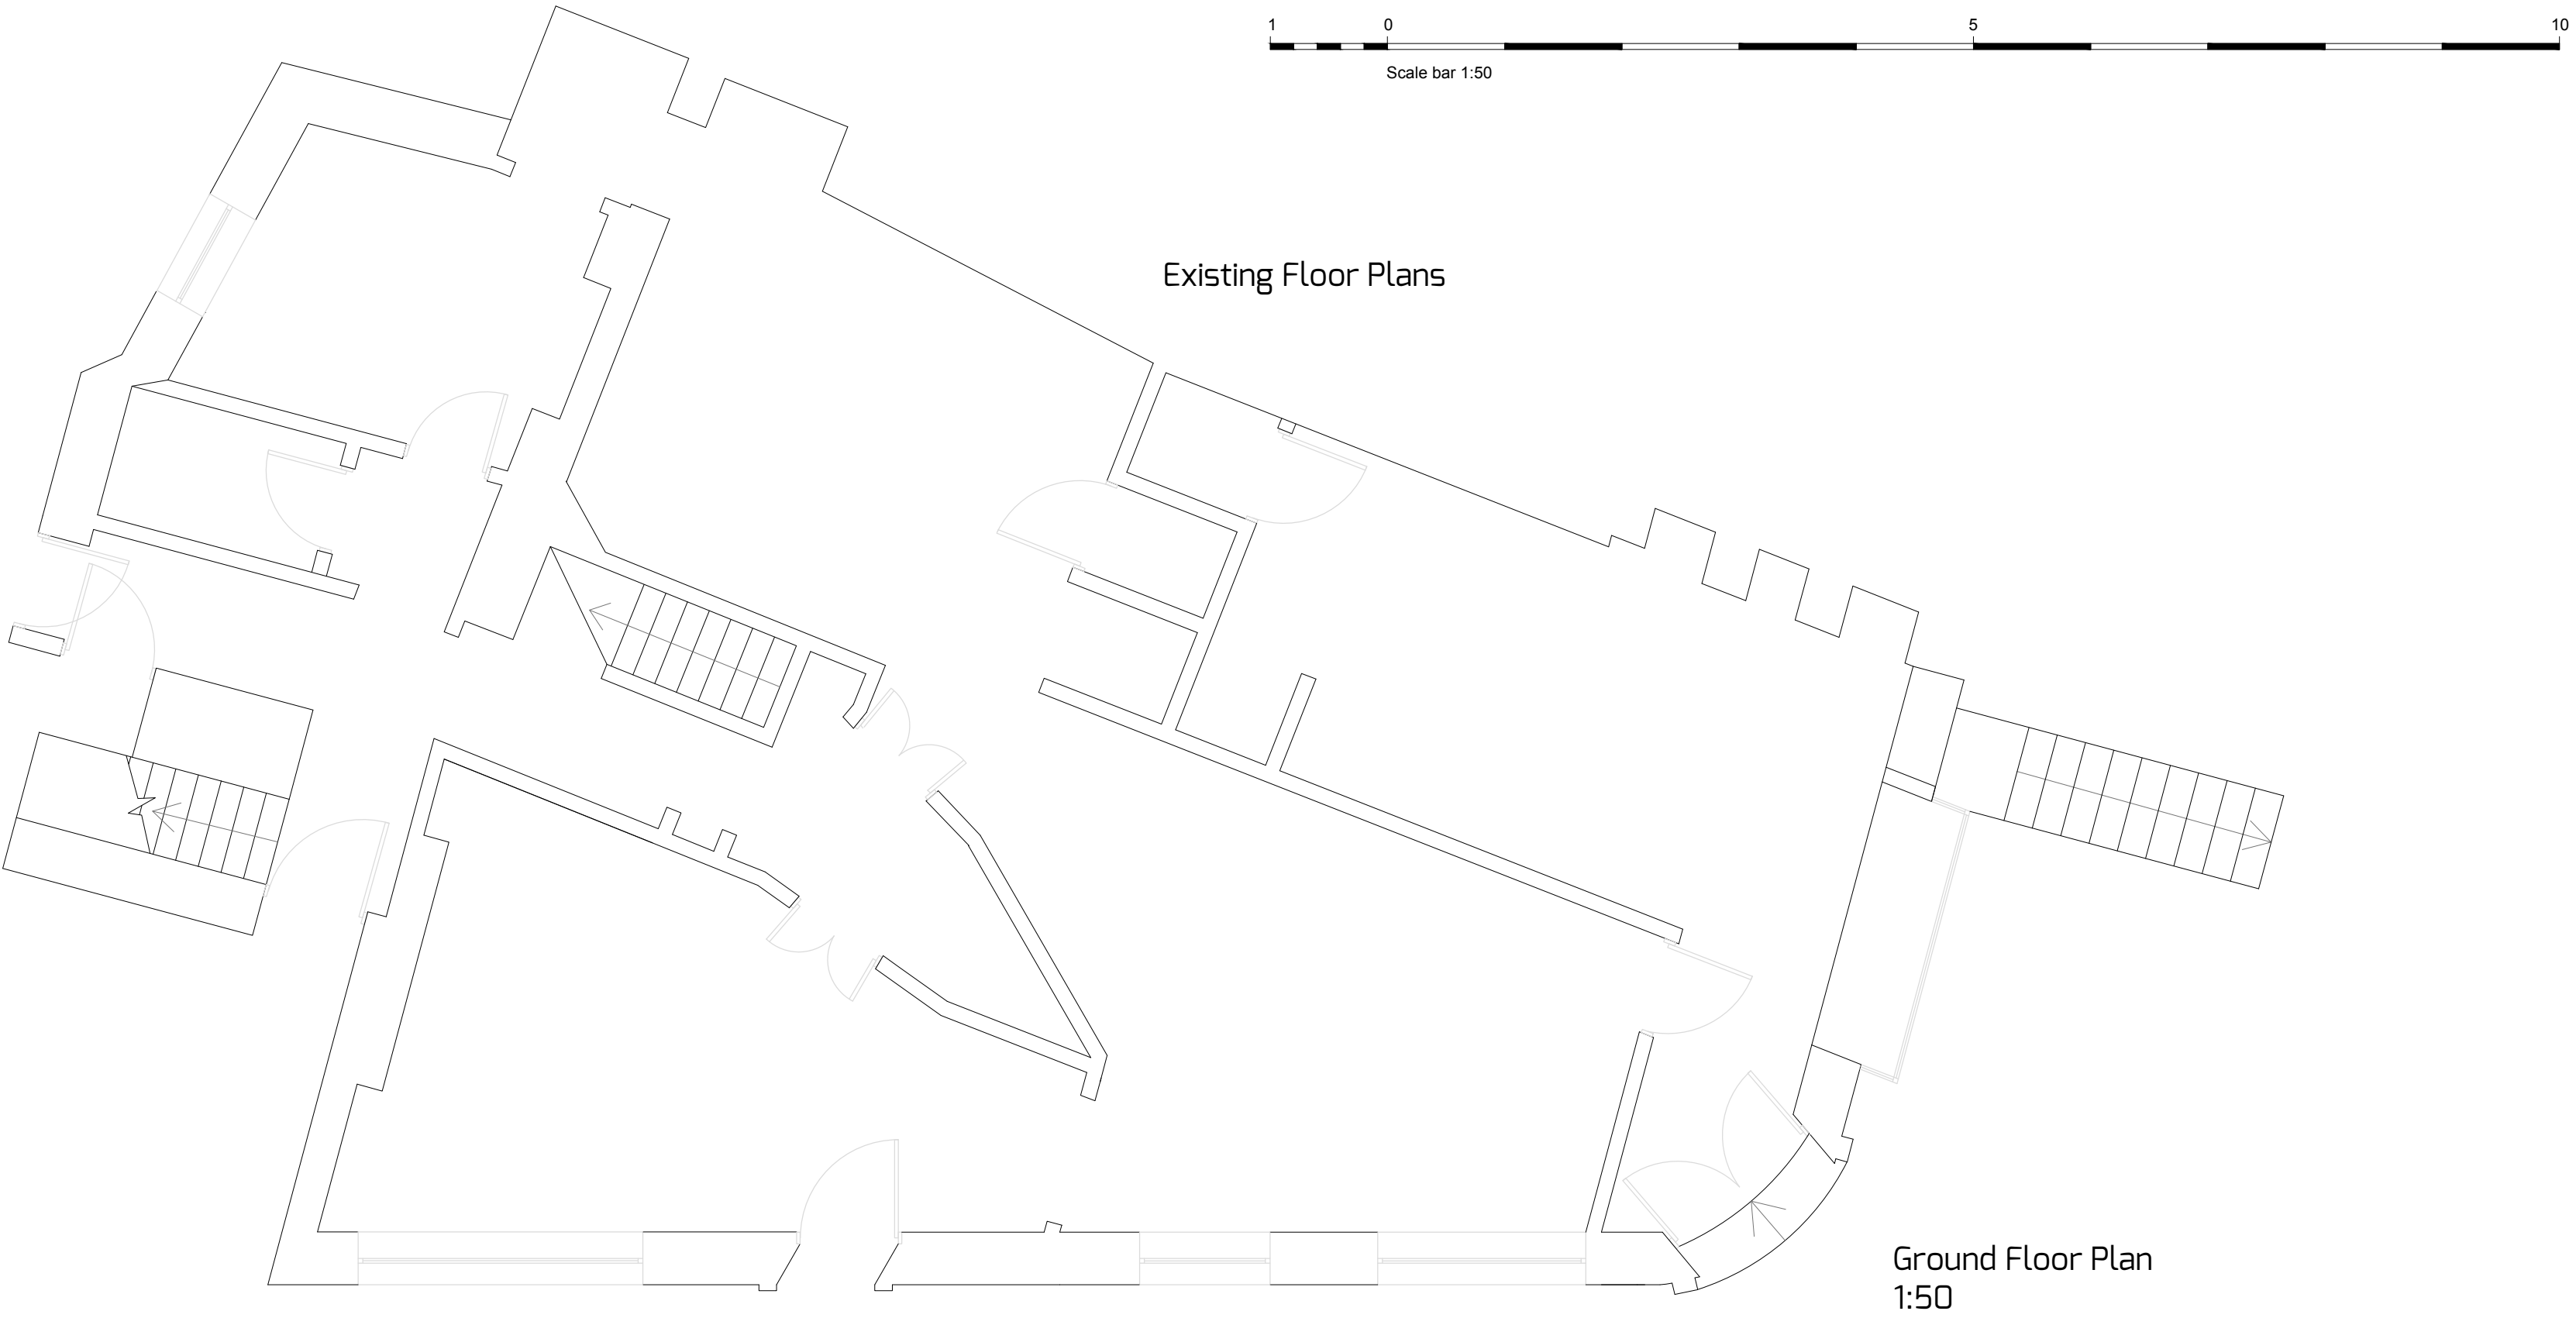

Dimensions & Scales
Do not scale off this drawing unless for Local Authority purposes. The Contractor is responsible for checking all levels, site dimensions etc. prior to ordering materials and starting work on any element.

Any discrepancies or anomalies should be brought to the attention of Caldotec Ltd prior to commencement of the works.

Rev.	Details	Date



10-11 The Parade
Willowhayne Crescent
East Preston
West Sussex
BN16 1NS

01903 859176
info@caldotec.co.uk
www.caldotec.co.uk

Issued for:	Drawn	Checked
Discussion	NJ	RM
Planning Application	NJ	RM
Building Control		
Construction Issue		
As Built		

Existing Floor Plans

Client
Site Address
36-38 Surrey Street
Littlehampton
West Sussex
BN17 5BH

Mr P Bedford

Printed Date
Drawing Number

As Shown on A2
19/06/2018
17279/01