


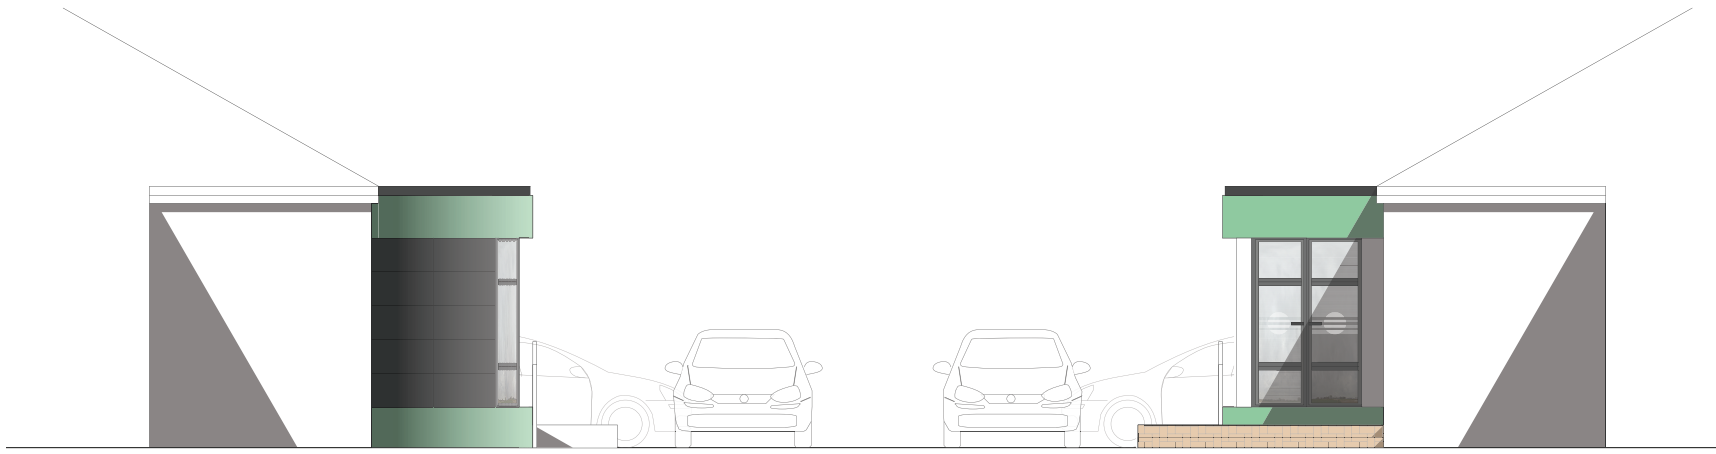


North Elevation (Proposed) 1:100



East Elevation (Proposed) 1:100

West Elevation (Proposed) 1:100

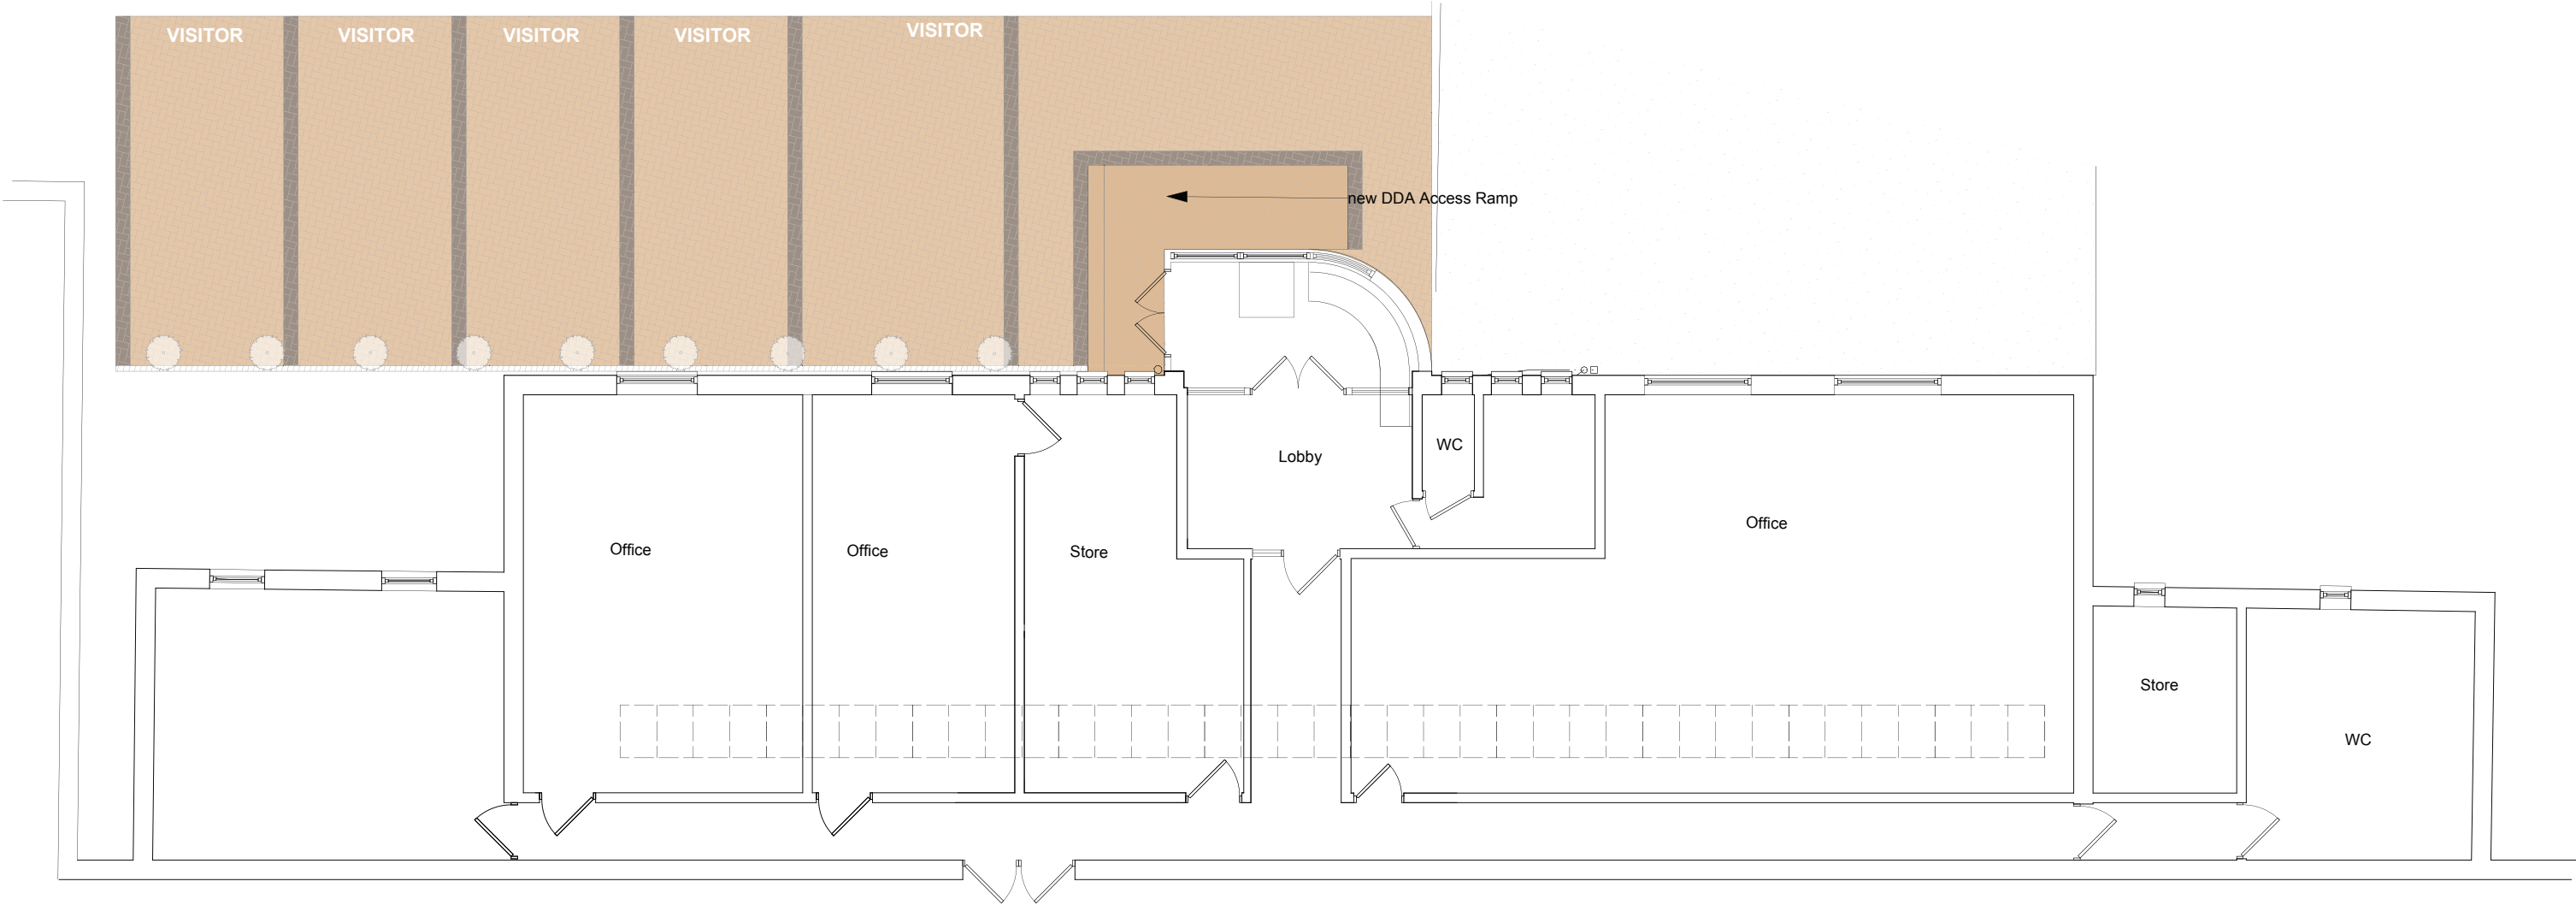

Ground Floor Plan (Proposed) 1:100

A Amended north elevation 29.07.15

Job Title

0126 Ferrabyrne BN177QU

Drawing

Plans/ Elevations Proposed

Scale: 1:100 @ A2

Drg.No.	ADS-004	A
---------	---------	---

Drawn by:	NJH
-----------	-----

Issued to:	LA
------------	----

Status:	planning
---------	----------

Date	29.07.15
------	----------