

Floor Plan Layouts & Main Roof Plan

Scale 1:100

re
Proposed Alterations to Chimney Stacks


at

The Old House
37 East Street
Littlehampton
West Sussex BN17 6AU


for

The Franciscan Missionary Sisters
St. Josephs Convent
East Street
Littlehampton
West Sussex BN17 6AU


24/8/2009

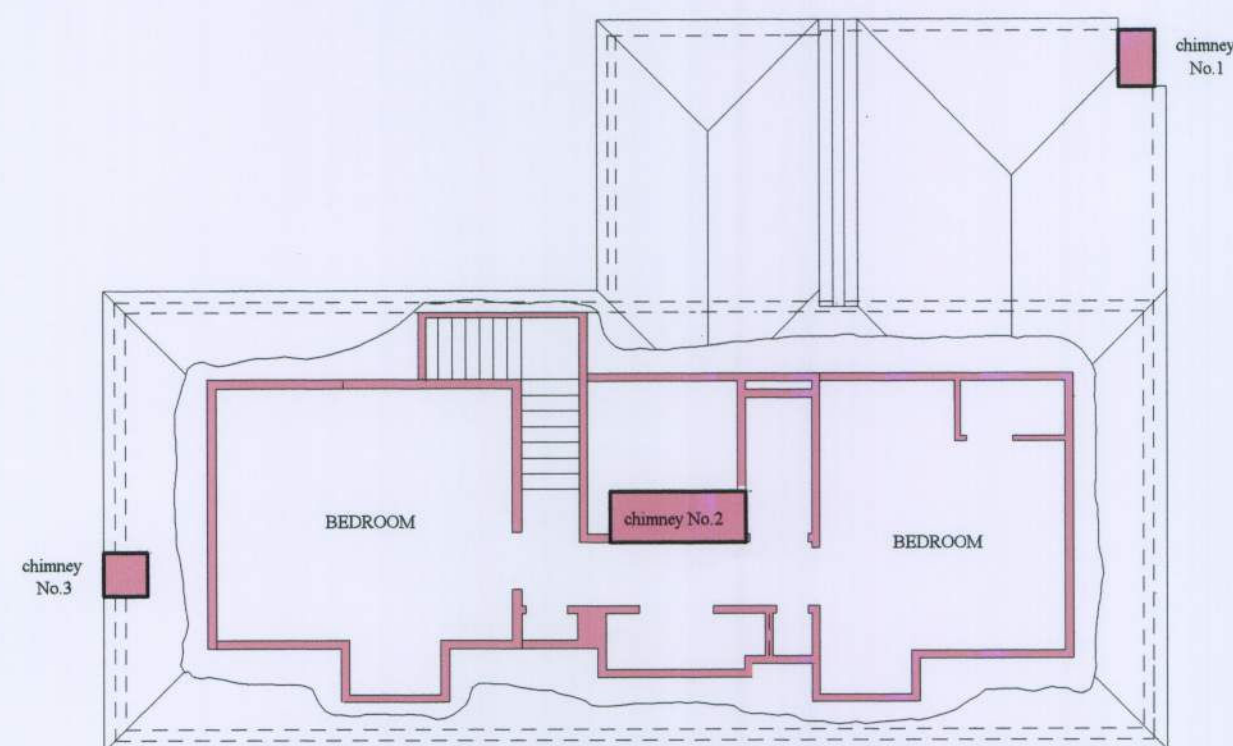


SECOND FLOOR PLAN
(as existing)

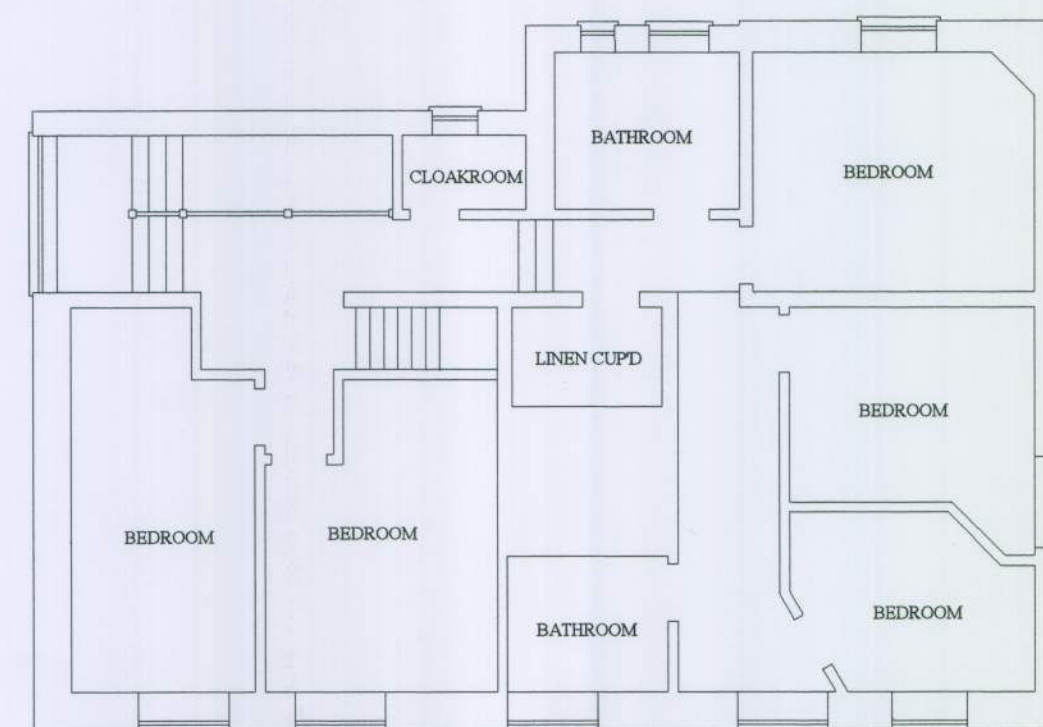

FIRST FLOOR PLAN
(as existing)

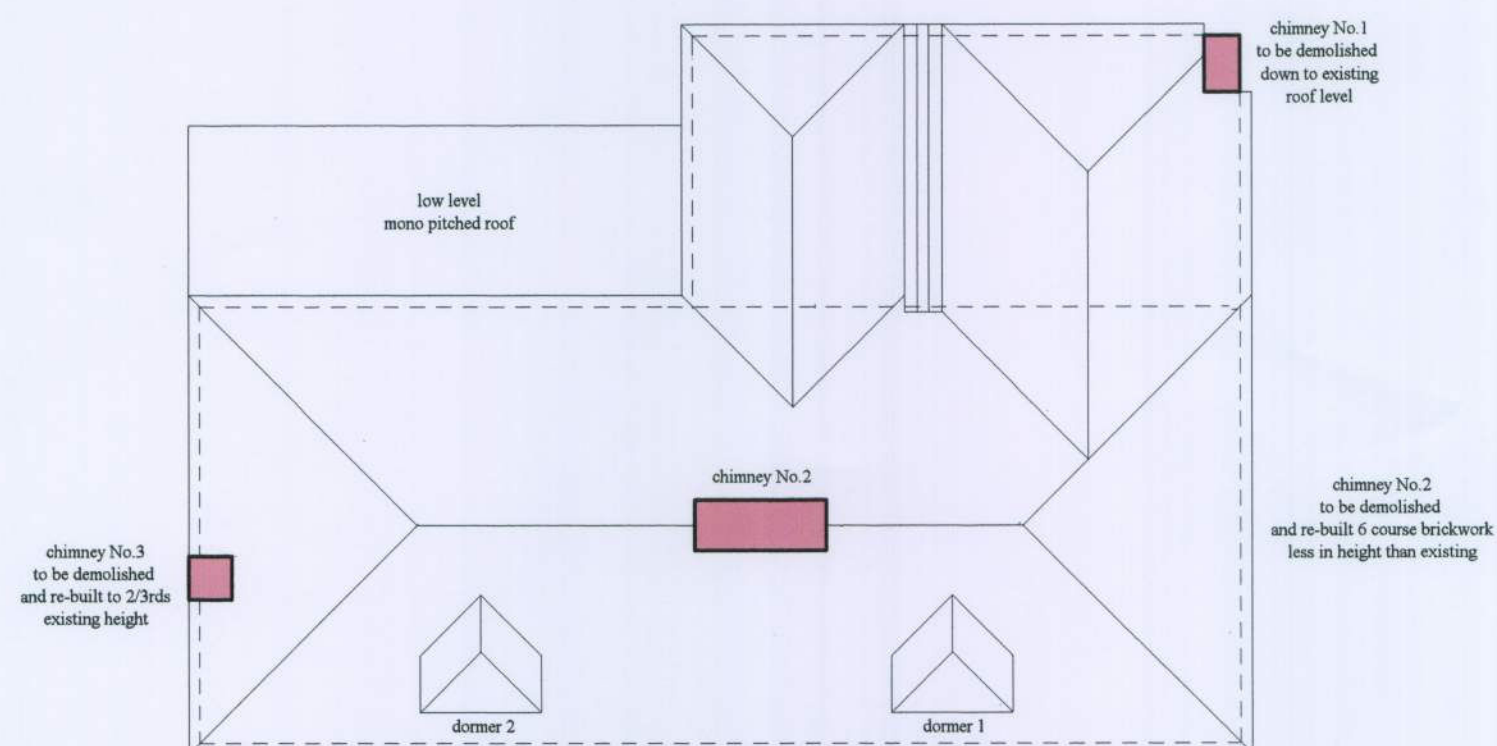

MAIN ROOF PLAN

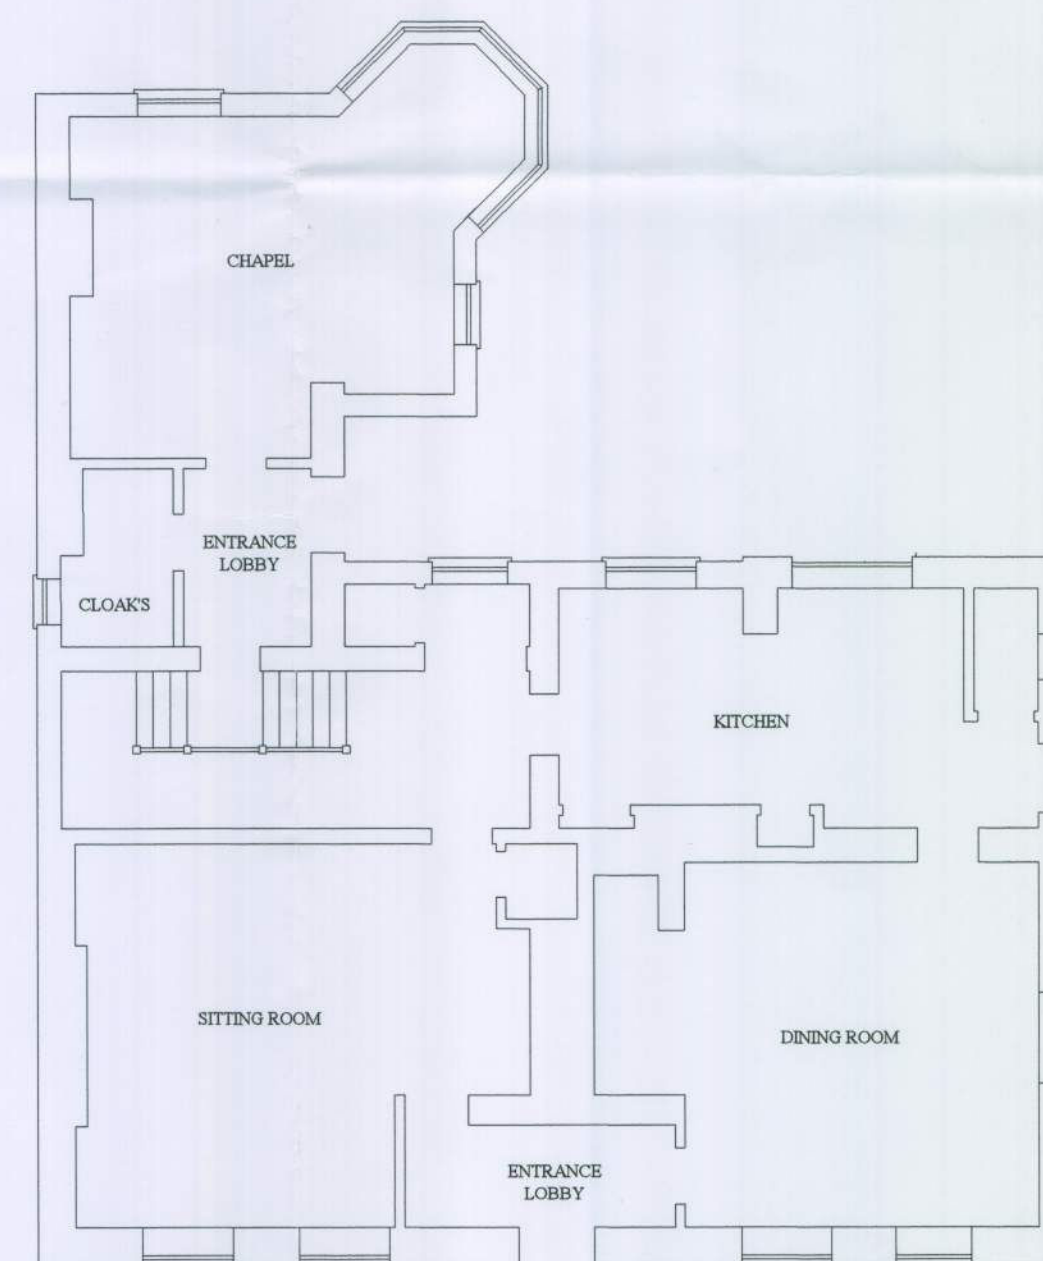

GROUND FLOOR PLAN
(as existing)

 **KJW**
DESIGN & DRAWING SERVICES
www.kjwdesign.co.uk

9 Petworth Road
Haslemere
Surrey - GU27 2JB

tel. 01428 664304 fax. 01428 664305
mobile : 07810 828815 e-mail : info@kjwdesign.co.uk