
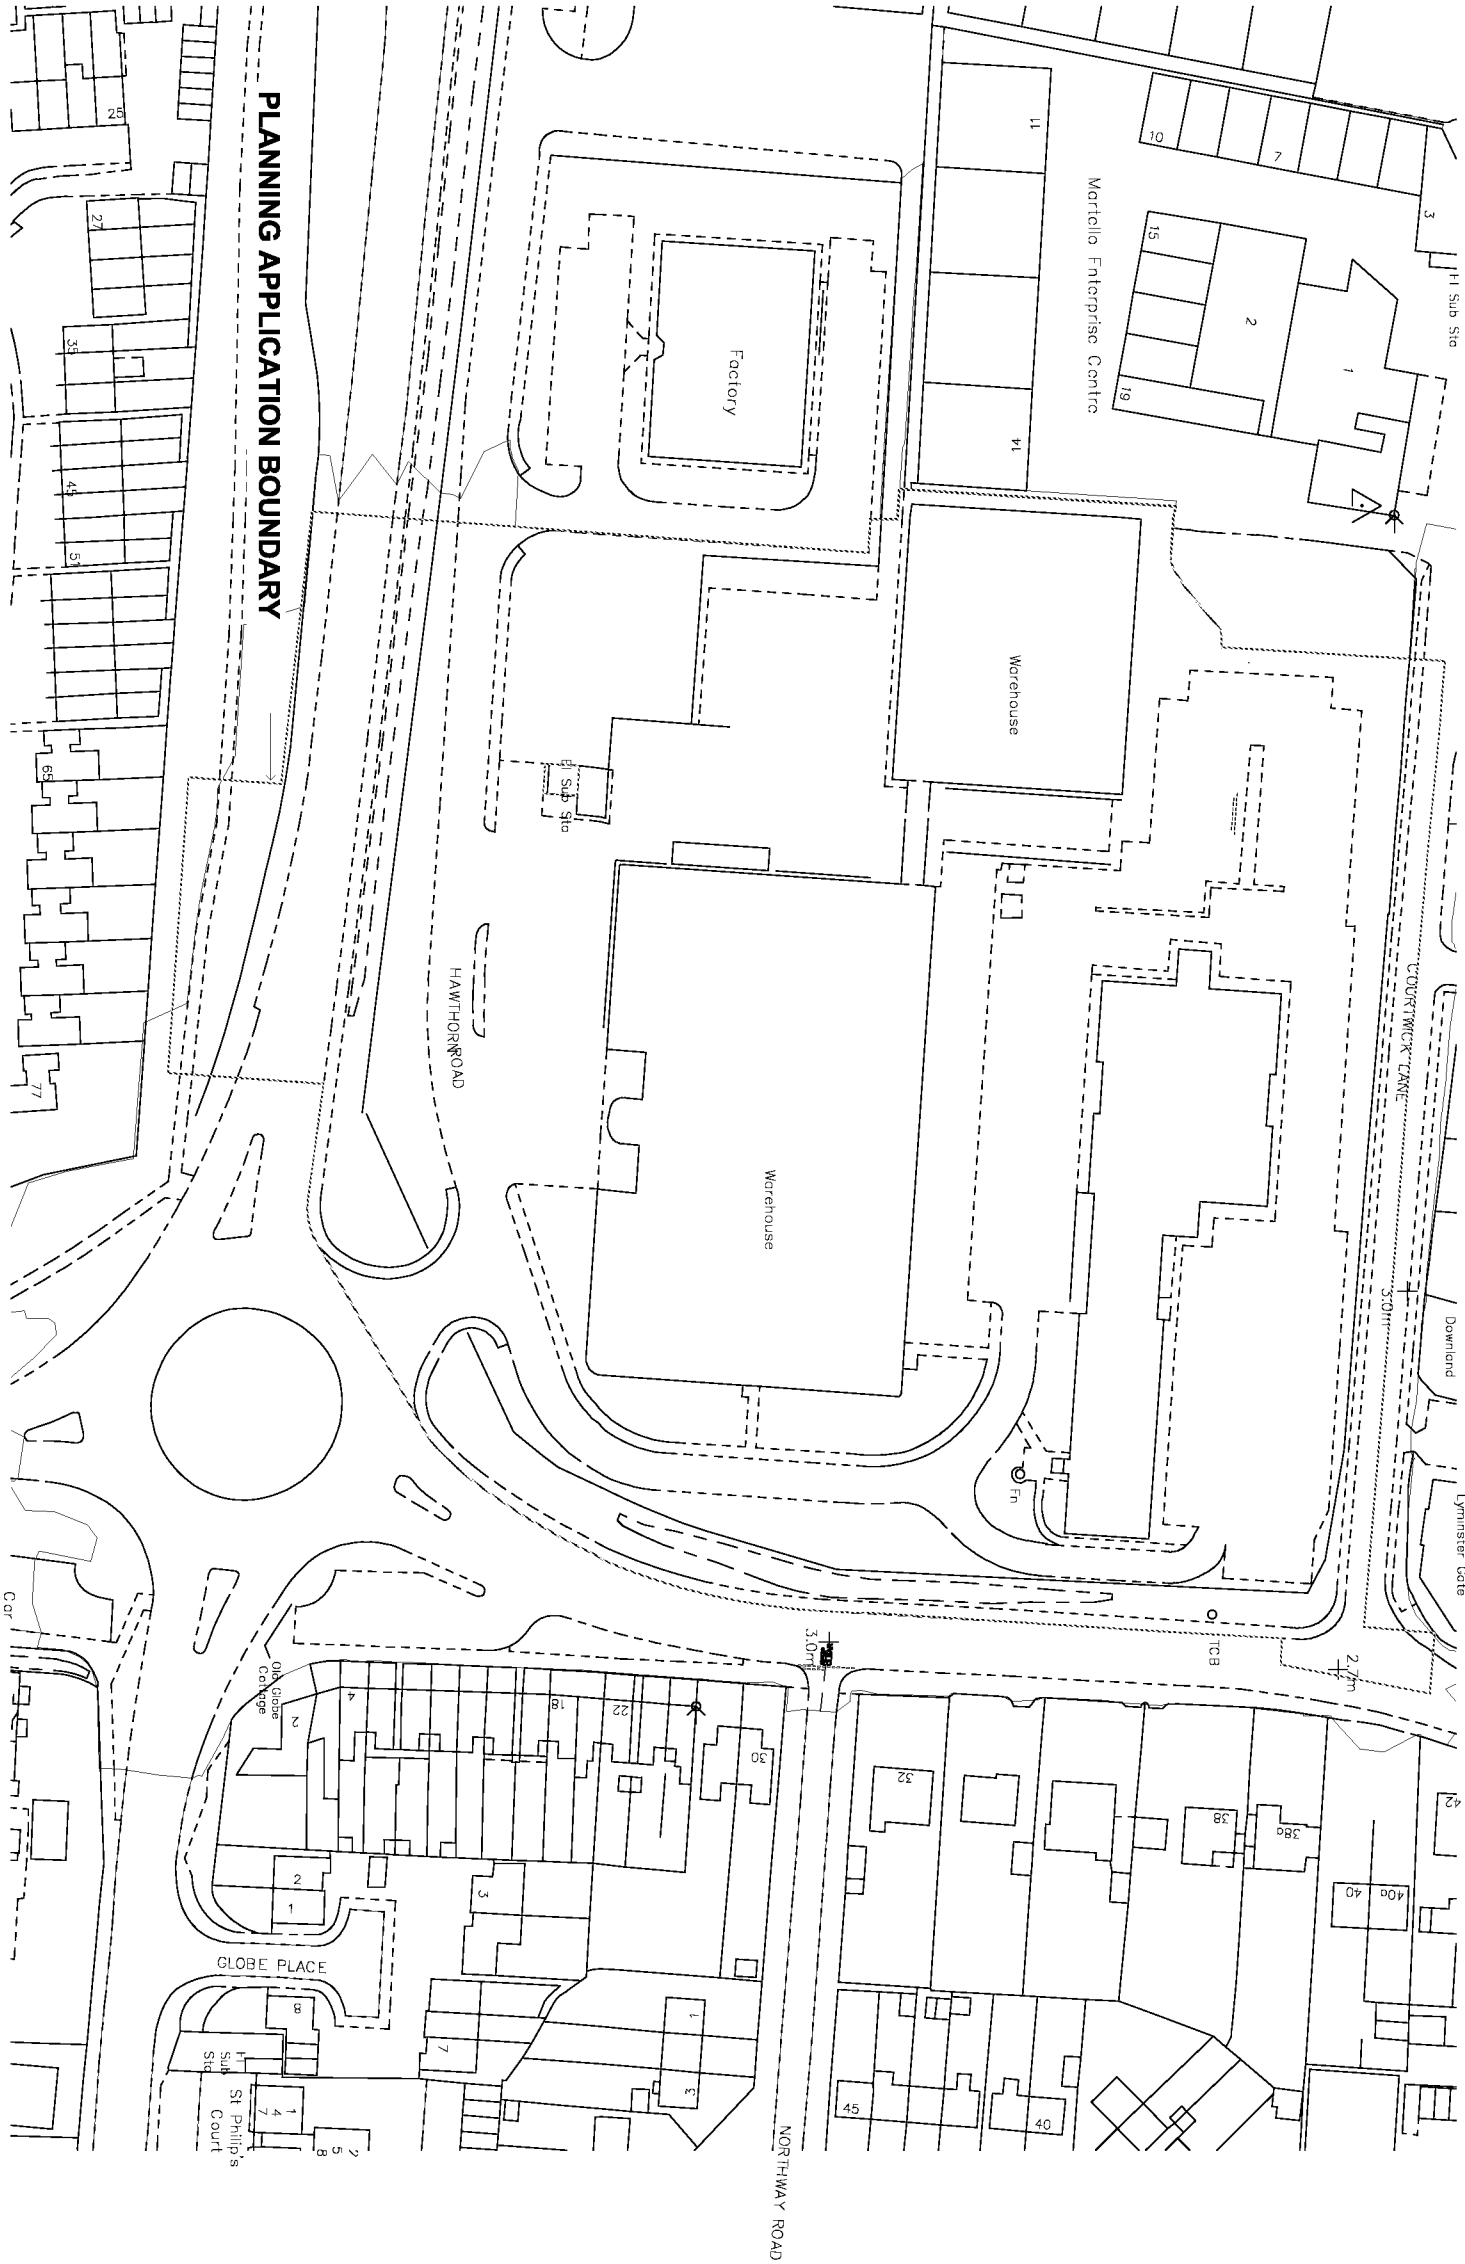


CONSTRUCTION STAFF AND OPERATIVES MUST ENSURE THE PRINCIPAL CONTRACTOR HAS PROVIDED THOROUGH AND ACCURATE INFORMATION ON ALL HEALTH AND SAFETY ASPECTS RELATING TO THE DESIGN IDENTIFIED ON THIS DRAWING INCLUDING THE REVIEW OF:

- DESIGNER/CONTRACTORS RISK ASSESSMENTS
- METHOD STATEMENTS
- PERMIT TO WORK
- CONSTRUCTION PHASE HEALTH AND SAFETY PLAN

THE DESIGNERS NOTE THAT THE FOLLOWING HEALTH AND SAFETY RISKS HAVE NOT BEEN ELIMINATED DURING THE DESIGN PROCESS.

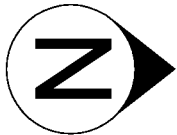

PLANNING ISSUE

A	revision	date	by	chk
1	NORTH DIRECTION INDICATED ON PLAN	03.08.12	AP	TP

All dimensions to be verified on site, and the Architect informed of any discrepancy. All drawings and specifications should be read in conjunction with the Health and Safety Plan; all conflicts should be reported to the CDM Co-ordinator.

This drawing is the copyright of
Bowman Riley Architects Limited.



client

OPTIMISATION
DEVELOPMENTS LTD

drawn by
AJP

checked by
TP

date
23.08.12

scale
1:1250@A3

project
PROPOSED NEW SUPERMARKET
THE WICK SITE
LITTLEHAMPTON

drawing title

EXISTING SITE PLAN

project number
6940

drawing number
P(000)00

revision
A

bowmanrileyarchitects

EEDS | SKIPTON · wellington house · otley street · skipton · north yorkshire · BD23 1EL · 01756 796 611 · bowmanriley.com