

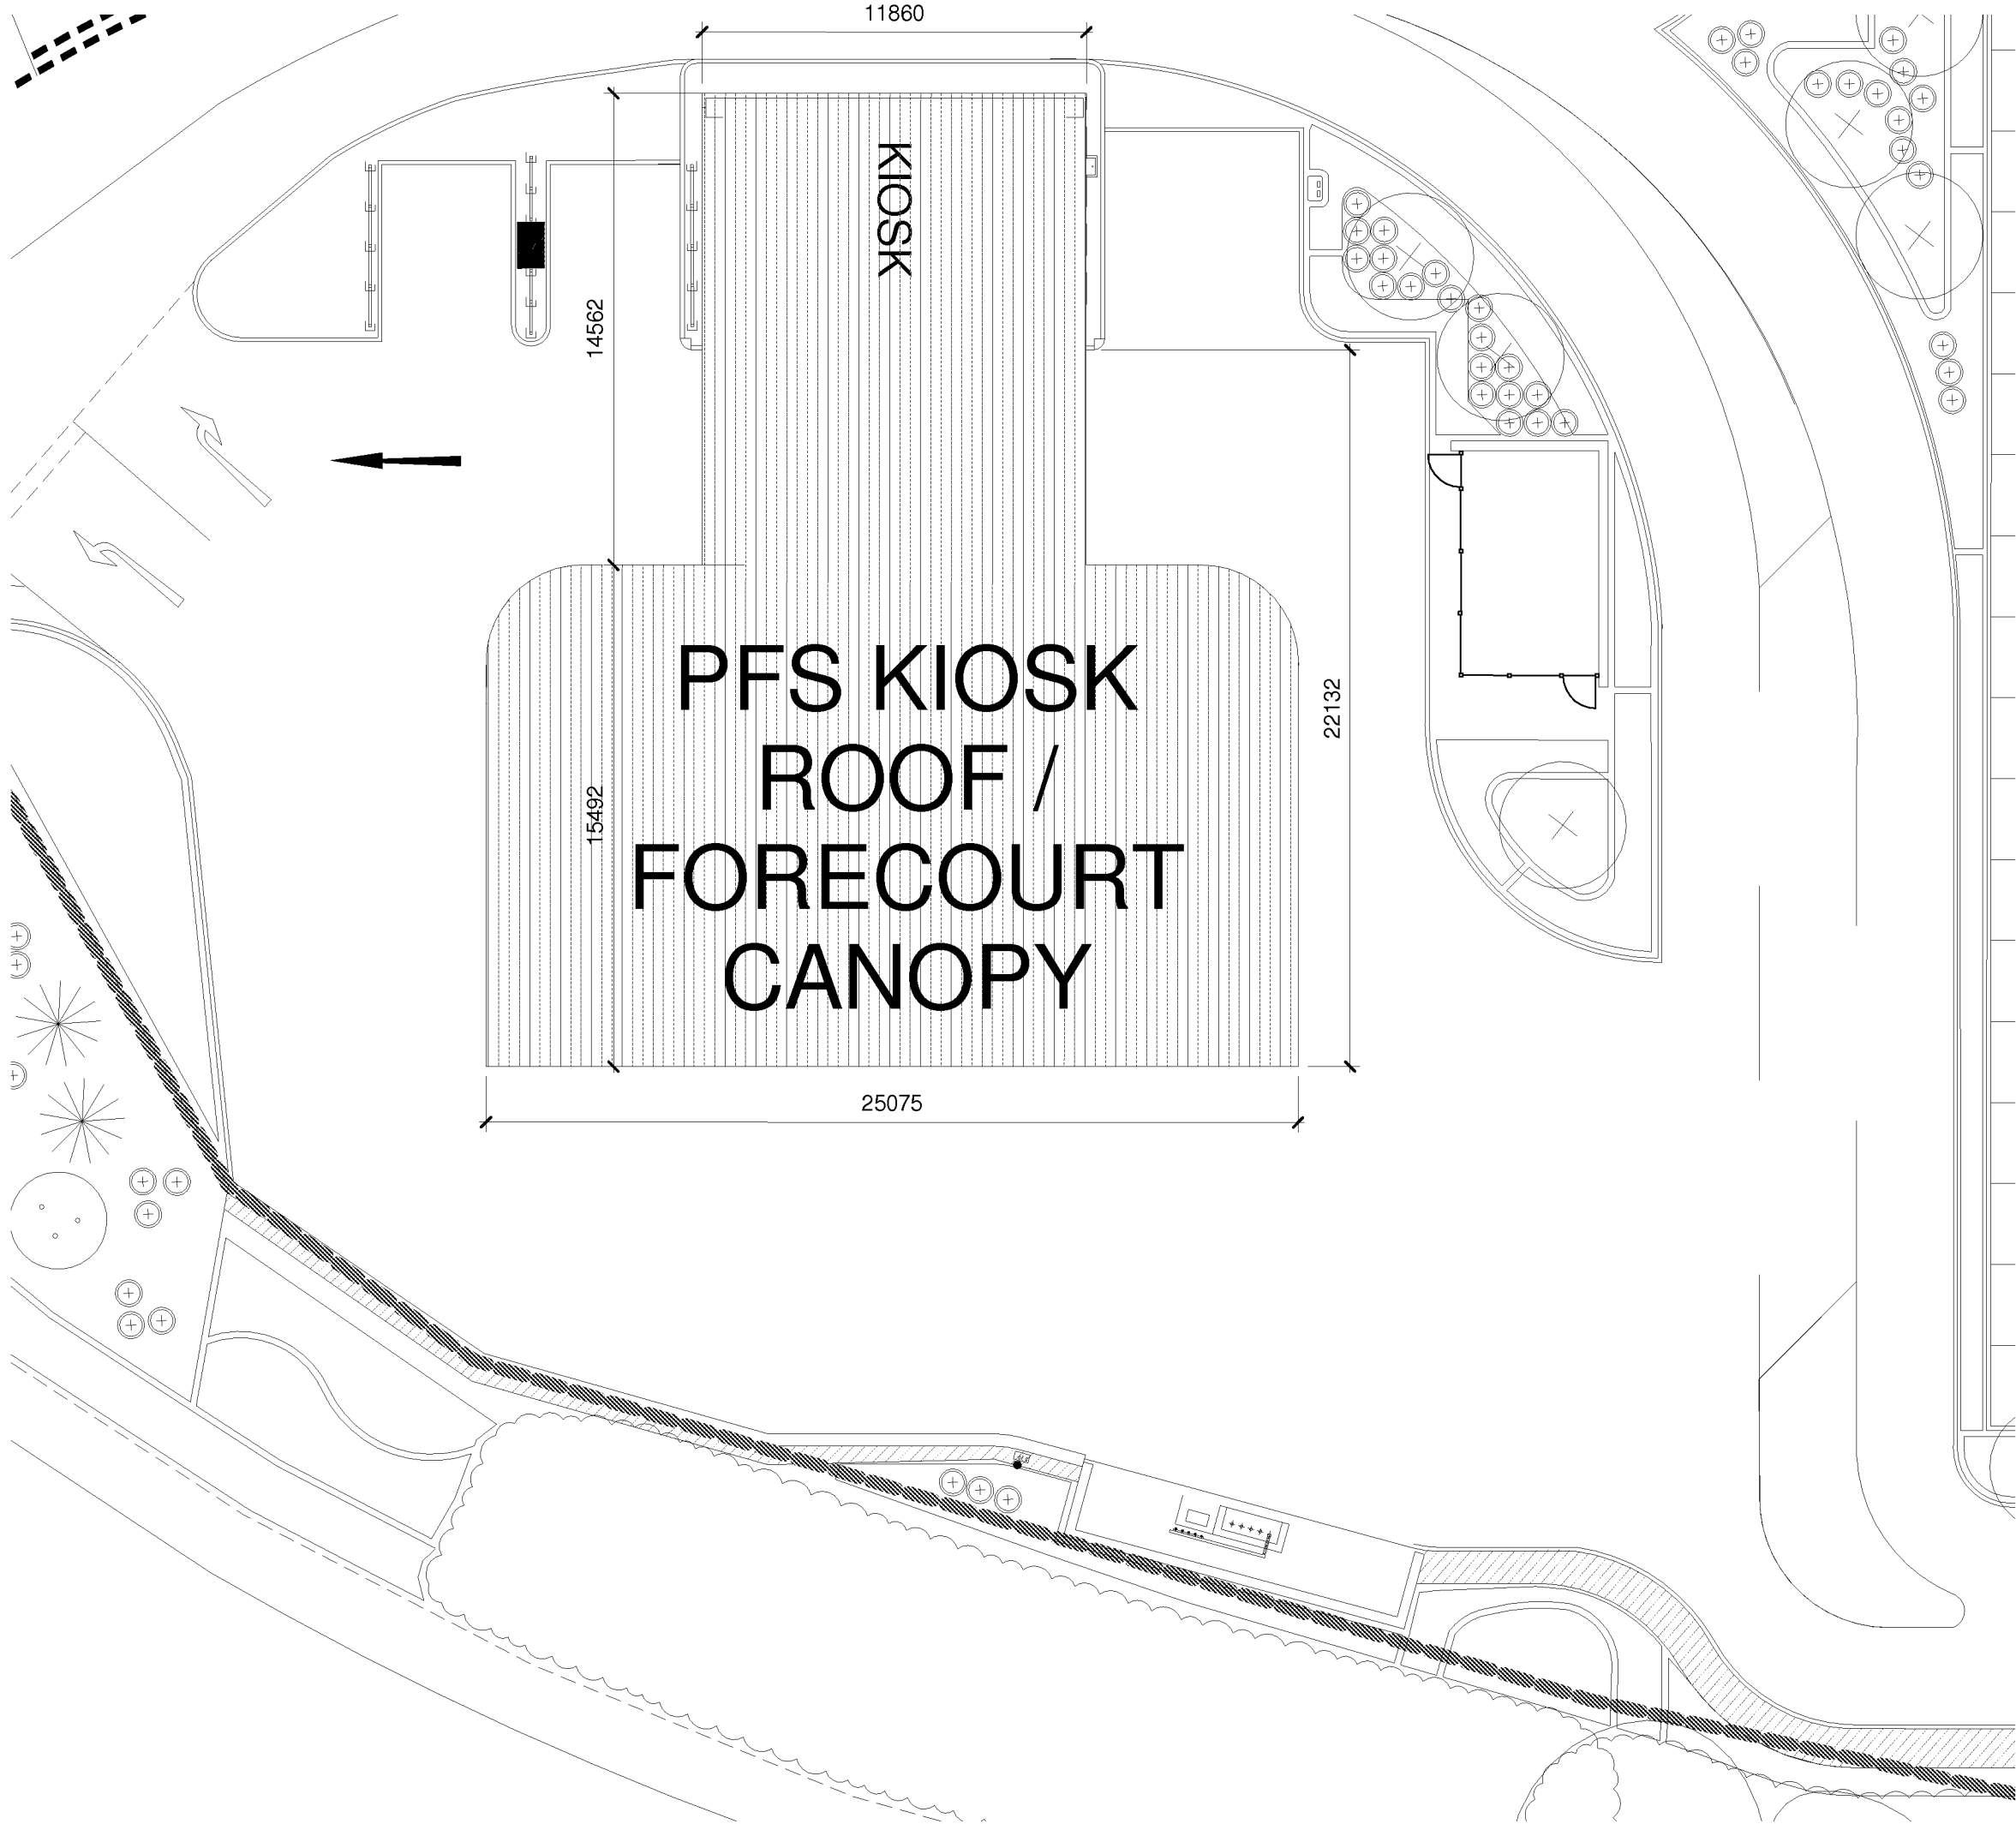


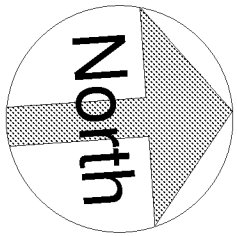

1 Proposed PFS Roof Layout
1 : 200

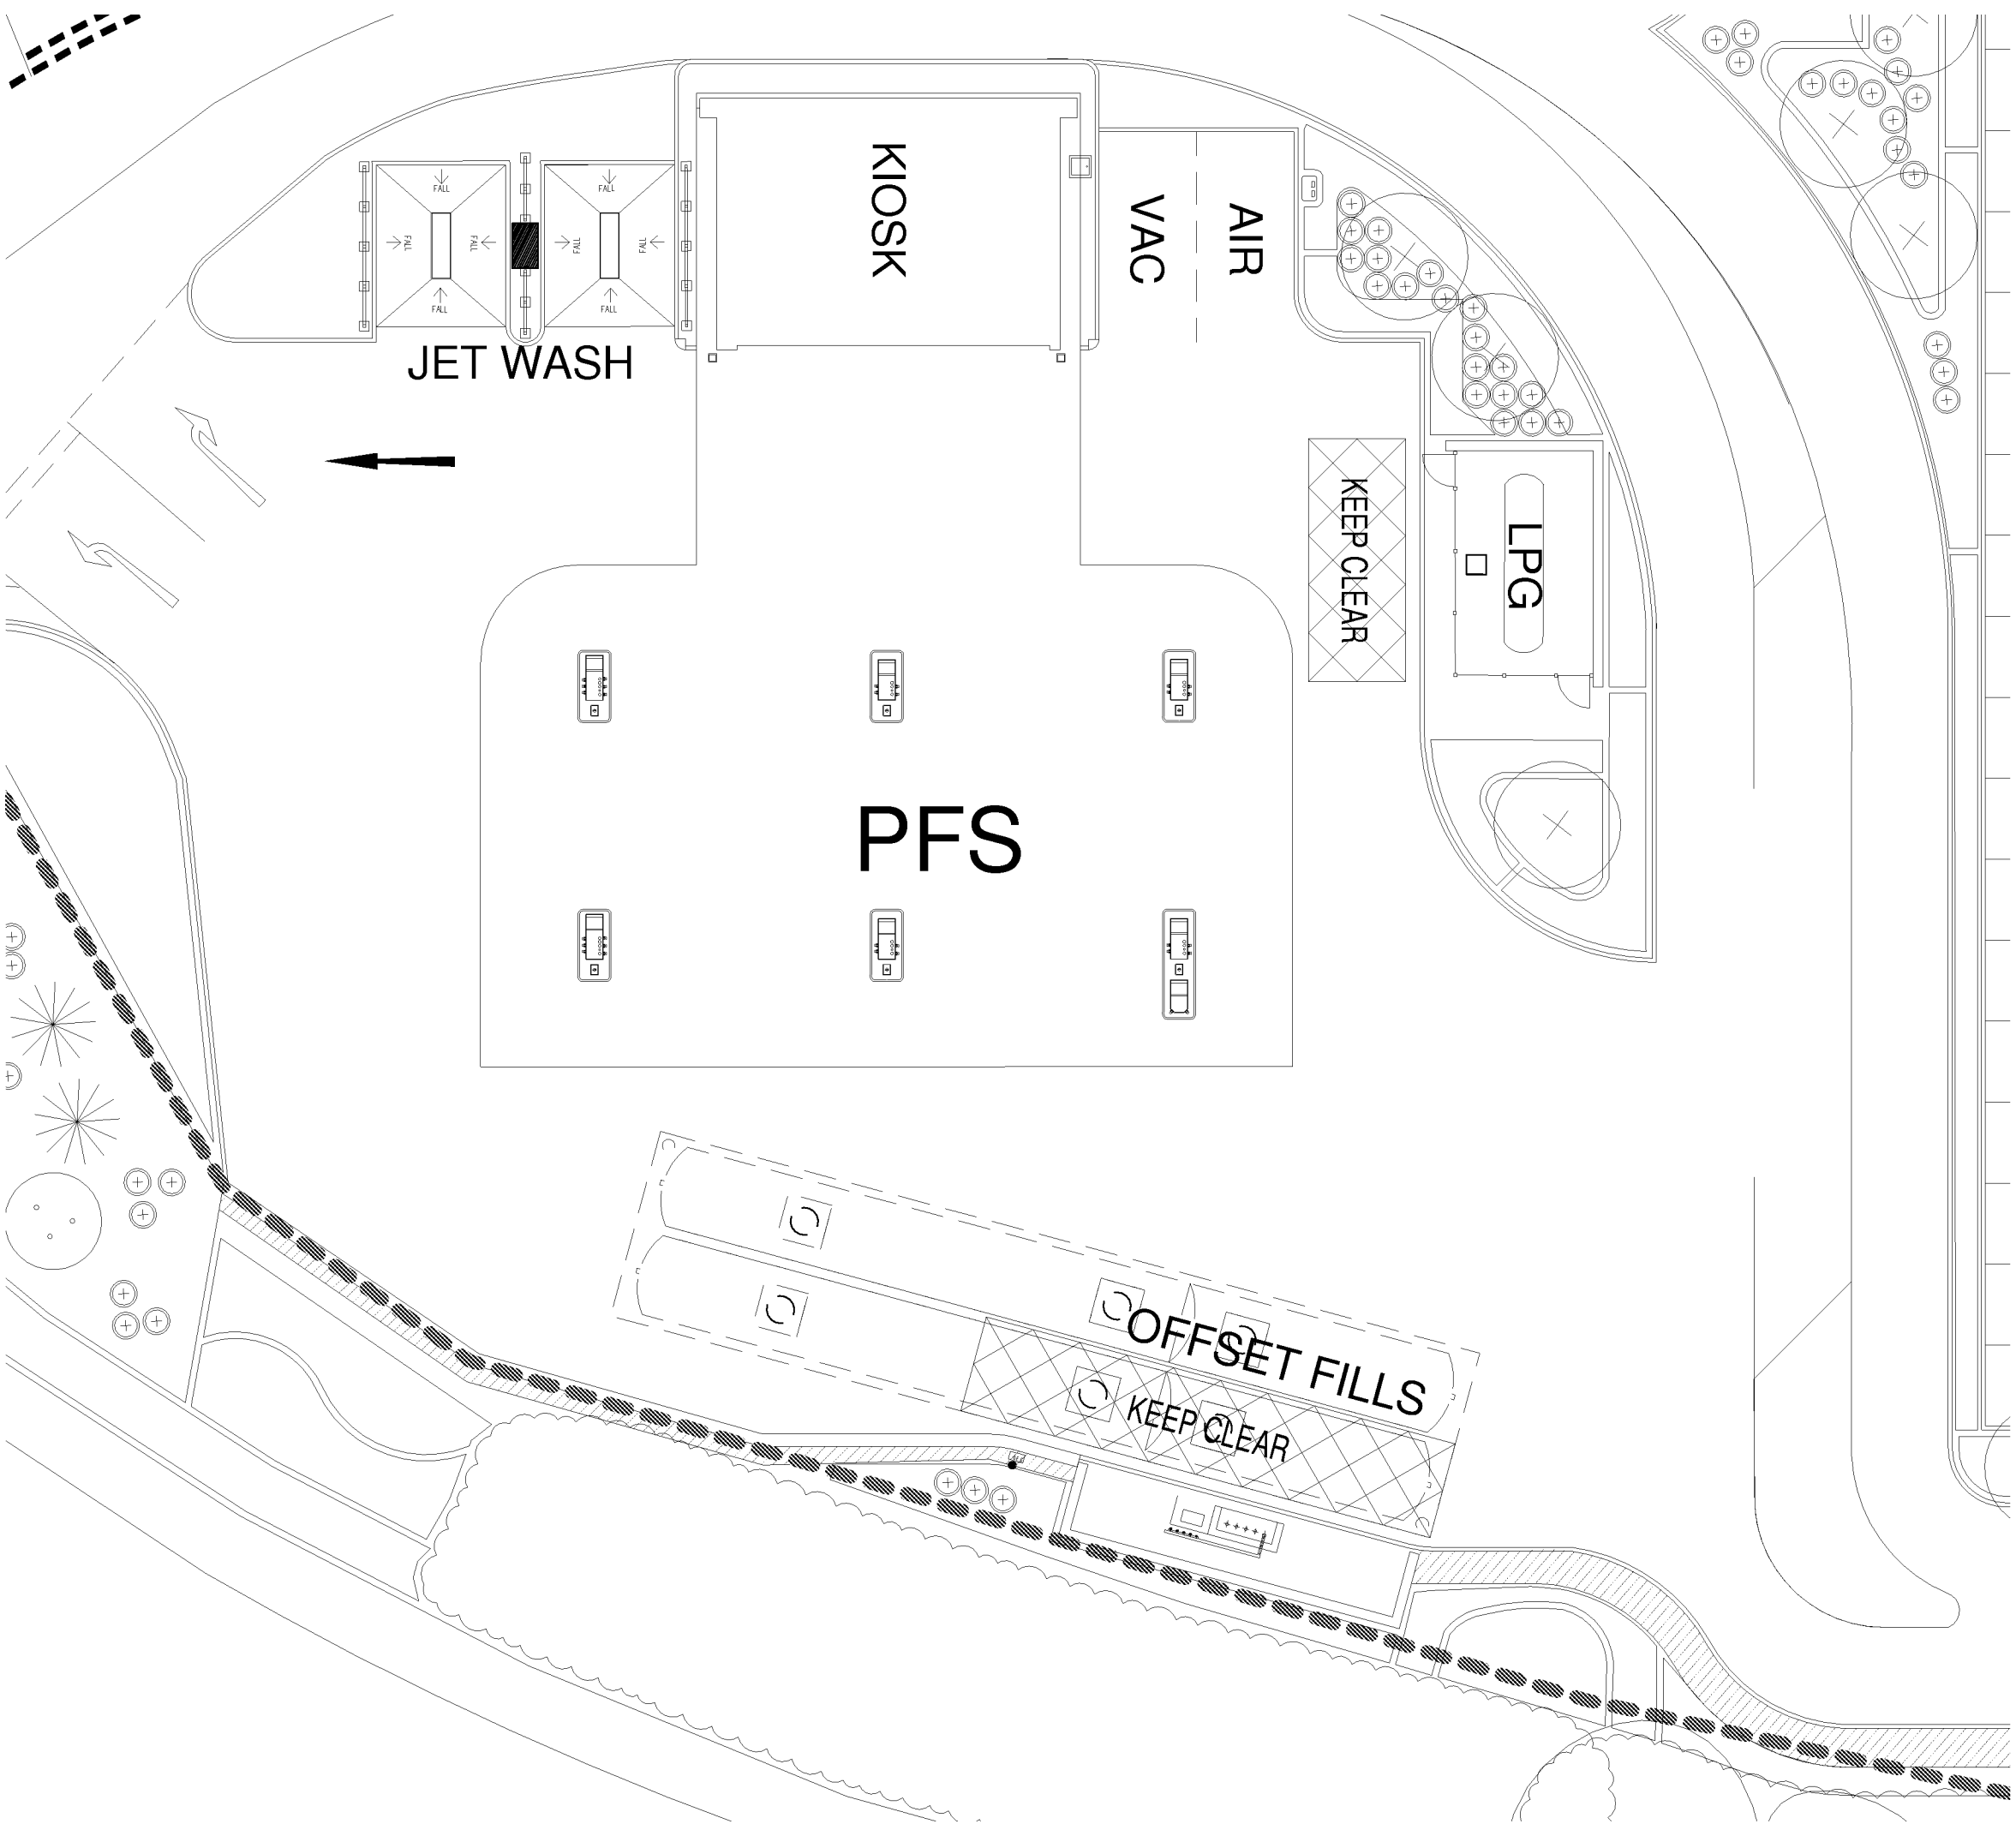

2 Proposed PFS Layout
1 : 200

PLANNING ISSUE				
B	NORTH DIRECTION INDICATED ON DRAWING	03.09.12	TP	AP
A	PFS ROOF PLAN ADDED, SCALE AMENDED TO 1:200	28.08.12	TP	AP
	revision	date	by	chk

All dimensions to be verified on site, and the Architect informed of any discrepancy. All drawings and specifications should be read in conjunction with the Health and Safety Plan; all conflicts should be reported to the CDM Co-ordinator.

This drawing is the copyright of Bowman Riley Architects Limited.

client

M

OPTIMISATION DEVELOPMENTS LTD

drawn by

AJP

checked by

TP

date

10/08/12

scale

1 : 200

project

PROPOSED NEW SUPERMARKET THE WICK SITE LITTLEHAMPTON

drawing title

PROPOSED PFS SITE LAYOUT

project number

6940

drawing number

P(000)20

revision

B