
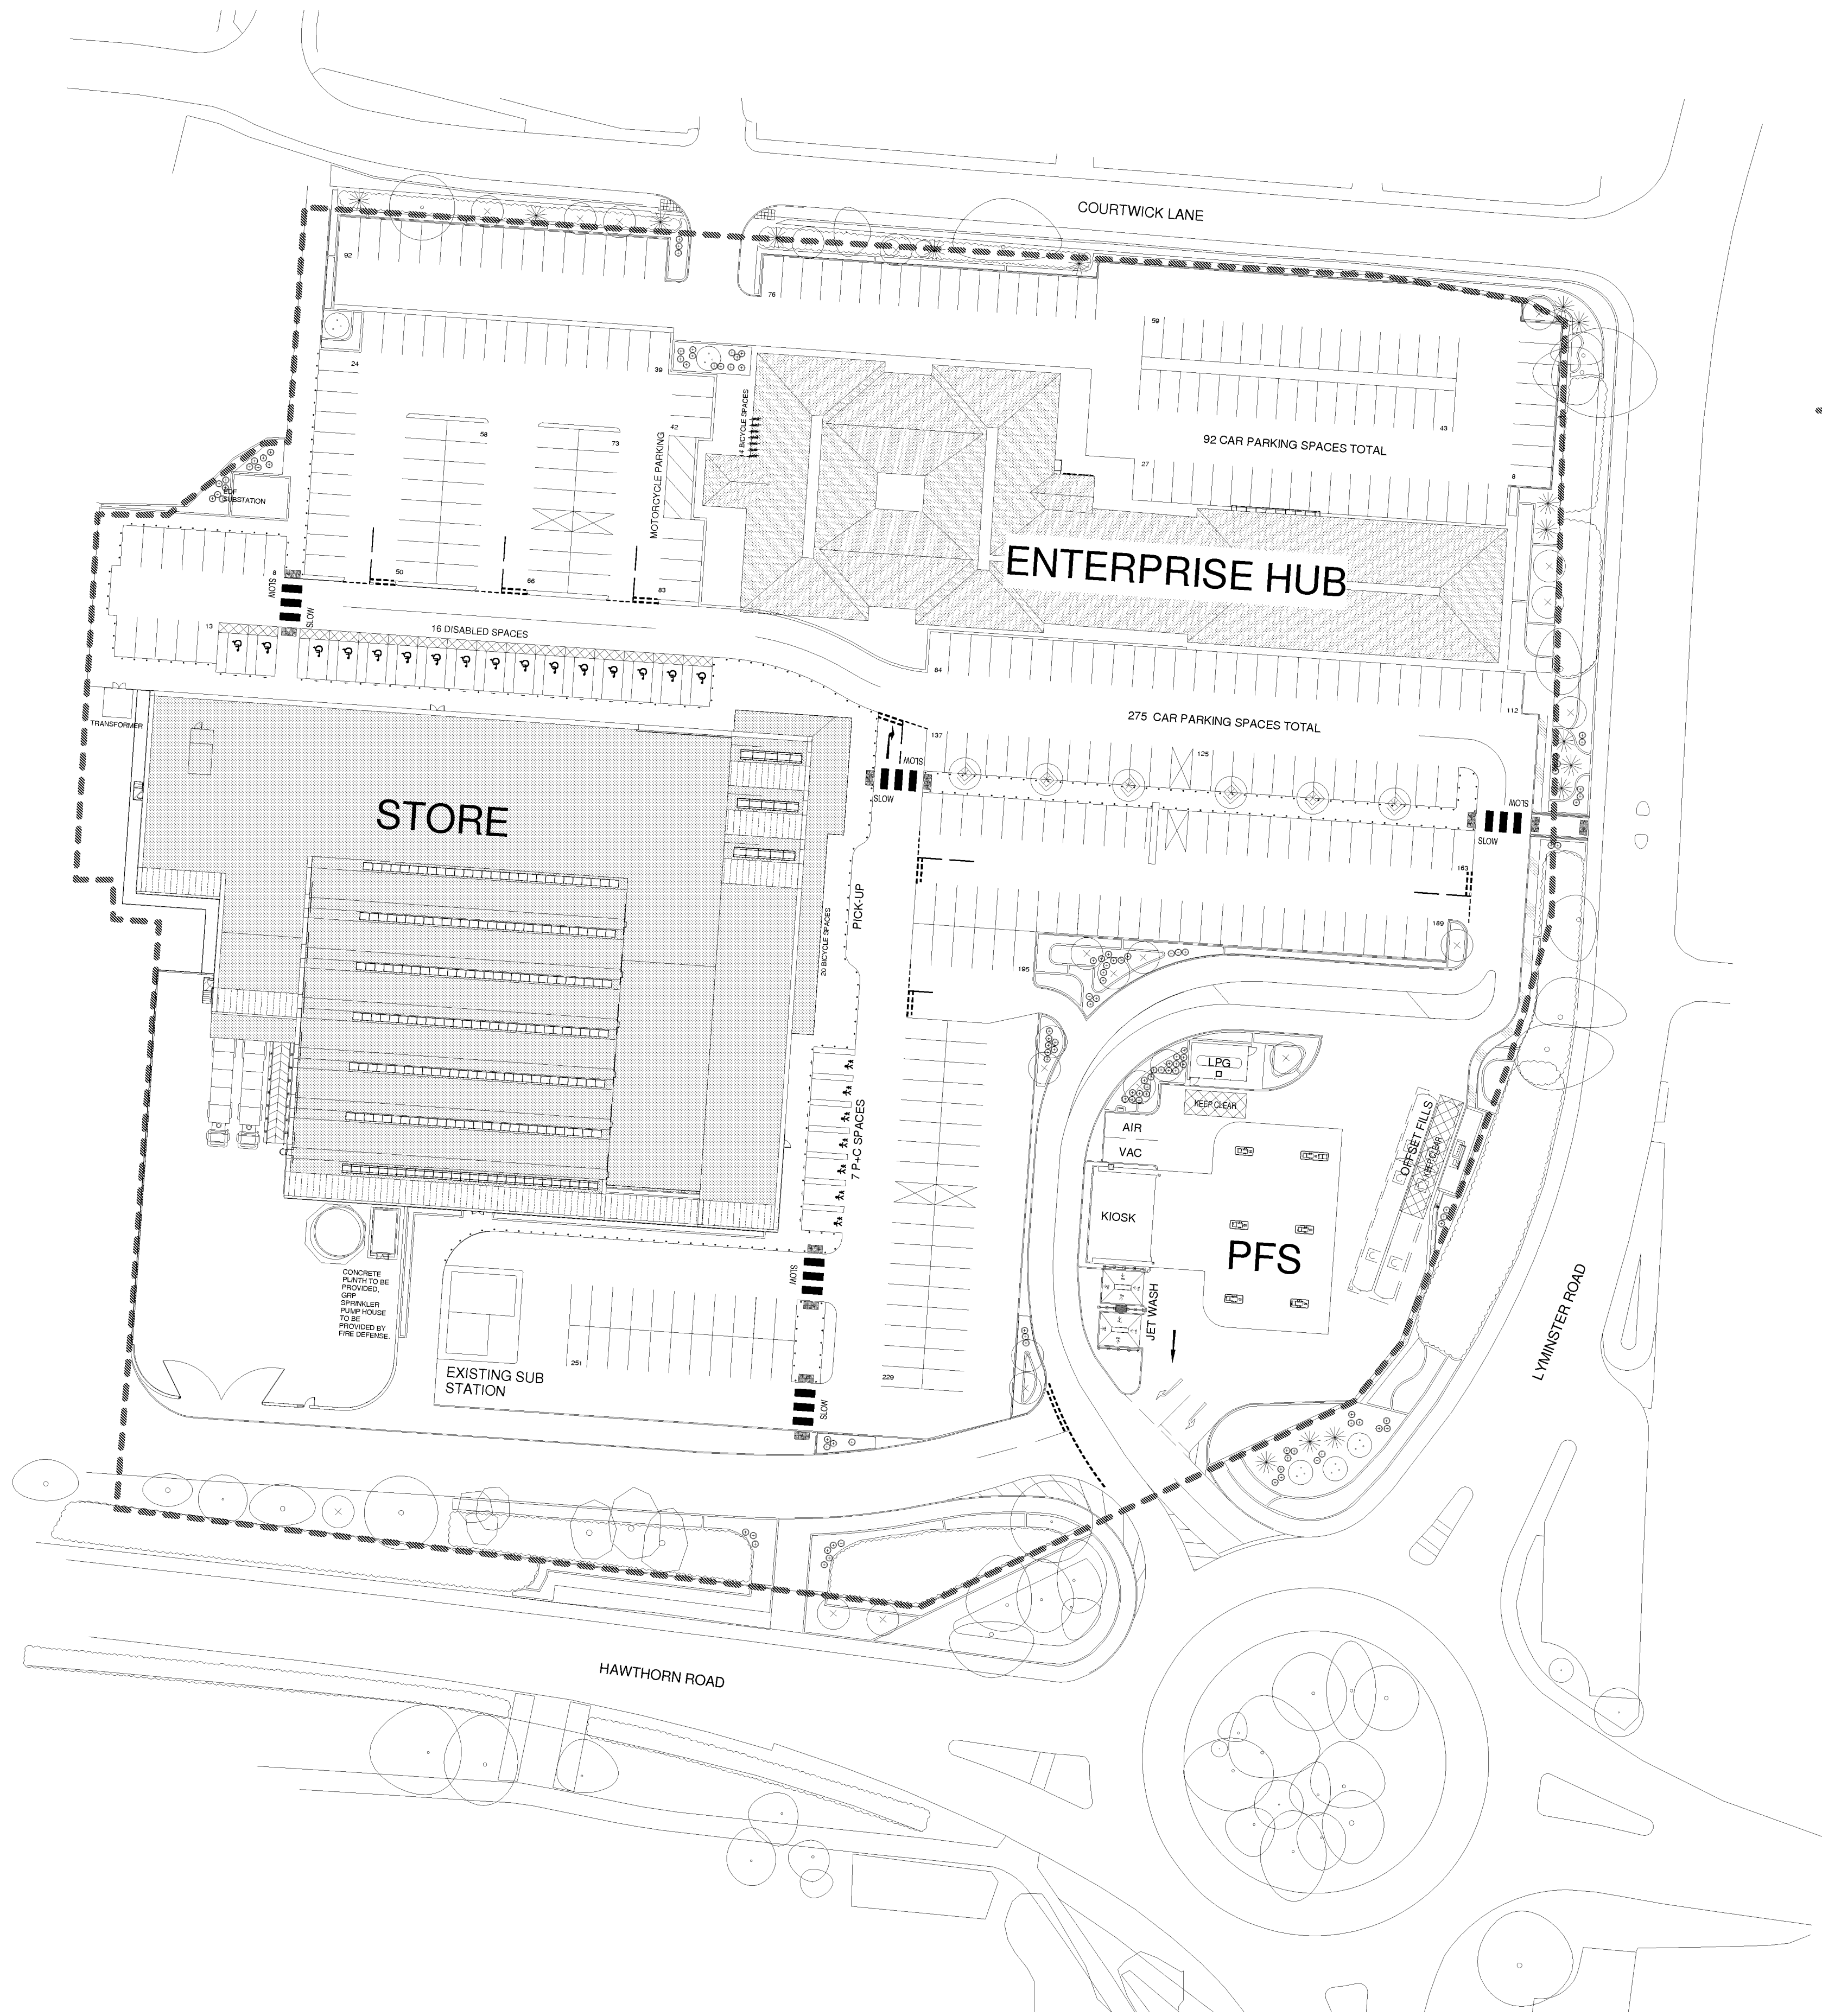


CONSTRUCTION STAFF AND OPERATIVES MUST ENSURE THE PRINCIPAL CONTRACTOR HAS PROVIDED THOROUGH AND ACCURATE INFORMATION ON ALL HEALTH AND SAFETY ASPECTS RELATING TO THE DESIGNS IDENTIFIED ON THIS DRAWING INCLUDING THE REVIEW OF:

- DESIGNERS/CONTRACTORS RISK ASSESSMENTS
- METHOD STATEMENTS
- PERMIT TO WORK
- CONSTRUCTION PHASE HEALTH AND SAFETY PLAN

THE DESIGNERS NOTE THAT THE FOLLOWING HEALTH AND SAFETY RISKS HAVE NOT BEEN ELIMINATED DURING THE DESIGN PROCESS:

RISKS

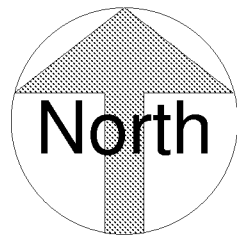

PLANNING BOUNDARY

PLANNING ISSUE

C	NORTH DIRECTION INDICATED ON DRAWING	03.09.12	AP
B	GENERAL PLAN UPDATE	10.08.12	AP
A	PFS LAYOUT AMENDED FOLLOWING WRM COMMENTS. LANDSCAPING UPDATED TO SUIT PLANNERS COMMENTS FOR PRE COMMENCEMENT CONDITION	24.07.12	AP
	revision	date	by

All dimensions to be verified on site, and the Architect informed of any discrepancy. All drawings and specifications should be read in conjunction with the Health and Safety Plan; all conflicts should be reported to the CDM Co-ordinator.

This drawing is the copyright
C of Bowman Riley Architects
Limited.

client
M
**OPTIMISATION
DEVELOPMENTS LTD**

drawn by	checked by	date	scale
AJP	TP	04/07/12	1 : 500

project
**PROPOSED NEW SUPERMARKET
THE WICK SITE
LITTLEHAMPTON**

drawing title
PROPOSED SITE PLAN

project number	drawing number	revision
6940	P(000)01	C

bowmanrileyarchitects

LEEDS | LONDON | SKIPTON | MADDOX HOUSE - 1 MADDOX STREET - LONDON - W1S 2PZ - 01756 795 611 - bowmanriley.com

1 Proposed Site Plan

1 : 500

file reference: G:_P-M\6940 - Littlehampton New Supermarket\6940 - 02 Documents\C local authority & approvals\Planning Amendments\6940 - Planning Model Section 73 03.09.12.rvt