


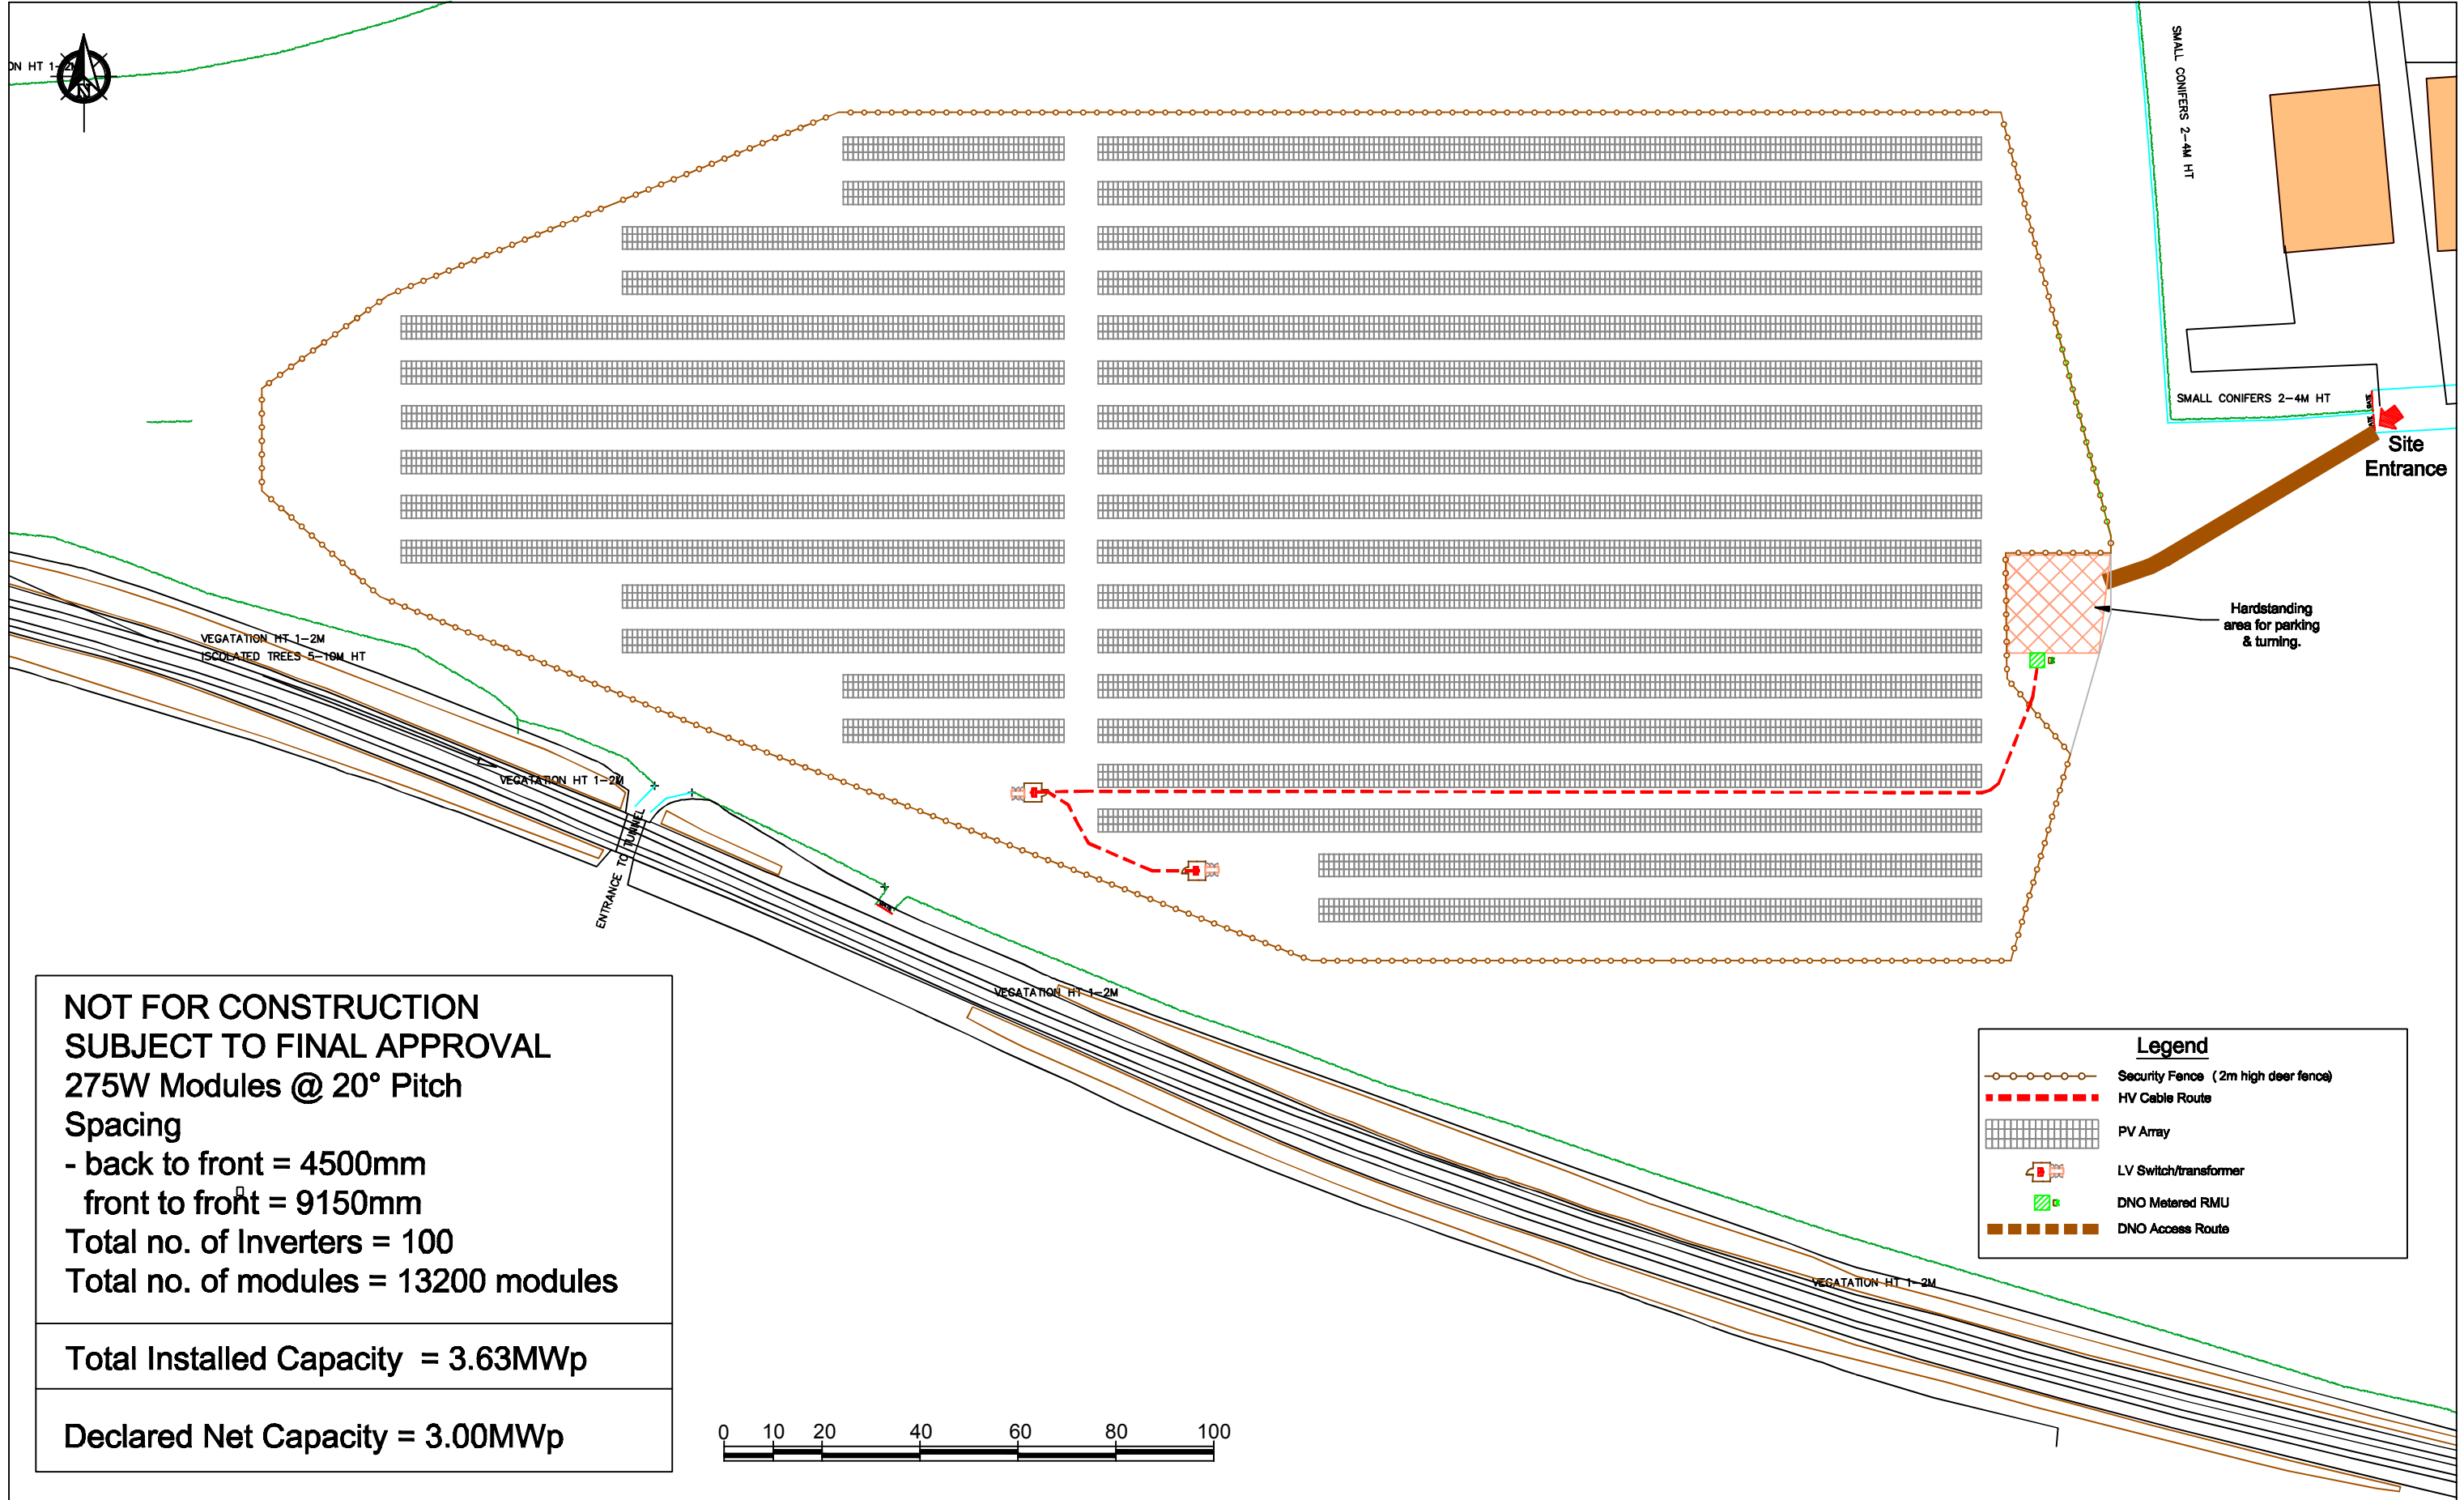

Installer Details Anesco Ltd, The Green, Easter Park, Benyon Road, Reading, RG7 2PQ Tel: 0845 894 4444	Comments	Revision				Revised By	Approved By	Date	Installation Address Brookbarn Farm Courtwick Lane, Wick, Littlehampton, West Sussex. BN17 7PE	Project BROOKBARN FARM PROPOSED PV LAYOUT			
		A	Issued For comment				PJB			25/11/2014	Title SITE PLAN		
		B	All LV & DNO substations relocated				PJB			25/06/2015	Drawing No. 001065_200		
										Rev. B			
Scale 1:1000				Drawn By PJB	Checked By	Signed by PM	Date Checked	Page 1 of 1	Sheet A3				