


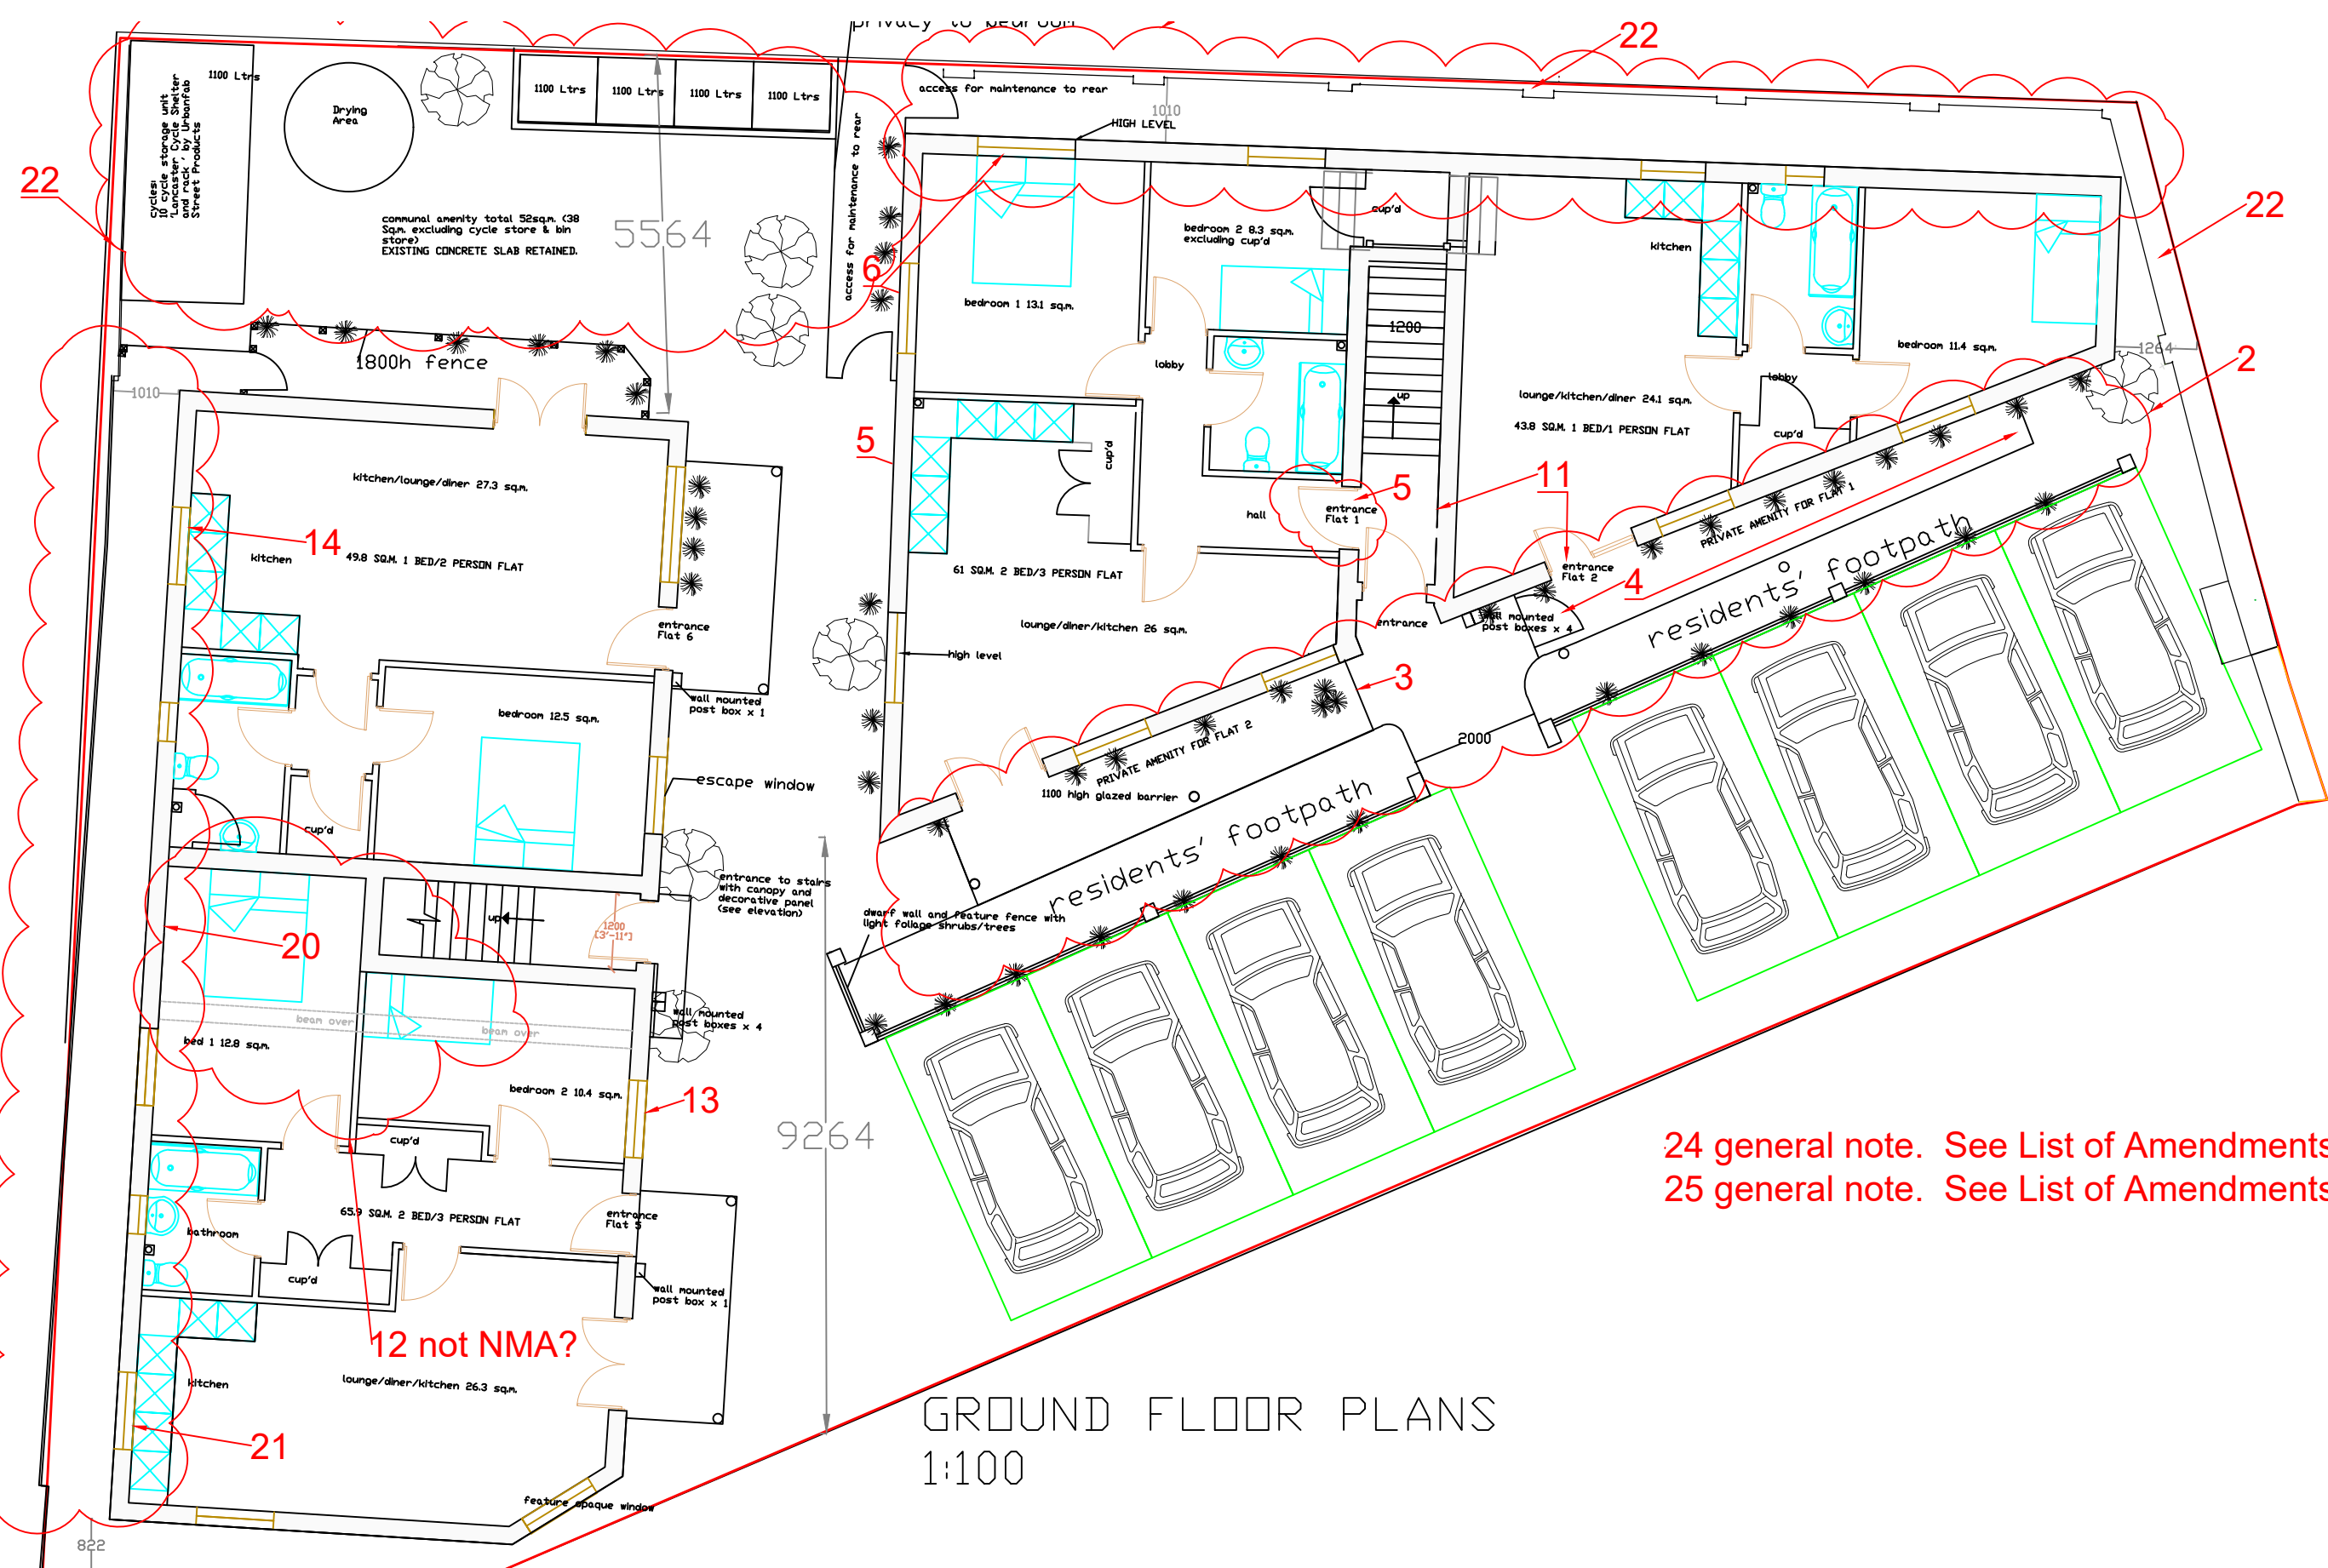


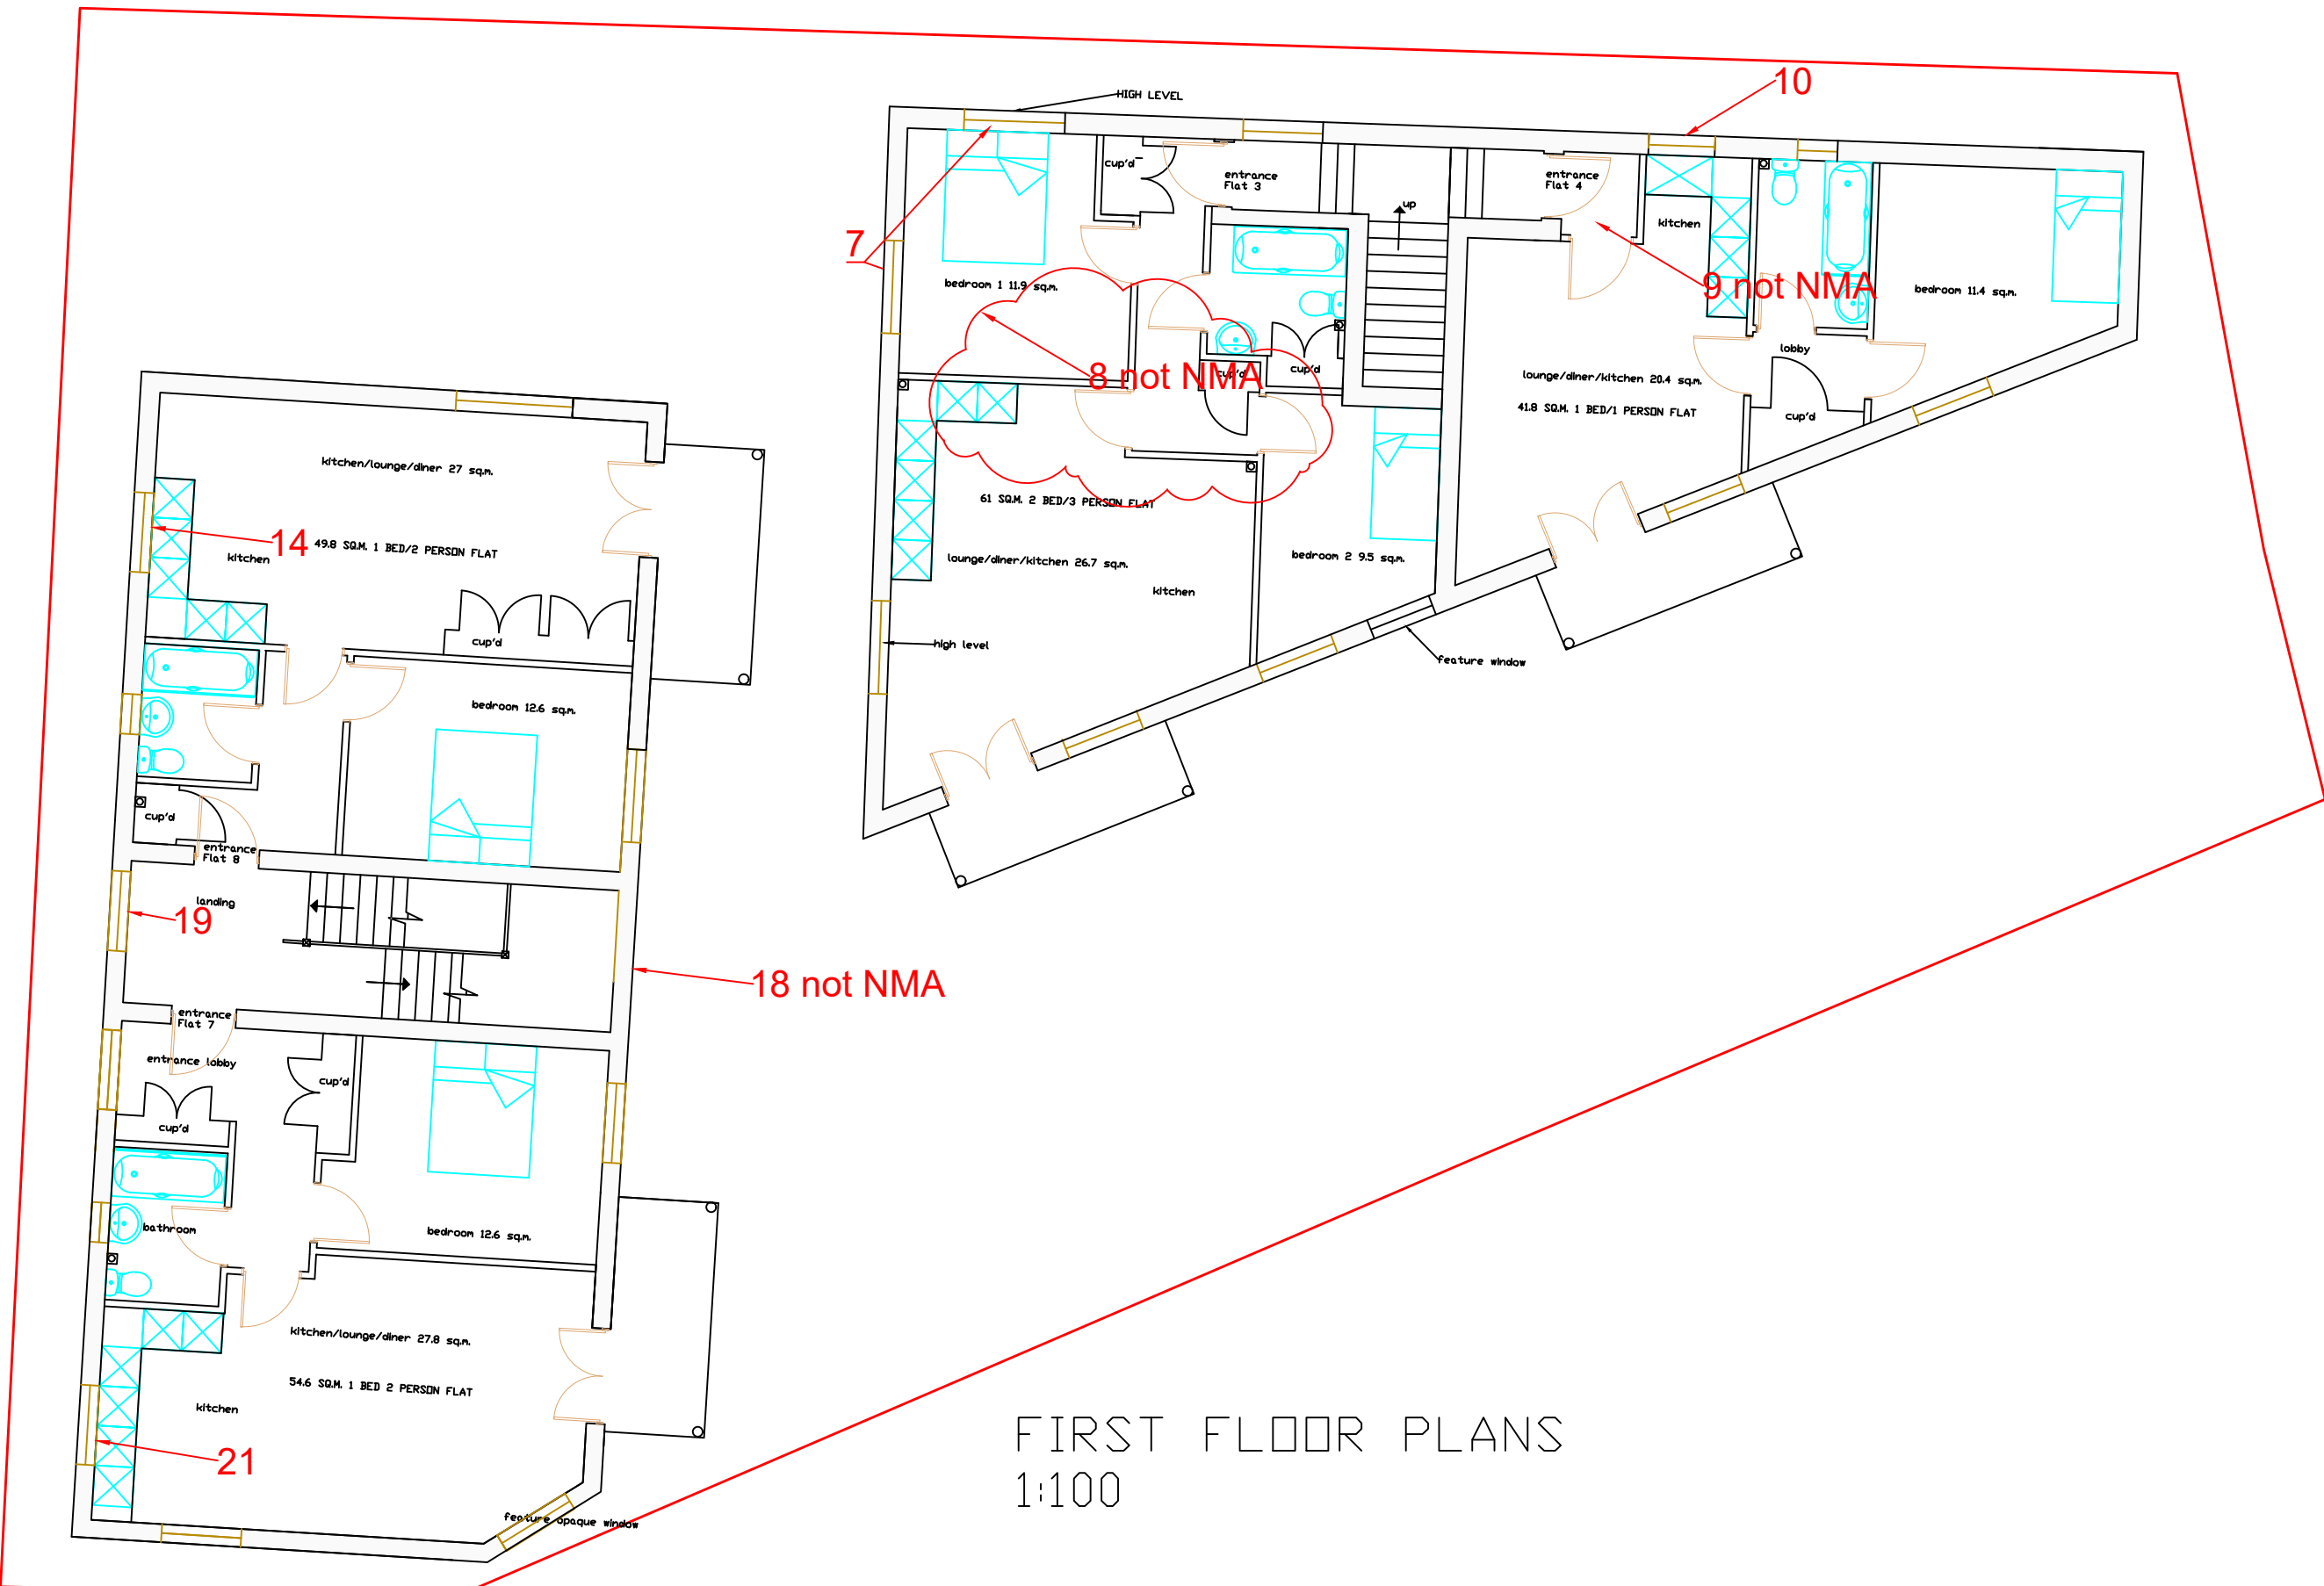

GROUND FLOOR PLANS
1:100

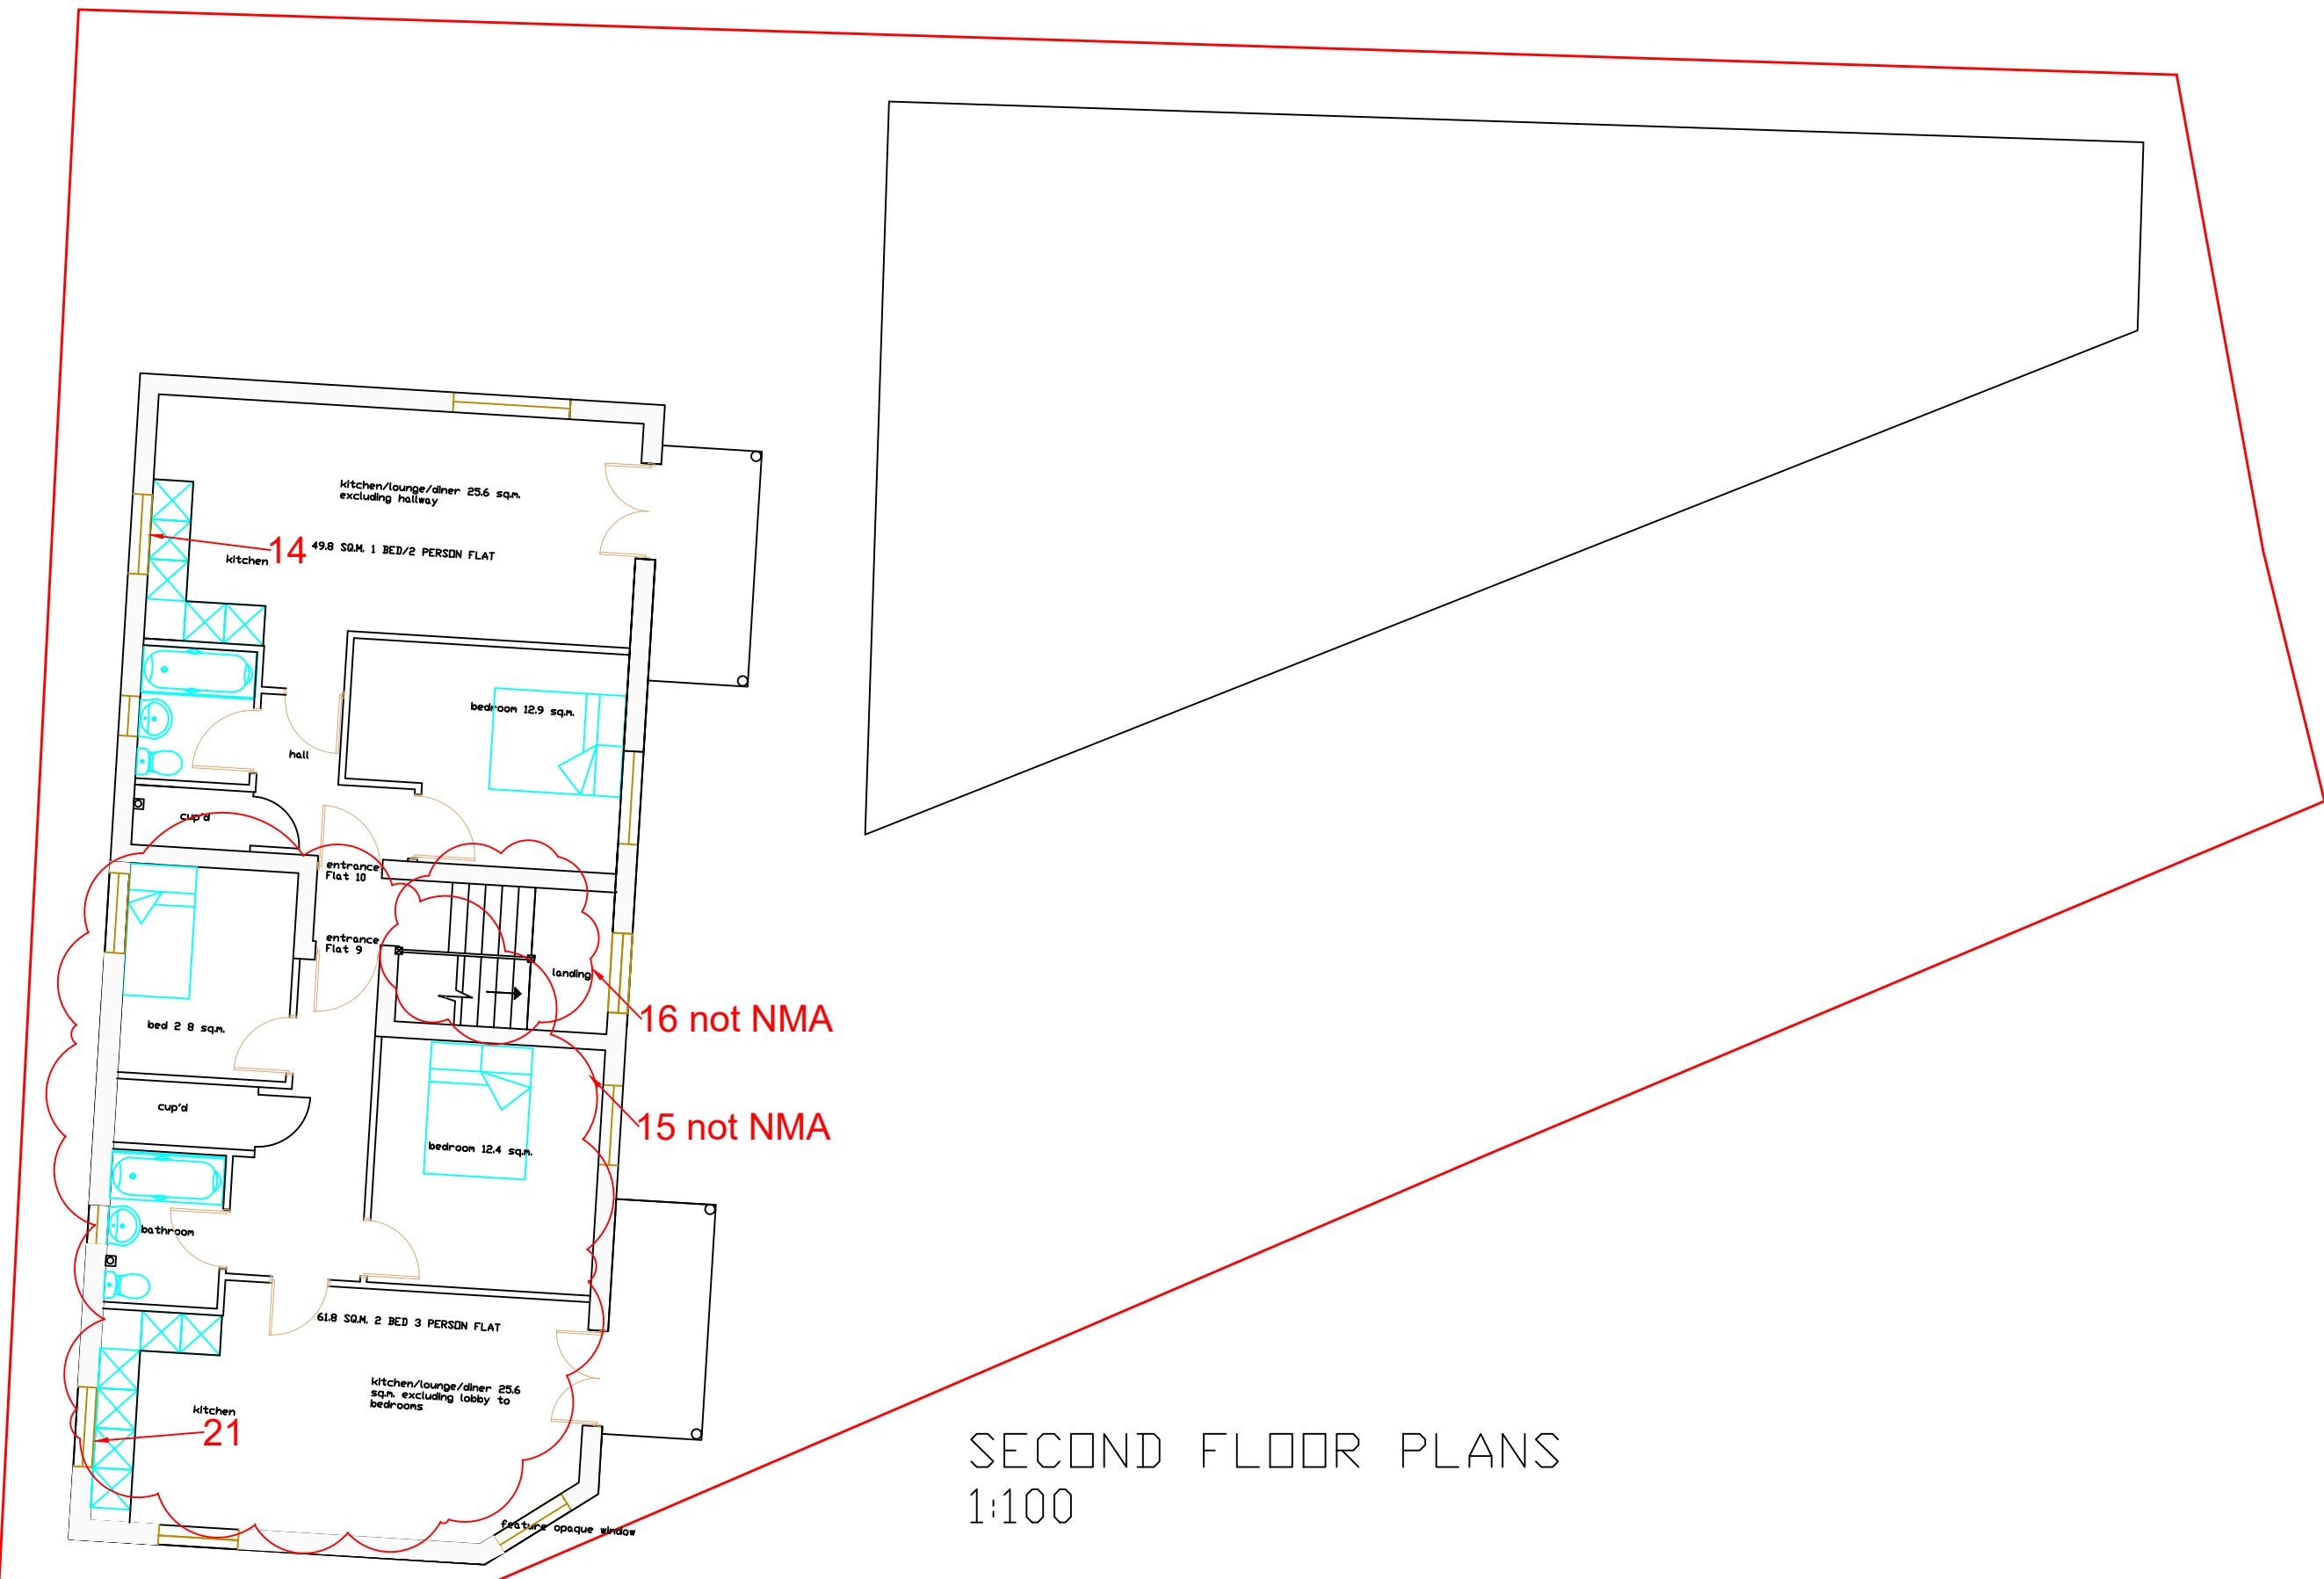

FIRST FLOOR PLANS
1:100

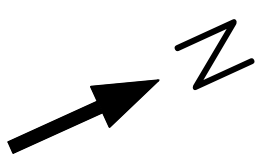

SECOND FLOOR PLANS
1:100

WORKS			
THE WORK IS TO BE CARRIED OUT IN ACCORDANCE WITH THE APPROVAL OF LOCAL AUTHORITY ADMINISTERED BY THE BUILDING CONTROL OFFICER. NO WORK IS TO BE CARRIED OUT PRIOR TO THE RECEIPT OF PLANNING PERMISSION, IF REQUIRED.			
ALL WORKS TO BE CARRIED OUT IN STRICT ACCORDANCE WITH RELEVANT PARTS OF BUILDING REGULATIONS ACT 1984 & 1985 AND ALL SUBSEQUENT REVISIONS TO THE APPROVED DOCUMENT 2000 AND SUBSEQUENT AMENDMENTS.			
ALL EXTERNAL FINISHES TO MATCH EXISTING. NO PART OF NEW BUILDING TO EXCEED BOUNDARY.			
All dimensions to be checked on site prior to commencement of work, except for planning purposes. This drawing is the copyright of CALDOTECH LTD and may not be copied, altered or reproduced in any way without written authority.			
CALDOTECH LTD 41 WILLOWHAYNE AVE EAST PRESTON WEST SUSSEX BN16 1PL Telephone 01903 859176			
PROPOSED SITE PLAN Site at Linden Road Littlehampton West Sussex BN17 7BJ			
CLIENT Cammells Property Ventures Ltd			
R2	Internal layouts	LG	16/05/17
R1	Of layout Block 2 Amended	LG	21/5/16
Issue	Details	By	Date
SCALE	AS SHOWN on A1		
DATE	11/03/16		
DRAWING NUMBER	15160/01 R2		