

2 South facing rear Elevation

1m 2m 3m 4m 5m 6m 7m 8m 9m 10m

1:100 Scale Bar

3 West facing side Elevation

1m 2m 3m 4m 5m 6m 7m 8m 9m 10m



1:100 Scale Bar

4 East facing side Elevation

1m 2m 3m 4m 5m 6m 7m 8m 9m 10m

1:100 Scale Bar

Rear Garden

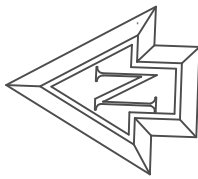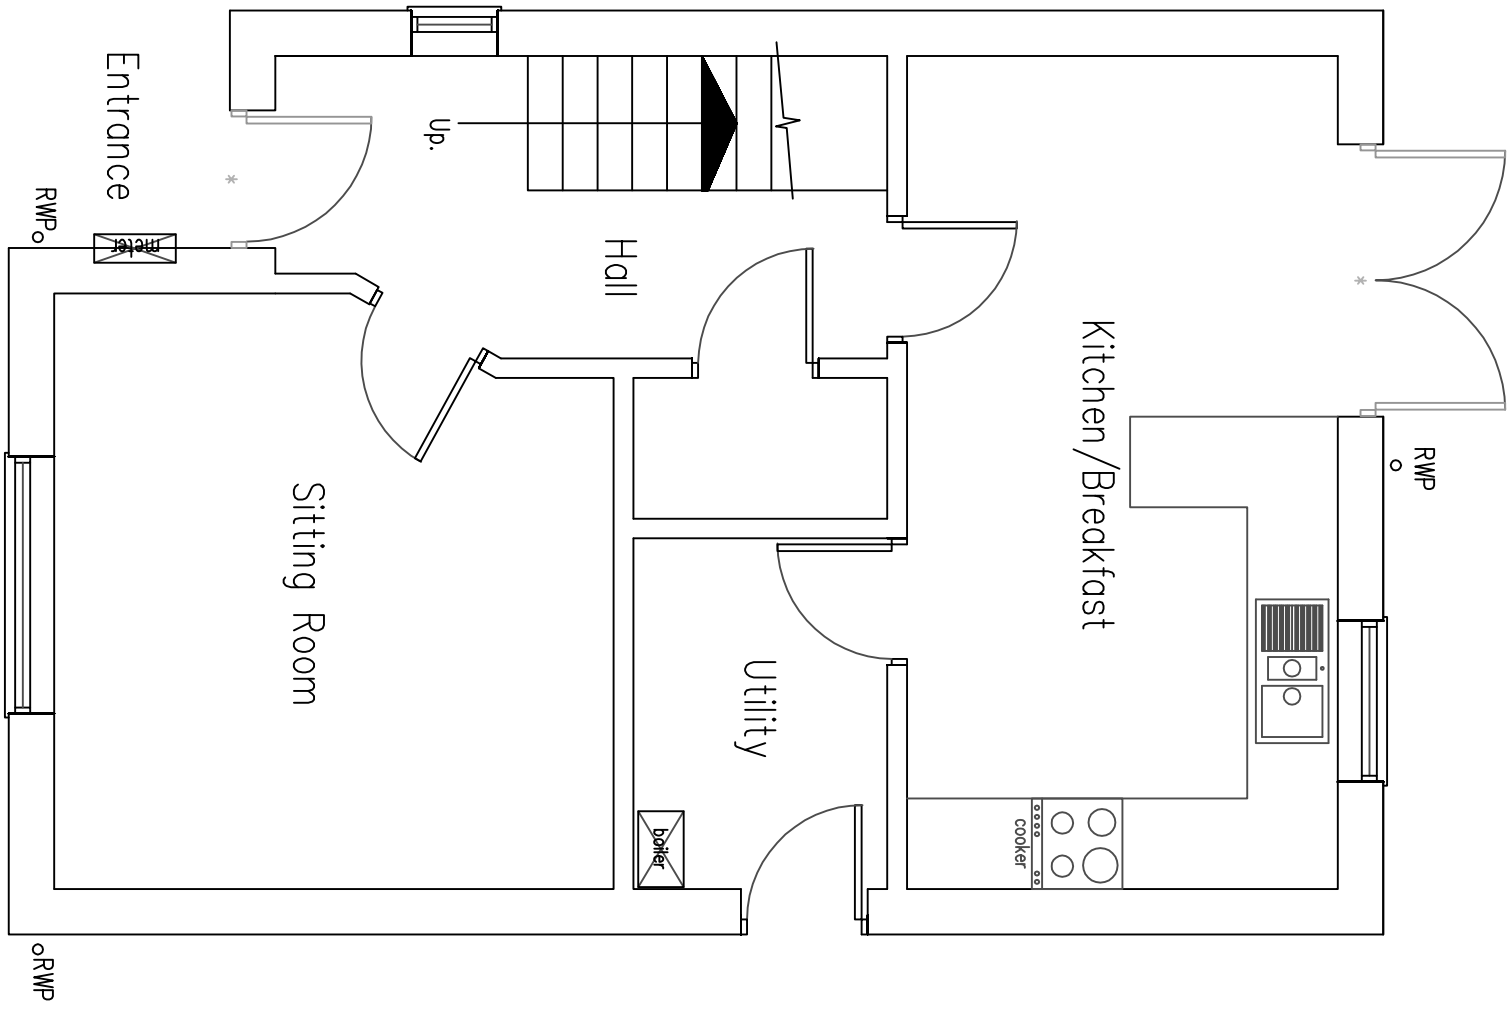

1 Ground Floor Plan

1m 2m 3m 4m 5m 6m 7m 8m 9m 10m

1:50 Scale Bar

DO NOT SCALE FROM THIS DRAWING EXCEPT FOR PLANNING PURPOSES. DIMENSIONS WILL BE SUBJECT TO DISTORTION. OTHER DRAWINGS & SPECIFICATIONS. ANY DISCREPANCIES MUST BE BROUGHT TO THE ATTENTION OF THE ARCHITECT IMMEDIATELY. THE CONTRACTOR MUST VERIFY ALL DIMENSIONS BY SITE MEASUREMENT BEFORE ORDERING MATERIALS OR SUBSTITUTING MATERIALS & PRODUCTS TO THOSE NAMED WILL BE ACCEPTABLE IF PROVEN TO BE OF EQUAL OR HIGHER PERFORMANCE AND NOT IN CONFLICT WITH OTHER ELEMENTS.

Project:
Proposed
Rear Extension
& Internal Alterations At:
2 Fawcett Grove
Wick
West Sussex
BN17 7TF

Drawing Title:
Plans & Elevations As Existing

Client:
Daniel Flynn

© Copyright of:
Architectural & Planning Services
7 Emington Road
Shoreham By Sea
West Sussex
BN43 5NQ
BJW
01273 441009
07868899101
www.bjwarchitectural.co.uk
website: bjwarchitectural.co.uk

Scale:
1:50 1:100
Paper size
A1

Date:
28.7.2021
Drawn:
BJW

Dwg. No.
01
Rev'n

Note: All dimensions to be checked on site.