




- Notes
1. No Dimensions are to be scaled from this drawing except for planning purposes.
 2. Contractors must verify all figured dimensions at site before commencing any work or making any Shop drawings.
 3. Contractors must verify all figured dimensions at site before commencing any work or making any Shop drawings.
 4. Reproduced from the Ordnance Survey Map with the permission of the Controller of H.M. Stationary Office © Crown copyright license number 100024244 Savills (L&P) Limited. Published for the purposes of identification only and although believed to be correct accuracy is not guaranteed.

No.	Revisions	By	Date

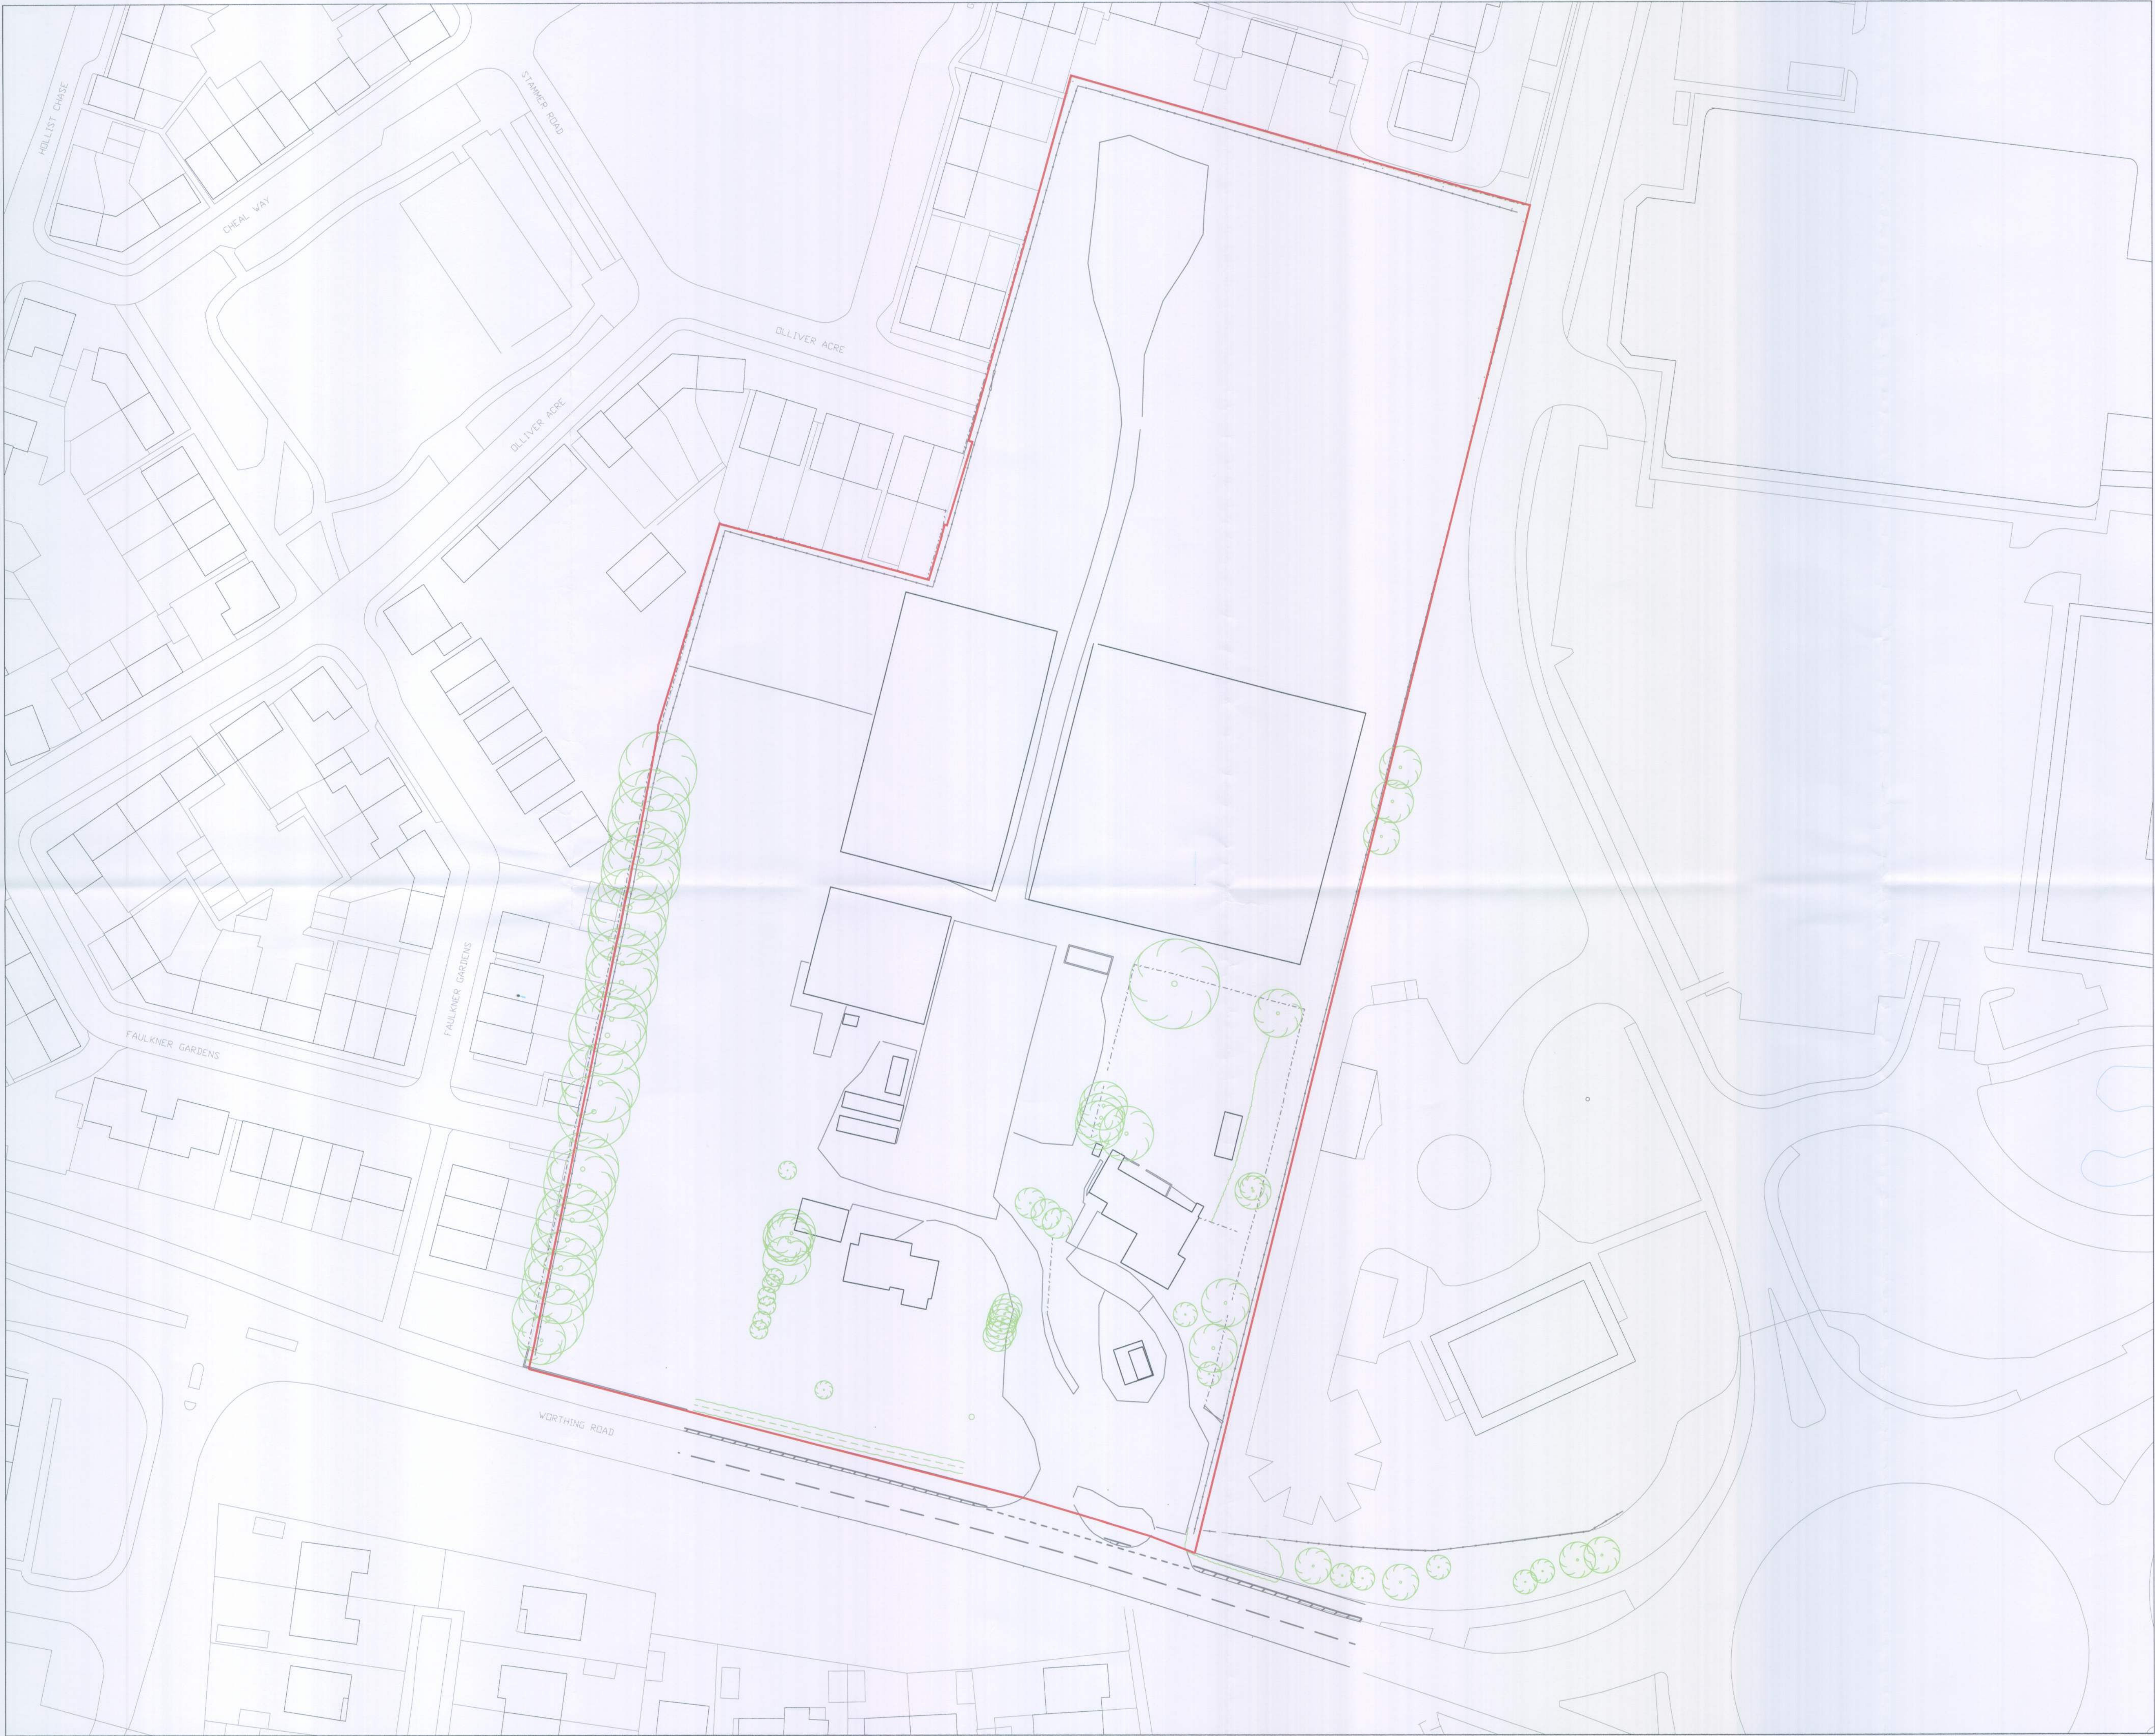

PLANNING & REGENERATION
Brunswick House, Brunswick Place, Southampton,
Hampshire, SO15 2AP
Telephone: +44 (0) 23 8071 3900
Fax: +44 (0) 23 8071 3901

Client
Lyons Haulage Ltd

Job
**Windroos Nursery, Worthing Road,
Littlehampton**

Drawing Title
Site Plan

Job No. SARU 161283	Date 20.07.10
Drawn By TB	Checked By CR
Scale 1.500@A1	Drawing No. 01
	Rev. -