


BLOCK/SITE PLAN
AREA 90m x 90m
SCALE 1:500 on A4
CENTRE COORDINATES: 502373, 102176

PLAN 1

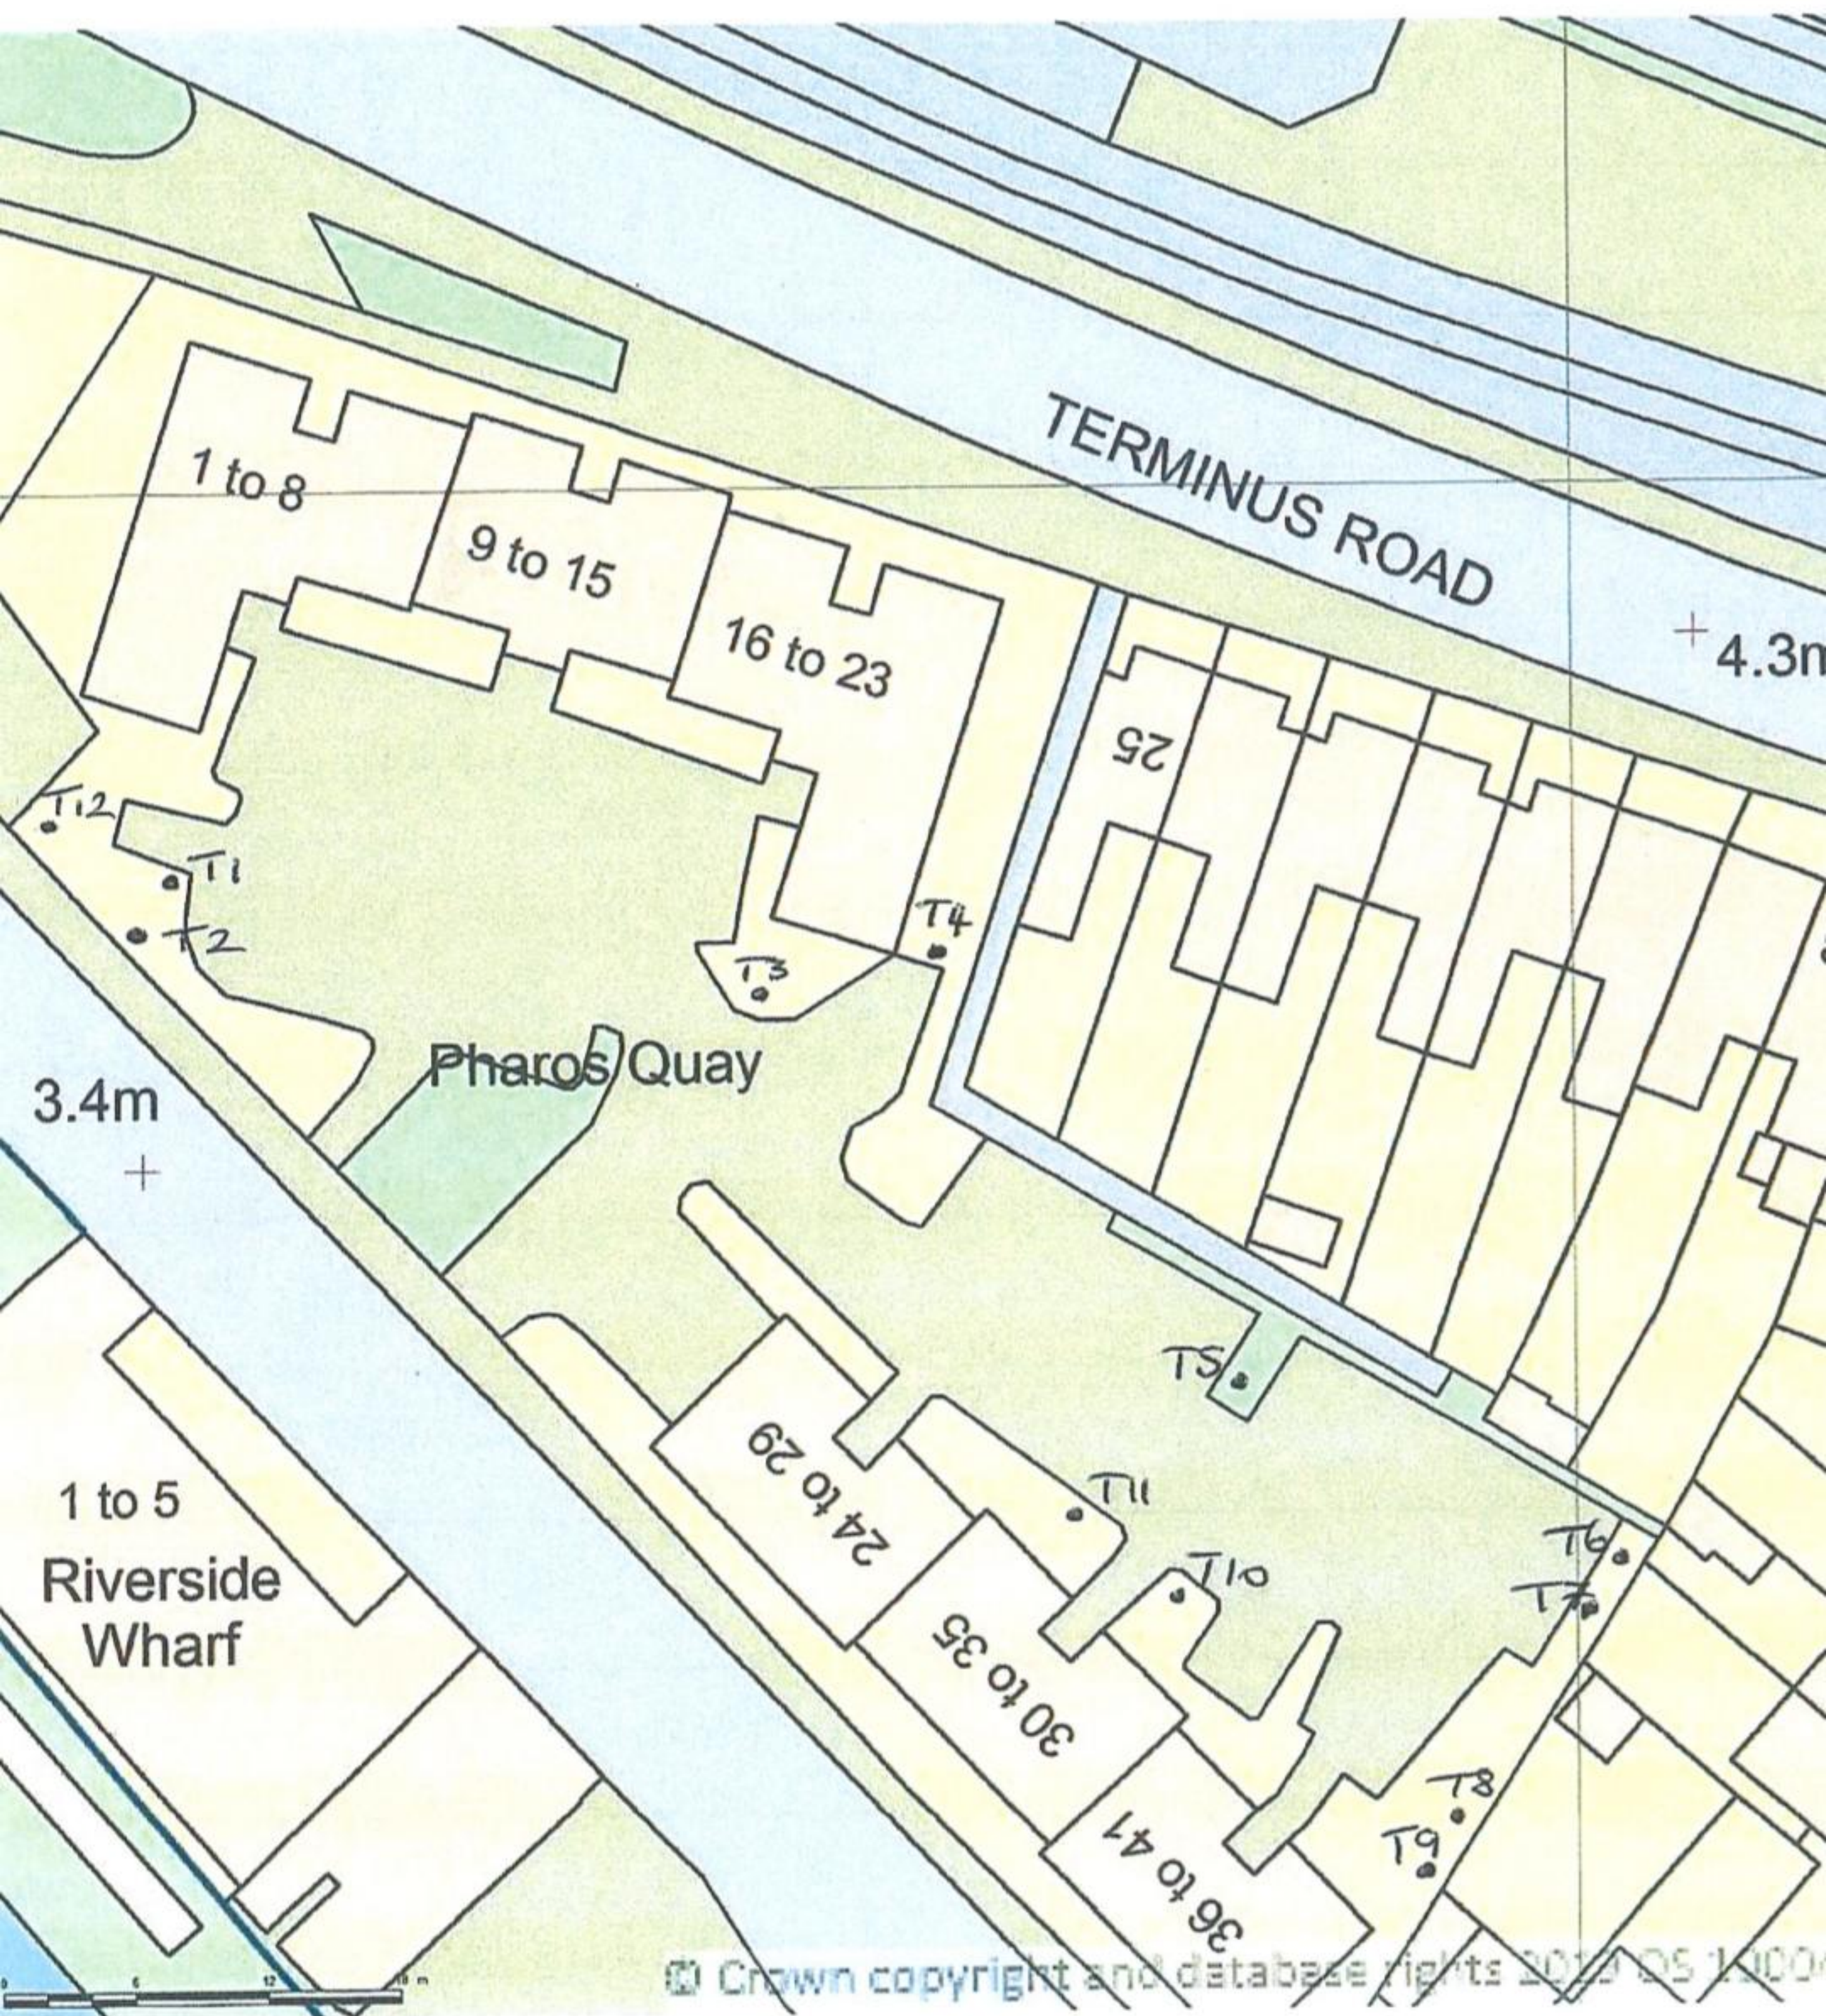

Supplied by Streetwise Maps Ltd
www.streetwise.net
Licence No: 100047474
01/07/2019 19:09:28