




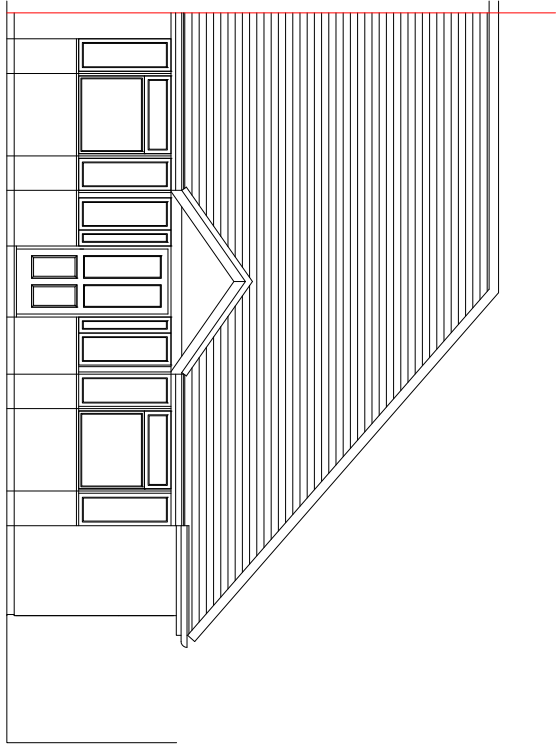


EXISTING FRONT ELEVATION SCALE 1:100

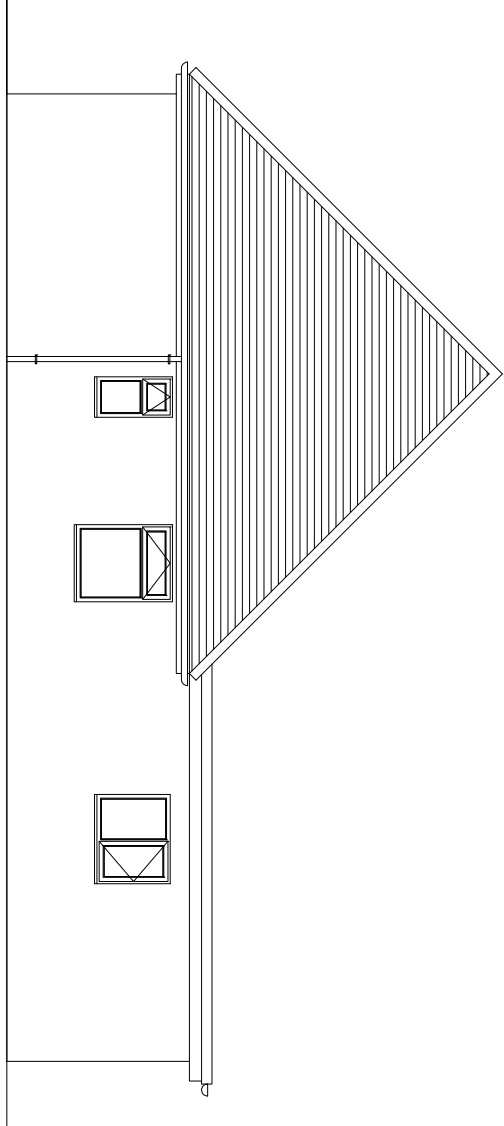


EXISTING SIDE ELEVATION SCALE 1:100

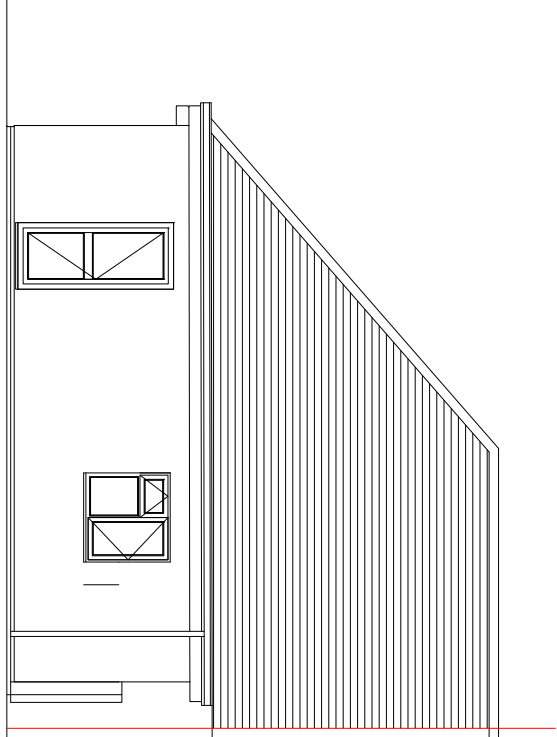


EXISTING REAR ELEVATION SCALE 1:100

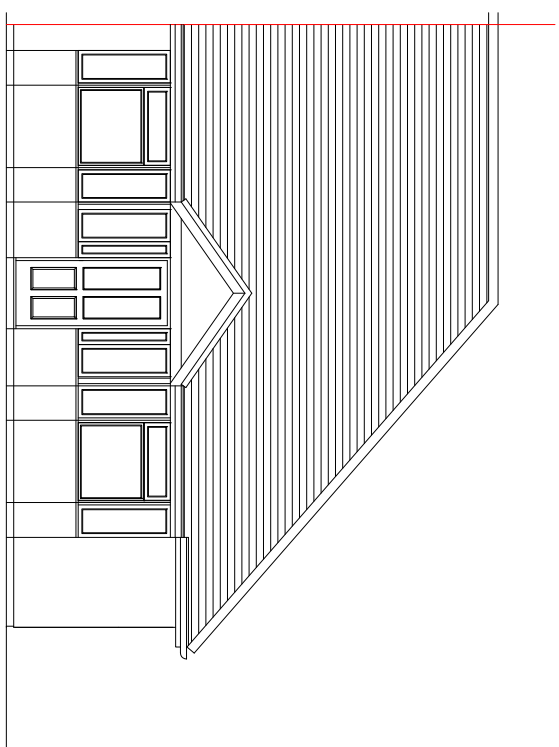


PROPOSED FRONT ELEVATION SCALE 1:100

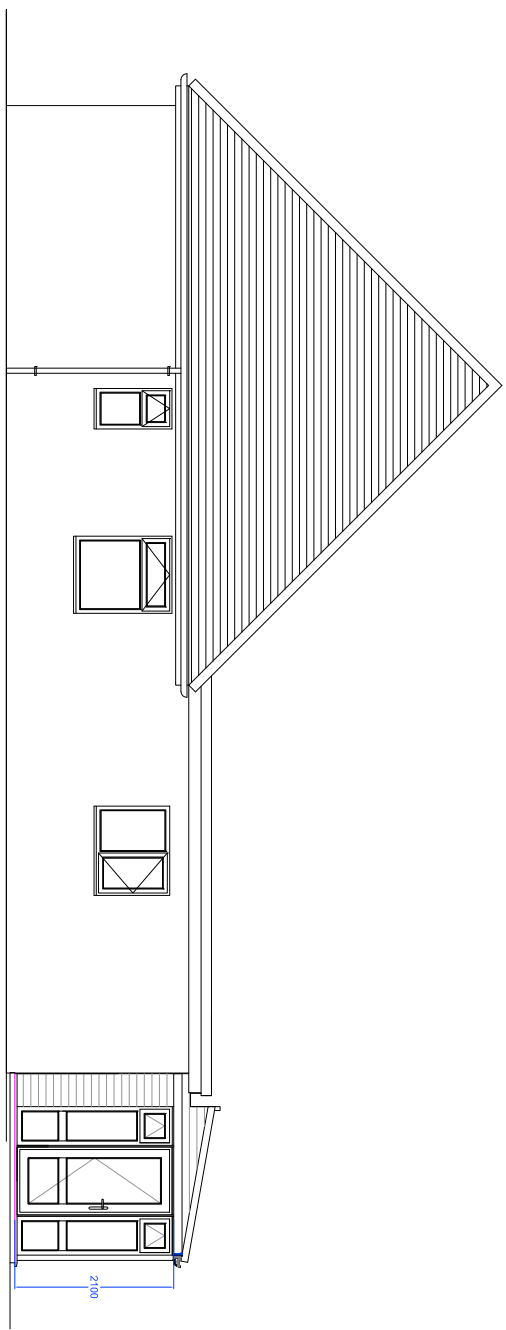


PROPOSED SIDE ELEVATION SCALE 1:100

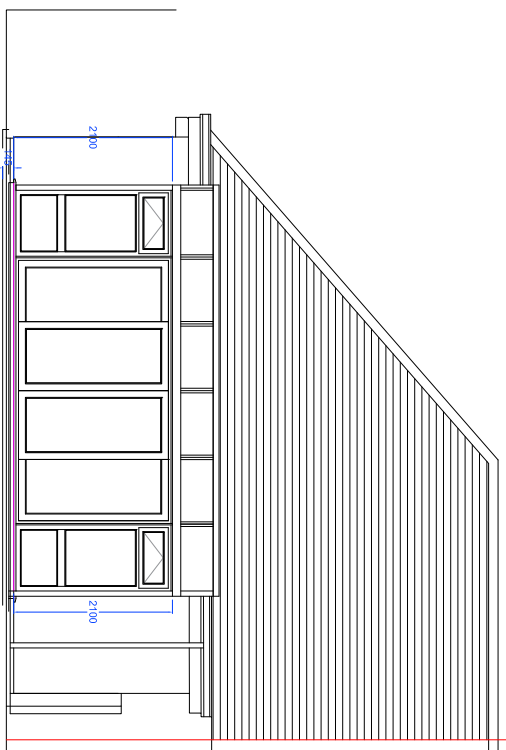


PROPOSED REAR ELEVATION SCALE 1:100

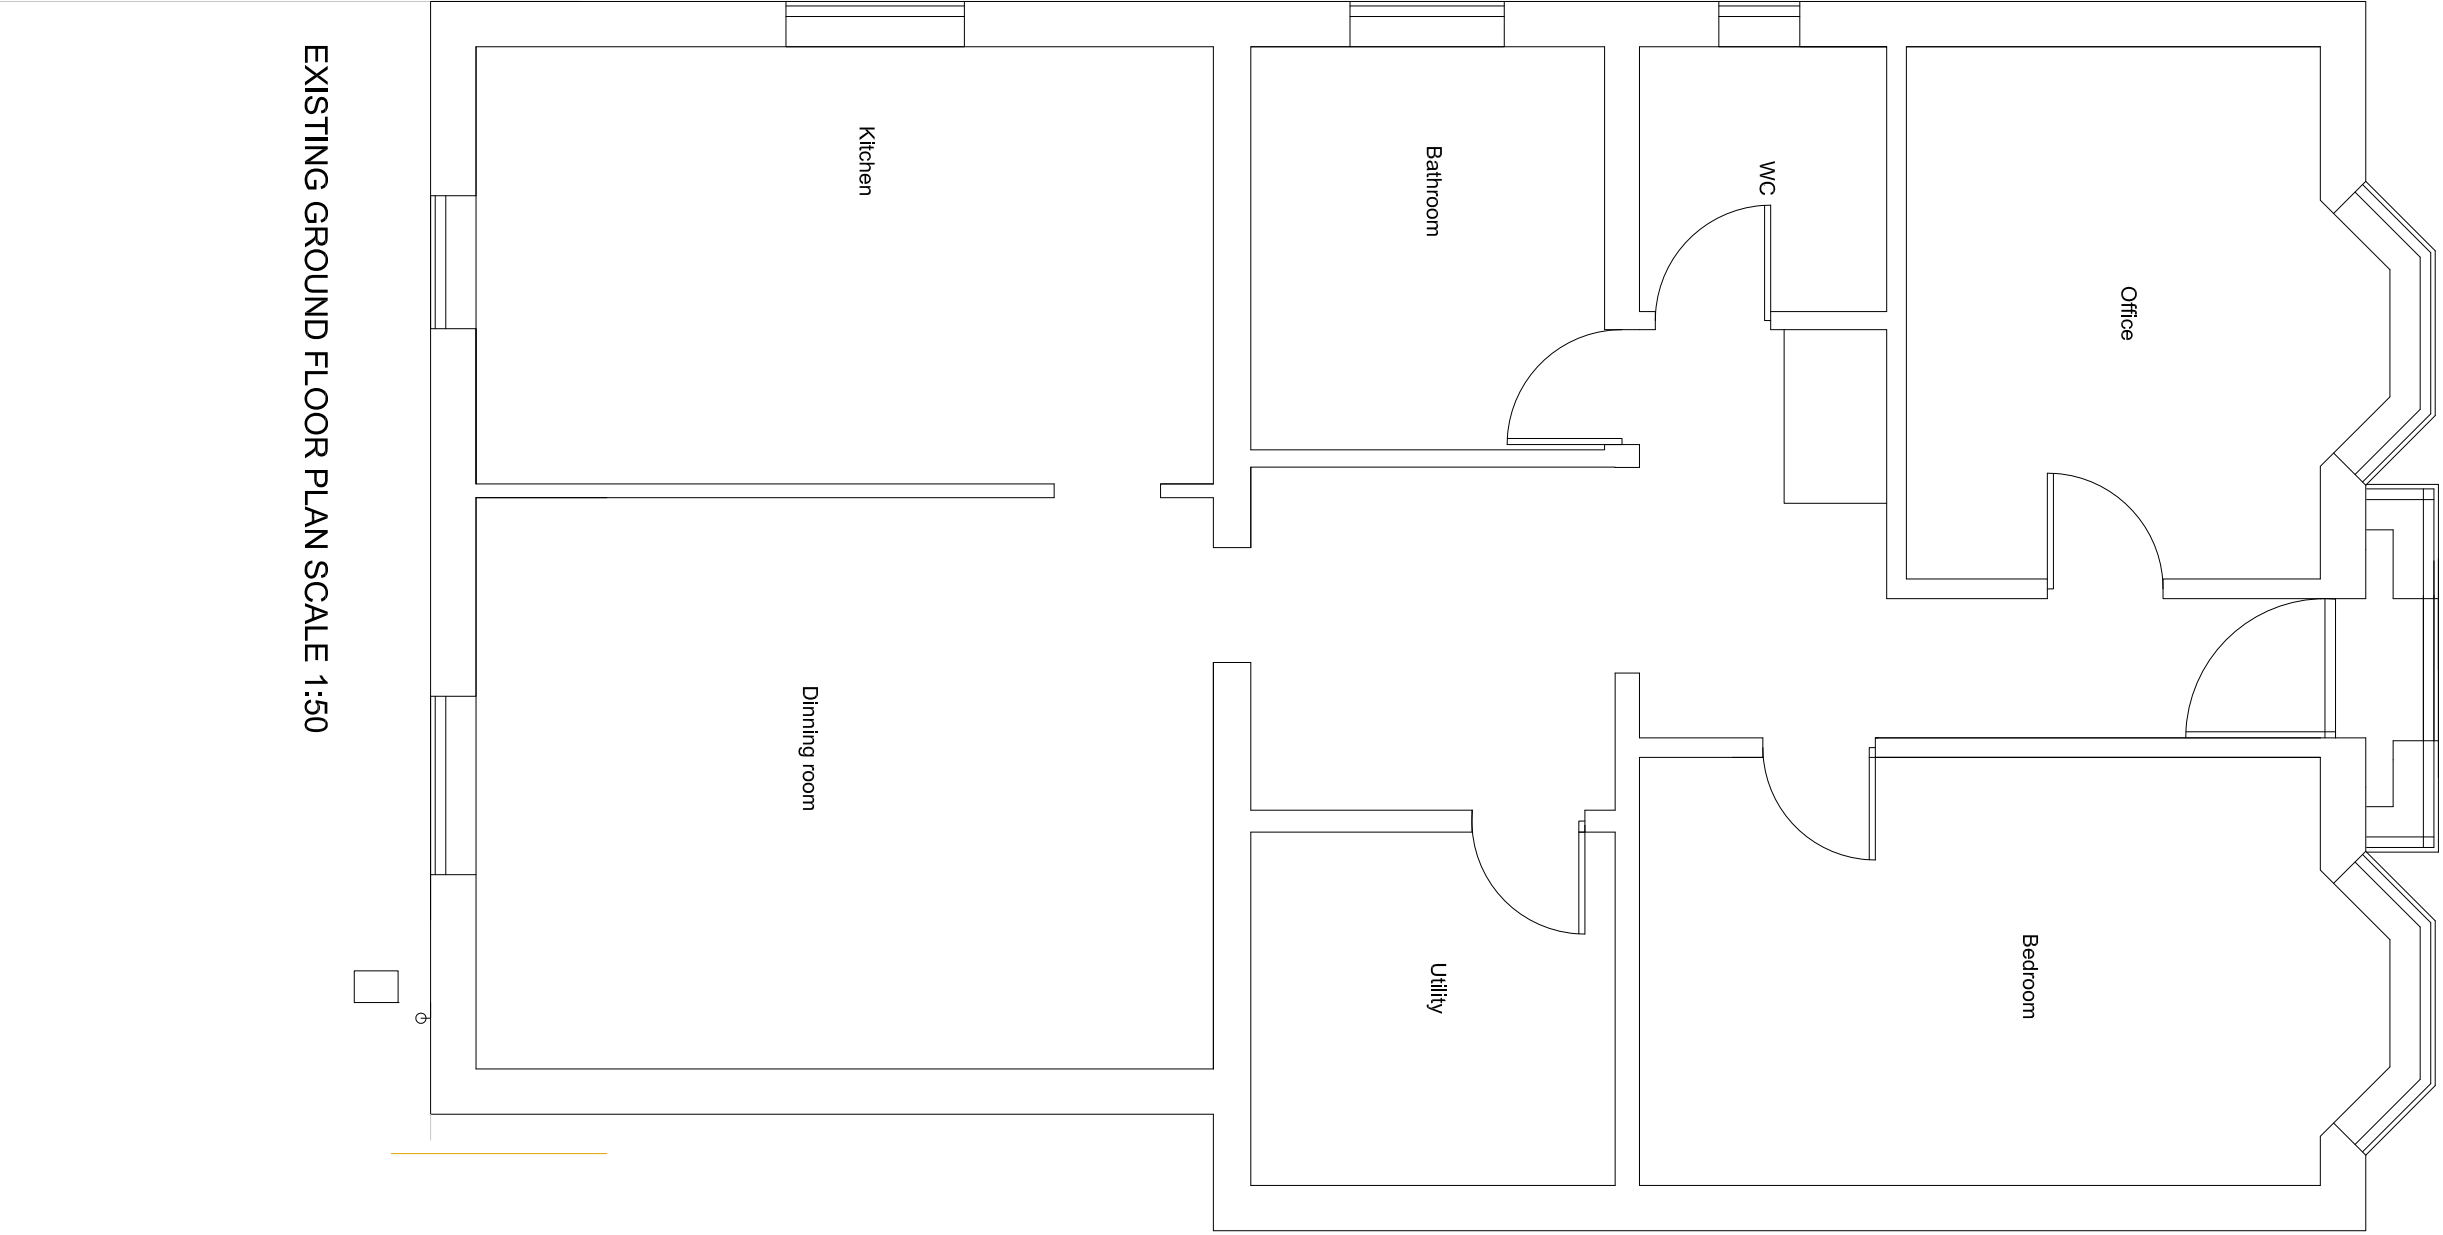

EXISTING GROUND FLOOR PLAN SCALE 1:50

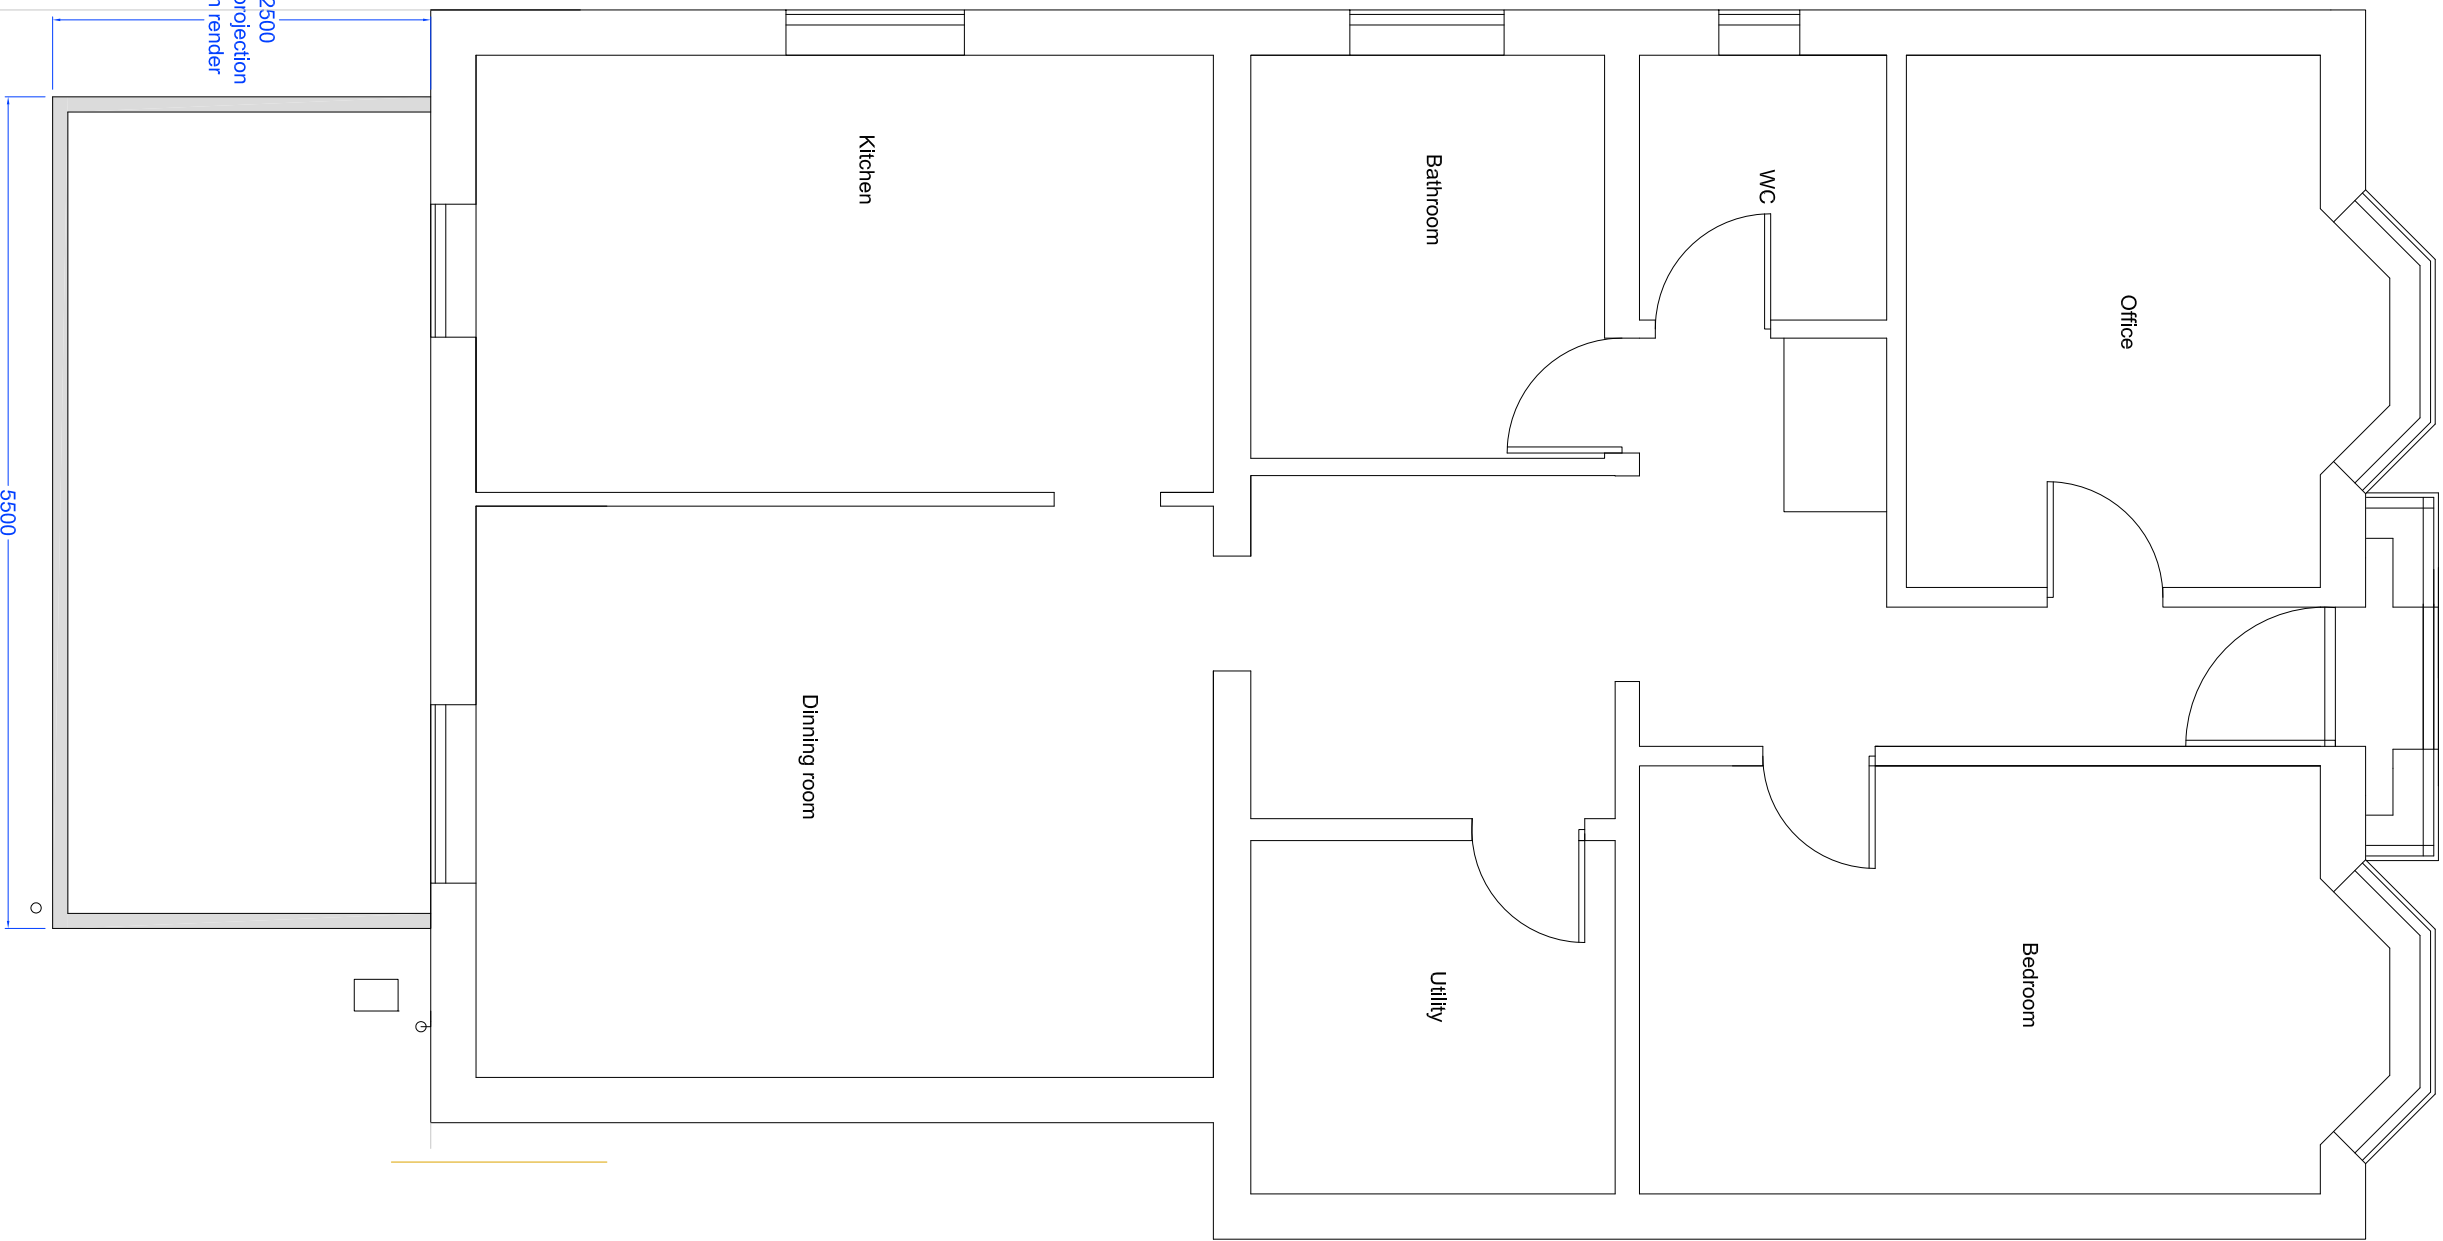


PROPOSED GROUND FLOOR PLAN SCALE 1:50

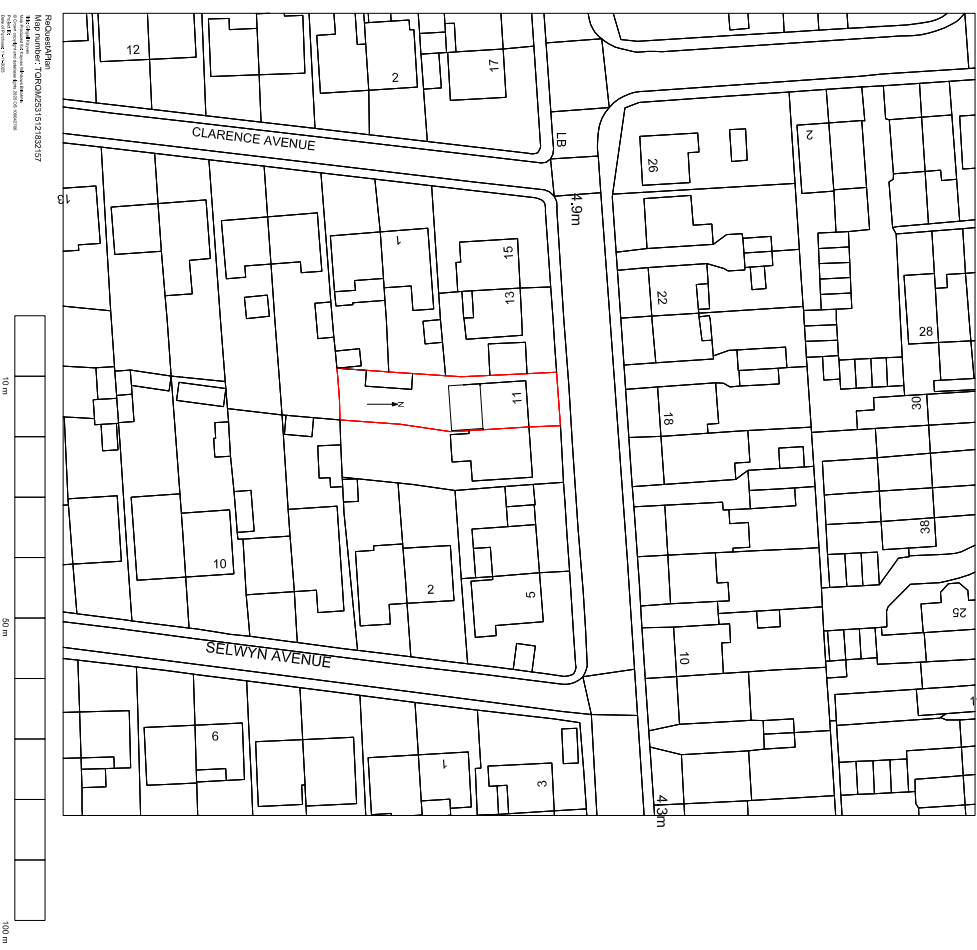


EXISTING SITE PLAN SCALE 1:1250




PROPOSED SITE PLAN SCALE 1:1250

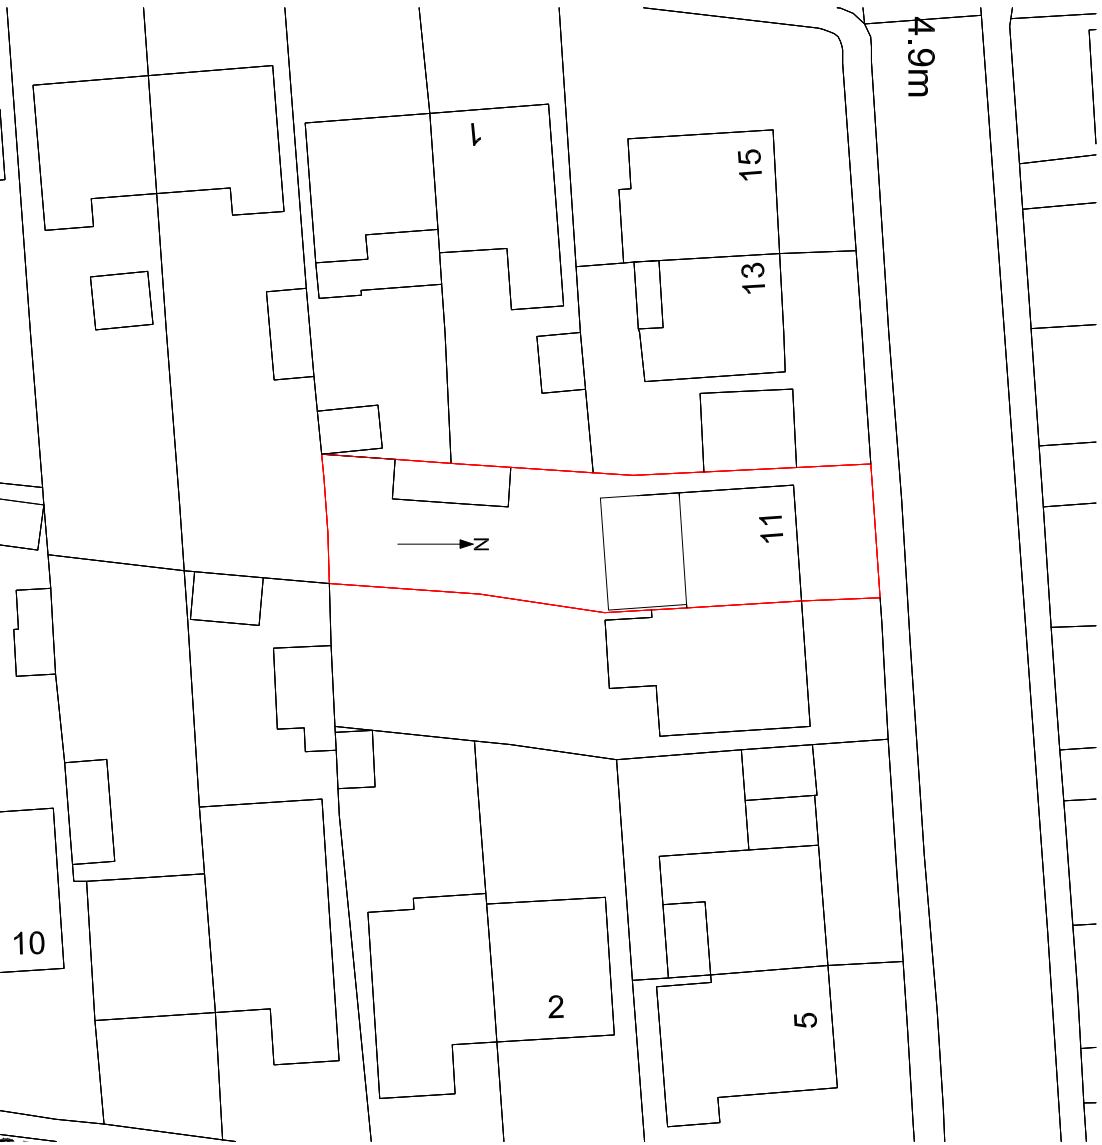

EXISTING BLOCK PLAN SCALE 1:500

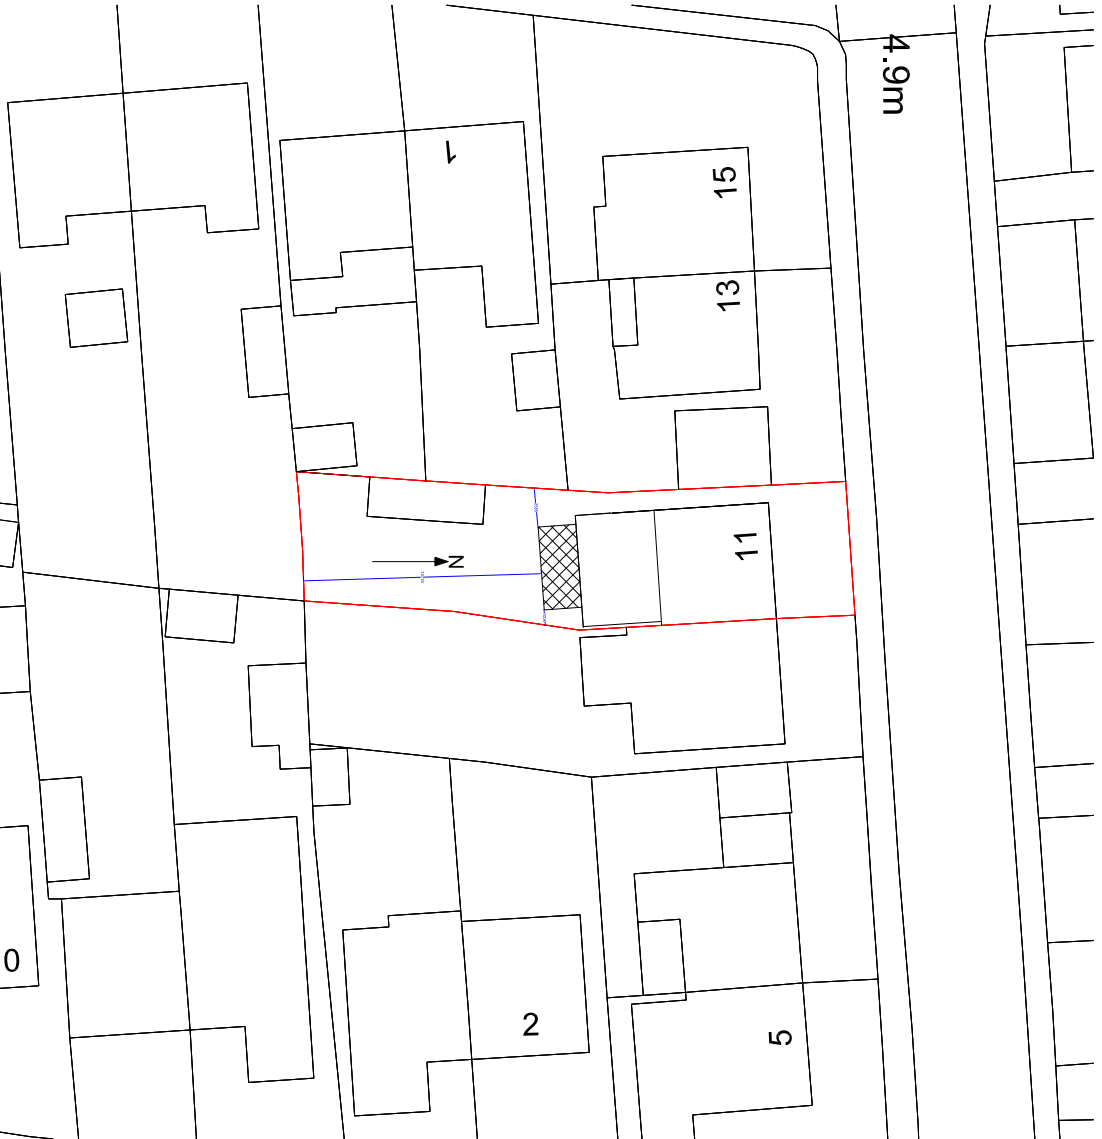

PROPOSED BLOCK PLAN SCALE 1:500

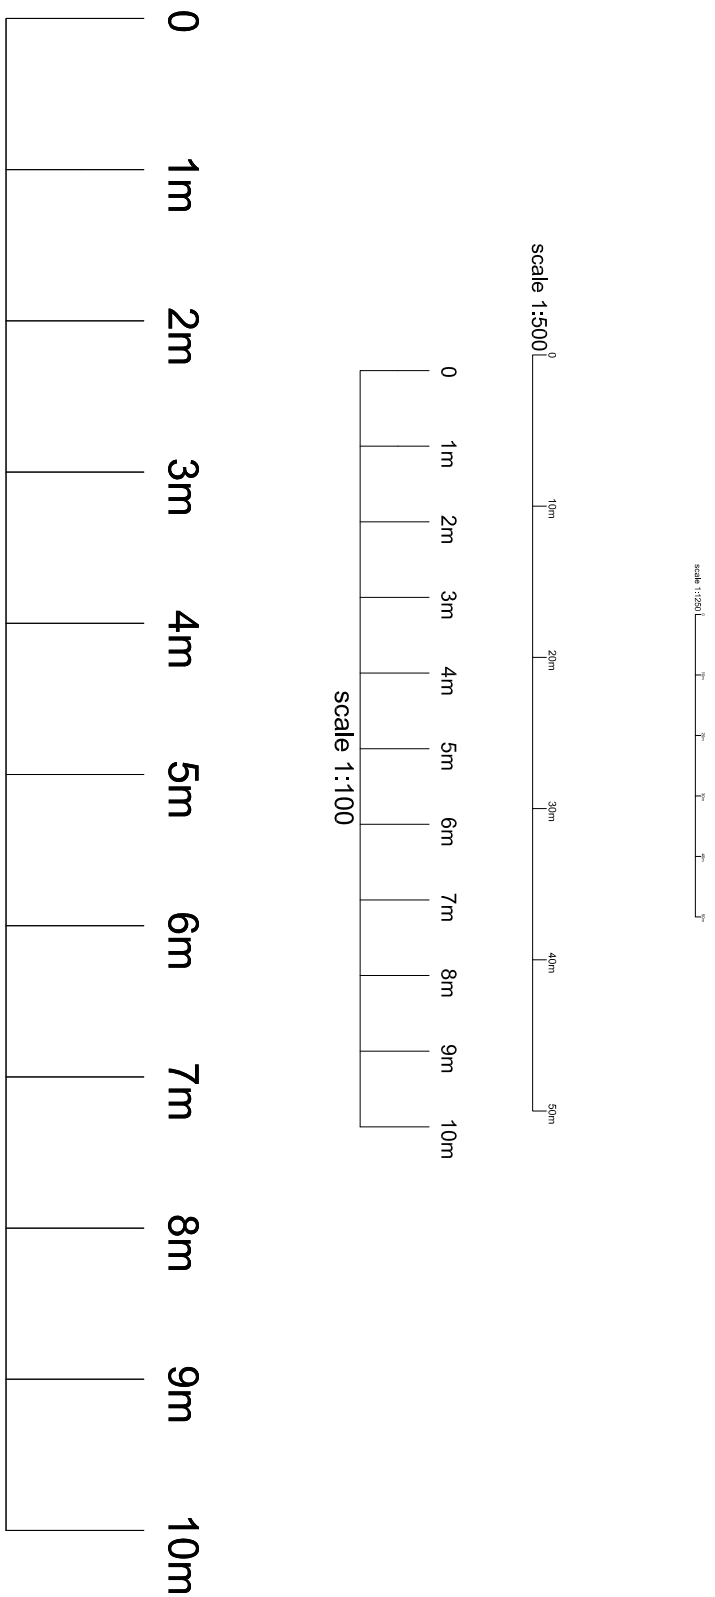

|                                                                                           |
|-------------------------------------------------------------------------------------------|
| Gingell Prop 1A                                                                           |
| Ext and Prop plans.                                                                       |
| Mr Gingell,<br>11 Courtwick Road,<br>Wick,<br>Littlehampton,<br>West Sussex,<br>BN17 7NE. |
| Scale : 1:100, 1:500, 1:1250                                                              |
| Date 13th November 2025                                                                   |