




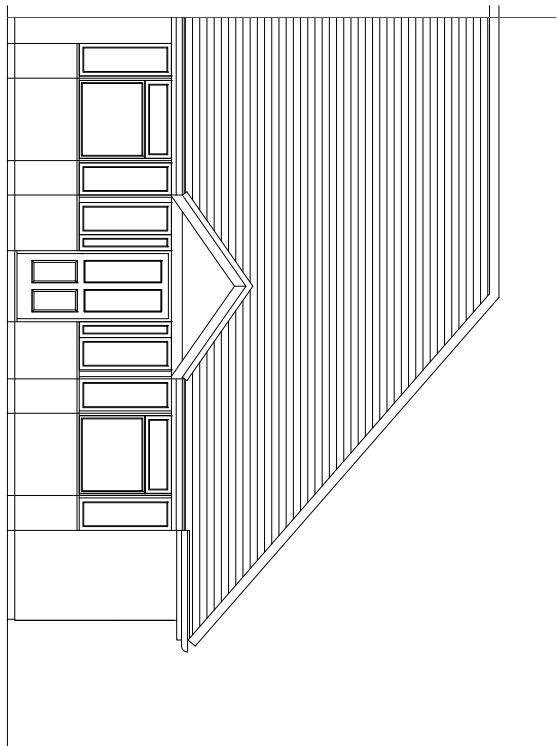


PROPOSED FRONT ELEVATION SCALE 1:100

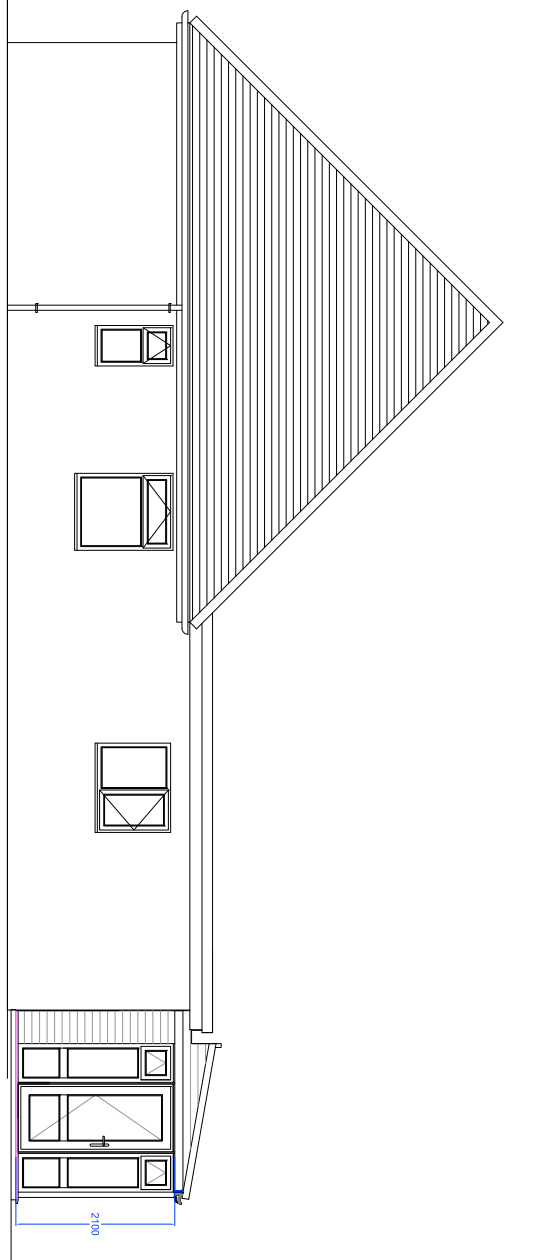


PROPOSED SIDE ELEVATION SCALE 1:100

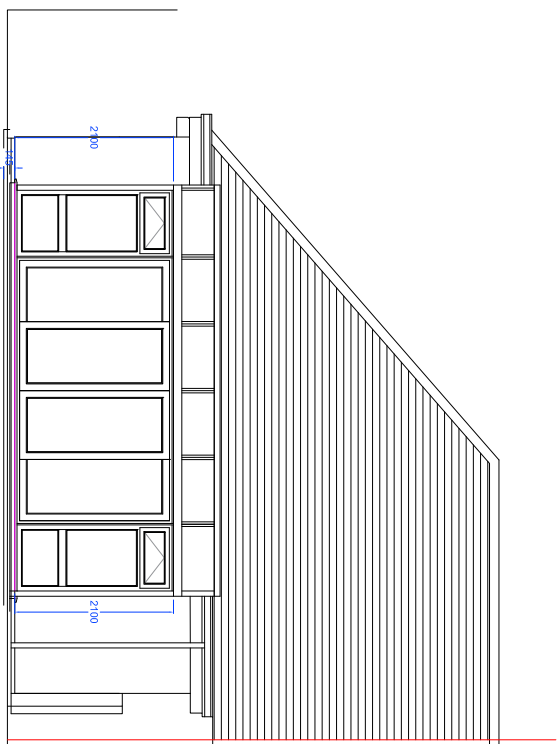


PROPOSED REAR ELEVATION SCALE 1:100

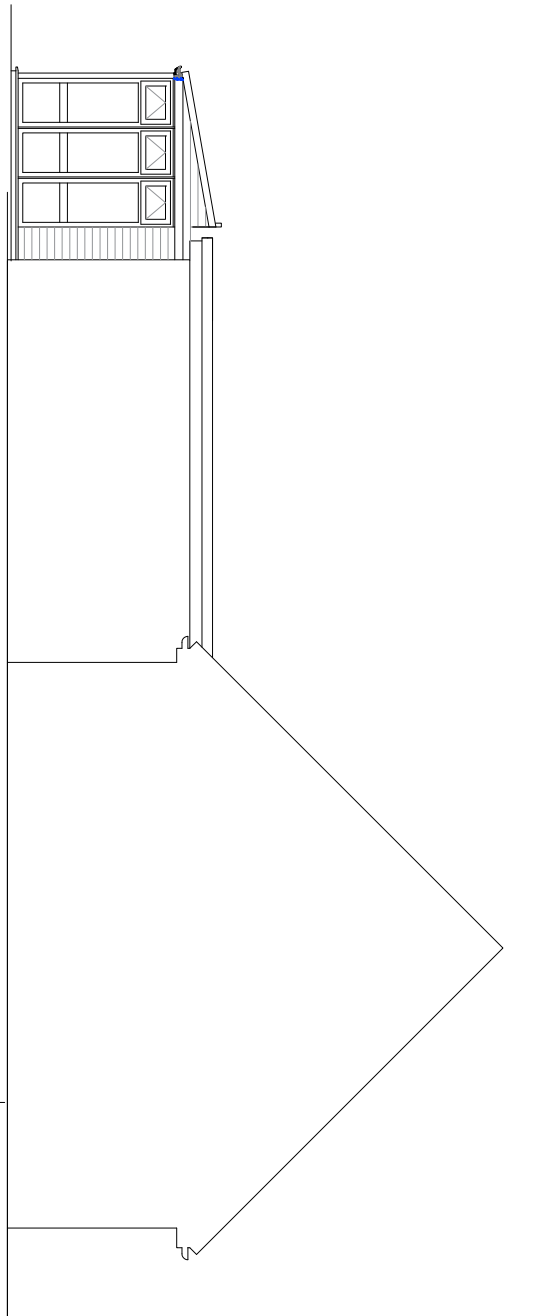


PROPOSED SIDE ELEVATION 2 SCALE 1:100

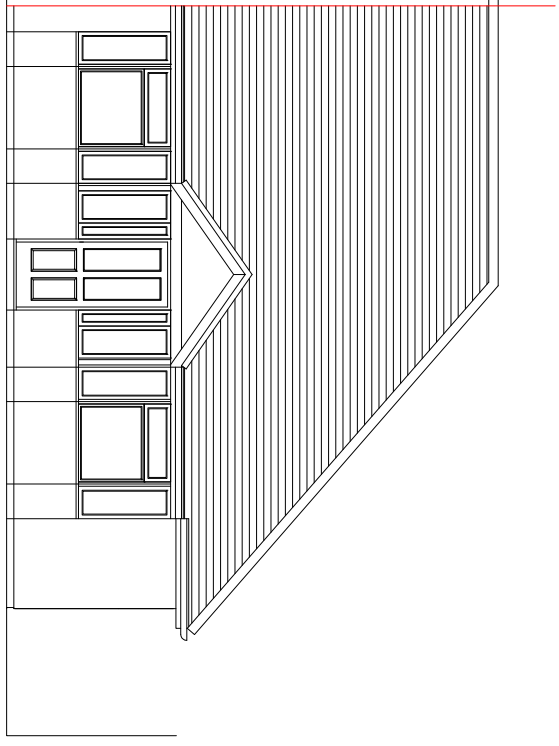


EXISTING FRONT ELEVATION SCALE 1:100

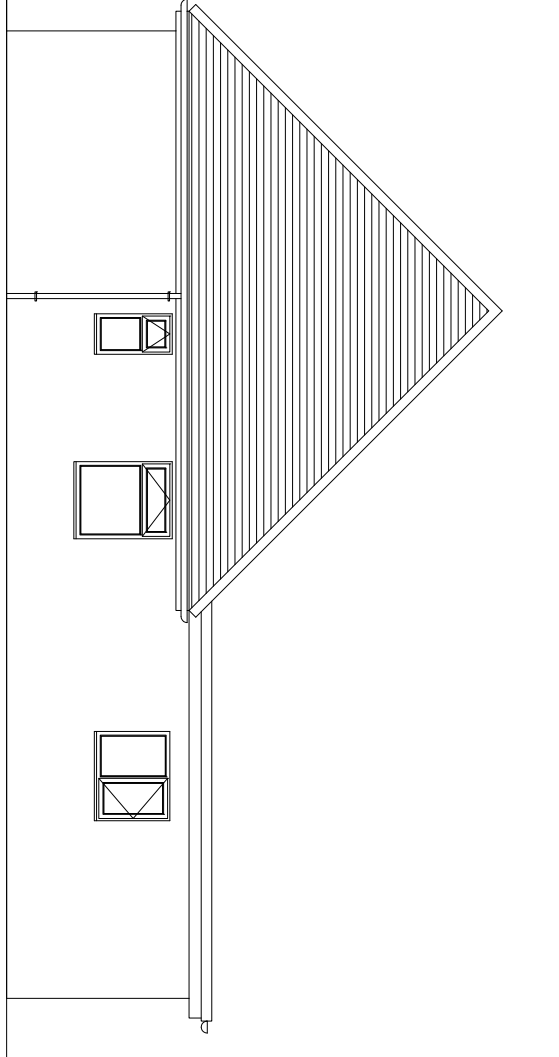


EXISTING SIDE ELEVATION SCALE 1:100

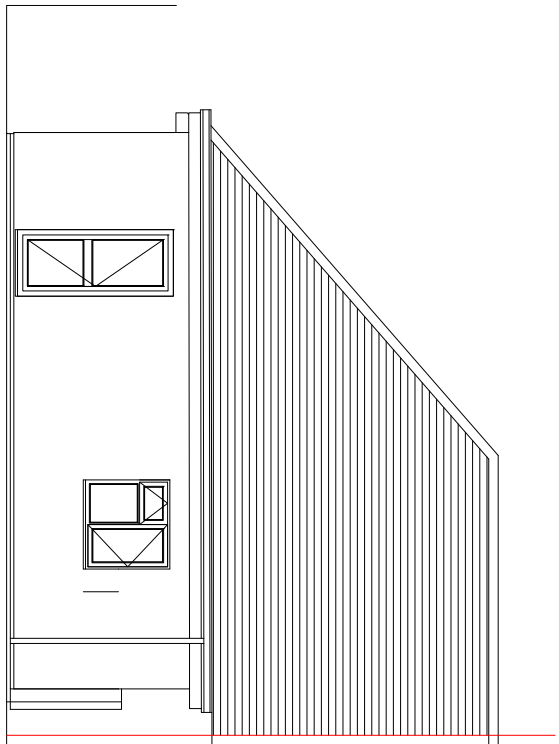


EXISTING REAR ELEVATION SCALE 1:100

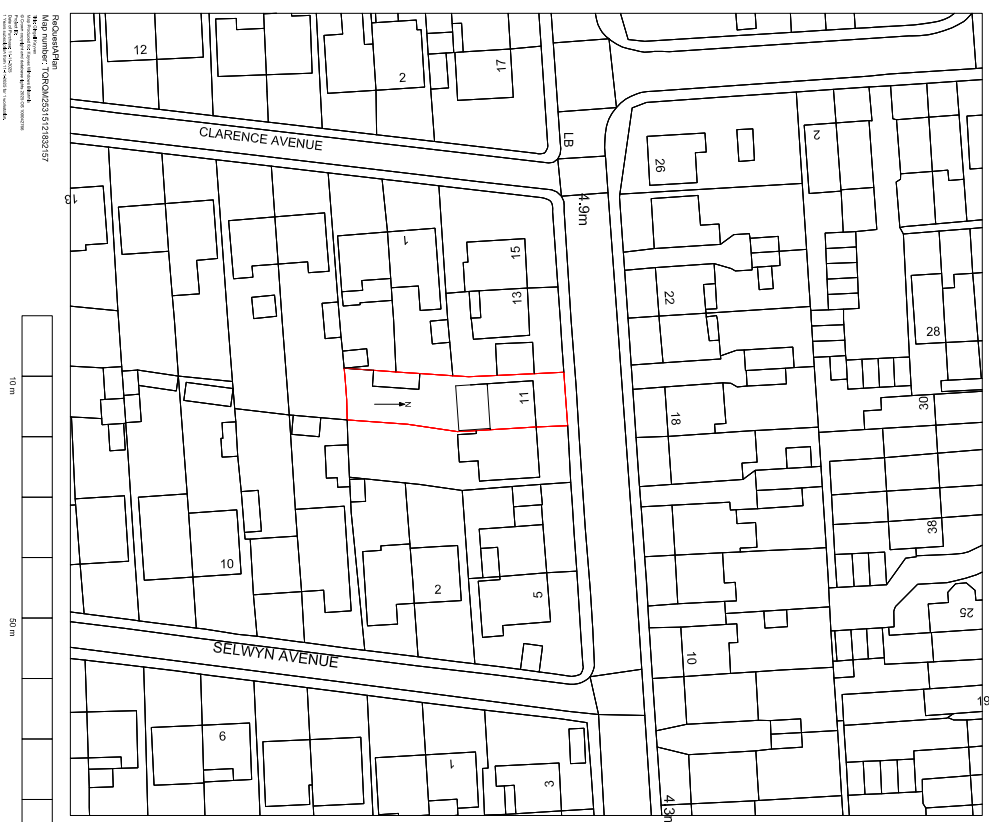


EXISTING SITE PLAN SCALE 1:1250

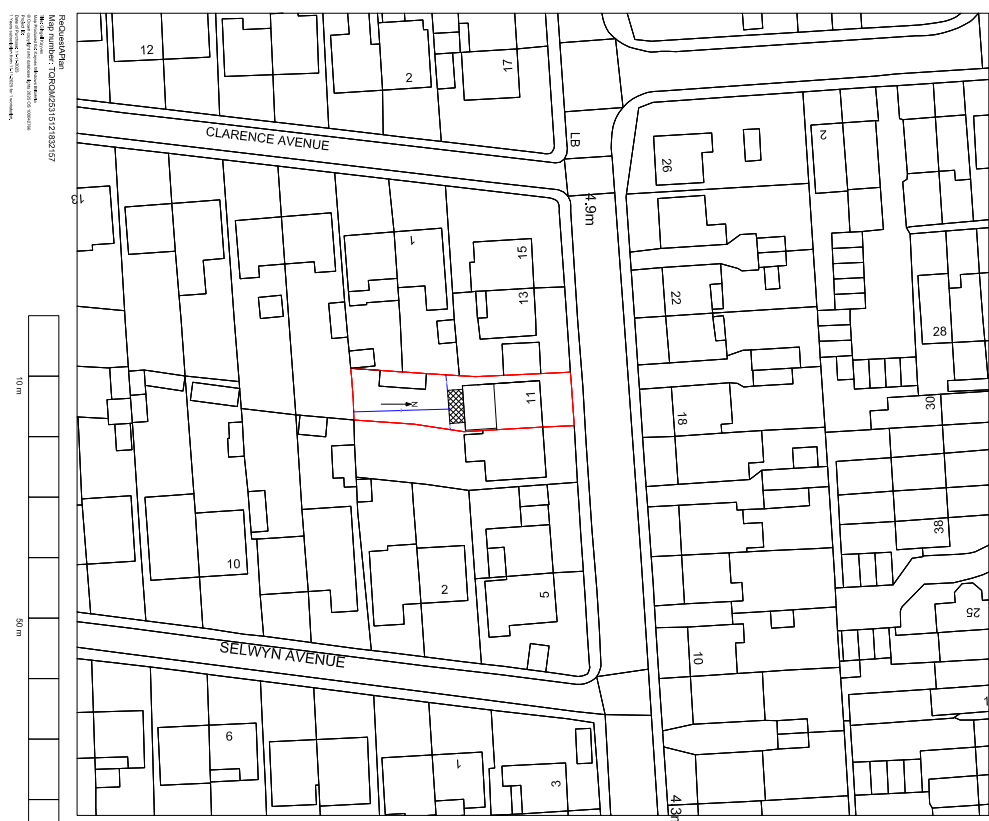


PROPOSED SITE PLAN SCALE 1:1250

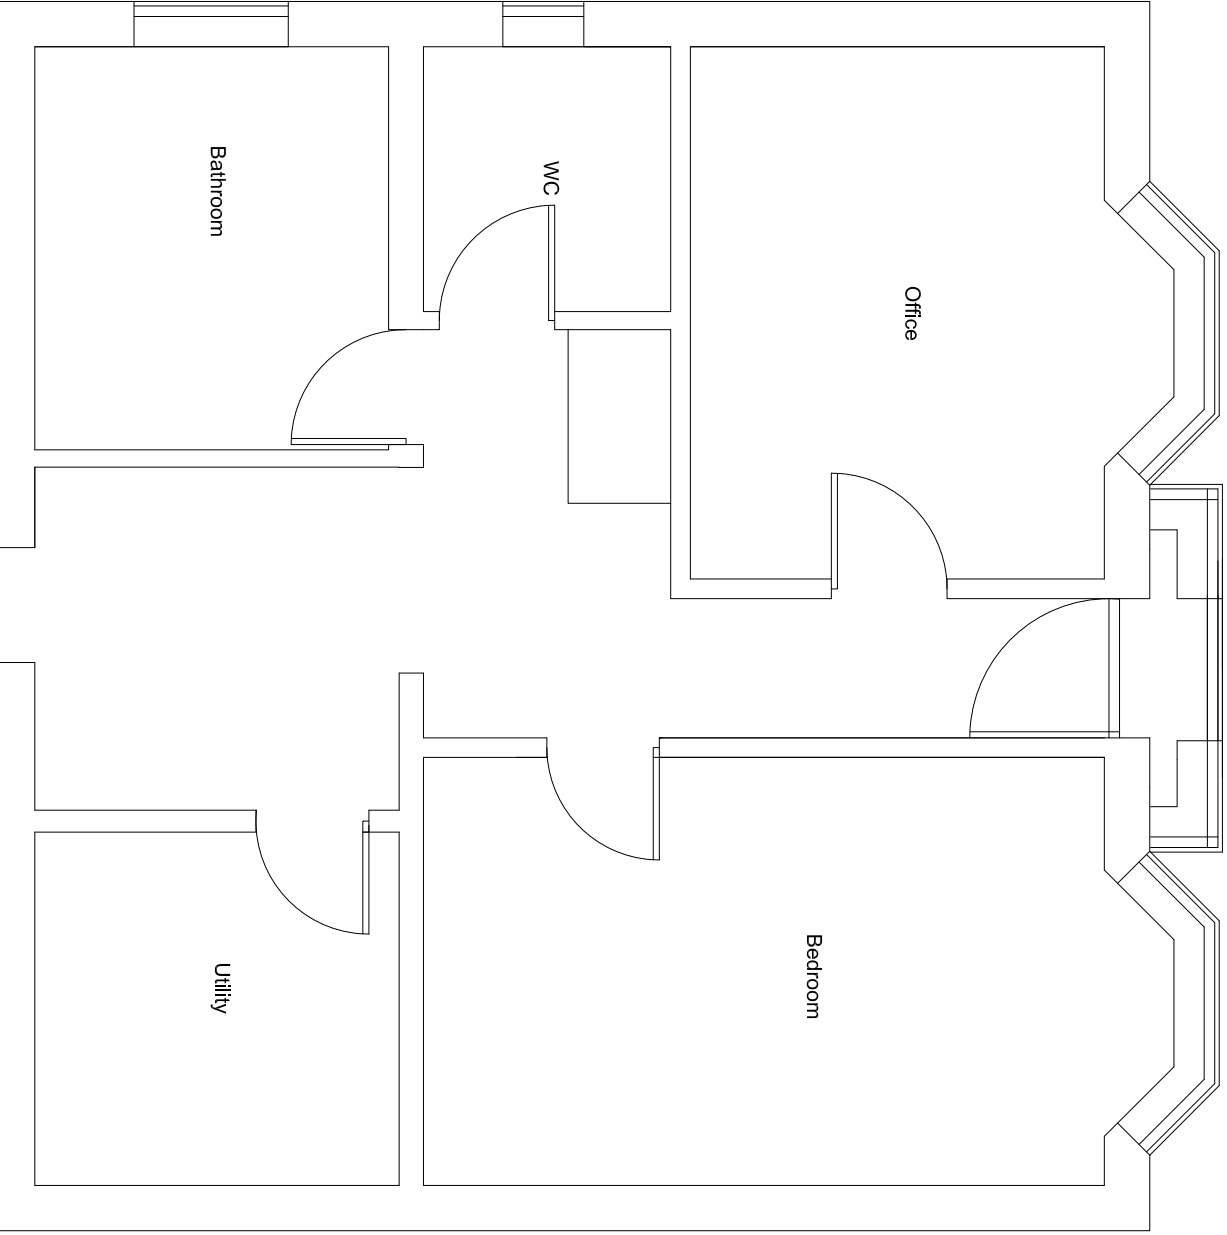


EXISTING GROUND FLOOR PLAN SCALE 1:50

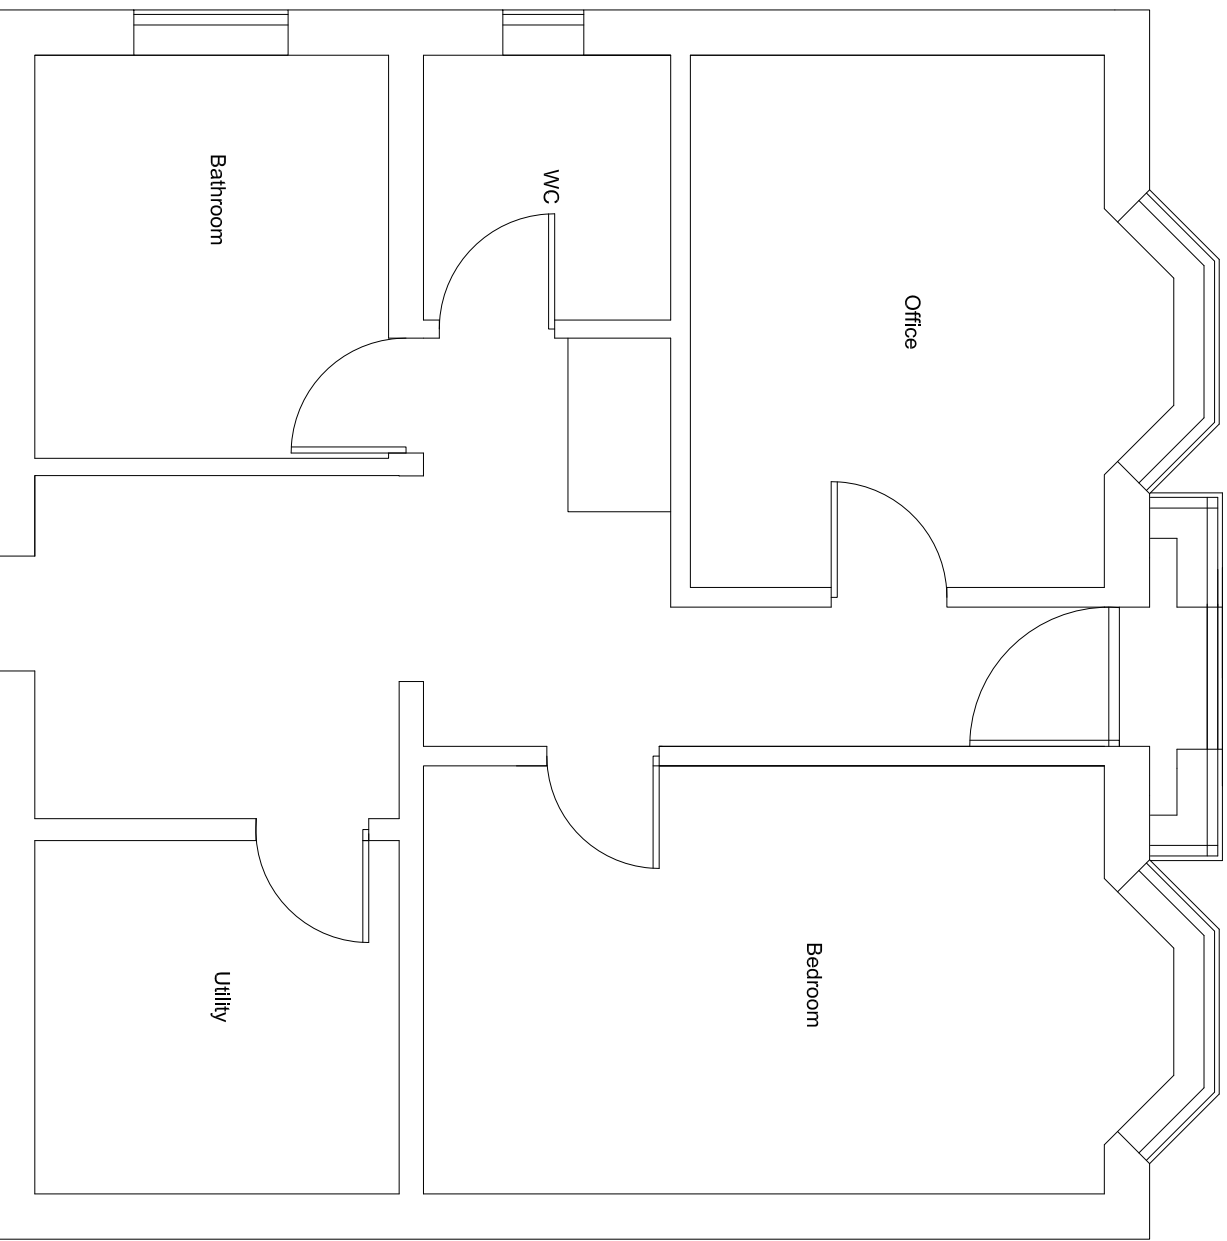


PROPOSED GROUND FLOOR PLAN SCALE 1:50

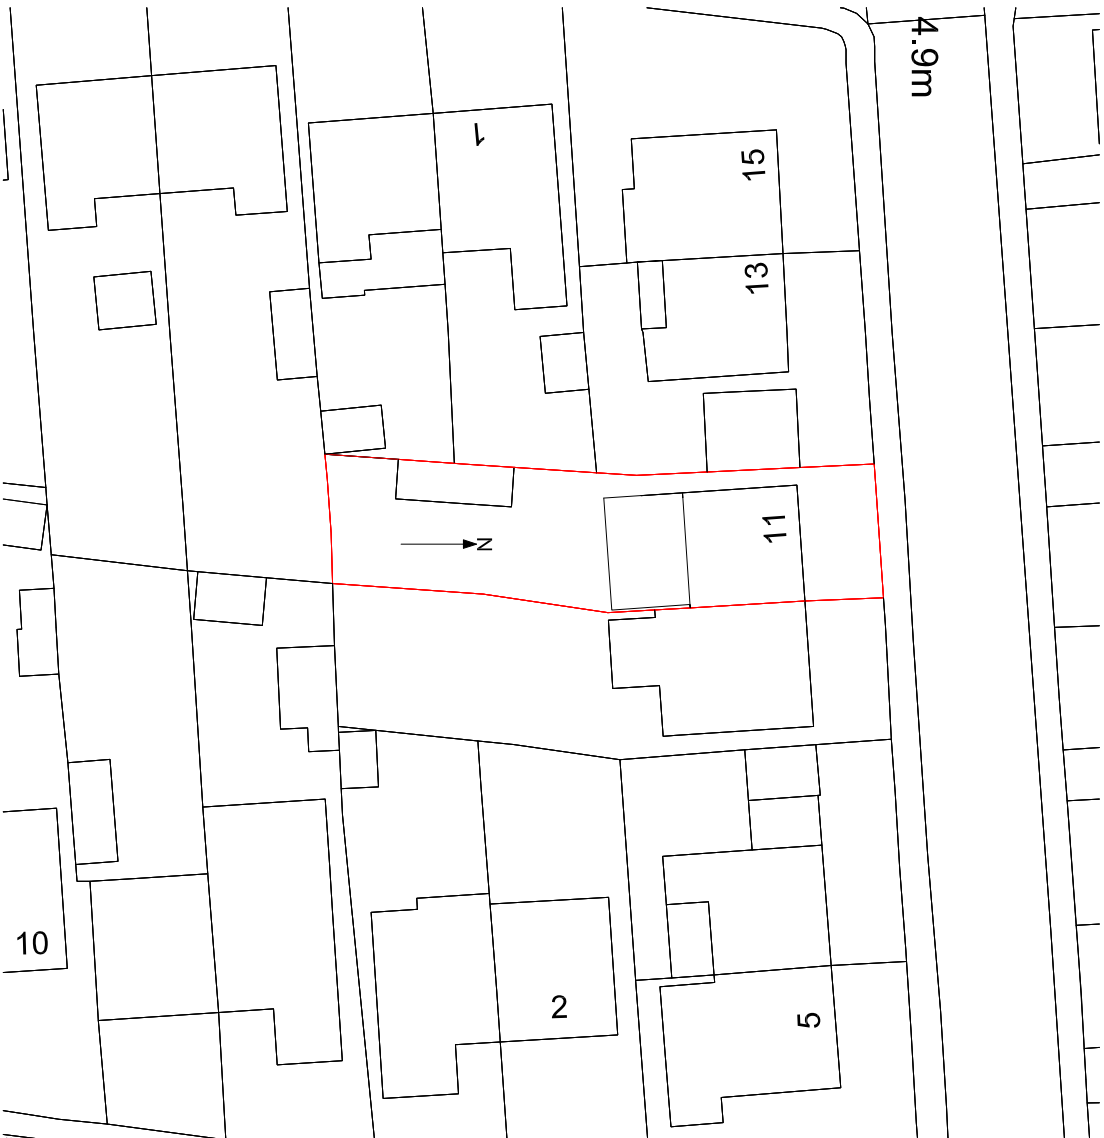


EXISTING BLOCK PLAN SCALE 1:500

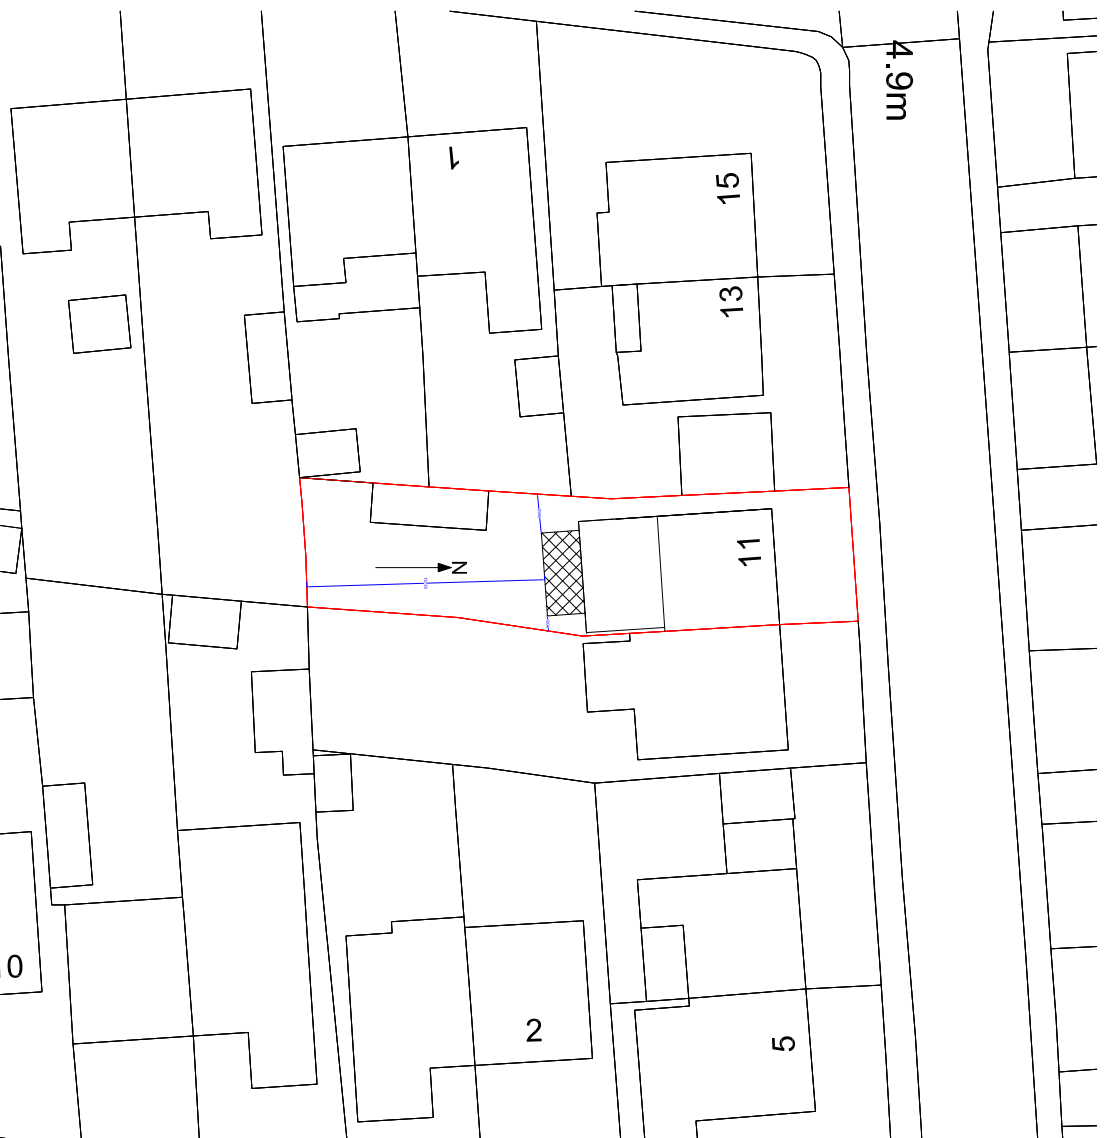


PROPOSED BLOCK PLAN SCALE 1:500

 

scale 1:500

 

scale 1:100

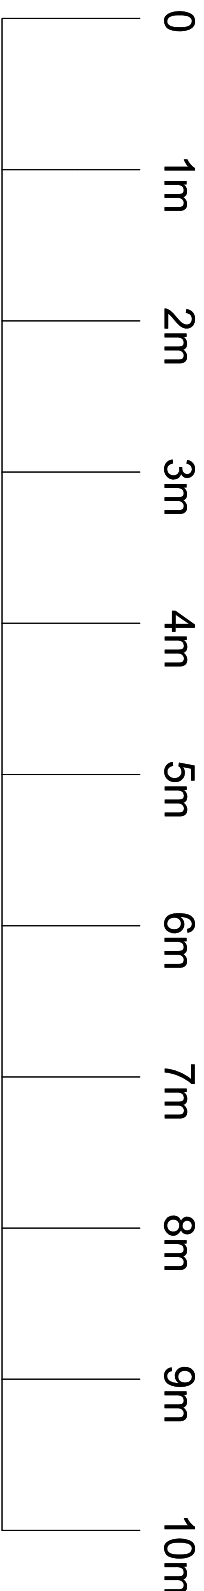

scale 1:50

Gingell Prop 1B

Ext and Prop plans.

Mr Gingell,
11 Courtwick Road,
Wick,
Littlehampton,
West Sussex,
BN17 7NE.

Scale : 1:100, 1:500, 1:1250

Date 25th November 2025