



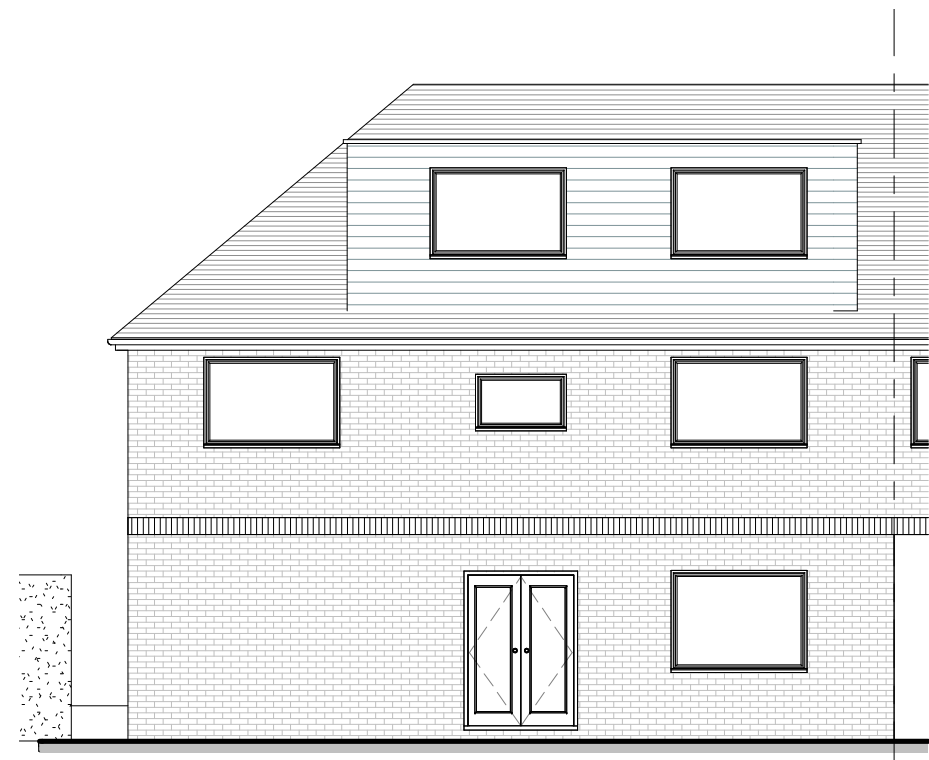


1 South (Rear) Elevation Existing
1 : 100

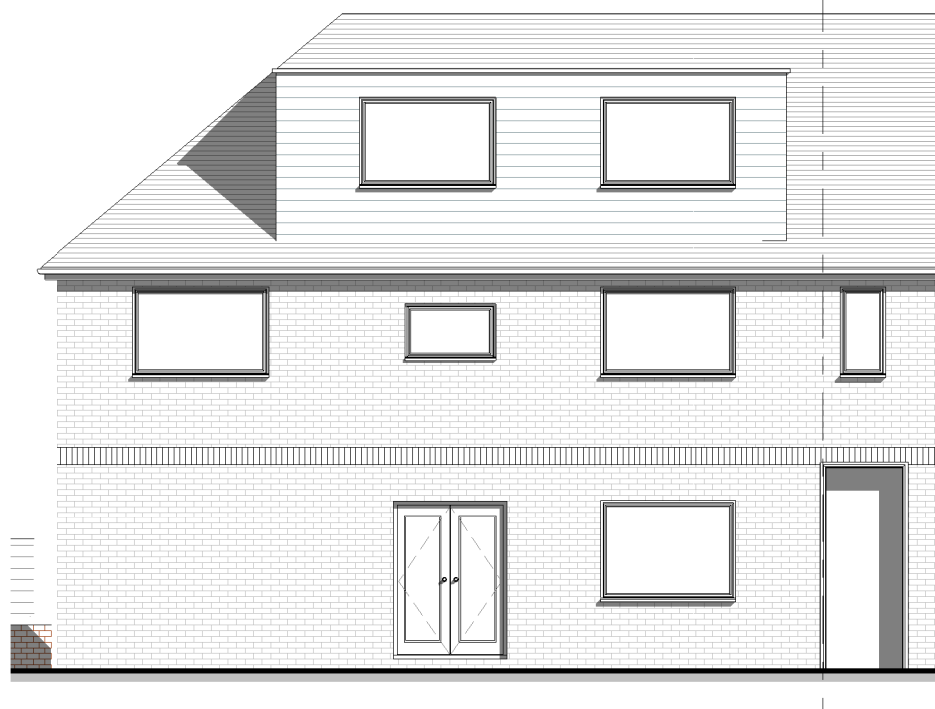


2 South (Rear) Elevation Proposed
1 : 100




3 North (Front) Elevation Existing
1 : 100

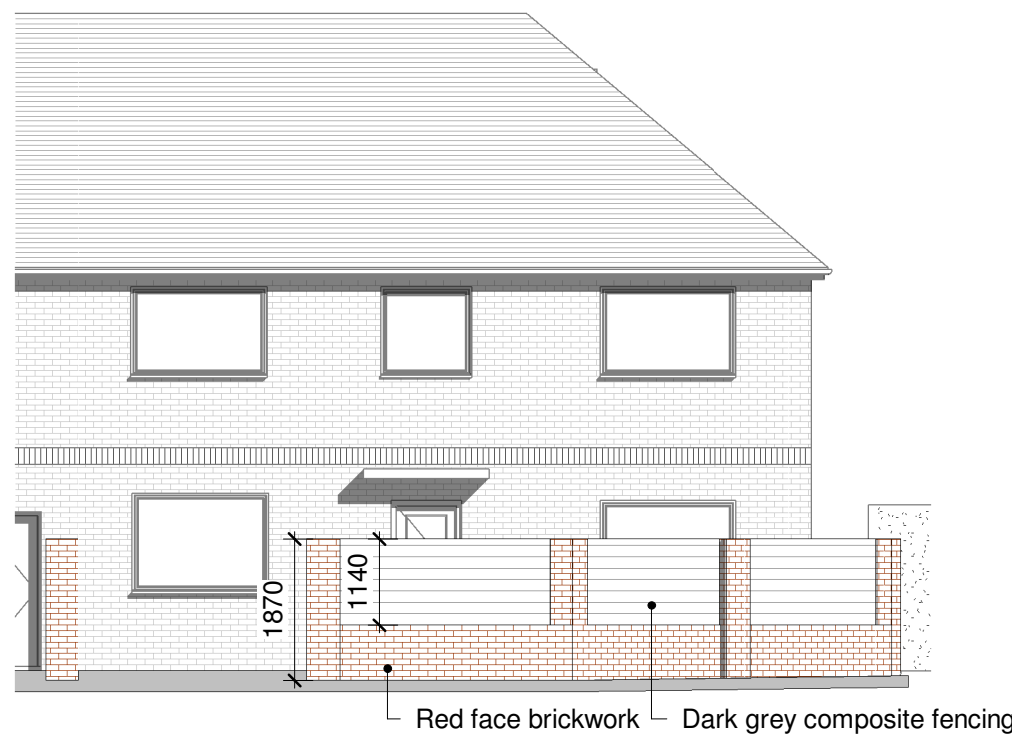


4 North (Front) Elevation Proposed
1 : 100

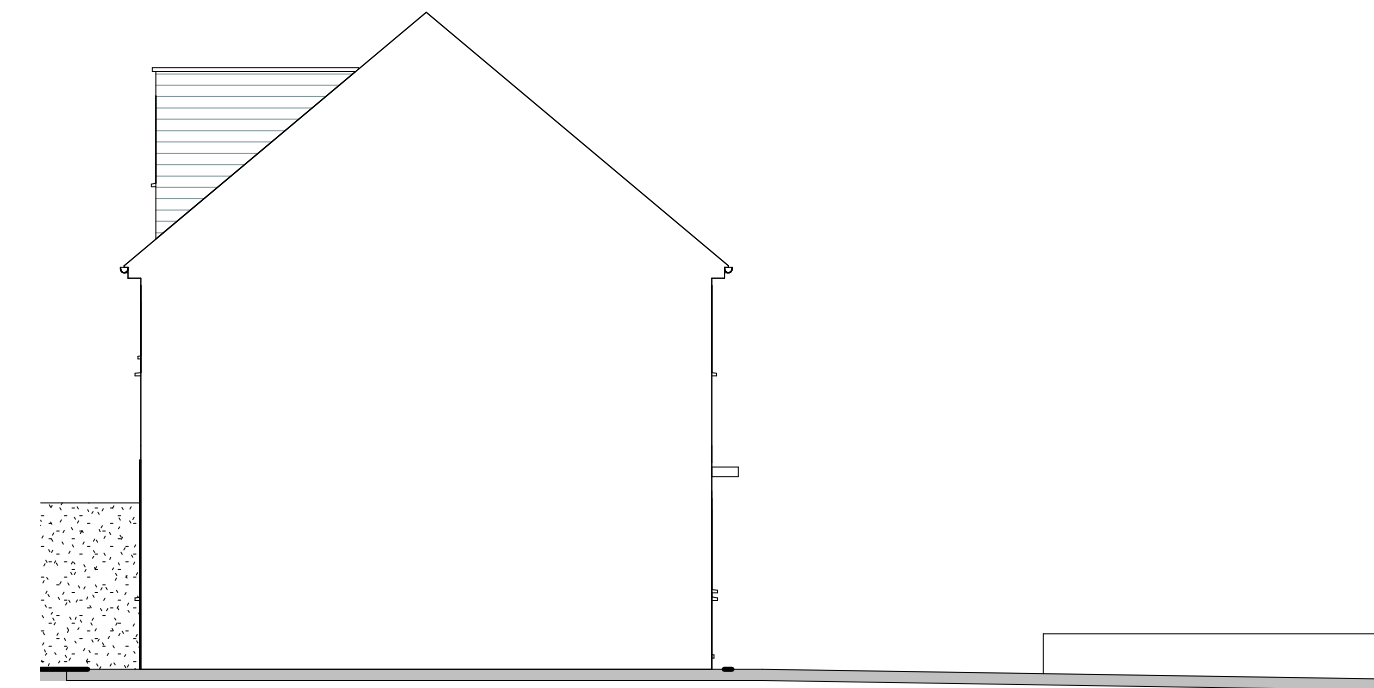


5 East (Side) Elevation Existing
1 : 100

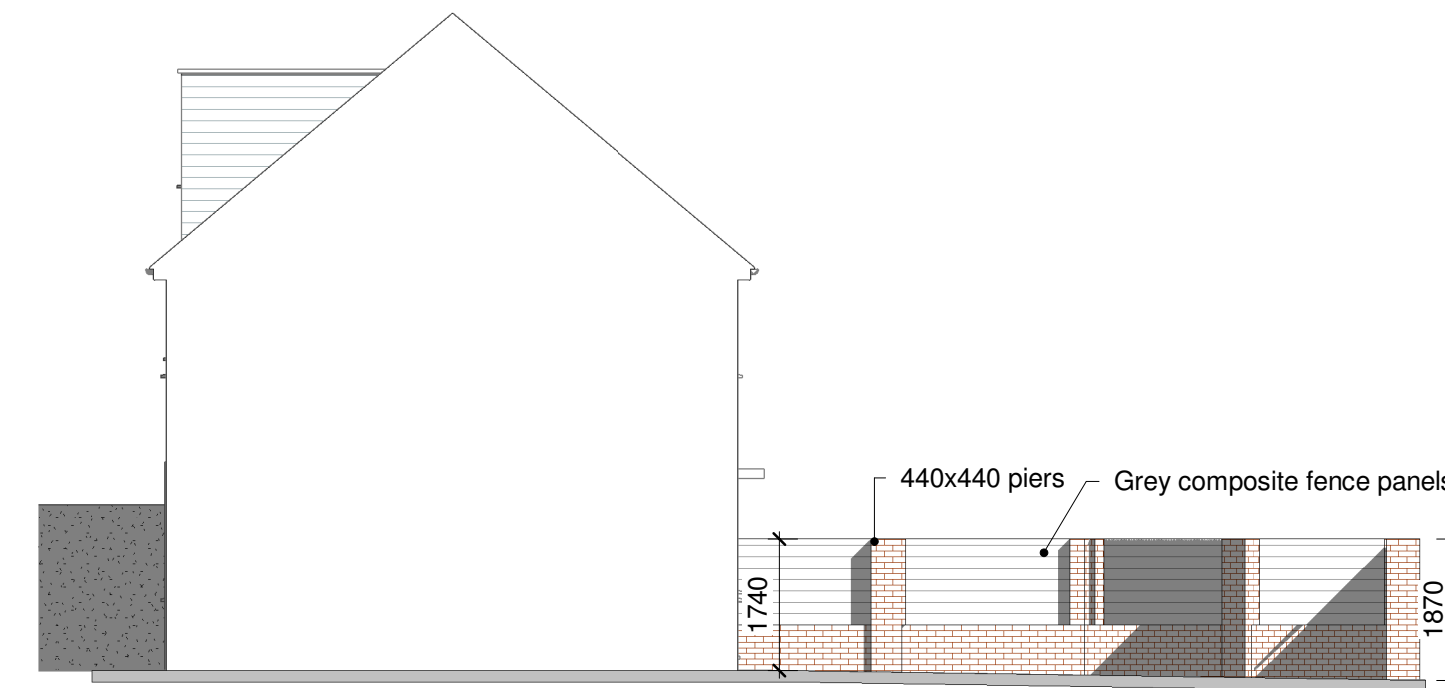


6 East (Side) Elevation Proposed
1 : 100

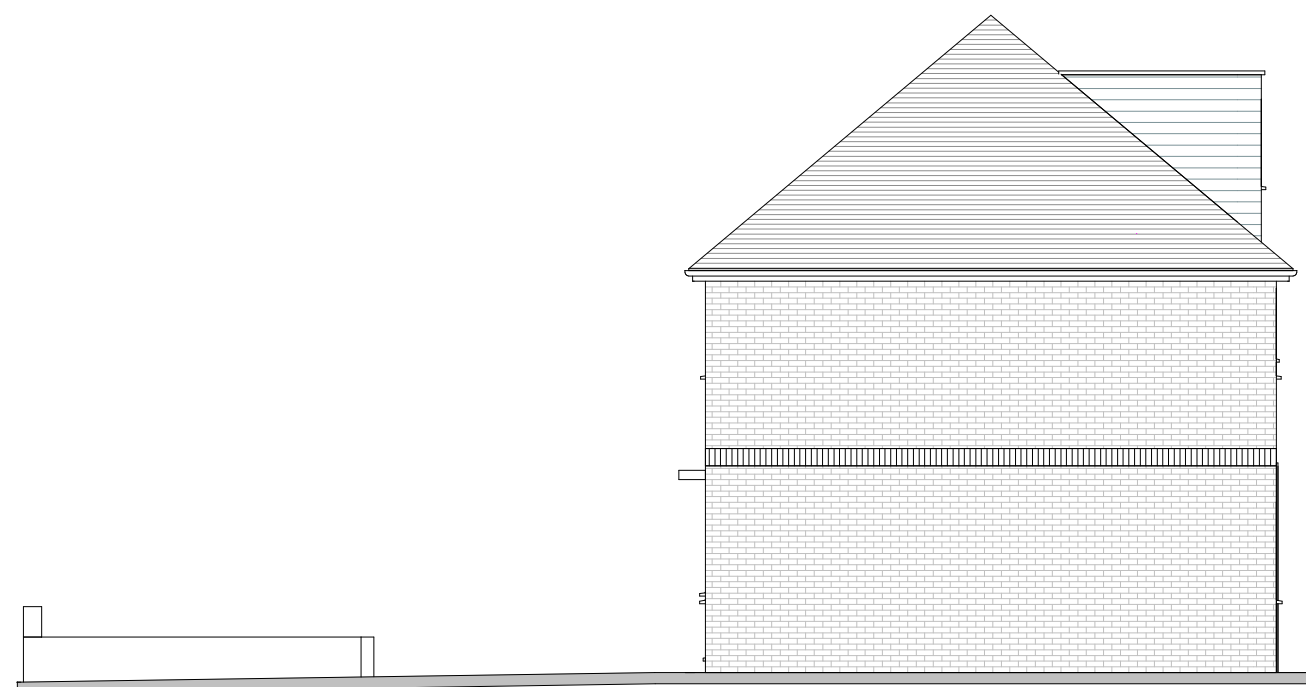


7 West (Side) Elevation Existing
1 : 100

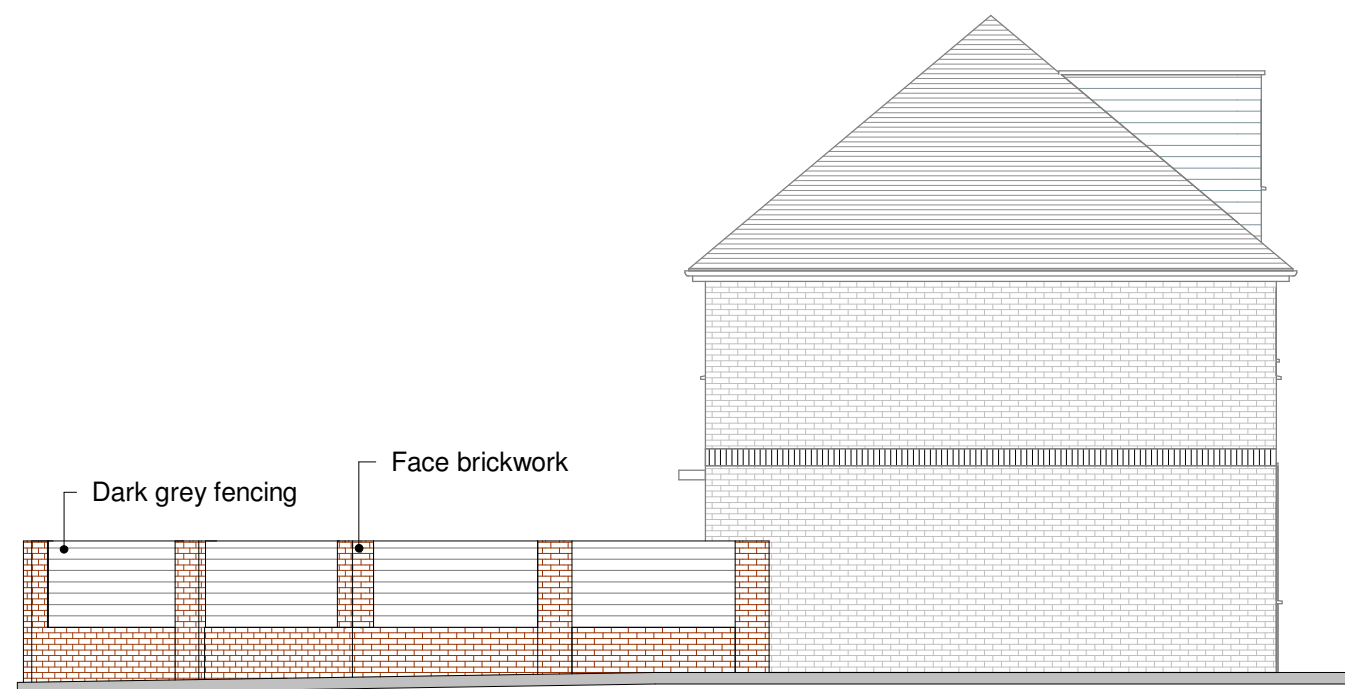



8 West (Side) Elevation Proposed
1 : 100

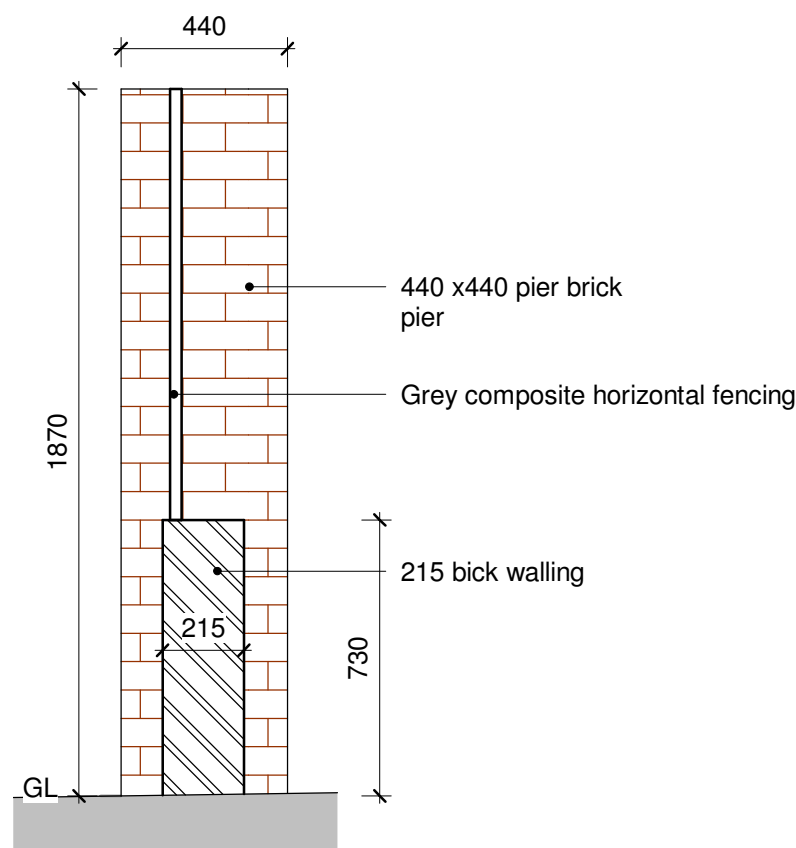

9 Section AA
1 : 20

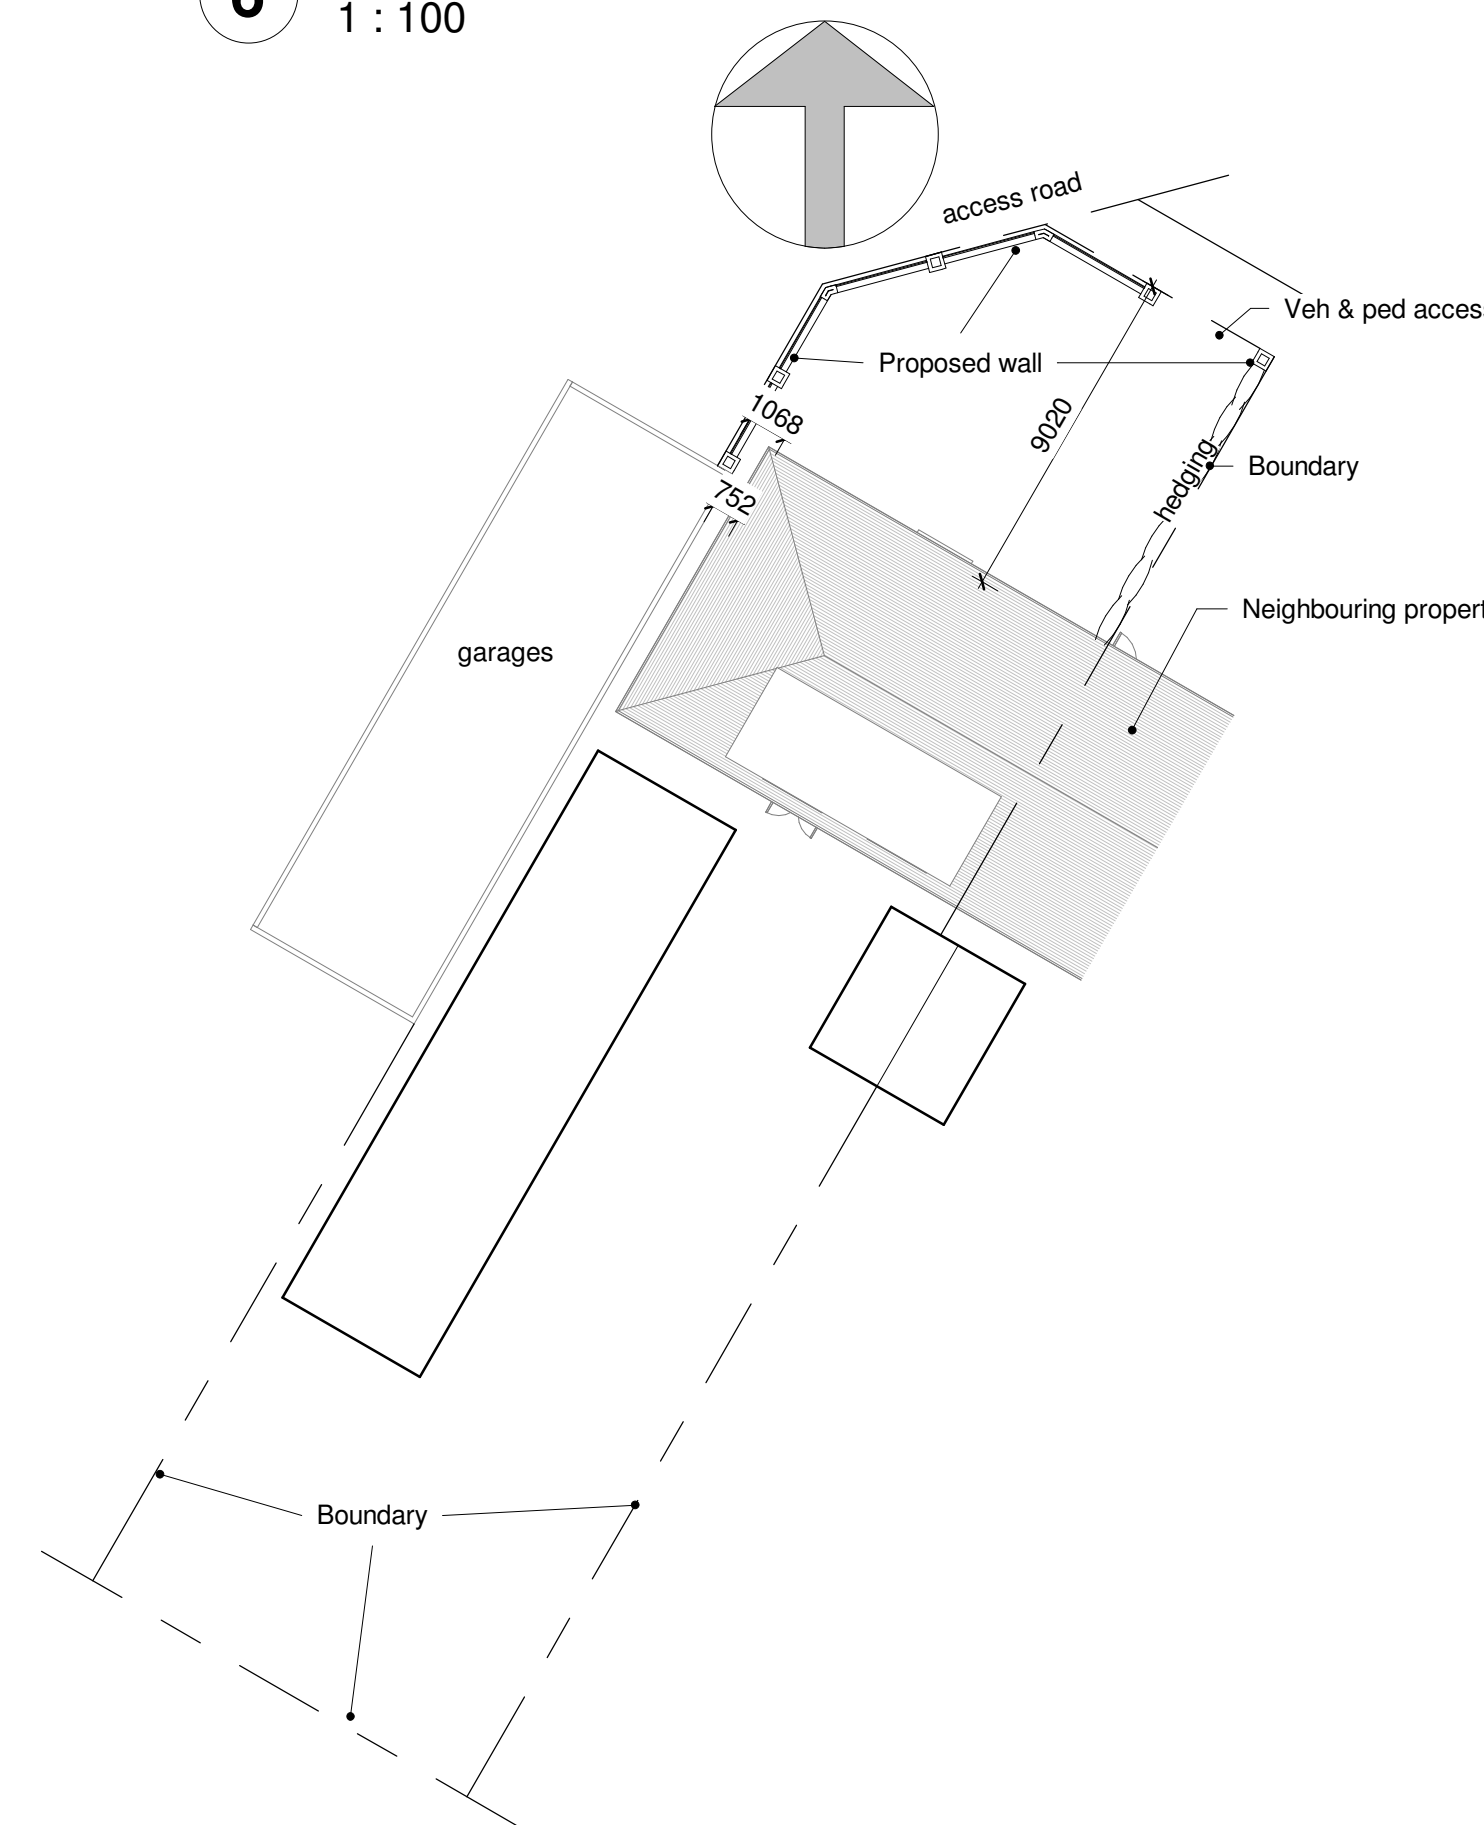

10 Site Plan Proposed
1 : 200

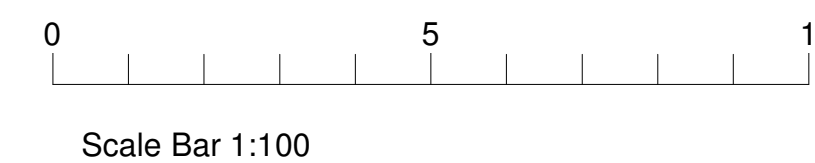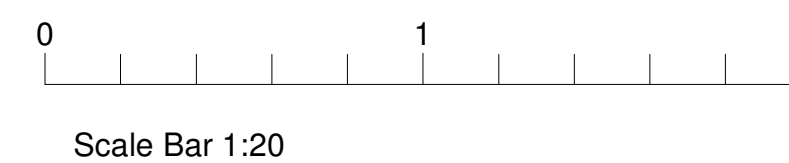

Do not scale, except for Planning purposes.
Use figured dimensions only.
This drawing is subject to copyright and
must not be reproduced without the
consent of A. Prior of AP architectural.

Revisions:

AParchitectural
design and management

Alan Prior MCIAT
Southmead
West Bracklesham Drive
Bracklesham Bay
Chichester
West Sussex
PO20 8PH
01243 672589
www.aparchitectural.co.uk



PROJECT

Retrospective
Planning for
Boundary wall

TITLE

Elevations

CLIENT

Mr & Mrs
Voroncova, 95
Griffing Crescent,
BN17 7LH

DRAWN BY AP	CHECKED BY AP	DATE Jan 2020
SCALE (@ A1) As indicated	PROJECT NUMBER APA/119/GriffinWall	
DRAWING NUMBER 119/02		