



All work to comply with building regulations and planning consent.  
Workmanship and materials to comply with British standards and code of practice.  
Scaled dimensions are approximate, take exact dimensions from site.  
This drawing was prepared for local authority approval and not as a working drawing.  
**LOCAL AUTHORITY MAY SCALE THE DRAWING**  
Any deviation from the drawing to be agreed with the local authority.  
Any queries to be agreed prior to construction.  
See separate details for Structural engineers calculations.




FRONT ELEVATION (SOUTH) 1:50 RT A1

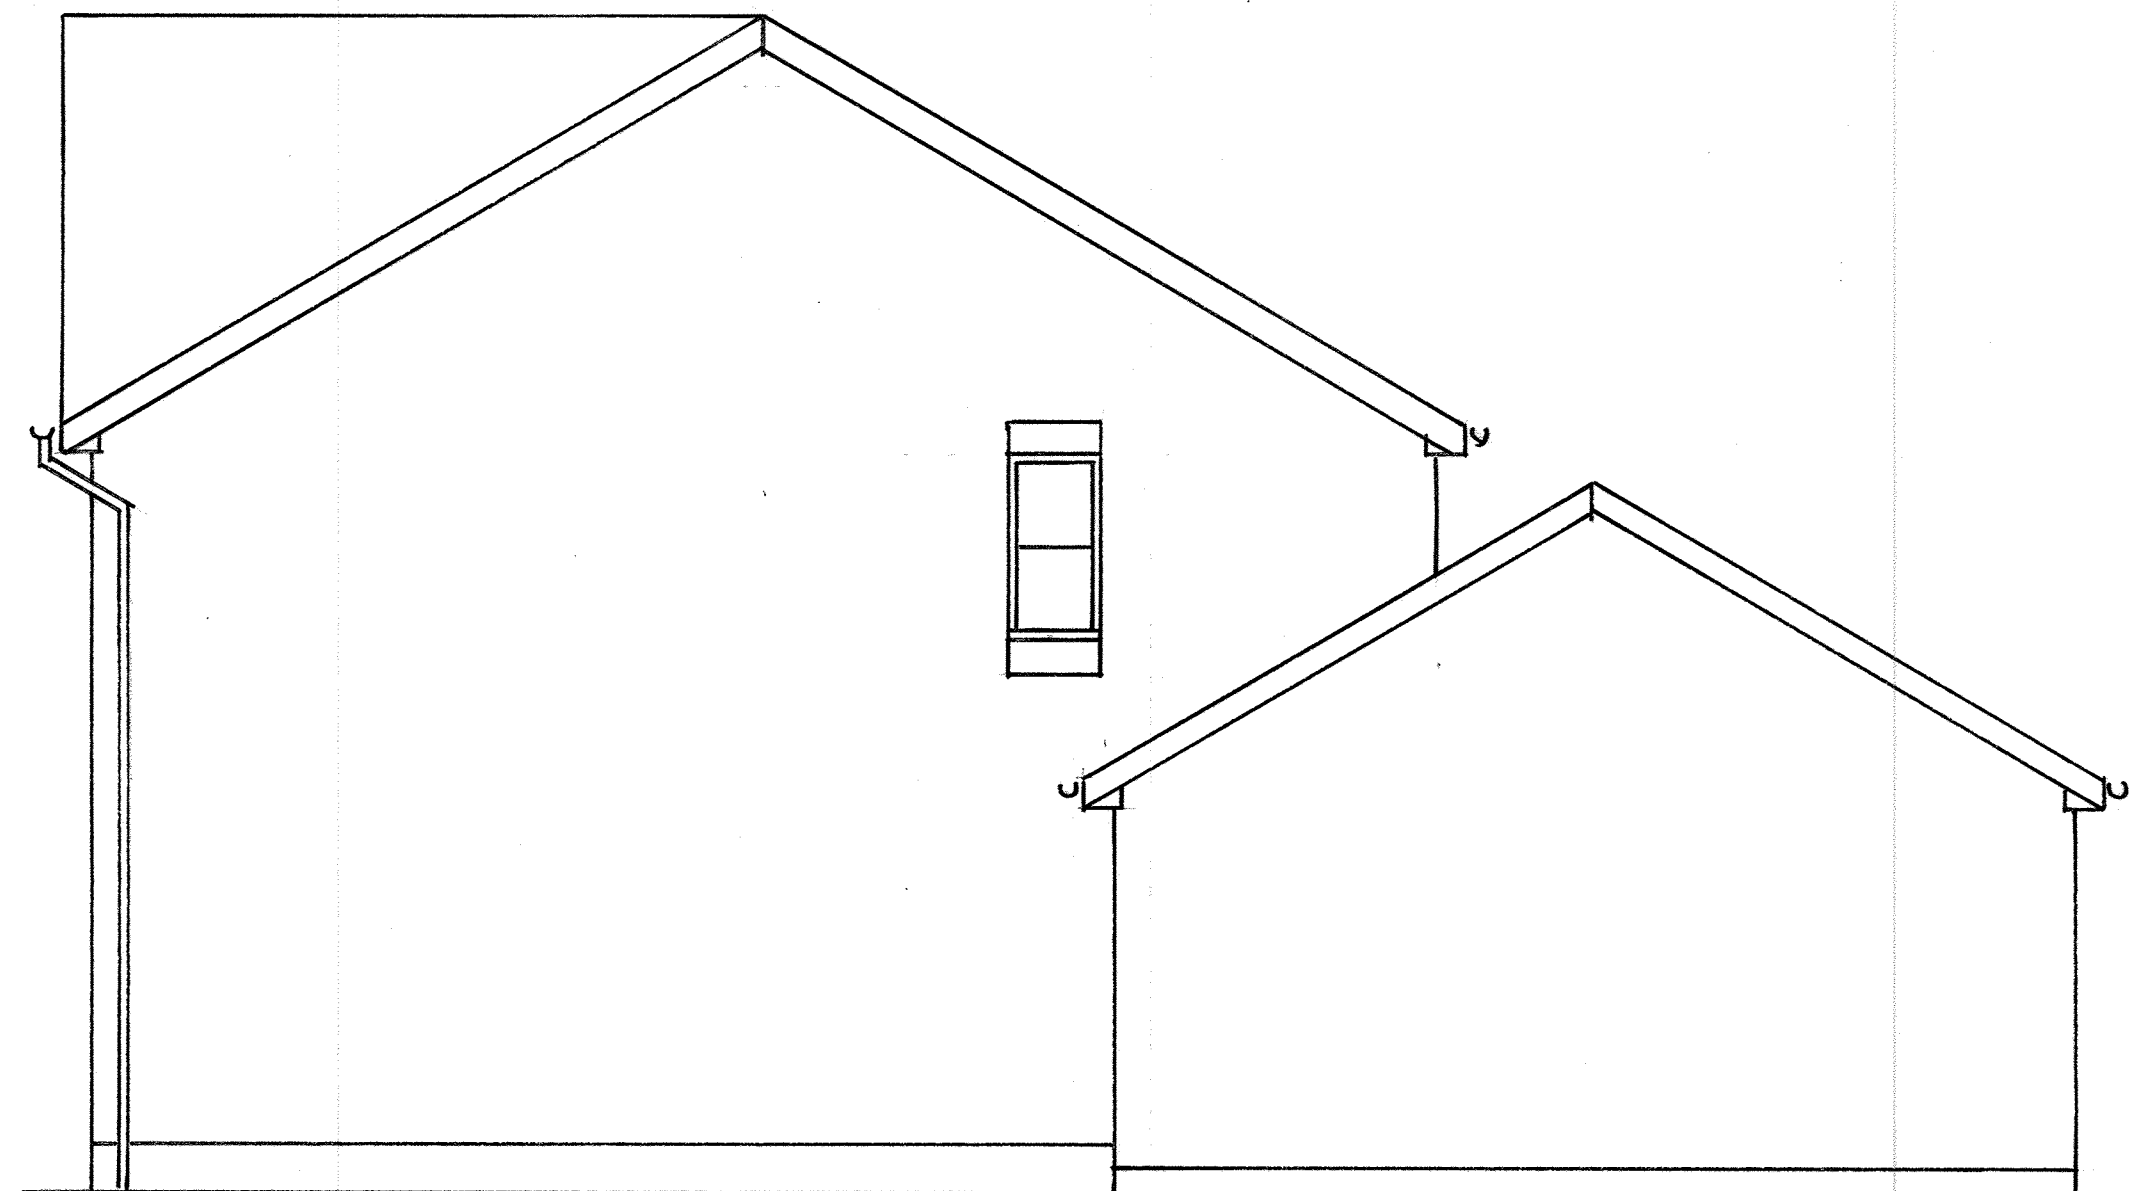


SIDE ELEVATION (EAST) 1:50 RT A1.

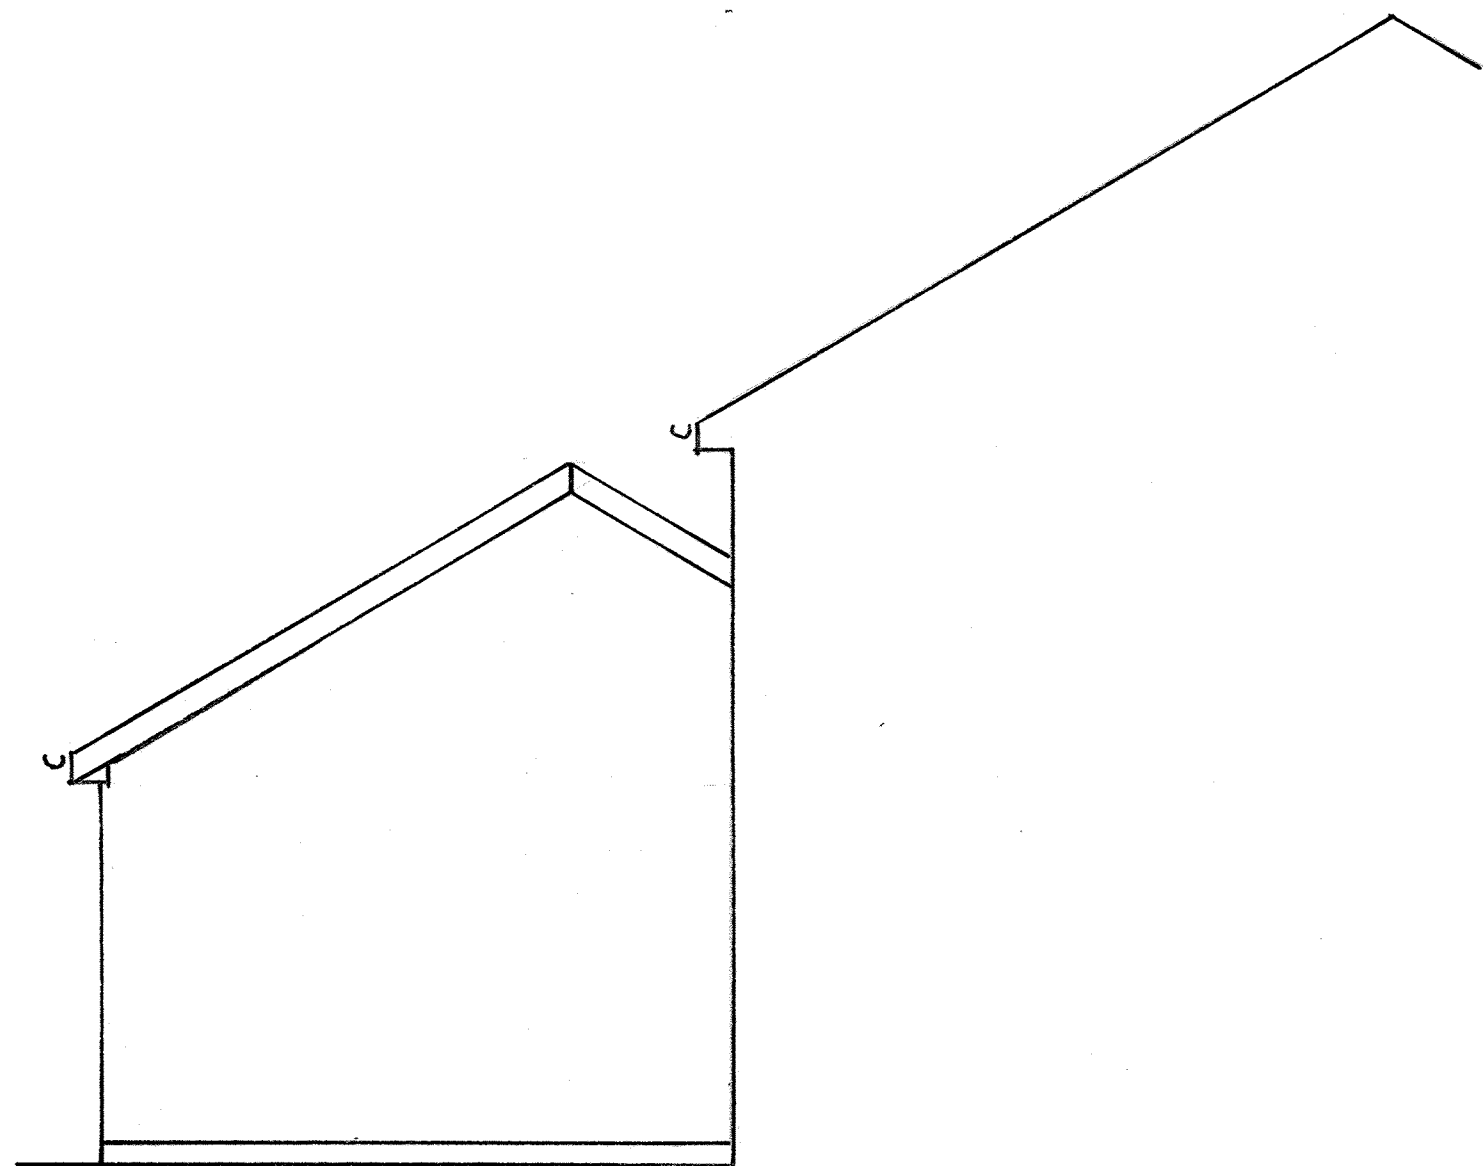

SIDE ELEVATION (WEST) FROM 19 1:50 RT A1

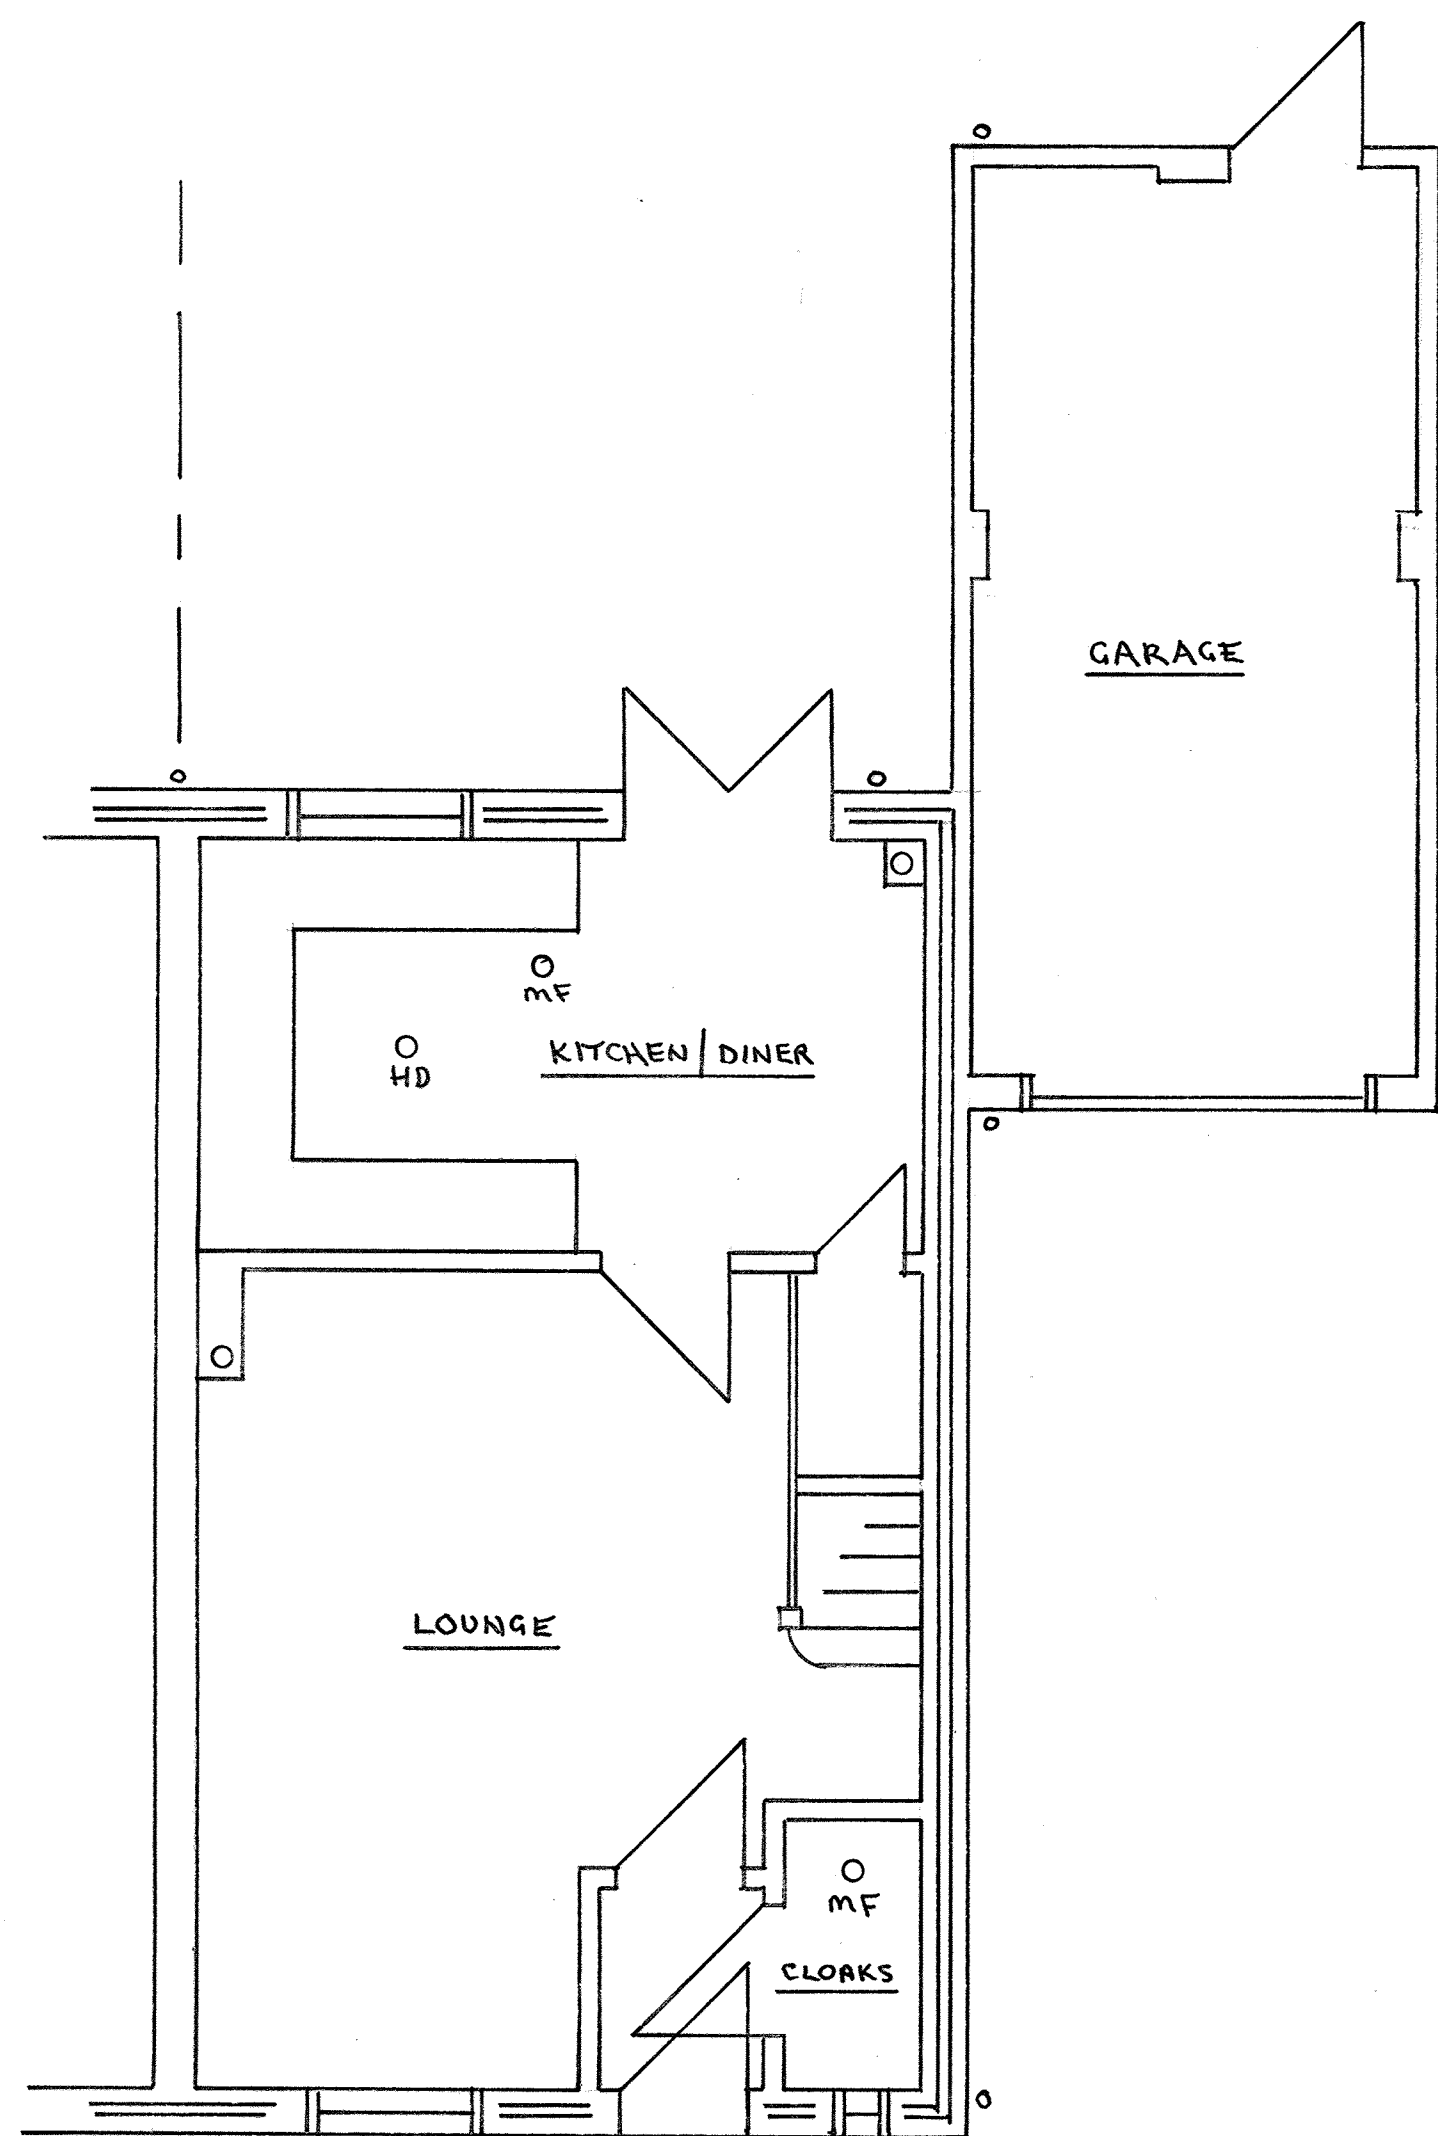


GROUND FLOOR PLAN 1:50 RT A1.

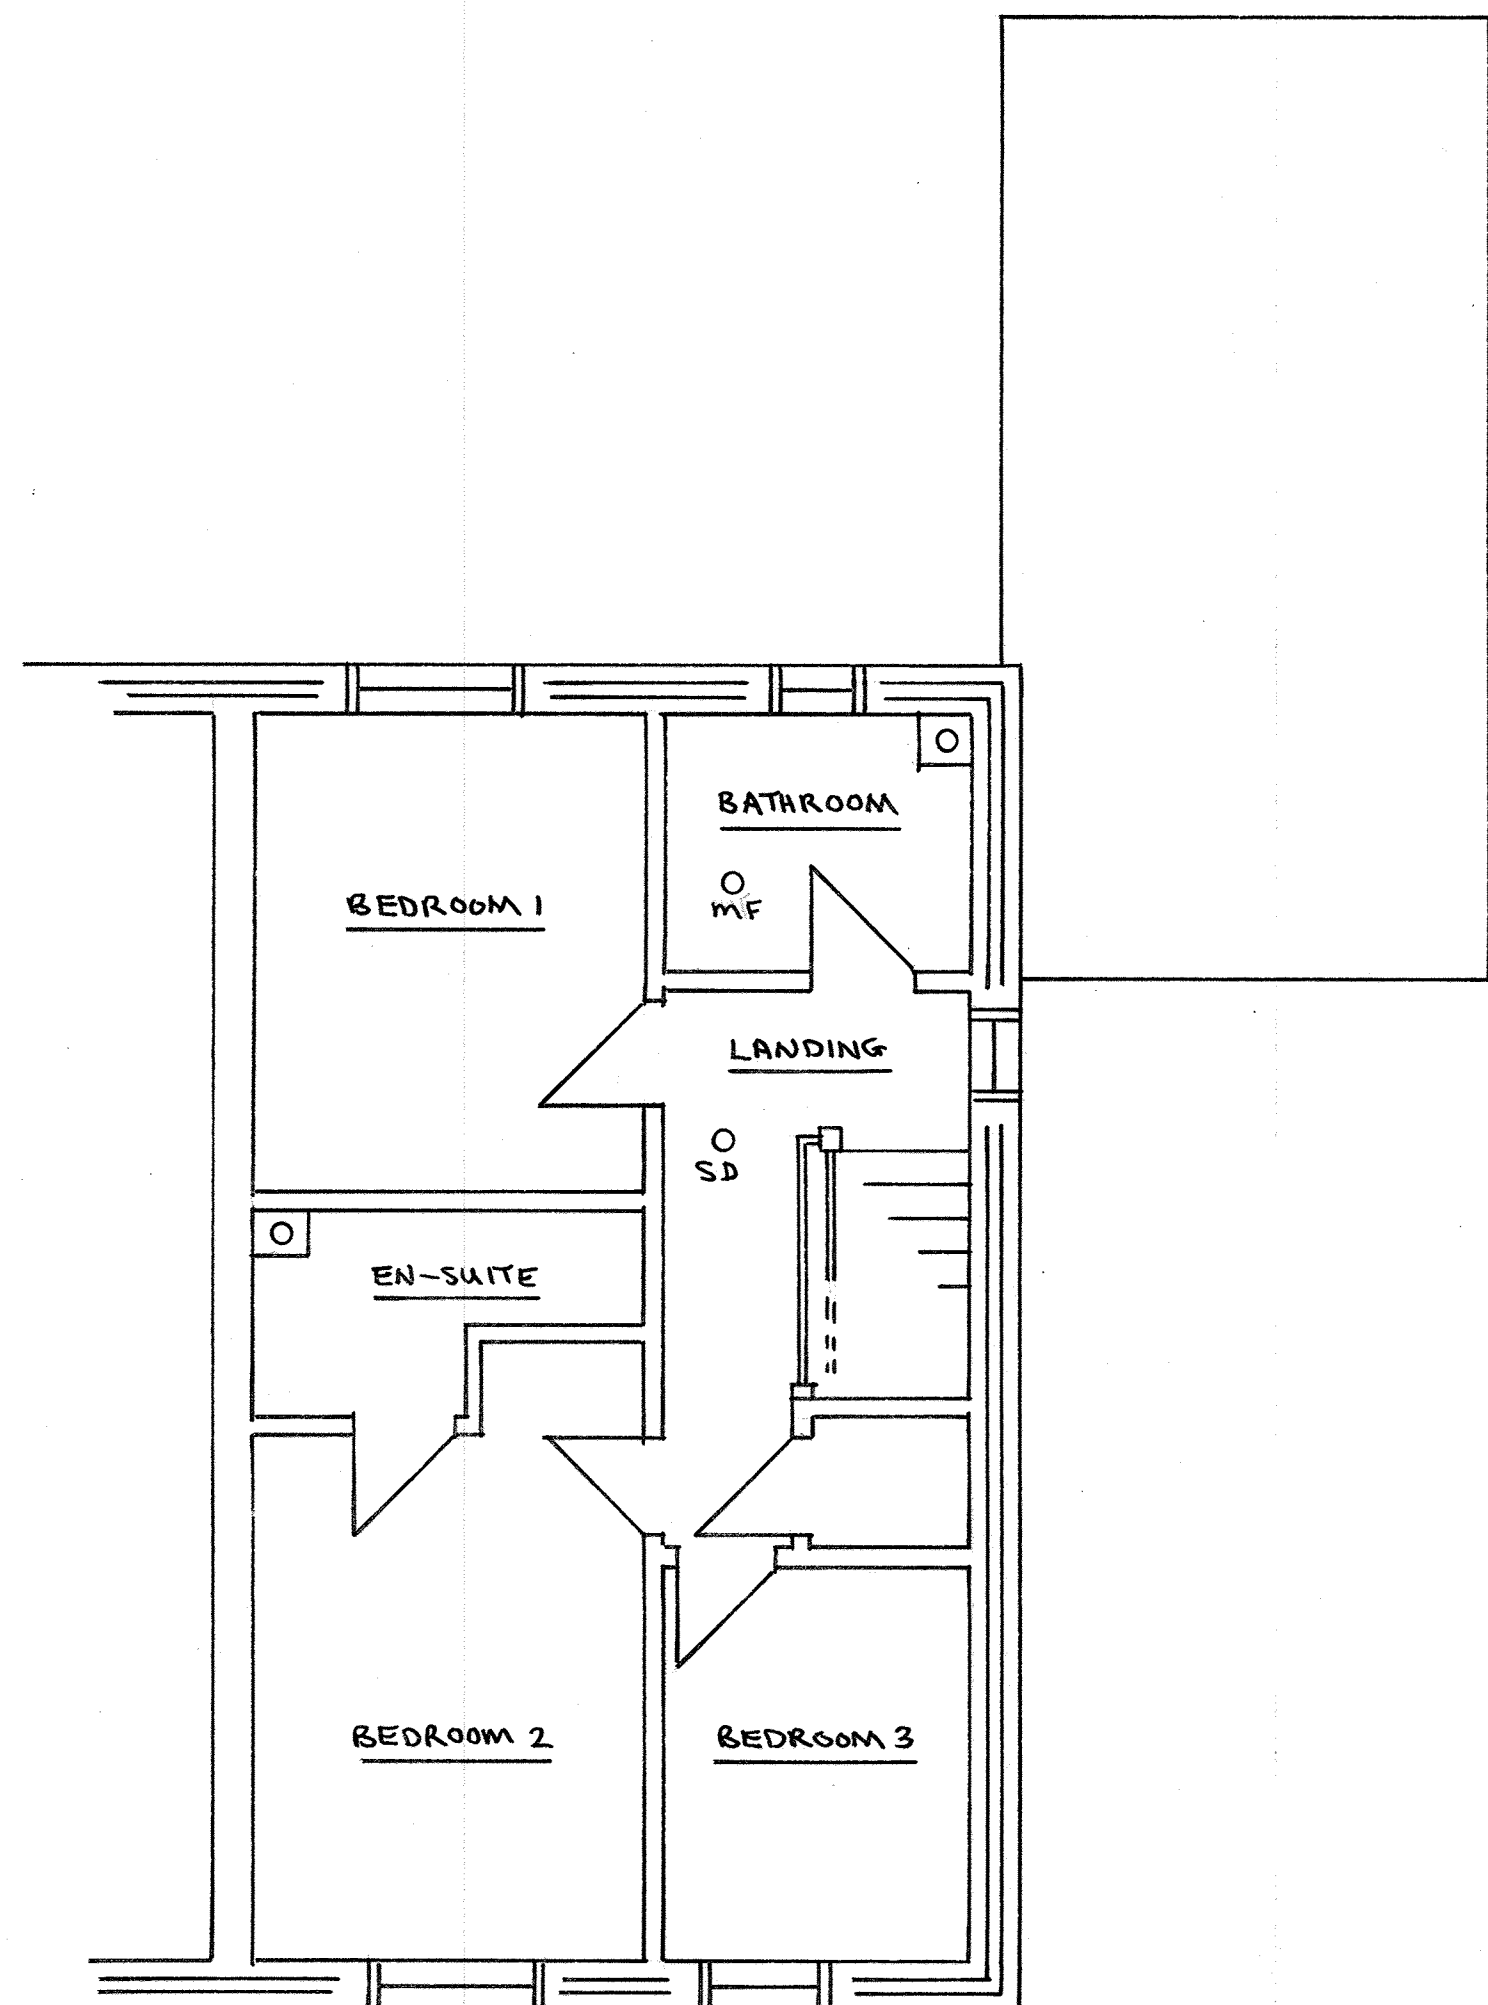

FIRST FLOOR PLAN 1:50 RT A1.



REAR ELEVATION (NORTH) 1:50 RT A1.

 

| Tony Standing Designs                                    |                                                     |                                      |         |          |
|----------------------------------------------------------|-----------------------------------------------------|--------------------------------------|---------|----------|
| Drawing for Domestic Extensions                          |                                                     |                                      |         |          |
| Title                                                    | EXISTING HOUSE AT<br>21 BUTTS MEAD, WICK. BN17 6GP. |                                      |         |          |
| Client                                                   | MR. C. MUNSON                                       |                                      |         |          |
| Drawn By:                                                | TS                                                  | Drawing                              | C 984-1 | Scale    |
| Date                                                     | JULY 2020                                           | Revision                             |         | AS SHOWN |
| Mr A J G Standing<br>4 Coombe Road,<br>Steyning BN44 3LF |                                                     | Phone:<br>01903 814151 / 07595 27799 |         |          |