



All work to comply with building regulations and planning consent.
Workmanship and materials to comply with British standards and code of practice.
Scaled dimensions are approximate, take exact dimensions from site.
This drawing was prepared for local authority approval and not as a working drawing.
LOCAL AUTHORITY MAY SCALE THE DRAWING
Any deviation from the drawing to be agreed with the local authority.
Any queries to be agreed prior to construction.
See separate details for Structural engineers calculations.




FRONT ELEVATION (SOUTH) 1:50 AT A1

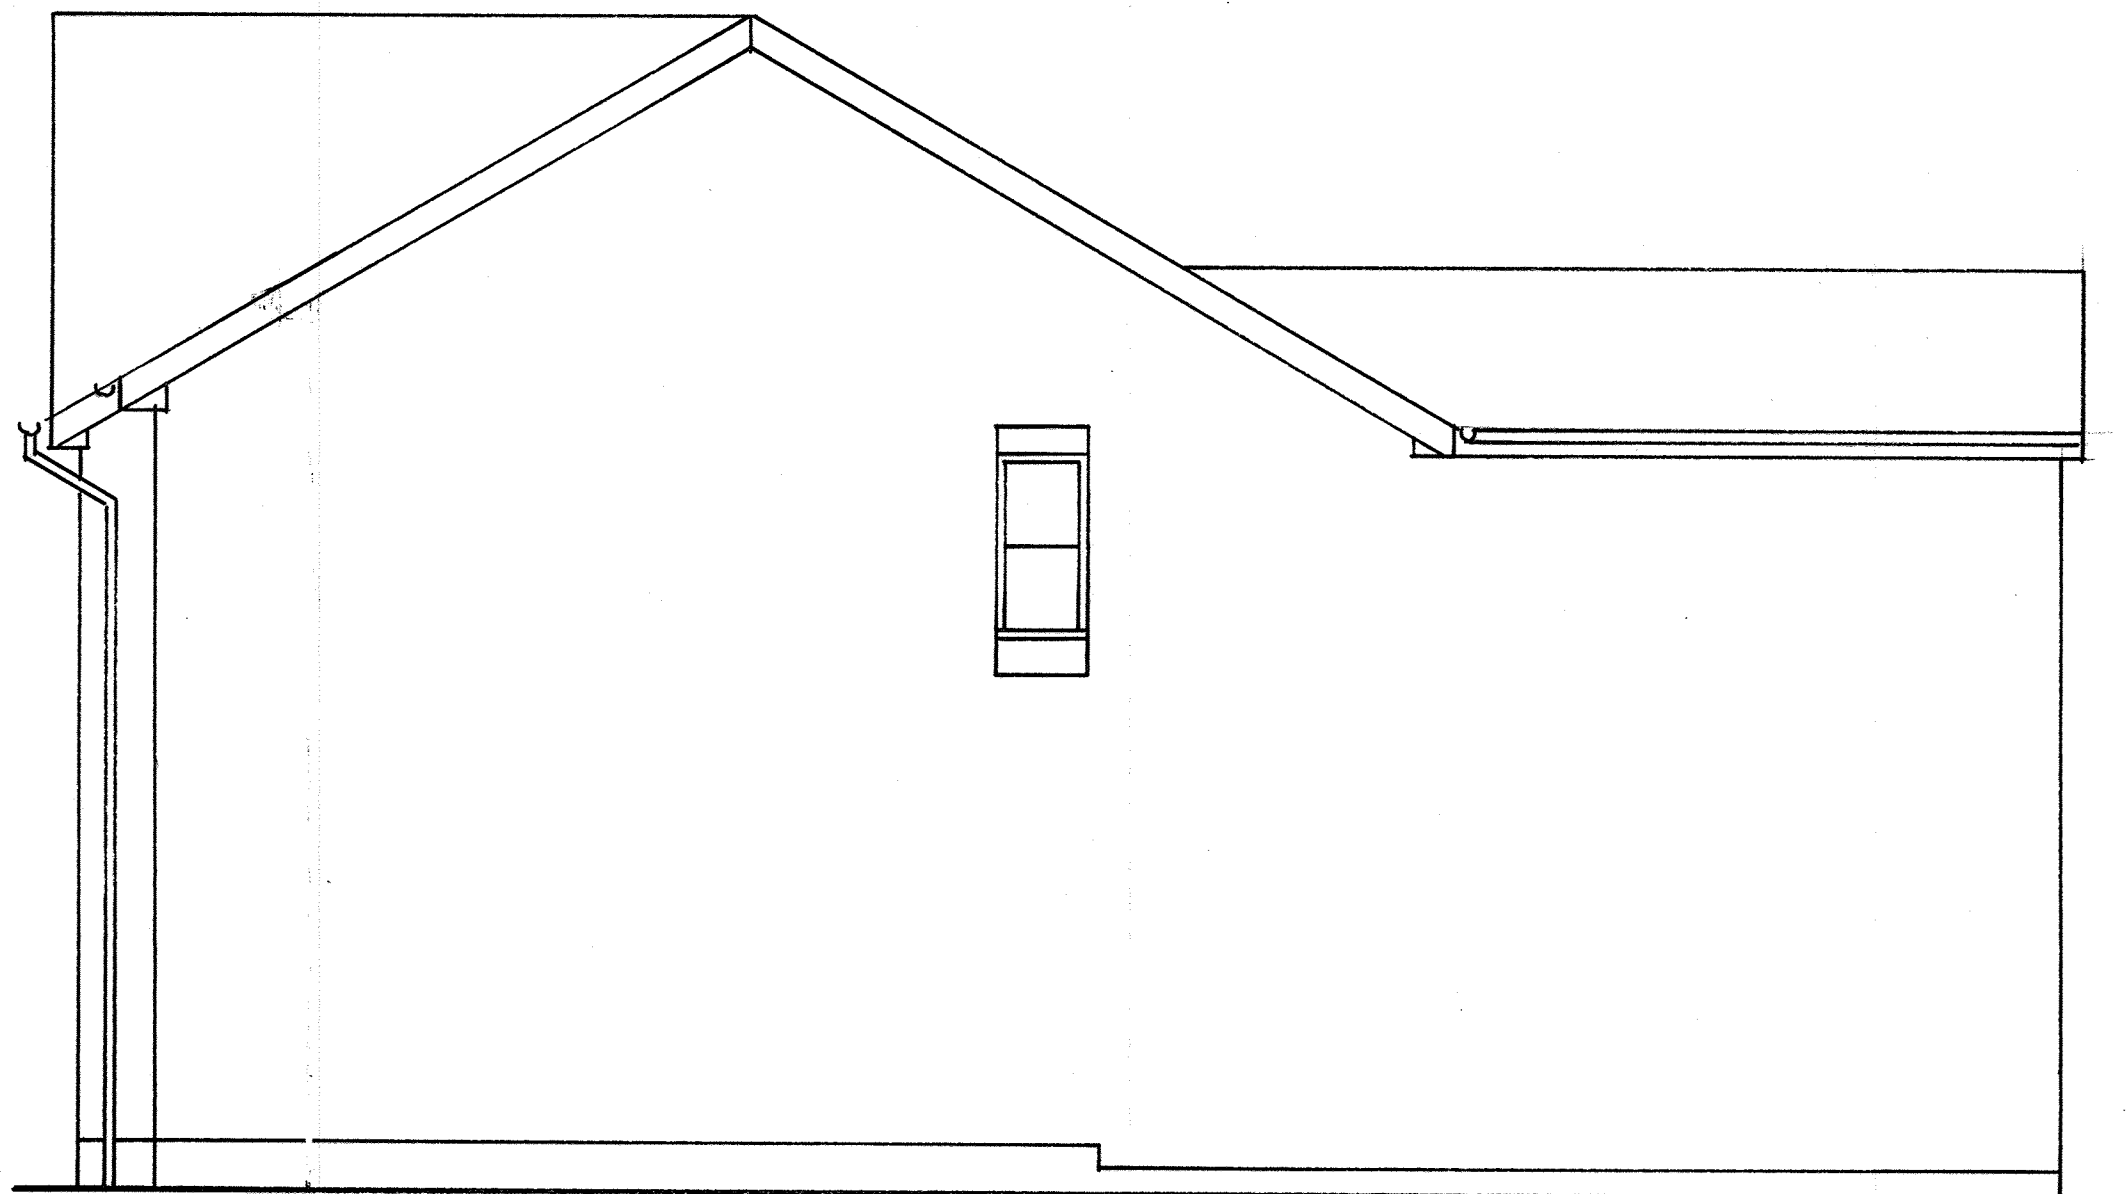


SIDE ELEVATION (EAST) 1:50 AT A1

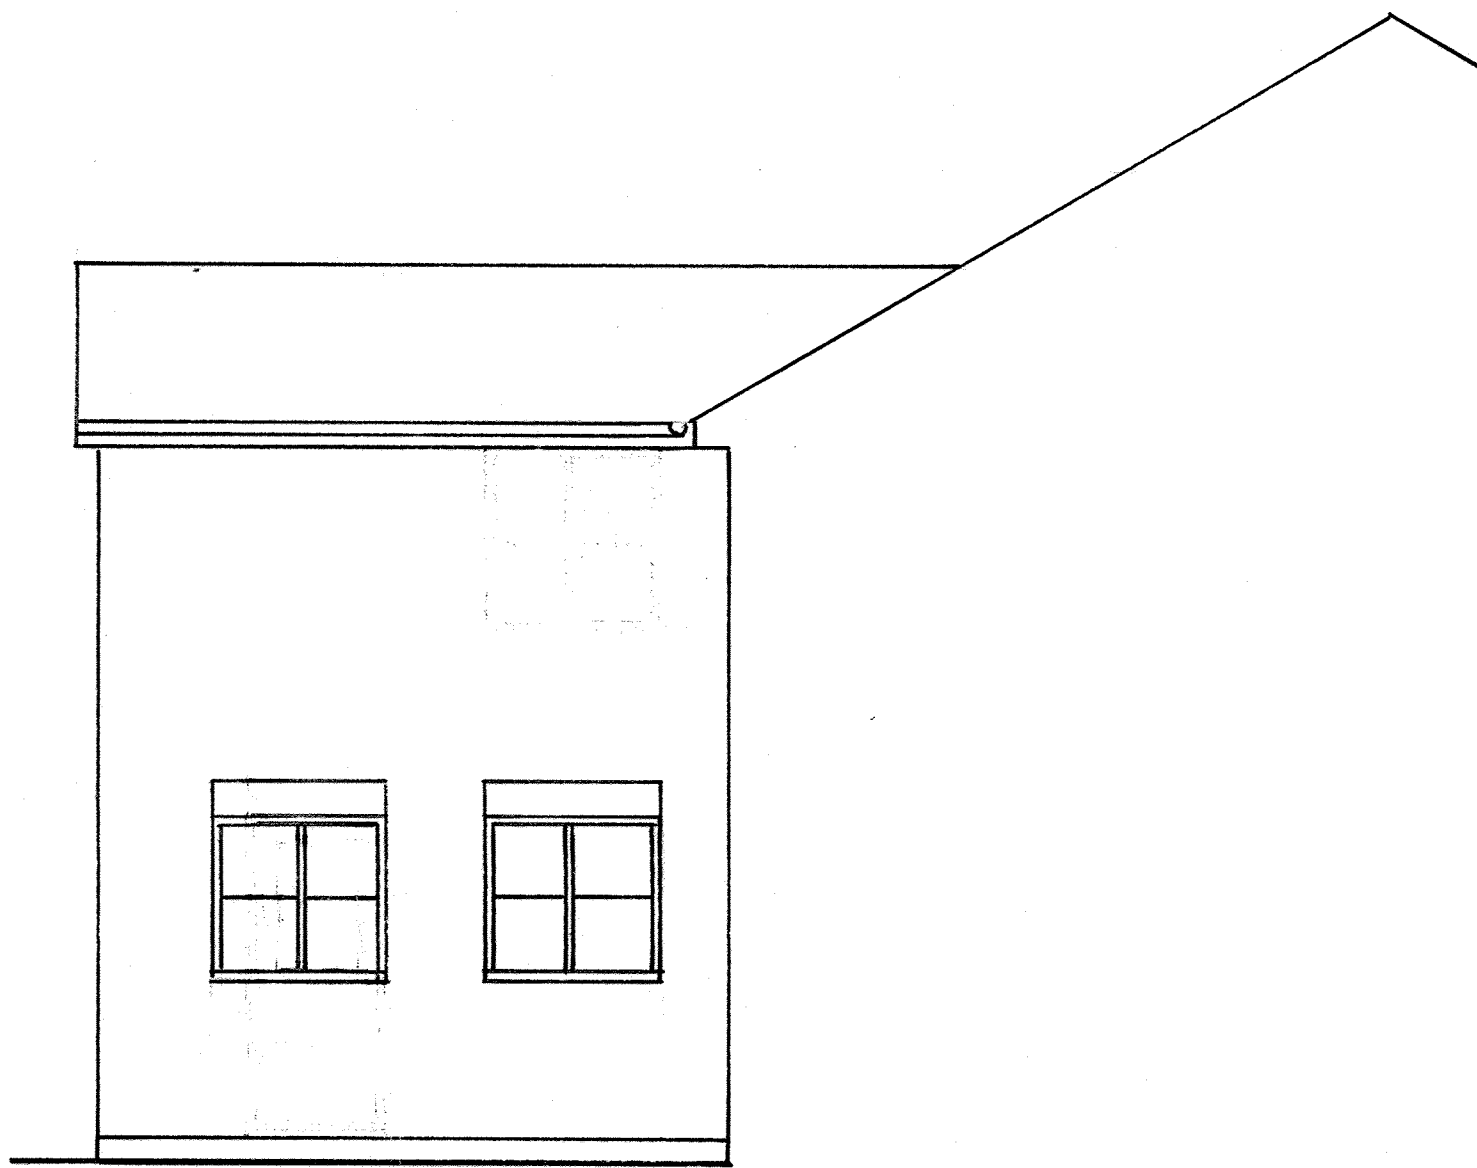

SIDE ELEVATION (WEST) FROM 19 1:50 AT A1

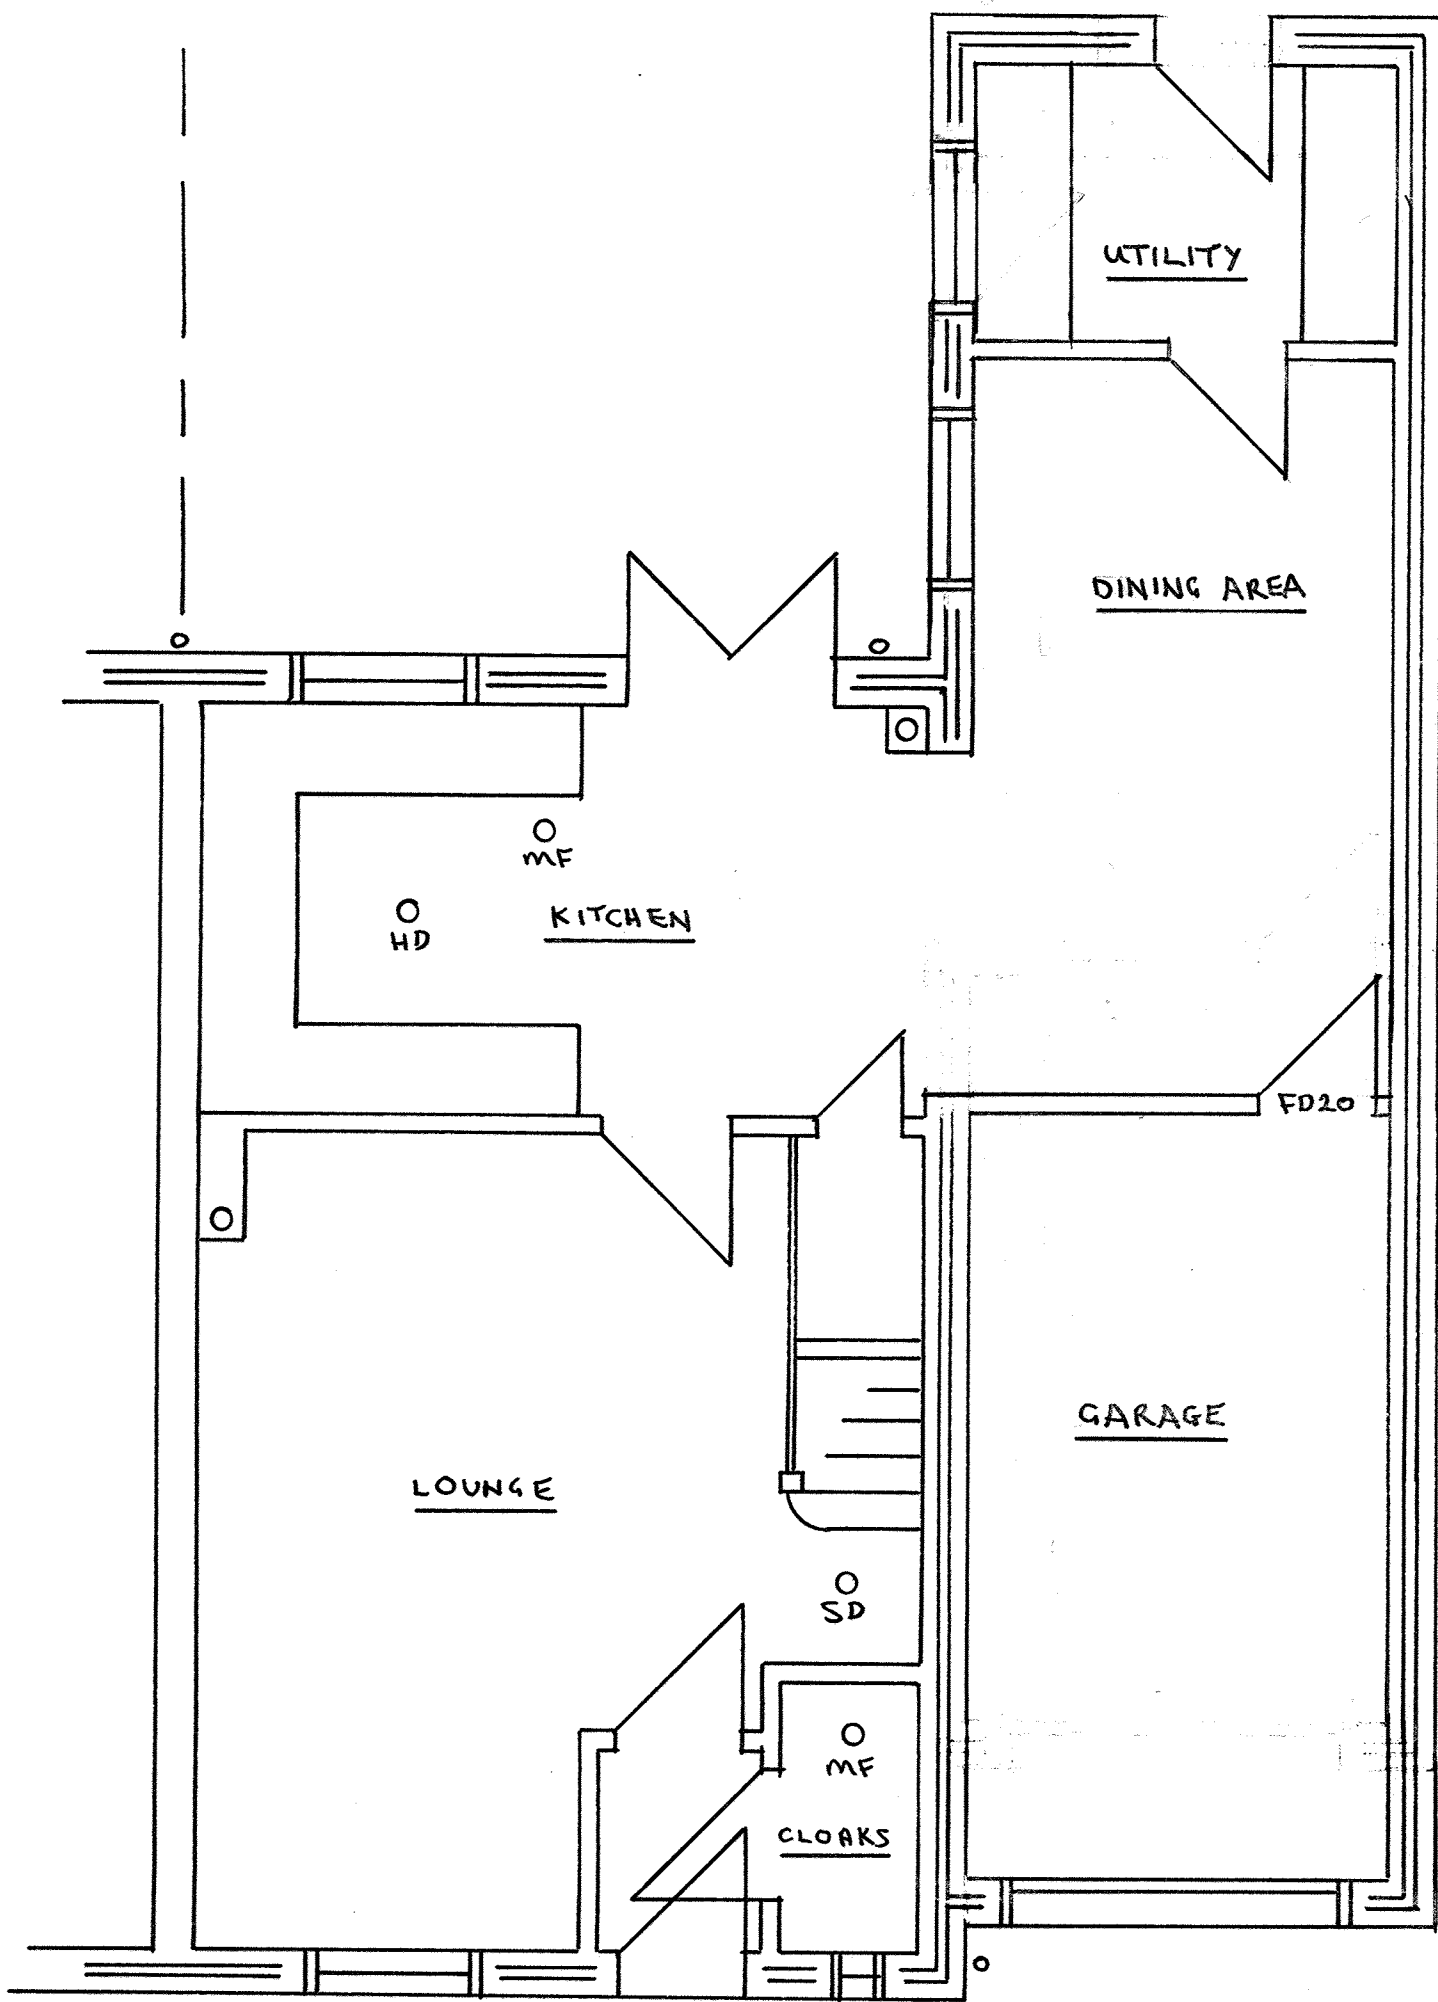


GROUND FLOOR PLAN 1:50 AT A1

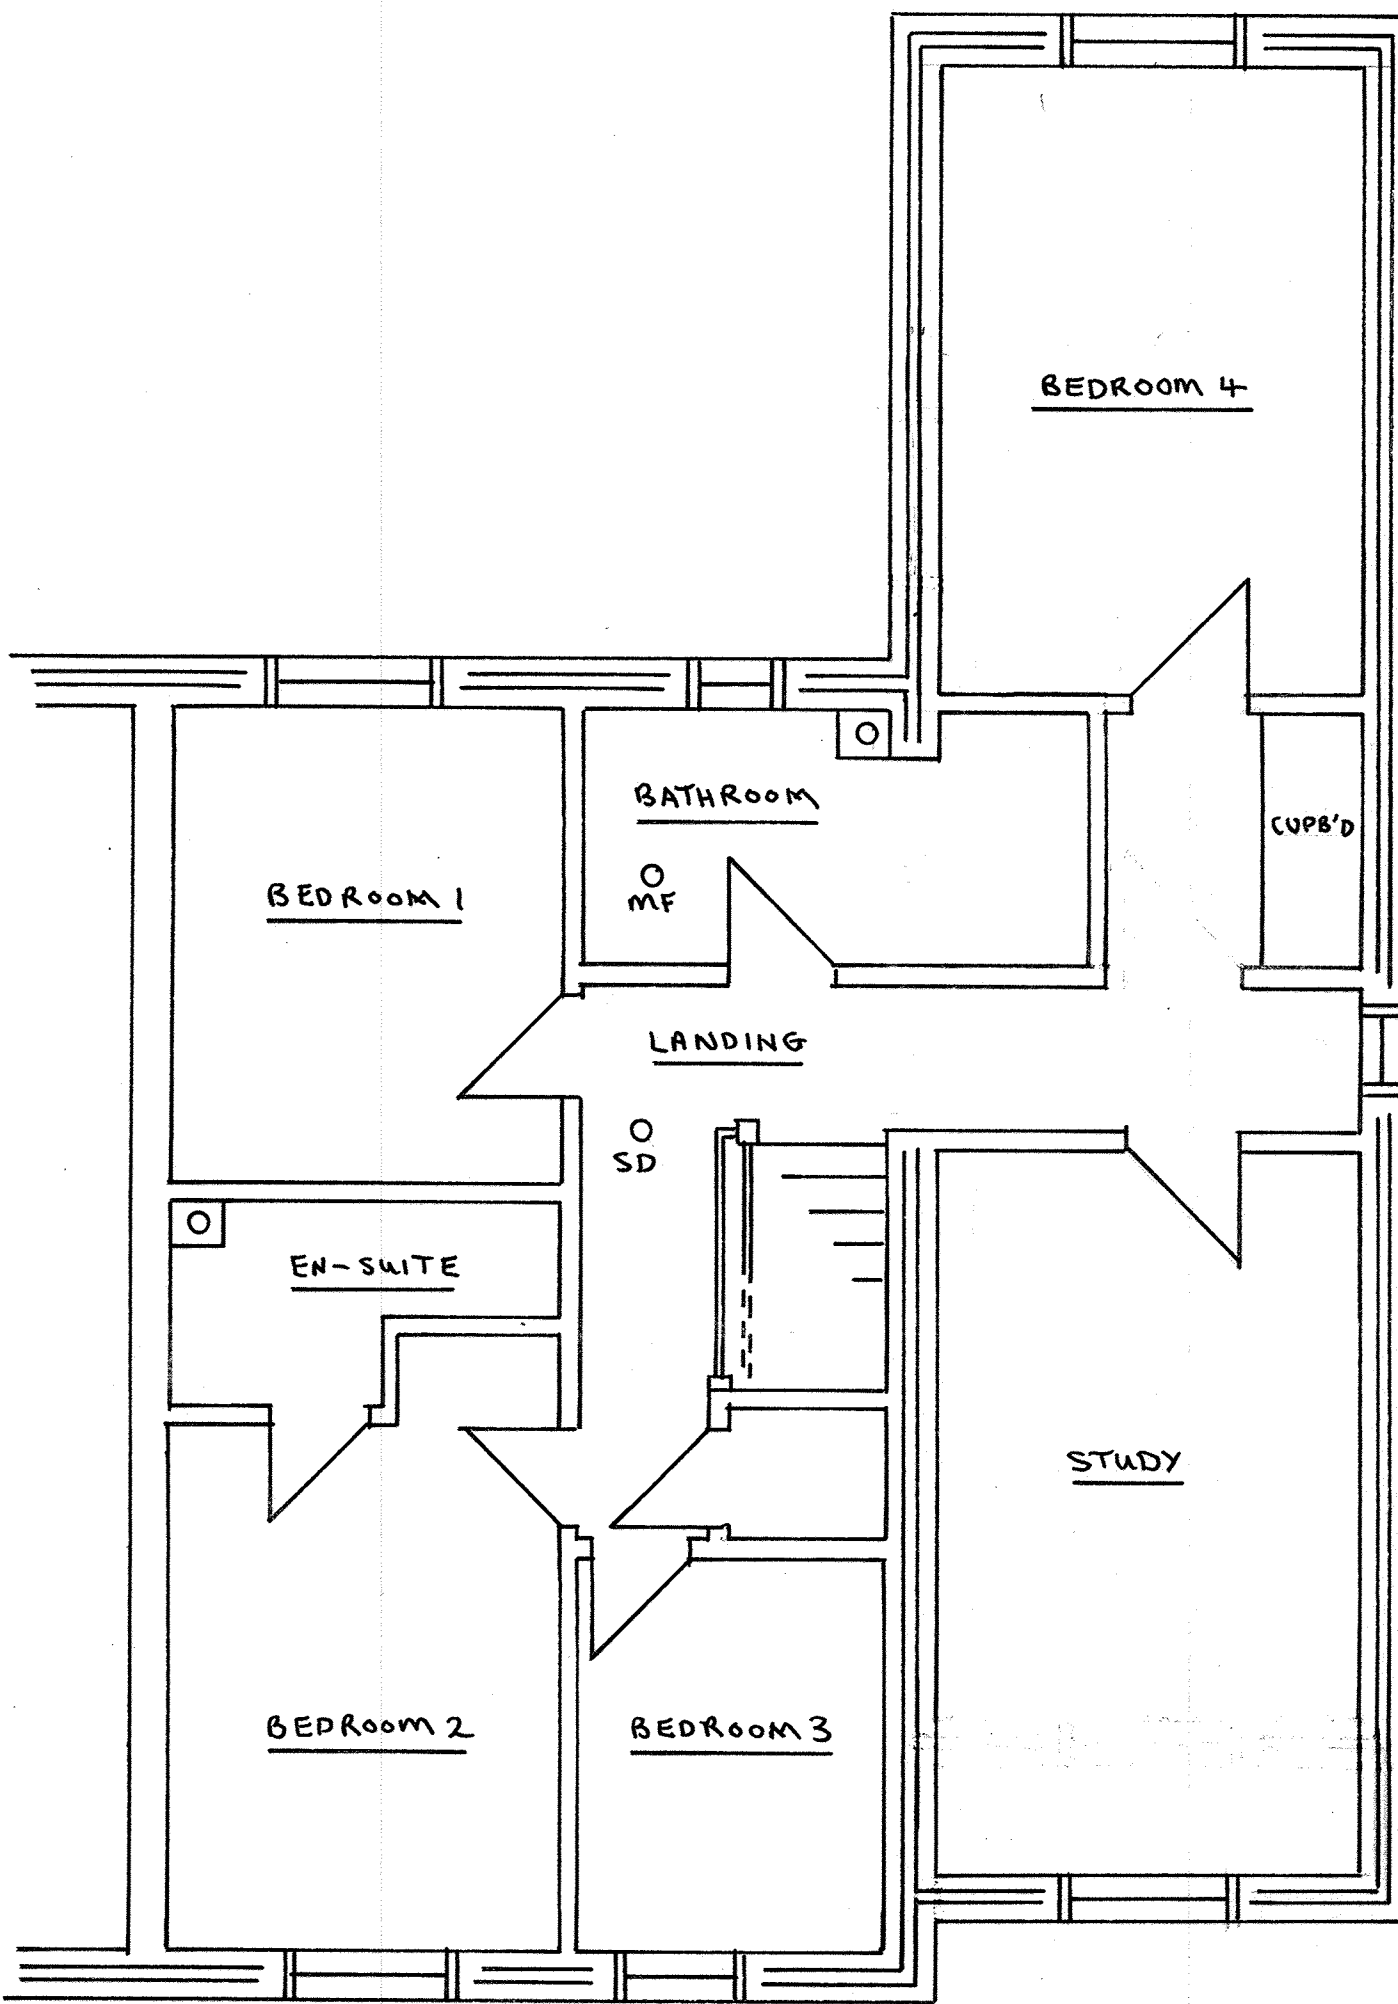

FIRST FLOOR PLAN 1:50 AT A1



REAR ELEVATION (NORTH) 1:50 AT A1

 

Tony Standing Designs					
Drawing for Domestic Extensions					
Title	PROPOSED EXTENSION AND ALTERATIONS AT				
	21 BUTTS MEAD, WICK. BN17 6GF.				
Client	MR. C. MUNSON.				
Drawn By:	TS	Drawing	C984-2	Scale	AS
Date	AUG 2020	Revision	A		SHOWN
Mr A J G Standing		Phone:			
4 Coombe Road,		01903 814151 / 07595 277995			
Steyning BN44 3LF					