


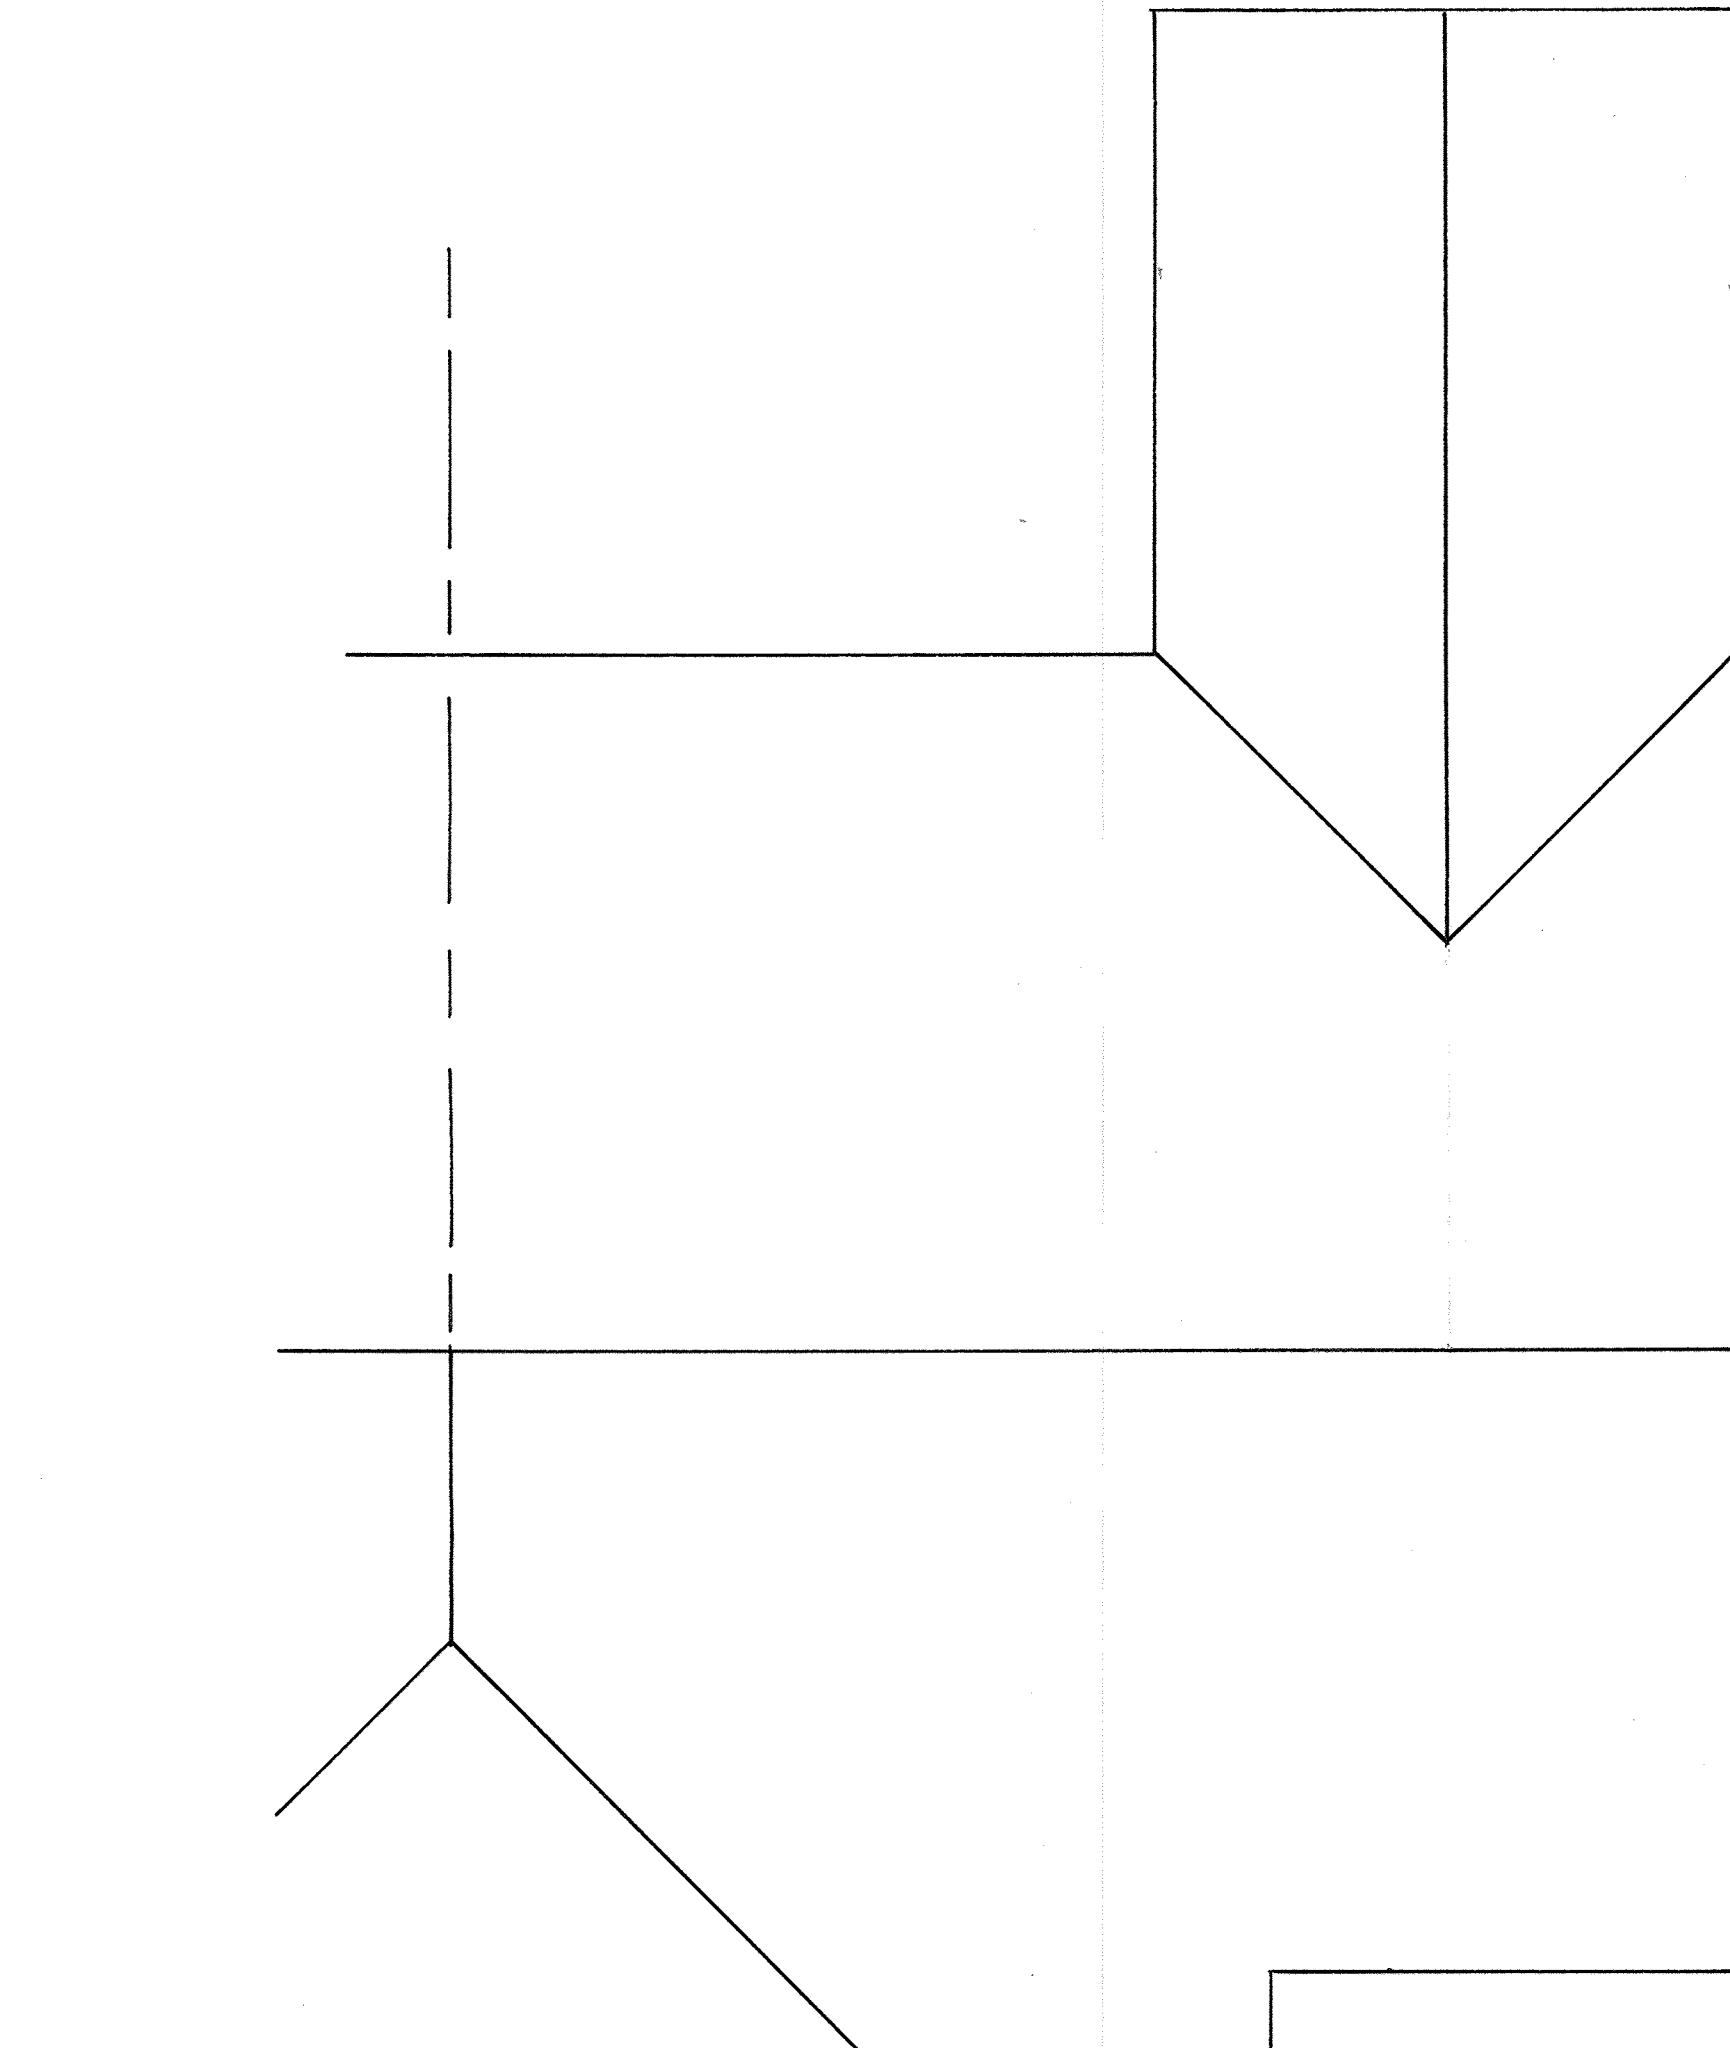

PROPOSED ROOF PLAN AT  
21 BUTTS MEAD, WICK. BN17 6GP  
FOR MR. C. MUNSON.

SCALE 1:50 AT A3

C984-5A  
AUG. 2020