


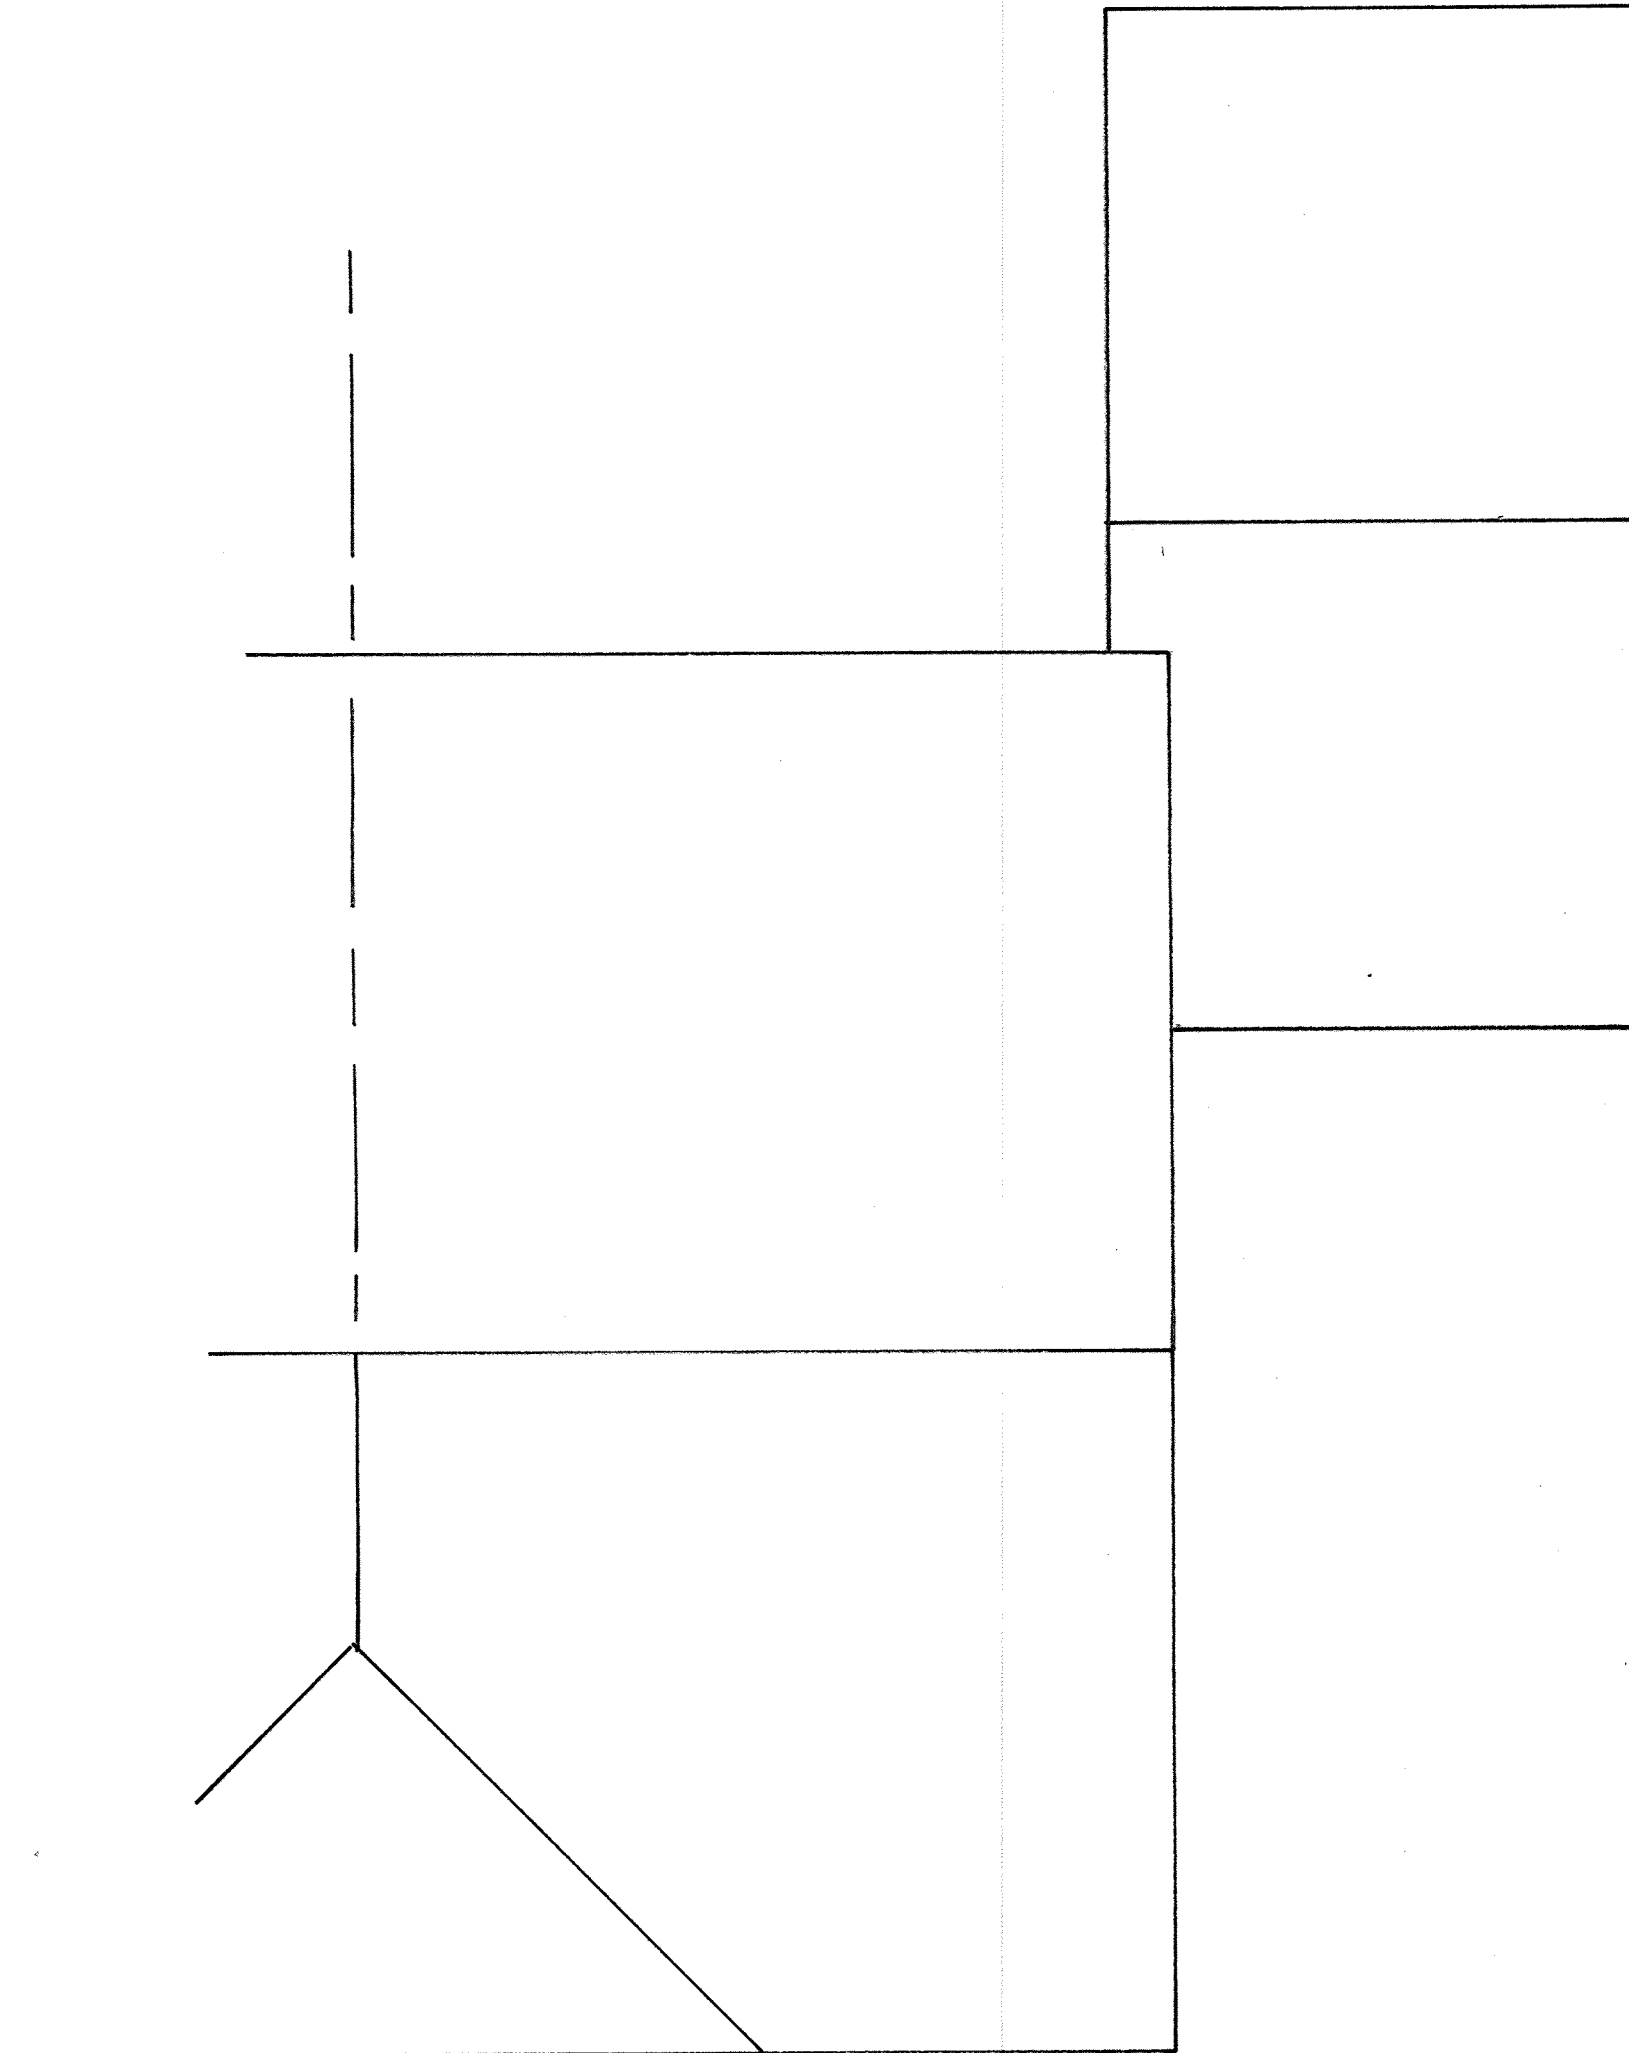

EXISTING ROOF PLAN AT
21 BUTTS MEAD, WICK. BN17 6GP
FOR MR. C. MUNSON.

SCALE 1:50 AT A3

C984-6
AUG. 2020