




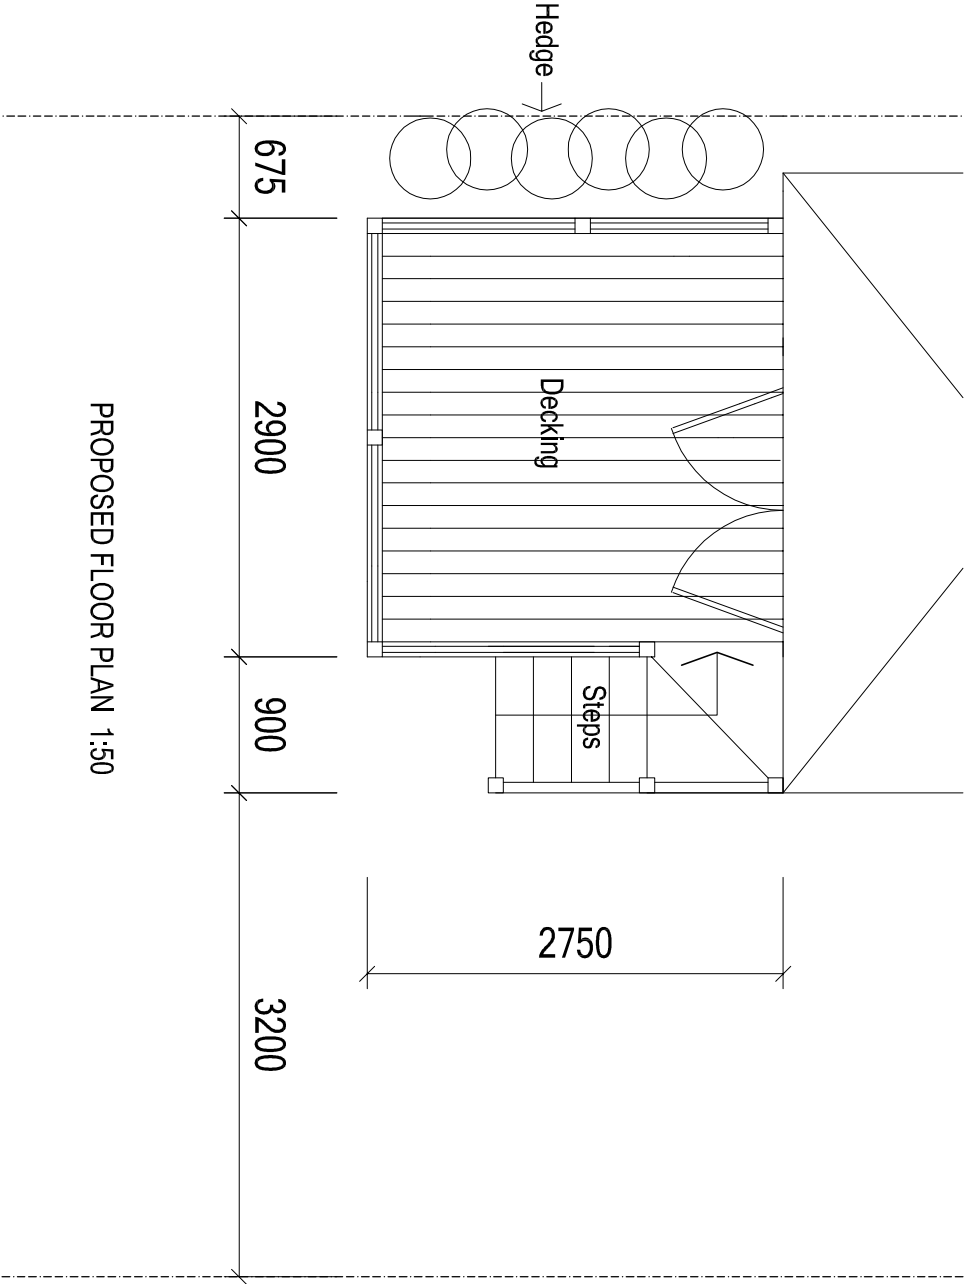

PROPOSED FLOOR PLAN 1:50

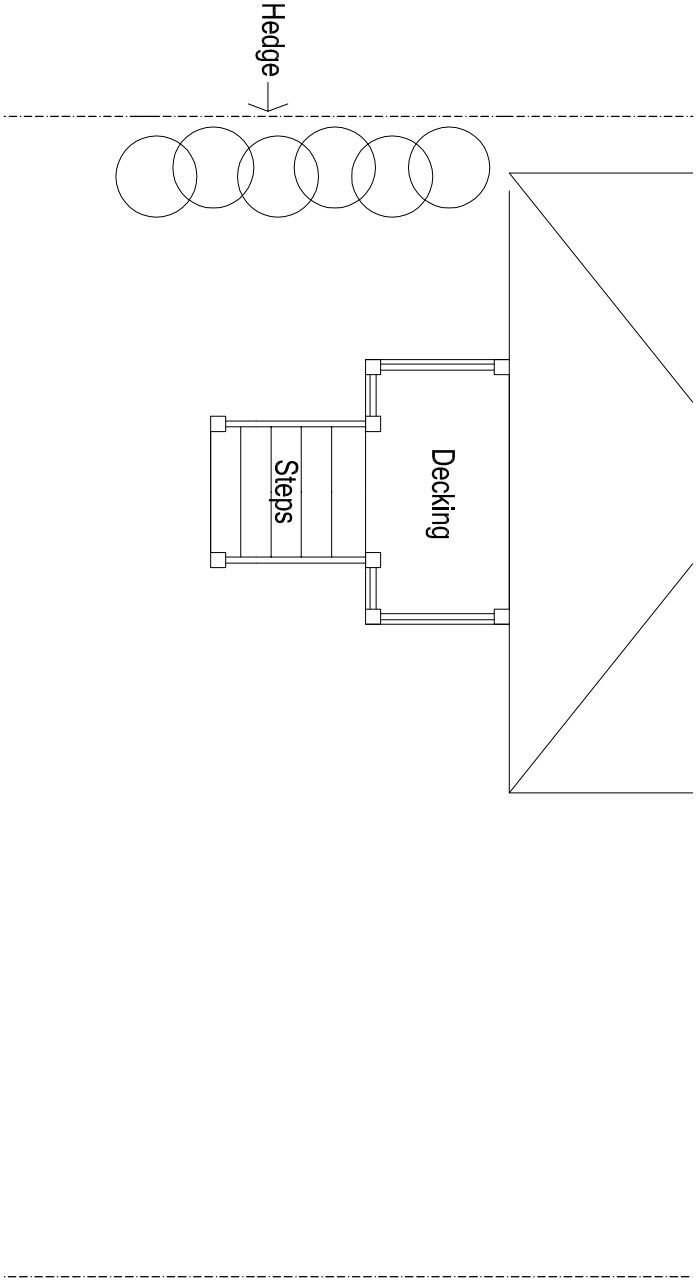

EXISTING FLOOR PLAN 1:50

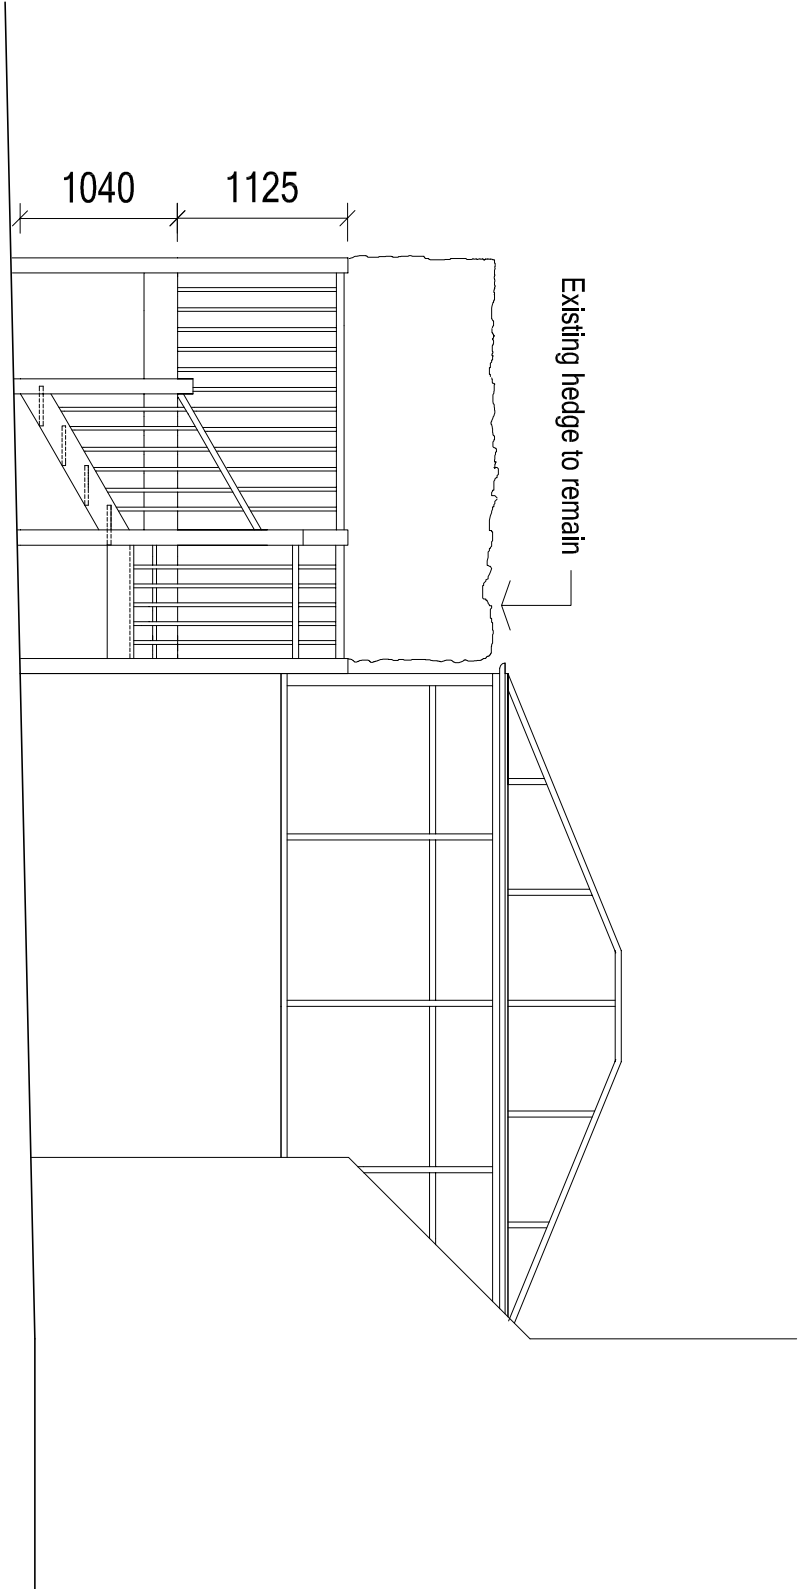

PROPOSED SIDE ELEVATION 1:50

ARW Design

DRAWING NO:	REVISION:
1043/1	A

DRAWING TITLE:	SCALE:
PROPOSED FLOOR PLAN & ELEVATION	AS NOTED @ paper size A3
CLIENT:	DATE:
K.WRIGHT	MAY 2014
PROJECT:	DRAWN:
RAISED DECKING	ARW
LOCATION:	
36, CLUN ROAD, LITTLEHAMPTON, BN17 7DY	

ARW Design, 89, SOUTH STREET, TARRING, WEST SUSSEX, BN14 7ND T: +44(0)1903234197
M: +44(0)7771851222 E: Arwedent1@ad.com THIS DRAWING REMAINS THE COPYRIGHT OF ARW DESIGN
& SHALL NOT BE COPIED IN ANY FORMAT WITHOUT SPECIFIC APPROVAL IN WRITING