




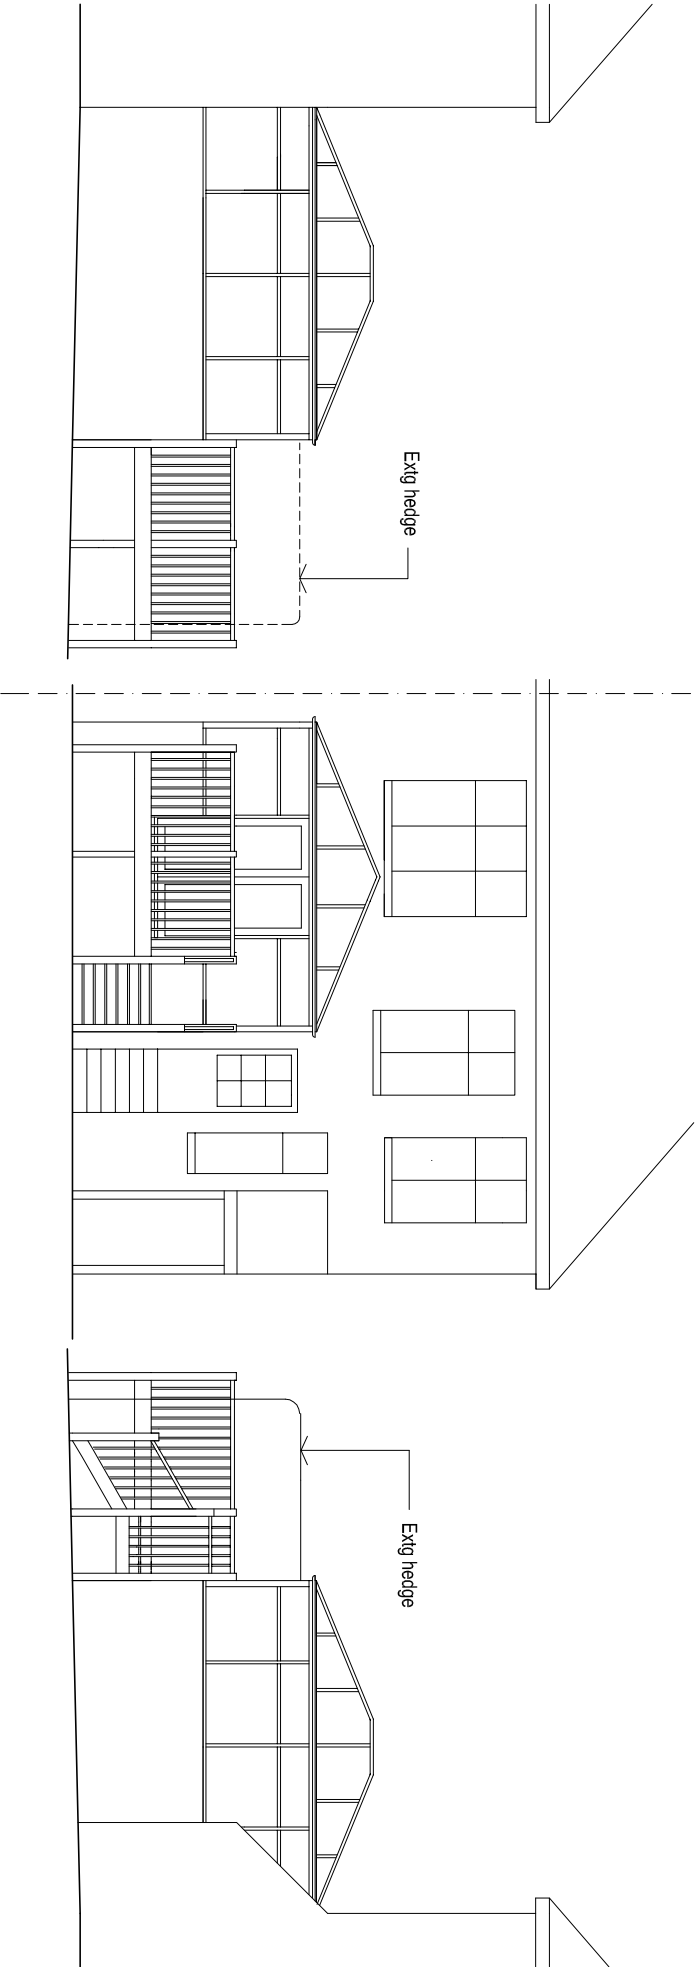


PROPOSED EAST ELEVATION 1:100

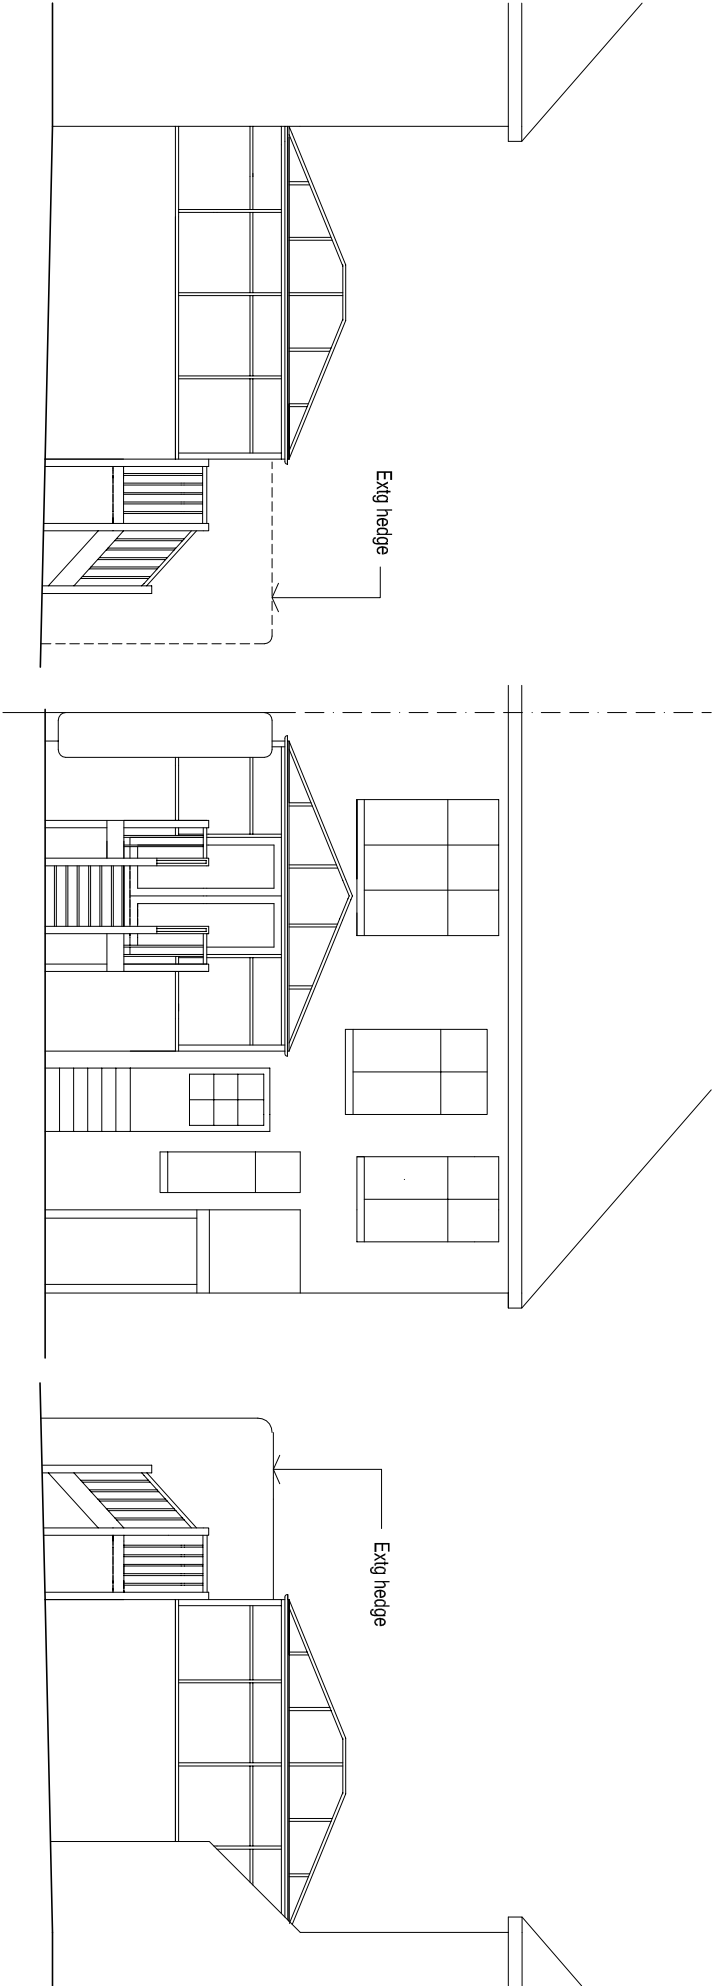

EXISTING EAST ELEVATION 1:100

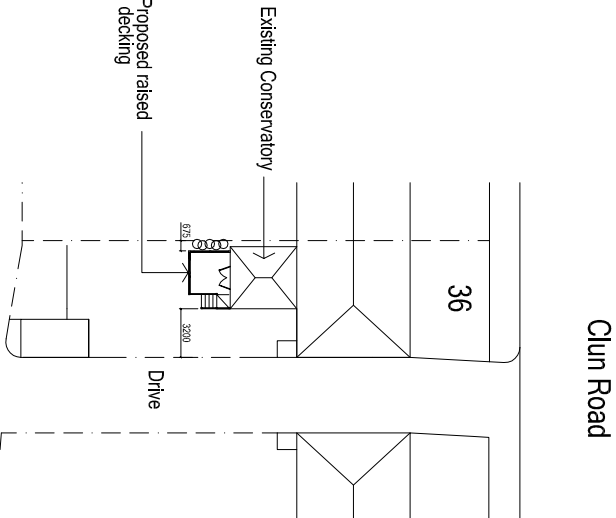


PROPOSED NORTH ELEVATION 1:100

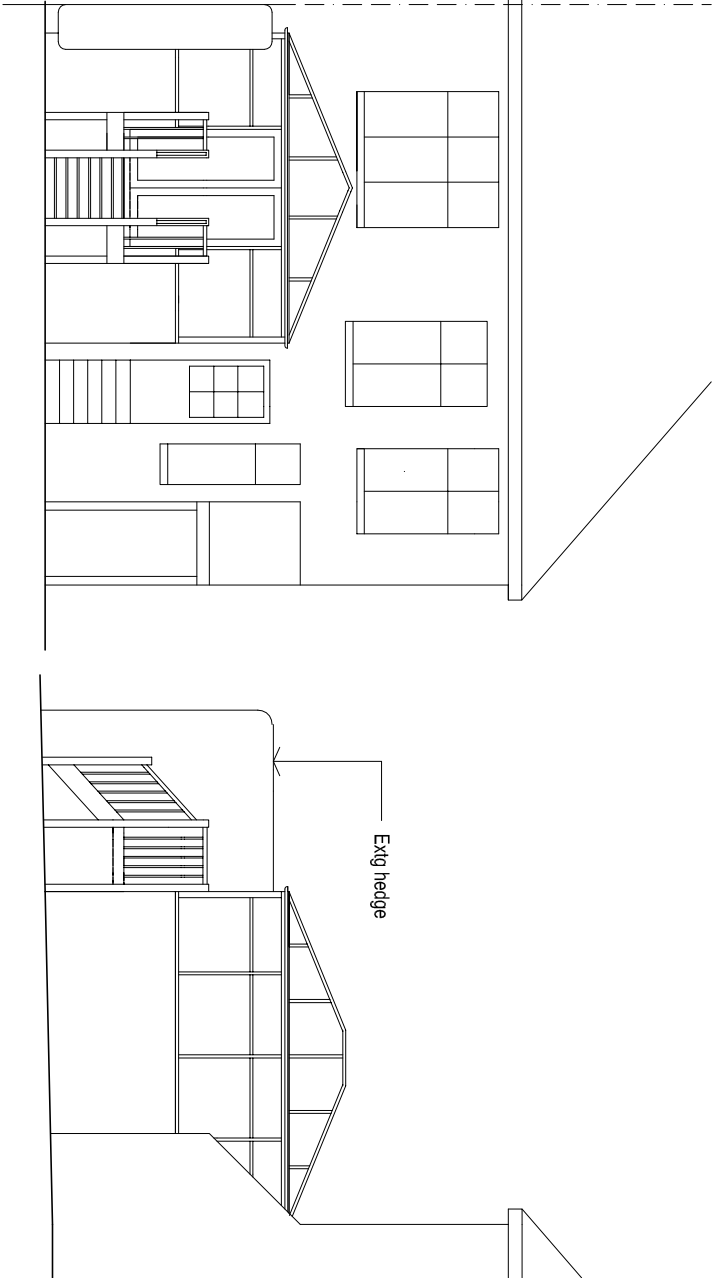

EXISTING NORTH ELEVATION 1:100

BLOCK PLAN 1:500

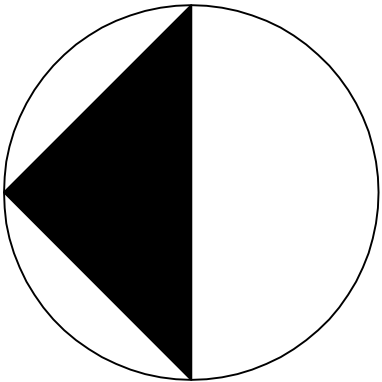

ARW Design

DRAWING NO: 1043/2

REVISION: A

DRAWING TITLE: EXISTING & PROPOSED ELEVATIONS & BLOCK PLAN
CLIENT: K. WRIGHT
PROJECT: RAISED DECKING
LOCATION: 36, CLUN ROAD, LITTLEHAMPTON, BN17 7DY

SCALE: AS NOTED @ paper size A3
DATE: MAY 2014
DRAWN: ARW

ARW Design, 89, SOUTH STREET, TARRING, WORTHING, WEST SUSSEX, BN14 7ND
M: +44(0)7771851222 E: Arweeden1@aol.com T: +44(0)1903234197
& SHALL NOT BE COPIED IN ANY FORMAT WITHOUT SPECIFIC APPROVAL IN WRITING