




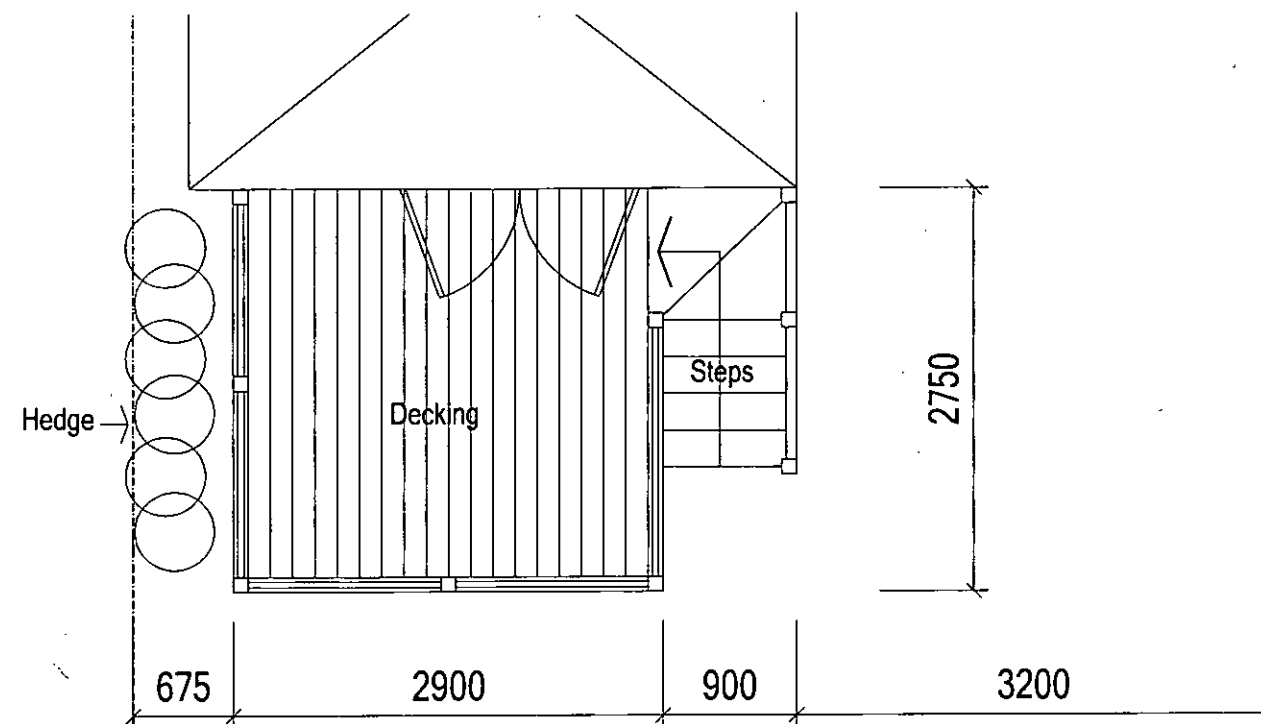

PROPOSED FLOOR PLAN 1:50

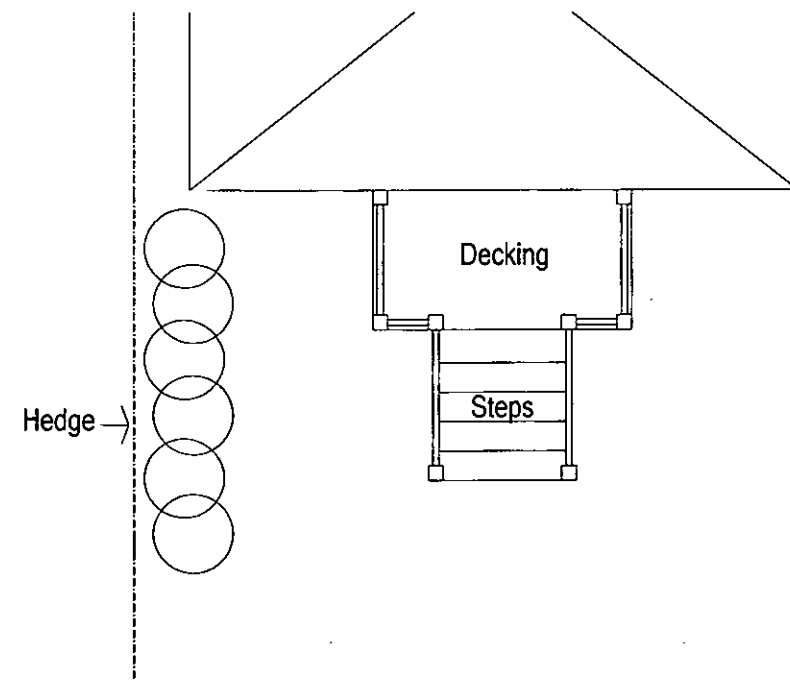

EXISTING FLOOR PLAN 1:50

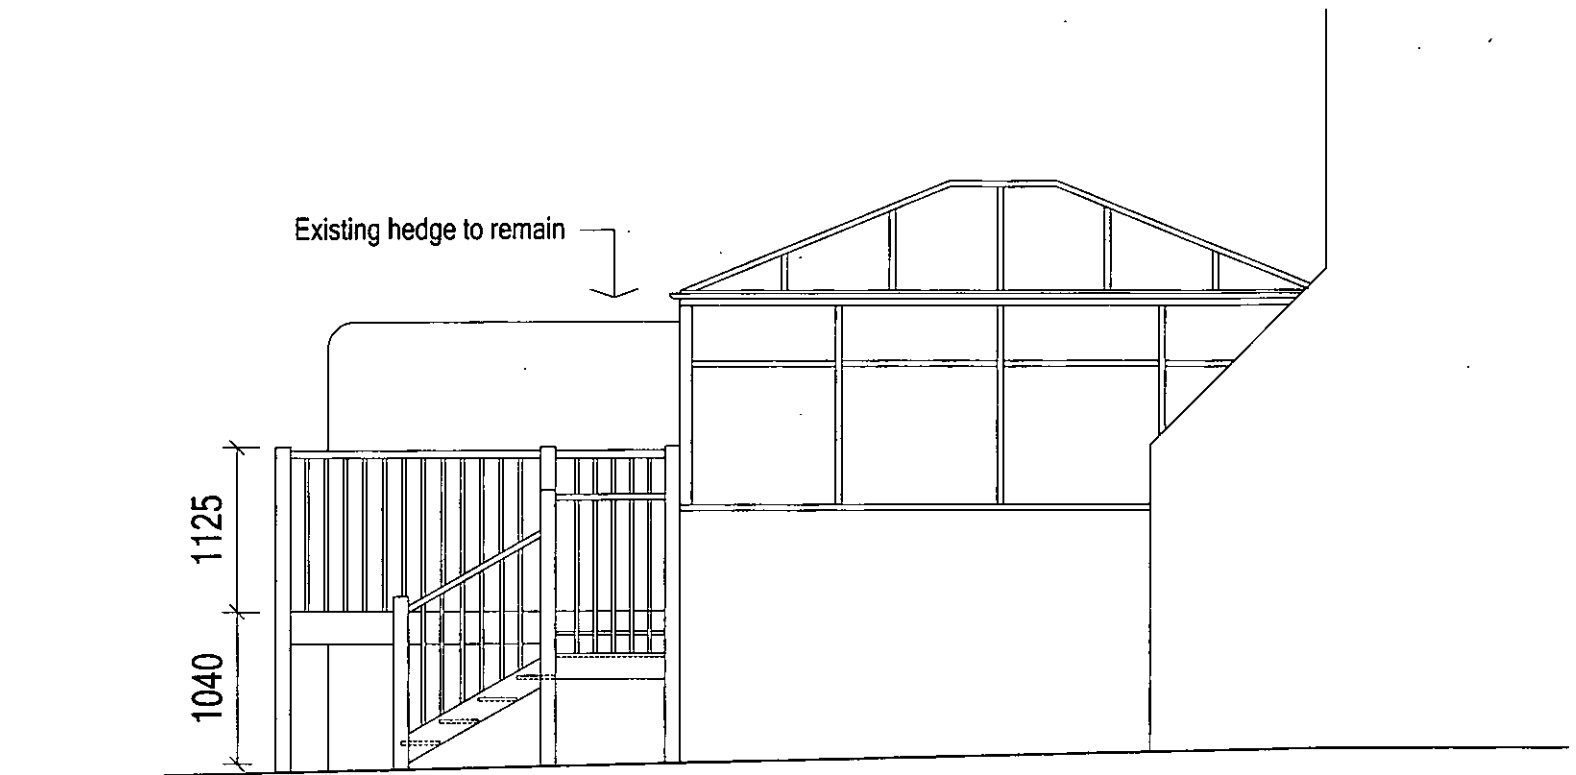

PROPOSED SIDE ELEVATION 1:50

ARW Design

DRAWING NO:

1043/1

REVISION:

A

DRAWING TITLE:

PROPOSED FLOOR PLAN & ELEVATION

CLIENT:

K.WRIGHT

PROJECT:

RAISED DECKING

LOCATION:

36, CLUN ROAD, LITTLEHAMPTON, BN17 7DY

SCALE:

AS NOTED @ paper size A3

DATE:

MAY 2014

DRAWN:

ARW

ARW Design, 89, SOUTH STREET, TARRING, WORTHING, WEST SUSSEX, BN14 7ND T: +44(0)1903234197
M: +44(0)7771851222 E: Arweeden1@aol.com THIS DRAWING REMAINS THE COPYRIGHT OF ARW DESIGN
& SHALL NOT BE COPIED IN ANY FORMAT WITHOUT SPECIFIC APPROVAL IN WRITING