

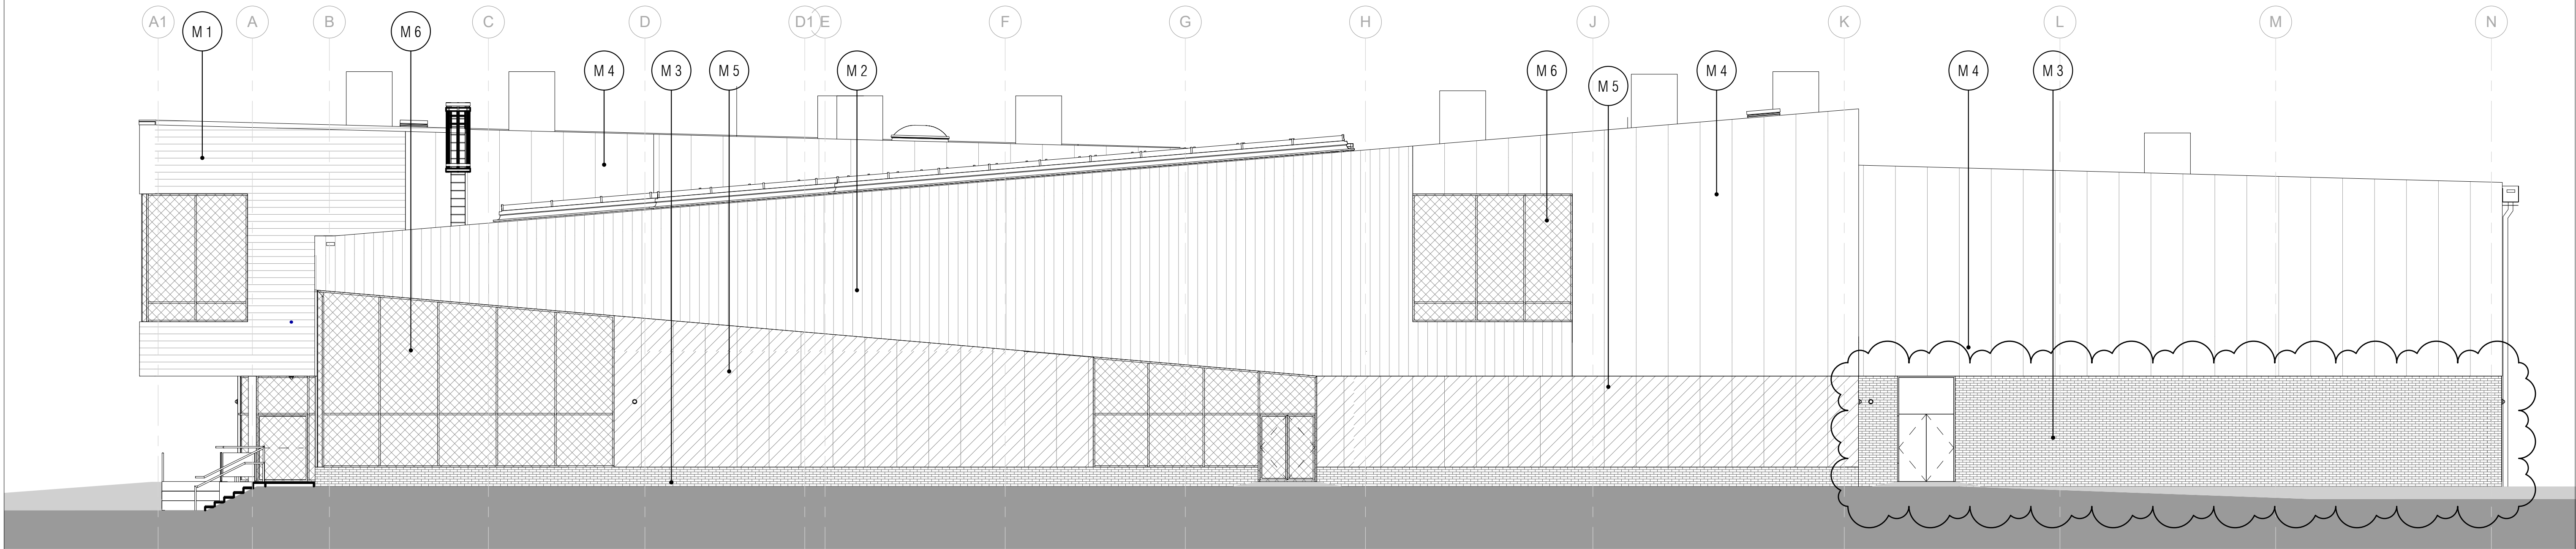


NOTE

Also see drawing (21)011.

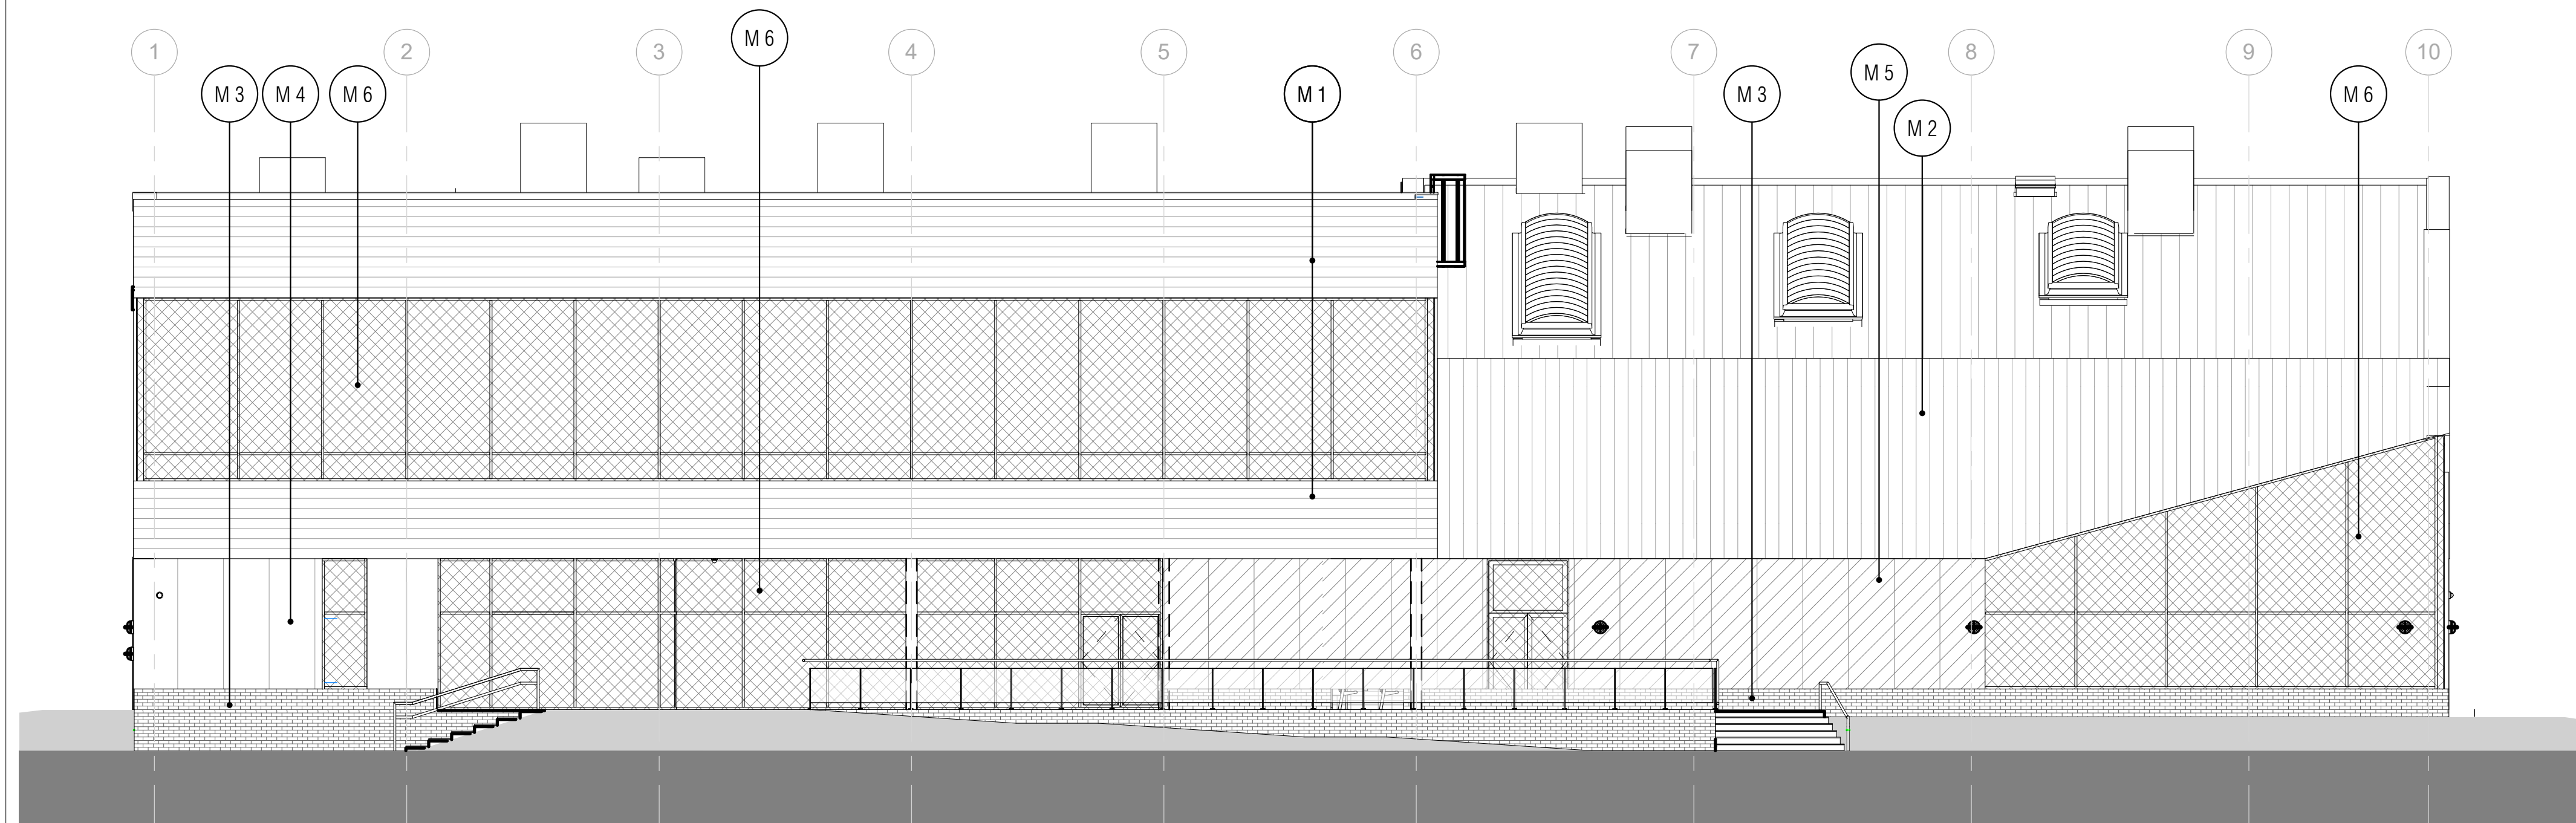

East Elevation (21)
1 : 100

 

South Elevation (21)
1 : 100

- M1 : HORIZONTAL ALUMINIUM PLANK RAINSCREEN CLADDING AS H92/120
- M2 : VERTICAL ALUMINIUM PLANK RAINSCREEN CLADDING AS H92/120
- M3 : FACING BRICK AS F10/110
- M4 : ALUMINIUM COMPOSITE PANEL SYSTEM AS H43/120A & 120B
- M5 : FIRE RESISTANT CORE ACM RAINSCREEN CLADDING AS H92/110
- M6 : CURTAIN WALLING/WINDOWS AS H11/110A & 110B

Revision	Date	Description	By/Ch
A	17/11/16		
B	20/02/17	Stage 3 VE update	
C	24/02/17	West & North elev. moved to dwg (21)011	
D	16/03/17	Stage 4A	
E	10/04/17	Post Stage 4A Review	
F	12/04/17	Stage 4B Issue	
G	14/06/17	Brickwork extended to 3.3m above FFL	
H	07/07/17		

CLIENT
Arun District Council

SPACE PLACE
ARCHITECTURE FOR HUMAN BEINGS
LONDON MANCHESTER GLASGOW TOTNES

SP ARCHITECTS
THE CORNERHOUSE
91-93 FARRINGTON ROAD
LONDON
EC1M 3LN
T +44 (0)207 831 8677
E arun@space-place.com
W www.space-place.com

STATUS Stage 4b

PROJECT
Littlehampton Leisure Centre

DRAWING
GA Elevations - South & East

SCALE 1 : 100 SHEET SIZE A1 DRAWN BY vg CHECKED BY nic DATE 27/10/16
PROJECT NO. 3519 DRAWING NO. (21)010 REVISION H

This drawing must not be reproduced in whole or part without written consent. Do not scale this drawing. All dimensions in millimetres. Where dimensions to be checked on site. Electronic issue to be confirmed by paper only only. ©SPACE + PLACE. All Rights Reserved.