


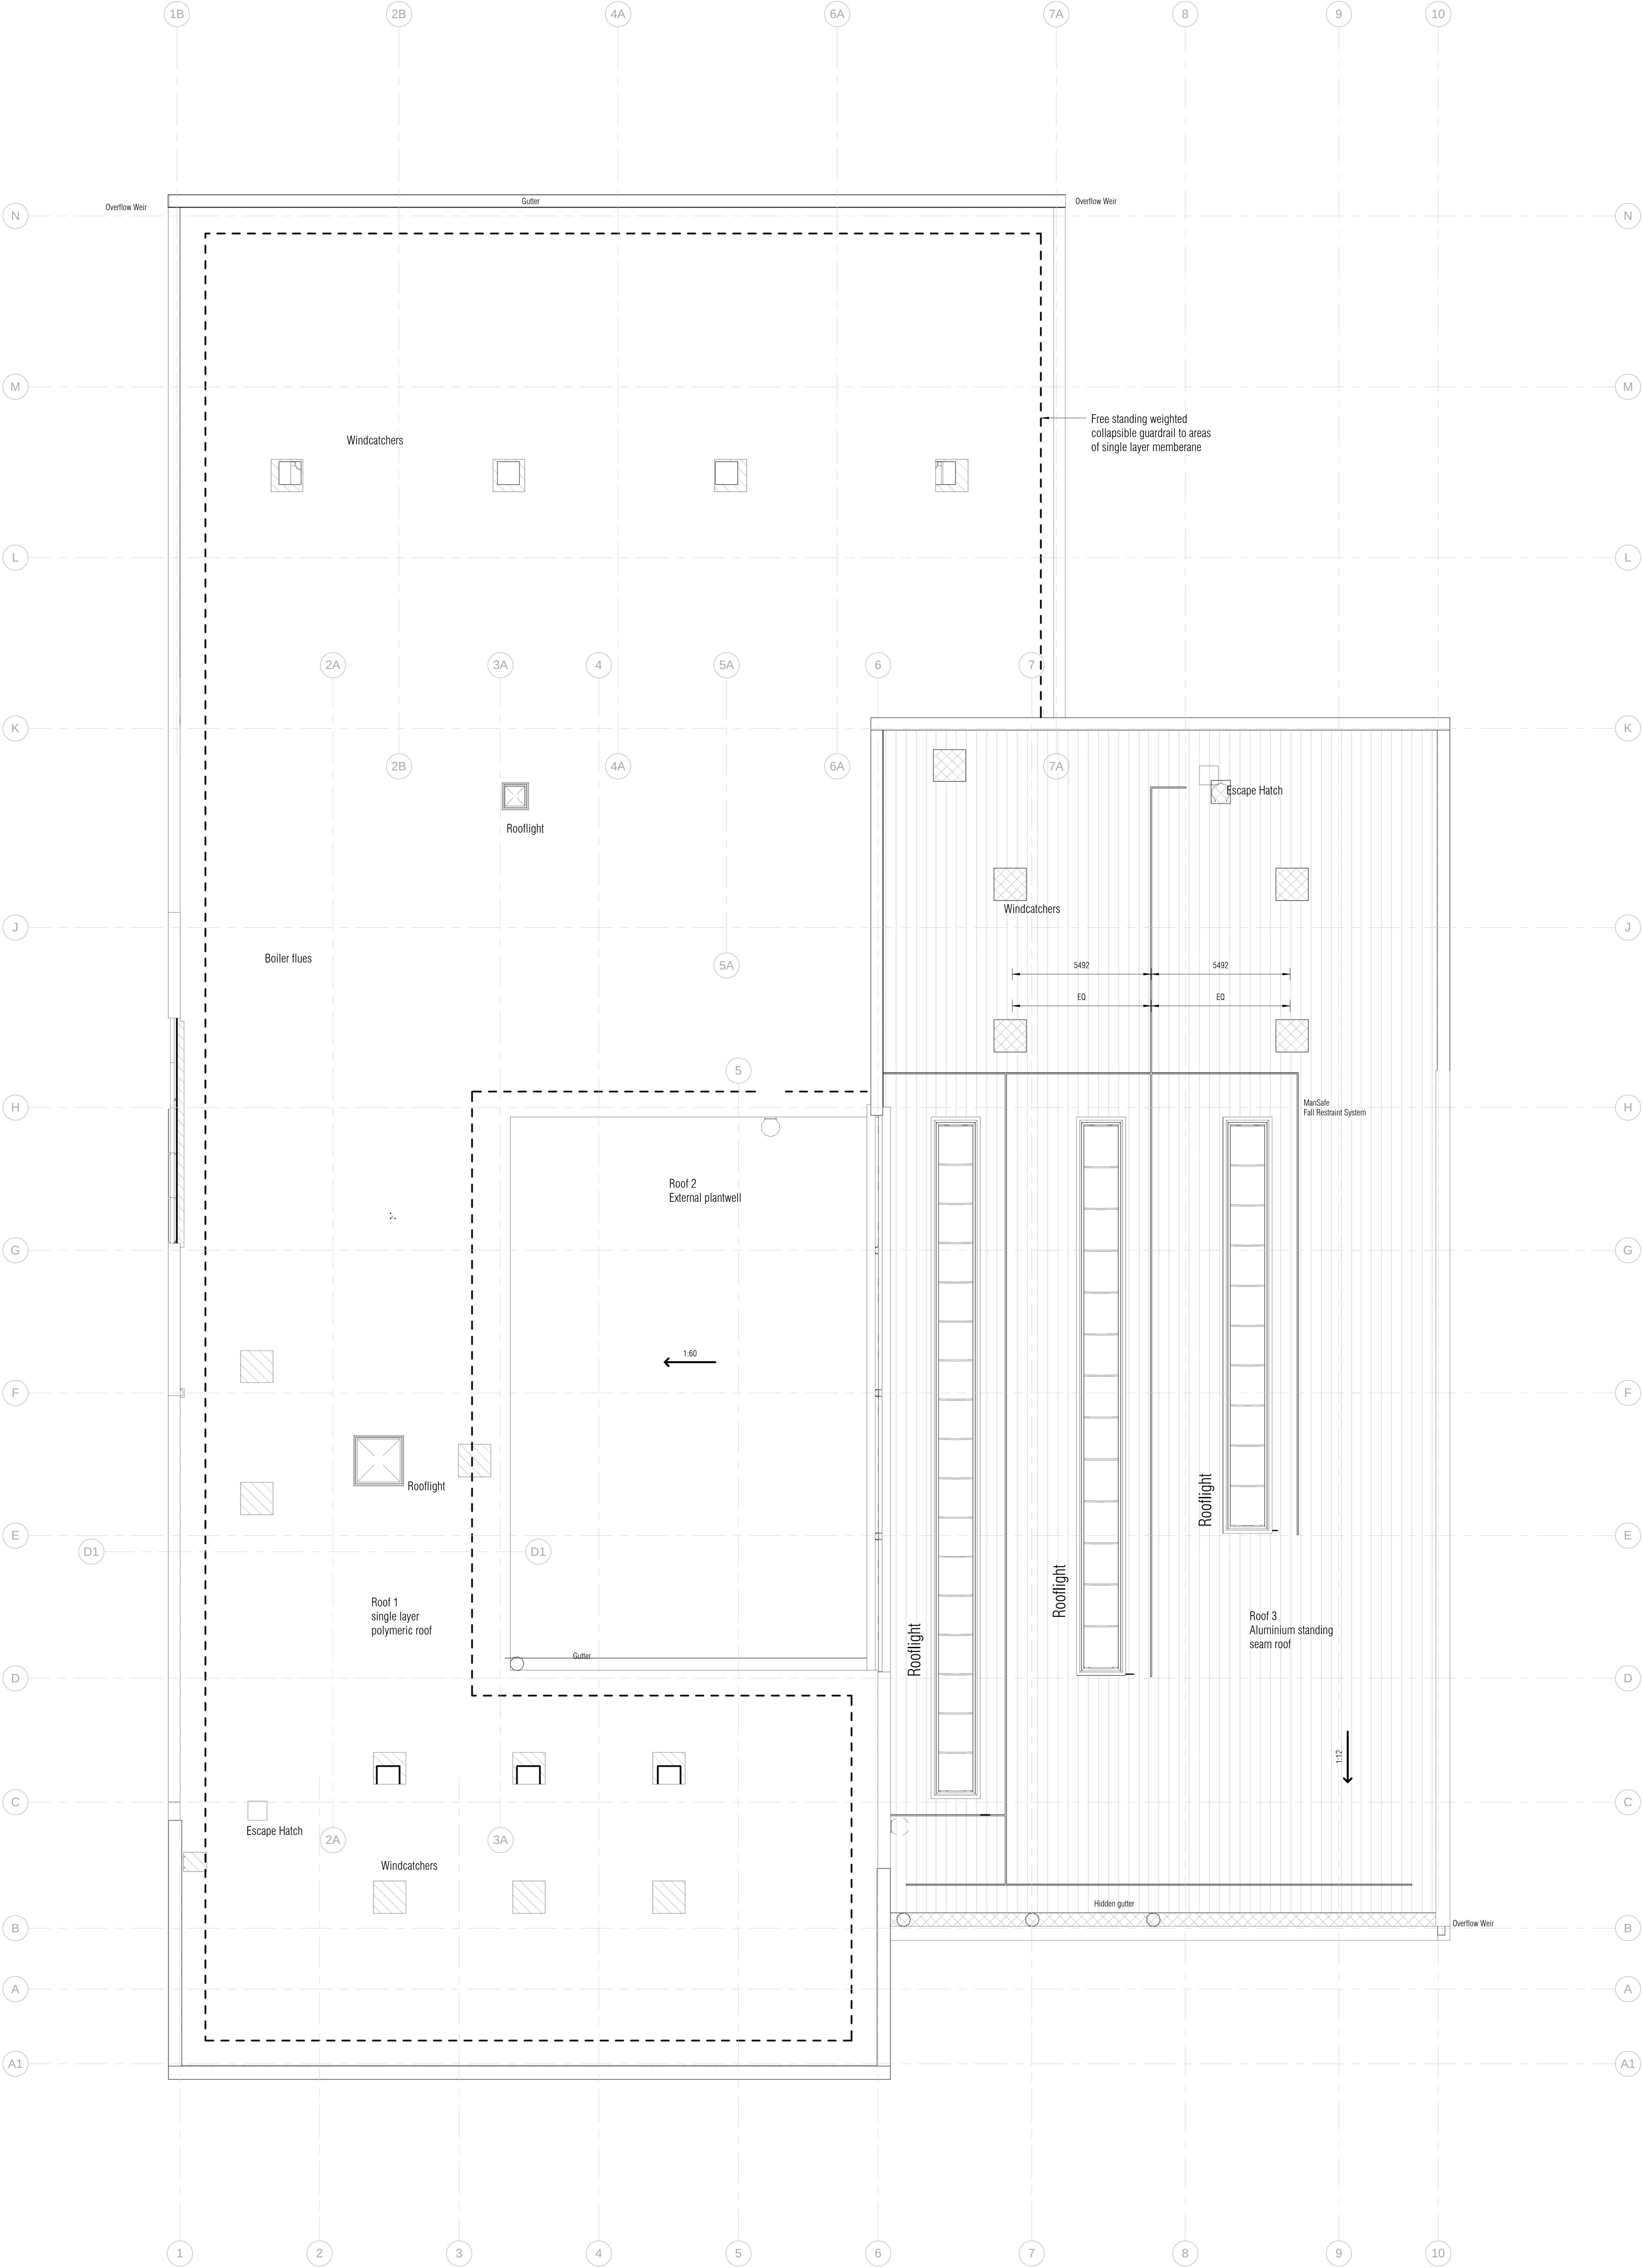

NOTE

Revision	Date	Description	By/Ch
A	15/11/16		
B	20/02/17	Stage 3 VE update	
C	10/04/17	Stage 4A	
D	12/04/17	Post Stage 4A Review	
E	14/06/17	Stage 4B Issue	

CLIENT
Arun District Council

SPACE8PLACE
ARCHITECTS FOR ARUN DISTRICT COUNCIL
GLASGOW TOTNES
SP ARCHITECTS
THE CORNHOUSE
8-11 FARMINGTON ROAD
LONDON
EC1M 3JL
T +44 (0)207 857 8817
E space@space-place.com
W www.space-place.com

SKETCH Stage 4b
PROJECT Littlehampton Leisure Centre

DRAWING
GA Roof Plan

SCALE	1:100	SHEET SIZE	A3	DRAWN BY	10	CHECKED BY	10	DATE	12/04/17
PROJECT NO.	3519	DRAWING NO.	(20)013	REVISION	E				

