
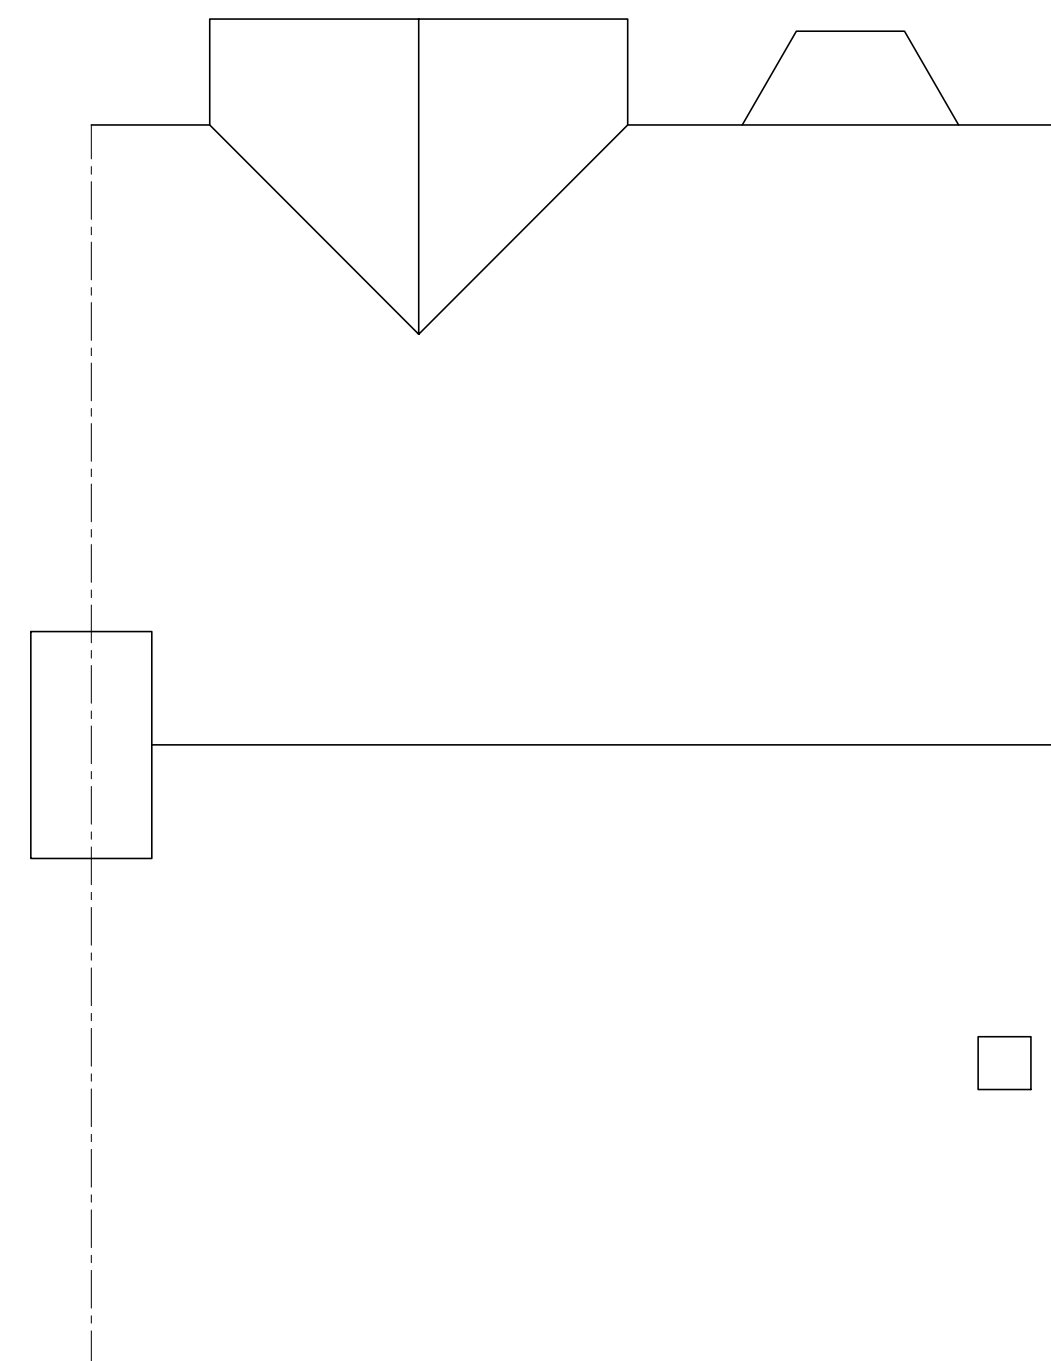
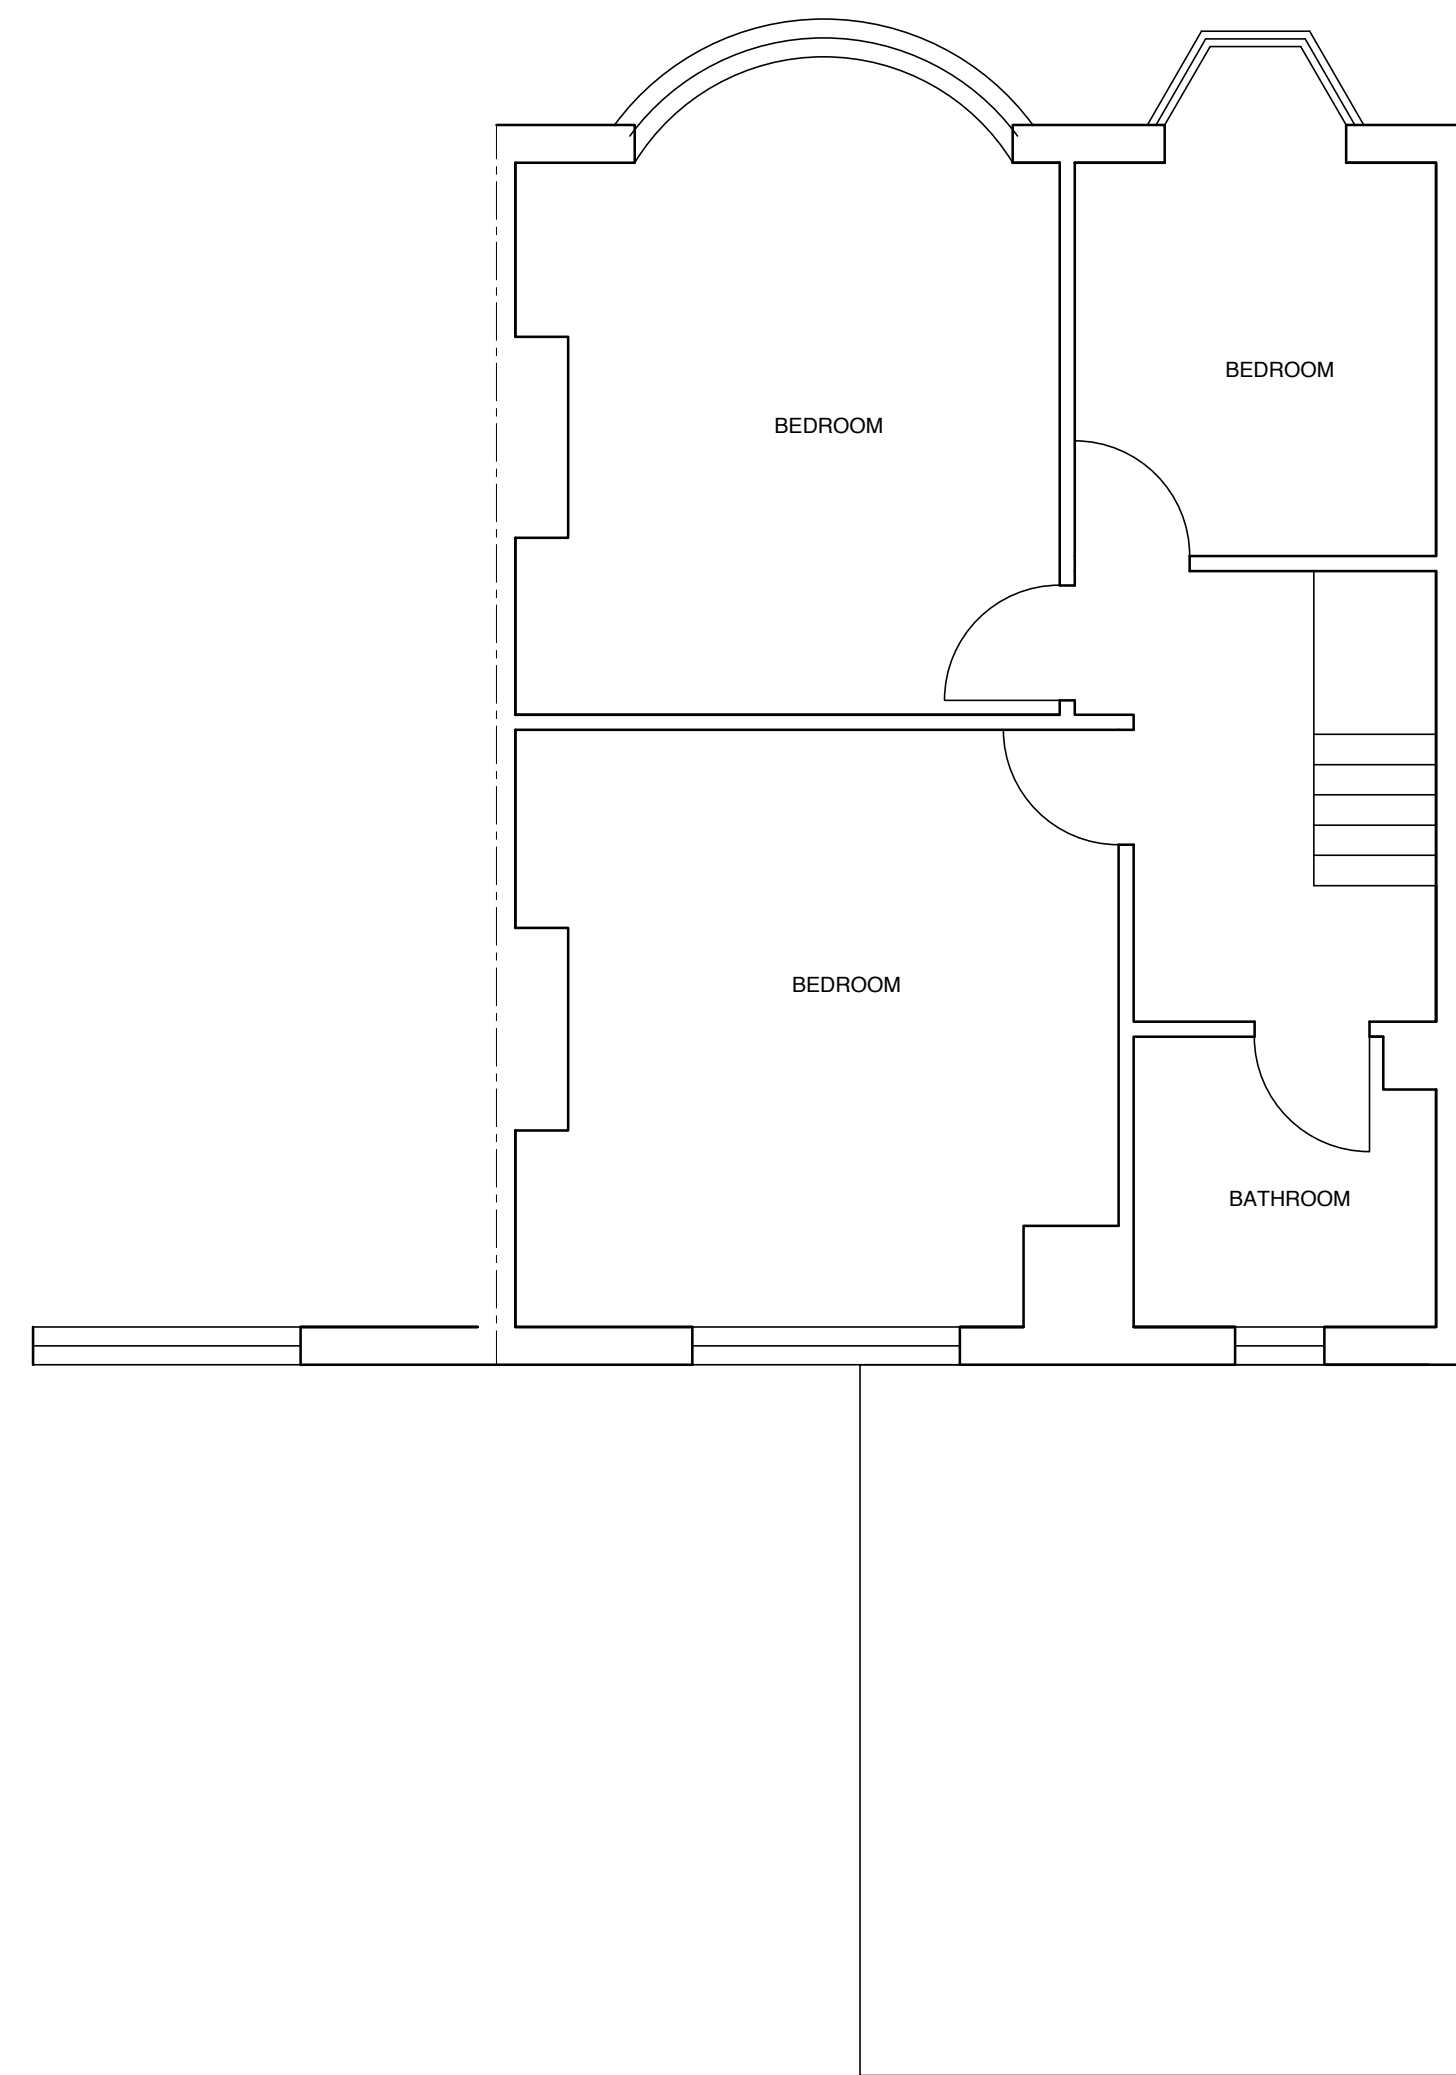


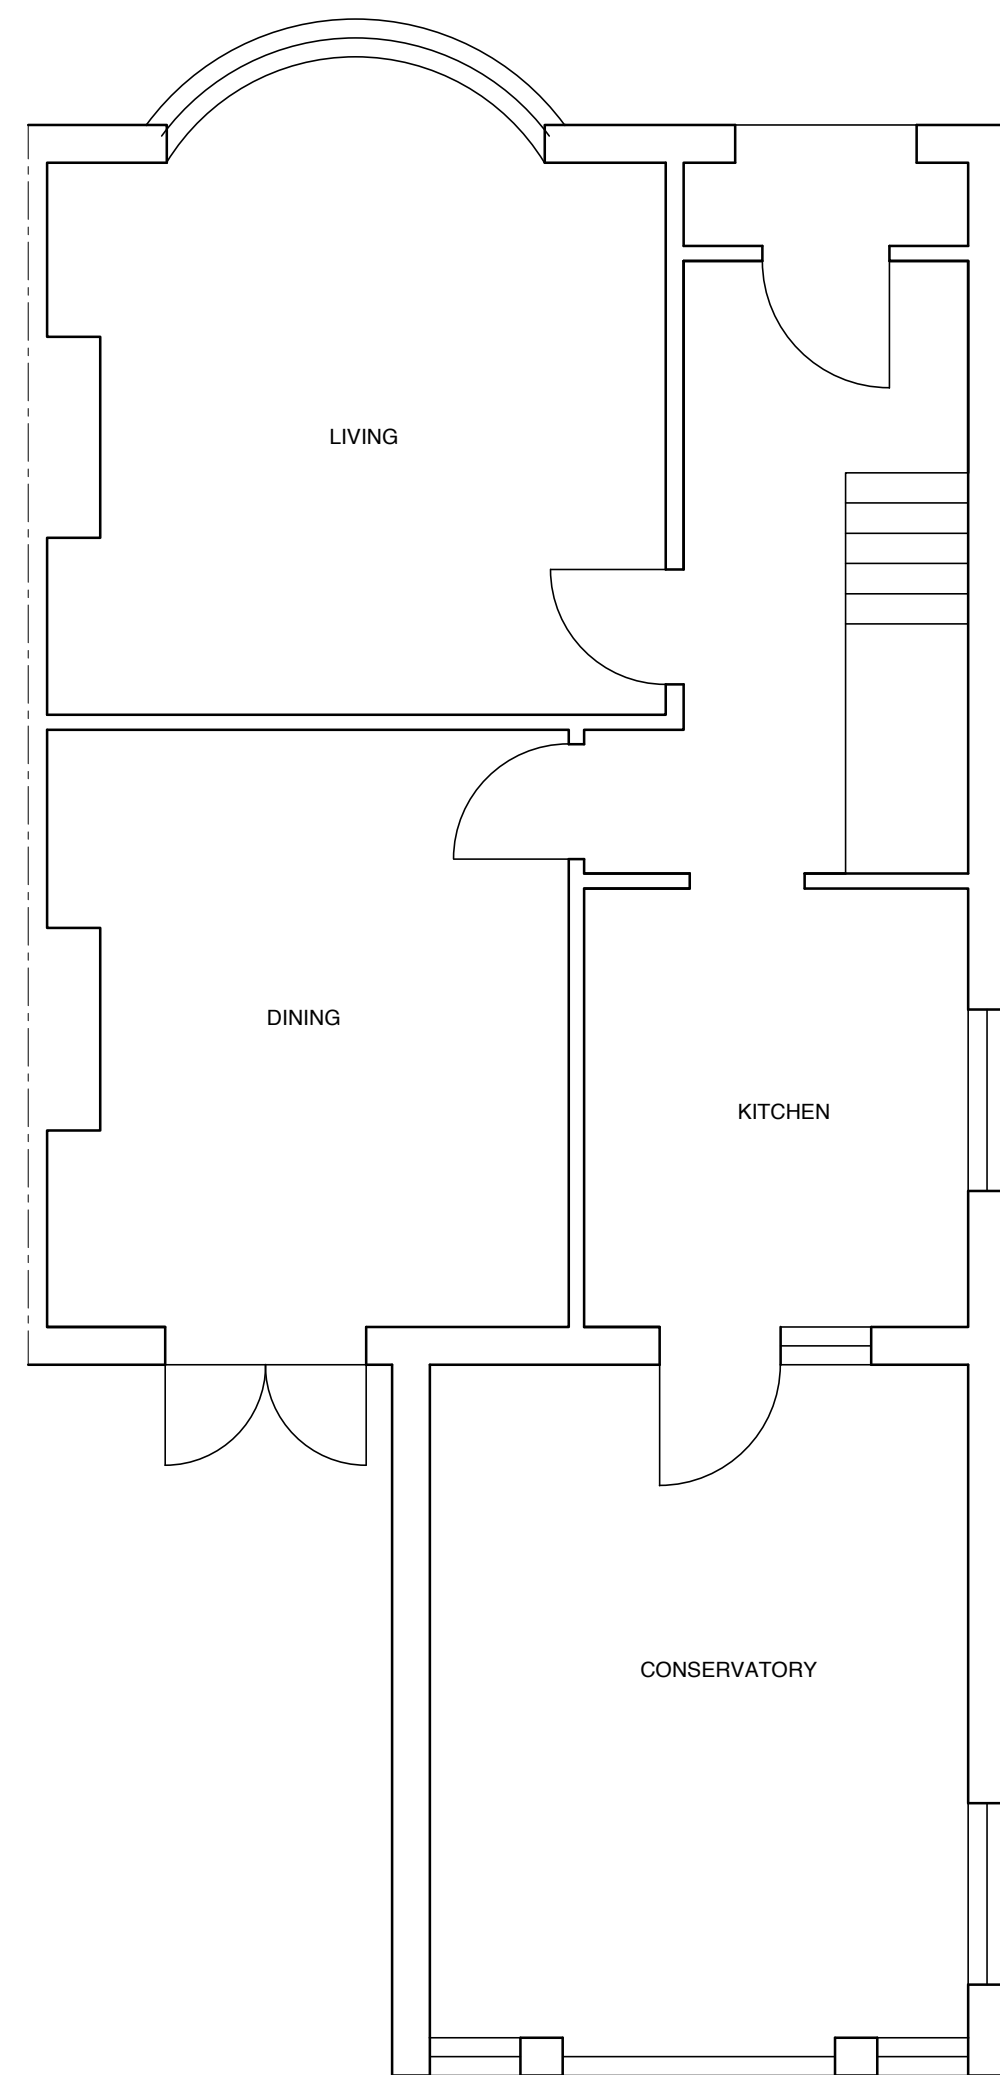

- ## GENERAL NOTES
1. THE CONTRACTOR MUST CHECK ALL DIMENSIONS ON SITE BEFORE COMMENCING WORK
 2. ANY DISCREPANCIES MUST BE IMMEDIATELY BROUGHT TO THE ATTENTION OF THE DESIGNER
 3. ALL WORK MUST CONFORM TO CURRENT BUILDING REGULATIONS, BRITISH STANDARDS & CODES OF PRACTICE AND NHBC STANDARDS
 4. THESE DRAWINGS ARE TO BE READ IN CONJUNCTION WITH ALL RELEVANT DESIGNER, ENGINEER OR SPECIALIST DRAWINGS AND SPECIFICATIONS
 5. ALL DIMENSIONS ARE IN MILLIMETERS UNLESS STATED OTHERWISE
 6. ALL MATERIALS ARE TO BE USED AND INSTALLED IN STRICT COMPLIANCE WITH THE RELEVANT MANUFACTURER'S RECOMMENDATIONS
 7. THE CONTRACTOR IS RESPONSIBLE FOR PROVIDING ALL NECESSARY TEMPORARY SUPPORT TO THE BUILDING AND ANY ADJACENT STRUCTURES
 8. ALL CONSTRUCTION MUST BE BUILT WITHIN THE ACTUAL PROPERTY BOUNDARIES UNLESS PARTY WALL AGREEMENT ALLOWS OTHERWISE

HATCH/LINE LEGEND		DRAINAGE ABBREVIATIONS
	----- demolish	MC = manhole
	----- above/beyond	IC = inspection chamber
	----- boundary	RE = roading eye
	----- drain	WG = waste gully
	----- insulation/	SVP = soil vent pipe
	stap/partition	RP = rain water pipe
		SS = stub stack
		rainwater drainage to contractor design
		electrical layout to client design

REVISION	DESCRIPTION	DATE
DRAW AND PLAN T: 0800 689 0101 E: info@drawandplan.com W: www.drawandplan.com		
Location PARKFIELD WORTHING ROAD LITTLEHAMPTON BN17 6JN		
Drawing title GENERAL ARRANGEMENT		
Date		Scale
23/07/2019		1:50@A1
Job no.	Dwg no.	Revision
19/013	100	-
1:50		
1:100		
1:200		
1:500		