

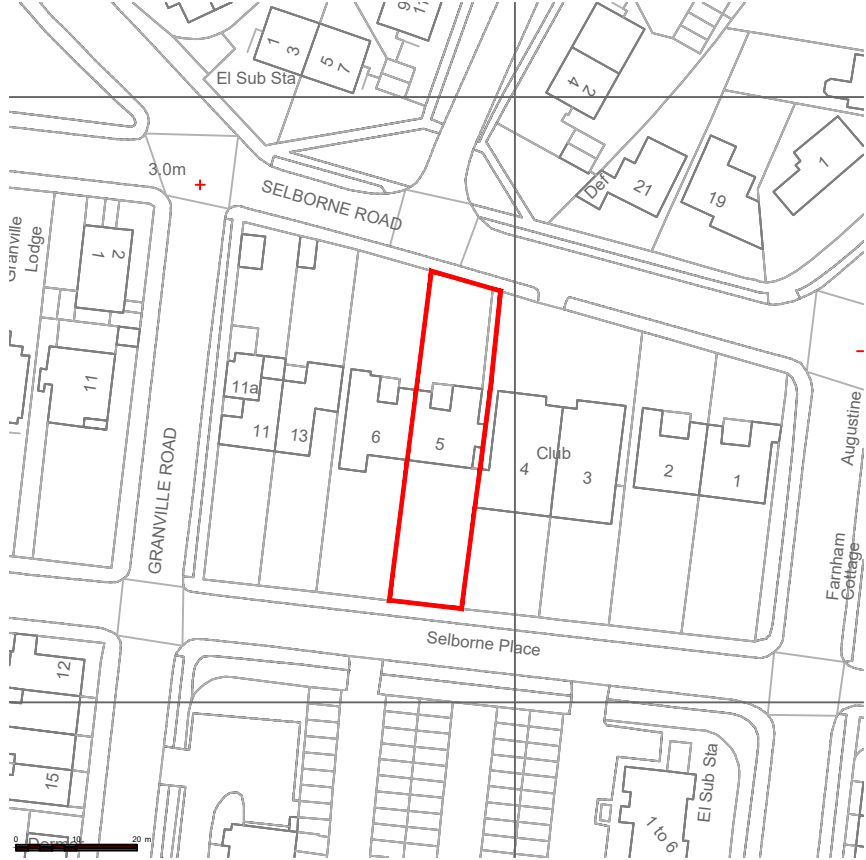


 

LOCATION PLAN 1:1250
Crown Copyright 2016. Licence No. 100047474
0 10m 20m 30m 40m 50m
SCALE 1:1250

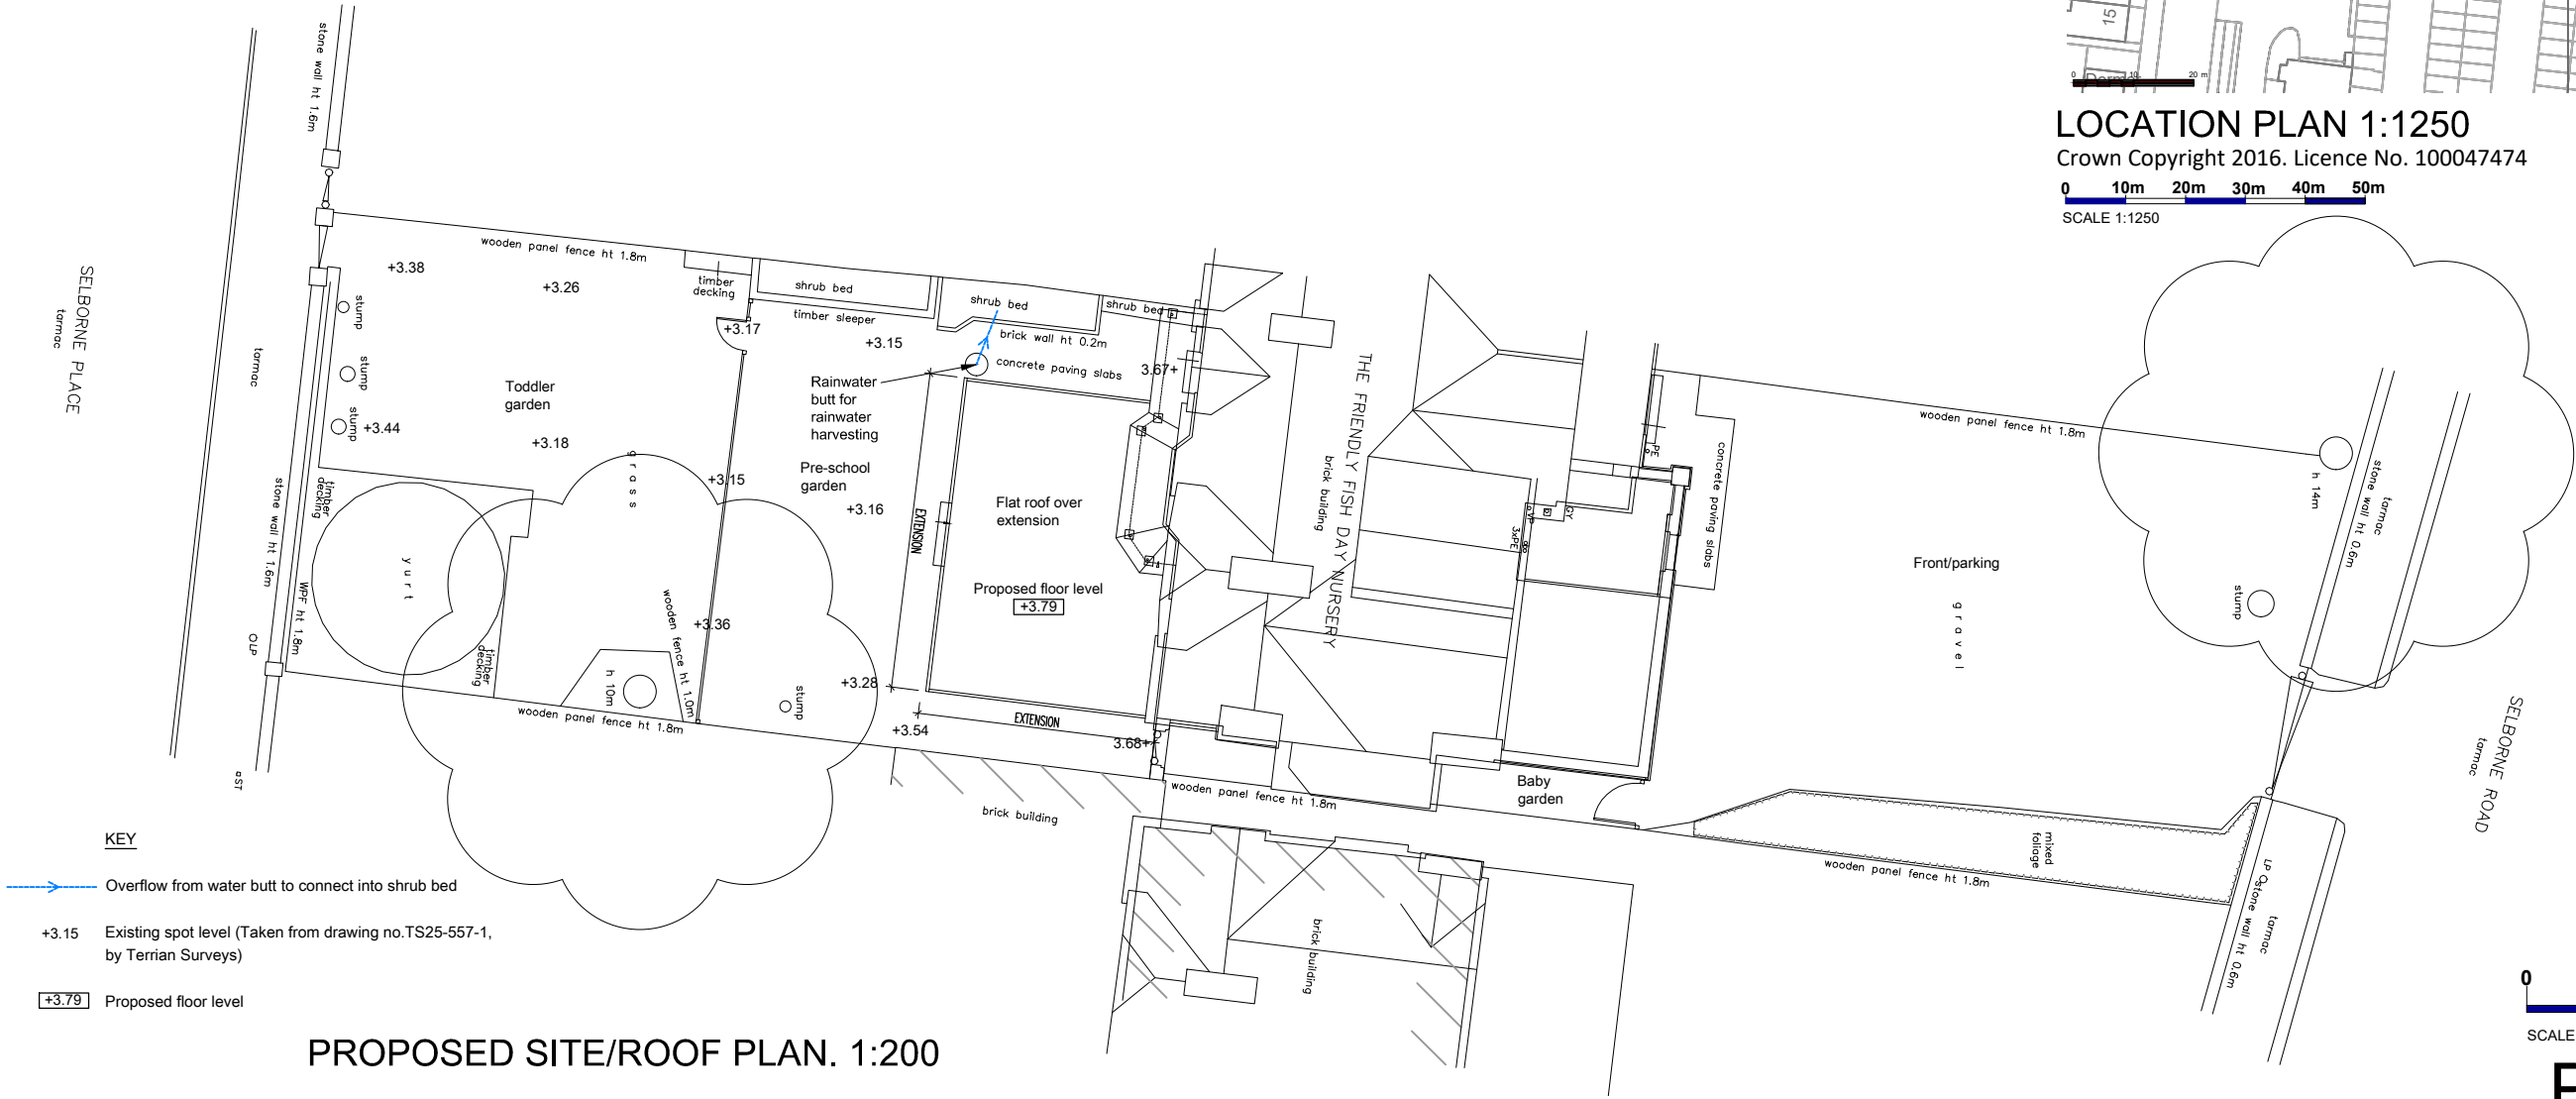

PROPOSED SITE/ROOF PLAN. 1:200

0 2 4 6 8 10m
SCALE 1:200

PLANNING

GENERAL NOTES: This scheme is subject to Town Planning and the plans shall not be acted upon until they have been approved in accordance with the Building Regulations. All dimensions and levels given, whether figured or scaled, are to be physically checked on site by the contractor prior to commencement of work and the contractor will take responsibility for the same. All design and construction is to be in accordance with the Construction, Design and Management Regulations 2015 This plan is copyright and is not to be produced or used for construction purposes without permission. It is only for use as a Planning and Building Control document. Prior to commencement of works, the contractor must ensure that all necessary notices under The Party Wall etc Act 1996 have been given and that all formal procedures required under the act have been fulfilled.		PLEASE NOTE: 1. ALL DIMENSIONS AND SITE BOUNDARIES ARE TO BE CHECKED ON SITE AS NECESSARY. 2. ALL PROPOSALS ARE SUBJECT TO STRUCTURAL ENGINEERS DESIGN. 3. EXISTING PLANS & ELEVATIONS BASED ON TOPOGRAPHICAL SURVEY, DRG NOS.TS25-557-1, 2, 3, 4, 5, 6, 7 & 8, DATED SEPT. 2025, BY TERRAIN SURVEYS.		A Existing spot levels noted and proposed floor level in the extension. PS 13.01.2026		<table><tr><td rowspan="2"> Project Proposed Rear Extension & Alterations at The Friendly Fish Day Nursery 5 Selborne Place, Littlehampton, West Sussex. BN17 5NH Title Proposed Site Plan. Location Plan. PRE-CONSTRUCTION </td><td> Scale As noted@A3 Drawing Number 8400-P01A </td><td> Date 09/2025 PS </td><td> All work to be in accordance with the Building Regulations and relevant codes of practice. The contractor is to check all dimensions on site. Any discrepancies are to be notified immediately. This drawing is copyright. Northampton Architects Ltd 13 Colville Close Walsby Northampton NN4 1DZ T: 01938 501 988 www.northamptonarchitects.co.uk </td></tr><tr><td colspan="3"></td></tr></table>		Project Proposed Rear Extension & Alterations at The Friendly Fish Day Nursery 5 Selborne Place, Littlehampton, West Sussex. BN17 5NH Title Proposed Site Plan. Location Plan. PRE-CONSTRUCTION	Scale As noted@A3 Drawing Number 8400-P01A	Date 09/2025 PS	All work to be in accordance with the Building Regulations and relevant codes of practice. The contractor is to check all dimensions on site. Any discrepancies are to be notified immediately. This drawing is copyright. Northampton Architects Ltd 13 Colville Close Walsby Northampton NN4 1DZ T: 01938 501 988 www.northamptonarchitects.co.uk			
Project Proposed Rear Extension & Alterations at The Friendly Fish Day Nursery 5 Selborne Place, Littlehampton, West Sussex. BN17 5NH Title Proposed Site Plan. Location Plan. PRE-CONSTRUCTION	Scale As noted@A3 Drawing Number 8400-P01A	Date 09/2025 PS	All work to be in accordance with the Building Regulations and relevant codes of practice. The contractor is to check all dimensions on site. Any discrepancies are to be notified immediately. This drawing is copyright. Northampton Architects Ltd 13 Colville Close Walsby Northampton NN4 1DZ T: 01938 501 988 www.northamptonarchitects.co.uk											
														