

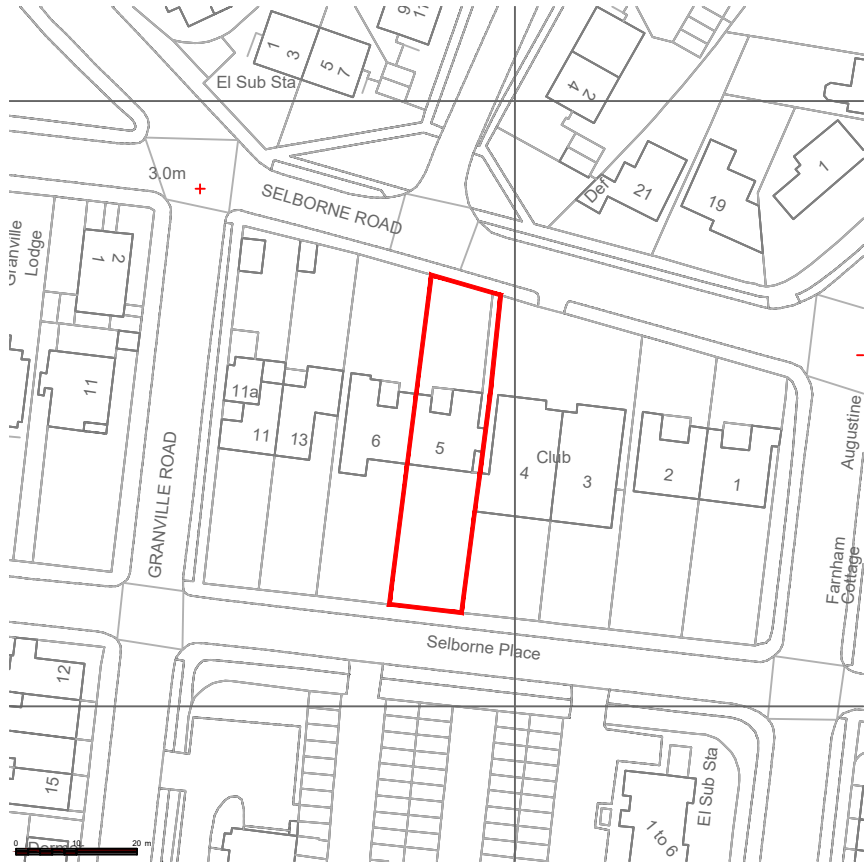


Appendix B Existing Site and Proposed Plans

 

LOCATION PLAN 1:1250
Crown Copyright 2016. Licence No. 100047474
0 10m 20m 30m 40m 50m
SCALE 1:1250

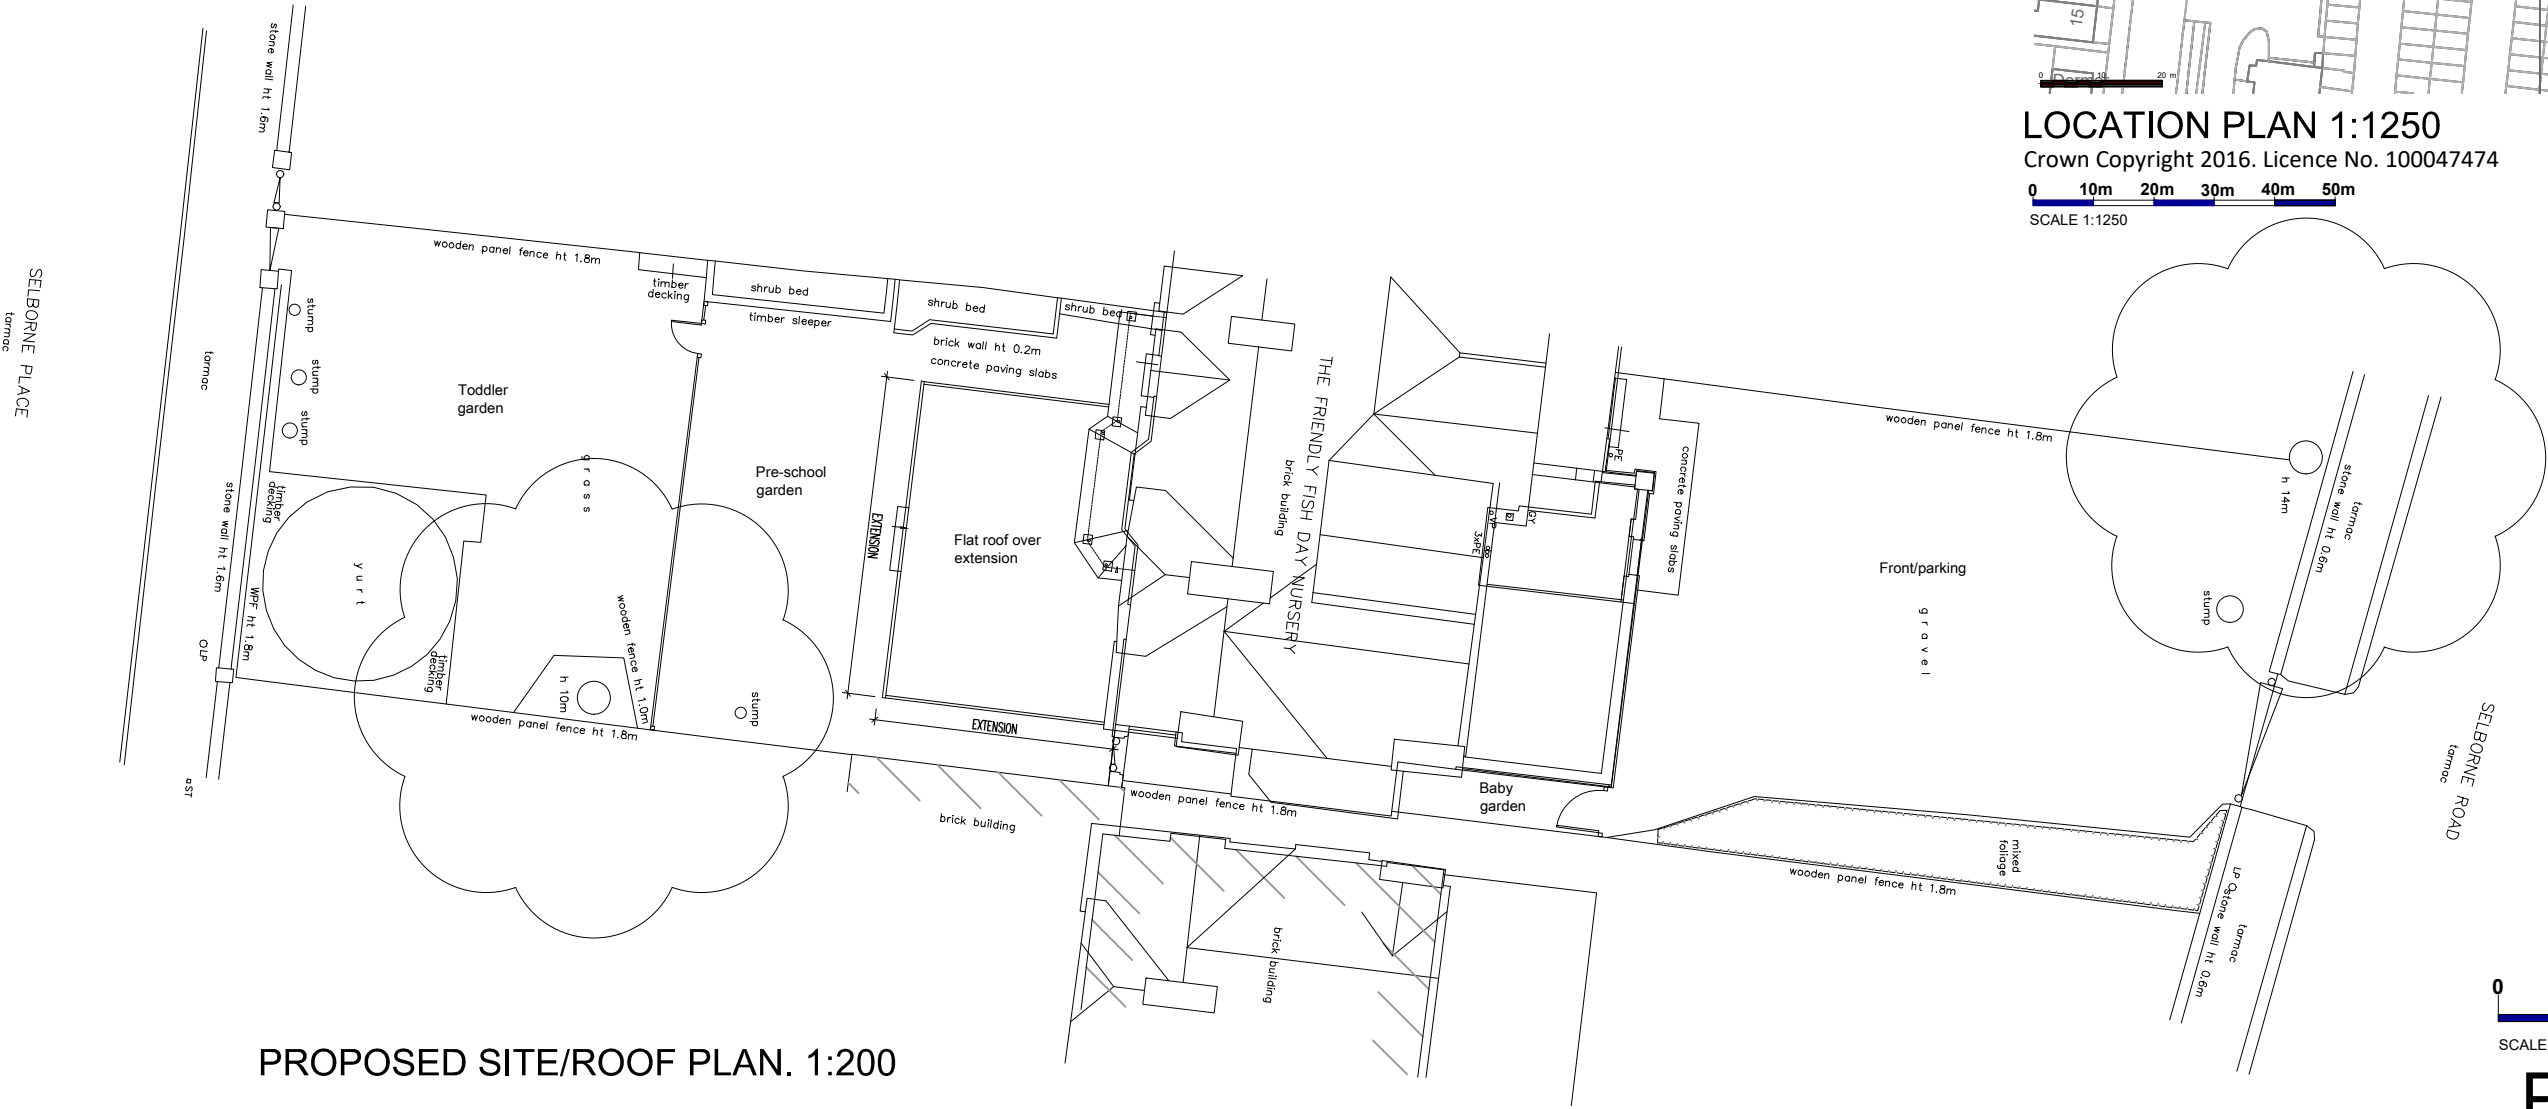

PROPOSED SITE/ROOF PLAN. 1:200

0 2 4 6 8 10m
SCALE 1:200

PLANNING

GENERAL NOTES:
This scheme is subject to Town Planning and the plans shall not be acted upon until they have been approved in accordance with the Building Regulations.
All dimensions and levels given, whether figured or scaled, are to be physically checked on site by the contractor prior to commencement of work and the contractor will take responsibility for the same.
All design and construction is to be in accordance with the Construction, Design and Management Regulations 2015
This plan is copyright and is not to be produced or used for construction purposes without permission. It is only for use as a Planning and Building Control document.
Prior to commencement of works, the contractor must ensure that all necessary notices under The Party Wall etc Act 1996 have been given and that all formal procedures required under the act have been fulfilled.


PLEASE NOTE:
1. ALL DIMENSIONS AND SITE BOUNDARIES ARE TO BE CHECKED ON SITE AS NECESSARY.
2. ALL PROPOSALS ARE SUBJECT TO STRUCTURAL ENGINEERS DESIGN.
3. EXISTING PLANS & ELEVATIONS BASED ON TOPOGRAPHICAL SURVEY, DRG NOS.TS25-557-1, 2, 3, 4, 5, 6, 7 & 8, DATED SEPT. 2025, BY TERRAIN SURVEYS.

DRAFT


Project
Proposed Site Plan Extension & Alterations at
The Friendly Fish Day Nursery
5 Selborne Place Littlehampton,
West Sussex. BN17 5NH
Title
Proposed Site Plan. Location Plan.
PRE-CONSTRUCTION

Scale
As noted@A3
Drawing Number
8400-P01
Date
09/2025
Client
PS


As work to be in accordance with the Building Regulations and relevant codes of practice.
The contractor is to check all dimensions on site. Any discrepancies are to be notified immediately. This drawing is copyright.
HARTMAN Architects Ltd
14 Colville Drive
Worthing
West Sussex
BN11 1DZ
T: 01903 501 988
www.hartmanarchitects.co.uk

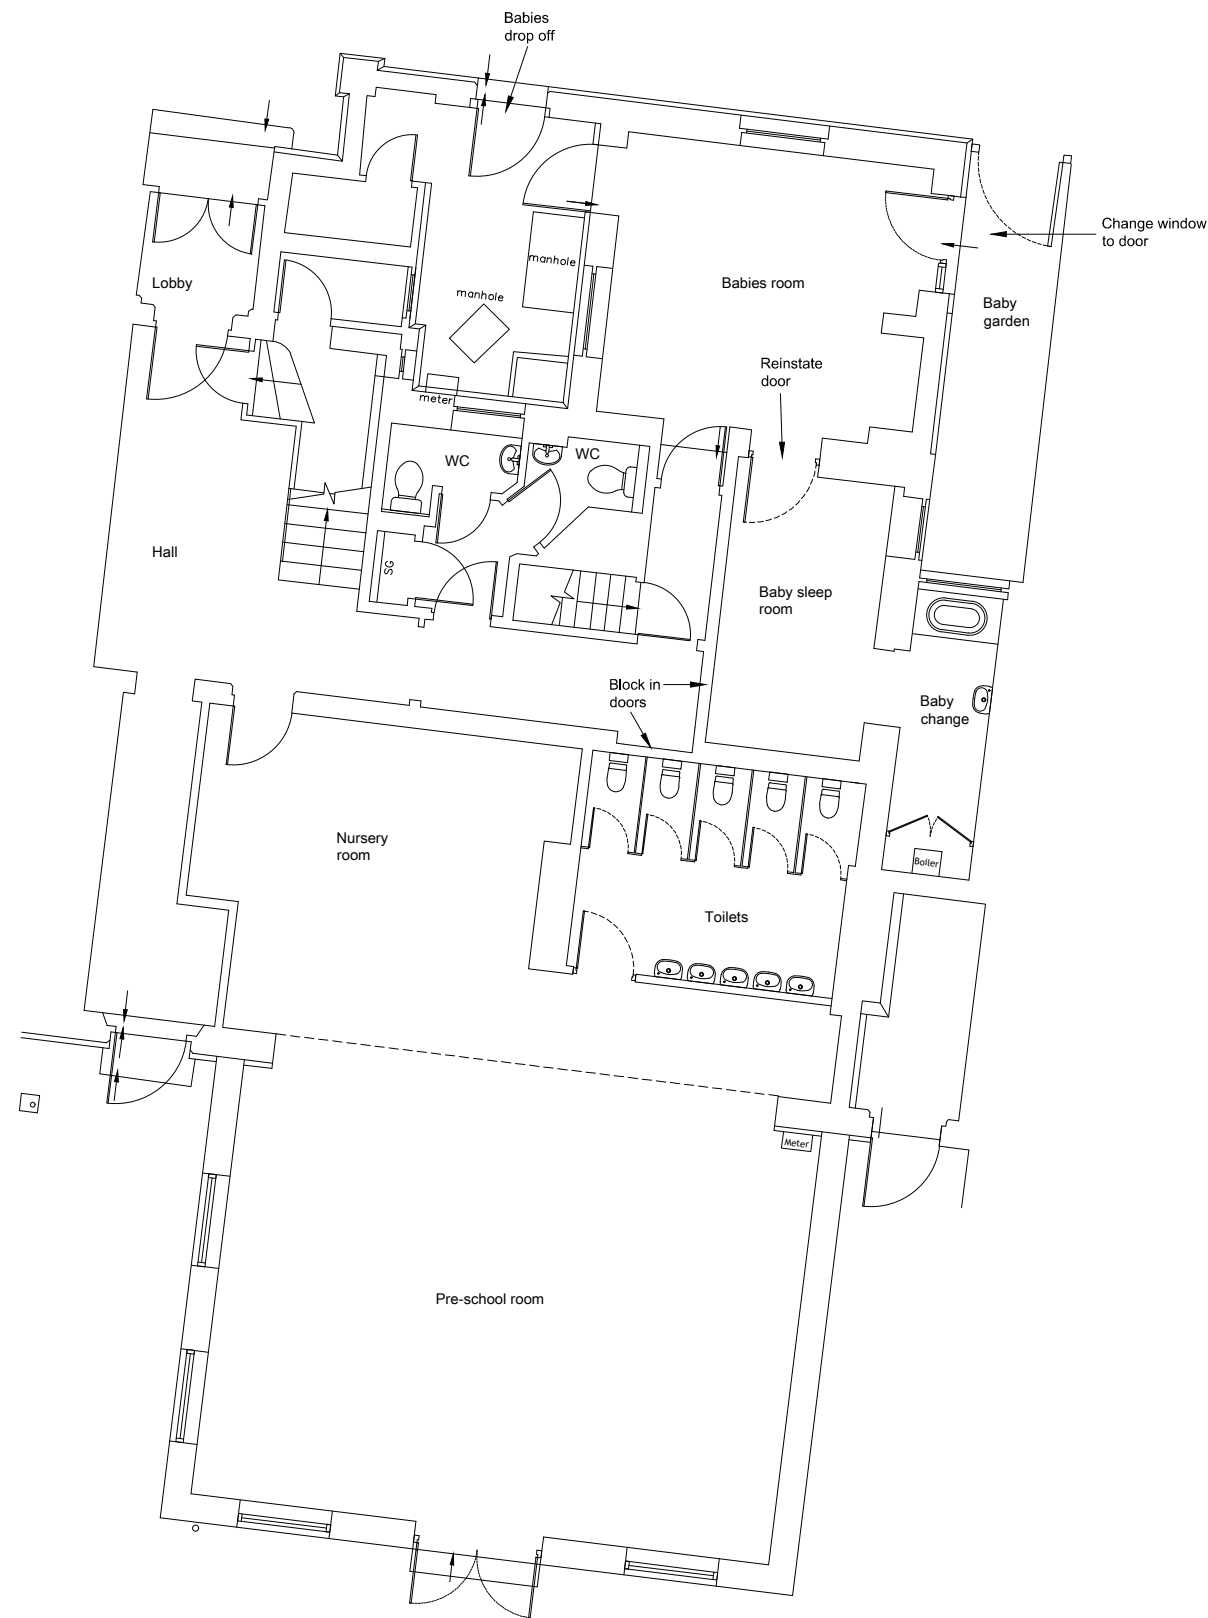

PROPOSED GROUND FLOOR PLAN. 1:100

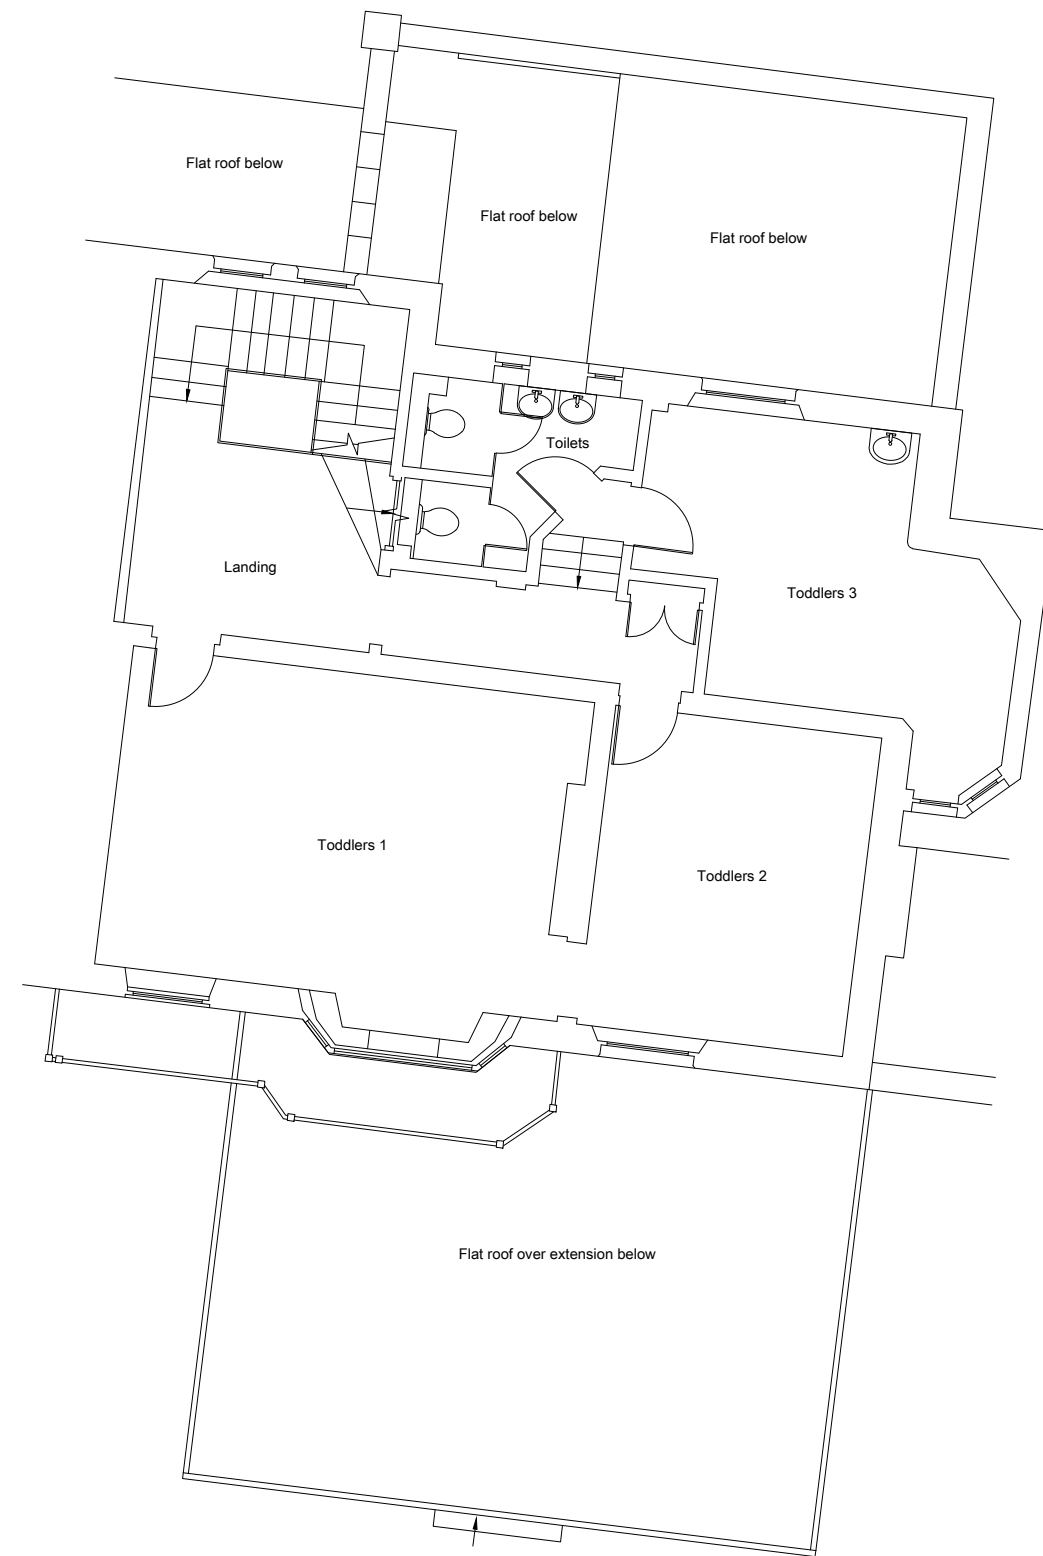

PROPOSED FIRST FLOOR PLAN. 1:100

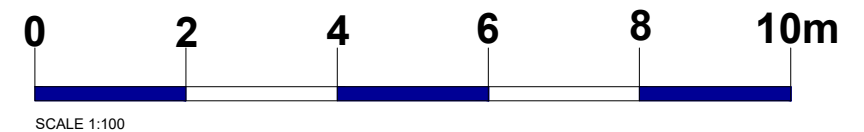

GENERAL NOTES:
This scheme is subject to Town Planning and the plans shall not be acted upon until they have been approved in accordance with the Building Regulations.
All dimensions and levels given, whether figured or scaled, are to be physically checked on site by the contractor prior to commencement of work and the contractor will take responsibility for the same.
All design and construction is to be in accordance with the Construction, Design and Management Regulations 2015.
This plan is copyright and is not to be produced or used for construction purposes without permission. It is only for use as a Planning and Building Control document.
Prior to commencement of works, the contractor must ensure that all necessary notices under The Party Wall etc Act 1996 have been given and that all formal procedures required under the act have been fulfilled.


PLEASE NOTE:
1. ALL DIMENSIONS AND SITE BOUNDARIES ARE TO BE CHECKED ON SITE AS NECESSARY.
2. ALL PROPOSALS ARE SUBJECT TO STRUCTURAL ENGINEERS DESIGN.
3. EXISTING PLANS & ELEVATIONS BASED ON TOPOGRAPHICAL SURVEY, DRG NOS.TS25-557-1, 2, 3, 4, 5, 6, 7 & 8, DATED SEPT. 2025, BY TERRAIN SURVEYS.

DRAFT PROPOSED


Project
Proposed Ground Extension & Alterations at
The Friendly Fish Day Nursery
5 Salcombe Place Littlehampton
West Sussex. BN17 5NH
Title
Proposed Ground & First Floor Plans
PRE-CONSTRUCTION

Scale As noted@A3	Date 09/2025	As work is to be in accordance with the Building Regulations and relevant codes of practice. The contractor is to check all dimensions on site. Any discrepancies are to be notified immediately. This drawing is copyright. Northwards Architects Ltd 14 Colville Close Worthing West Sussex BN11 2JZ T: 01903 501 988 www.northwardsarchitects.co.uk
Drawing Number 8400-P02	Drawn PS	


HAL

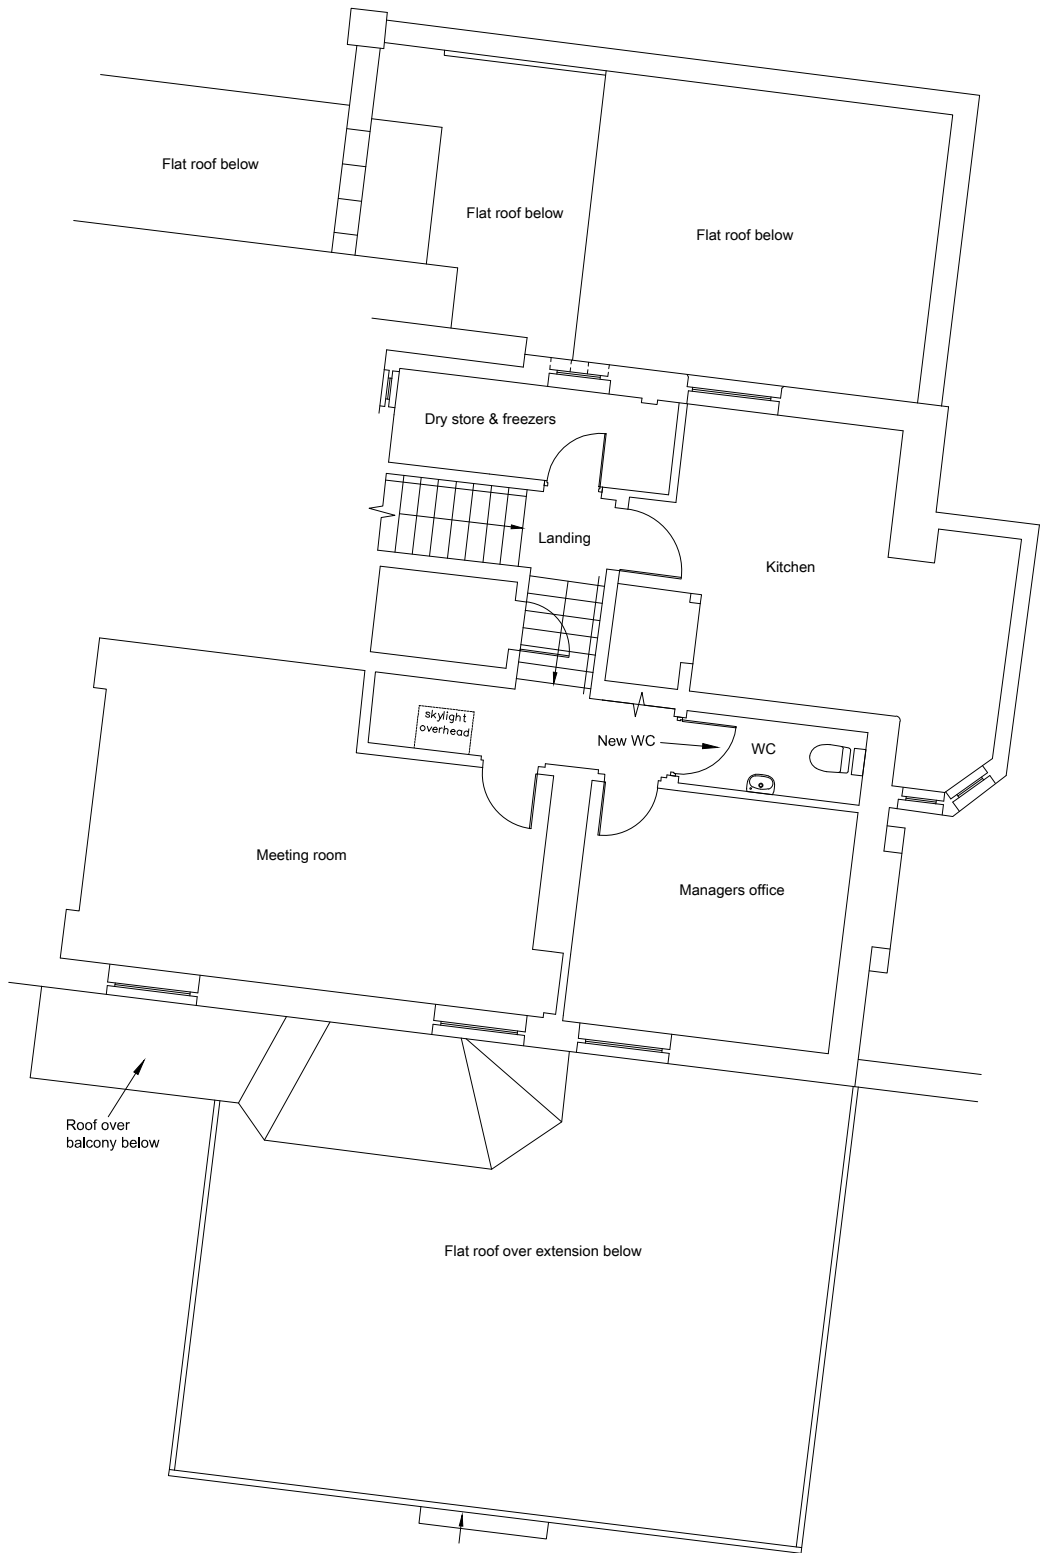

PROPOSED SECOND FLOOR PLAN. 1:100

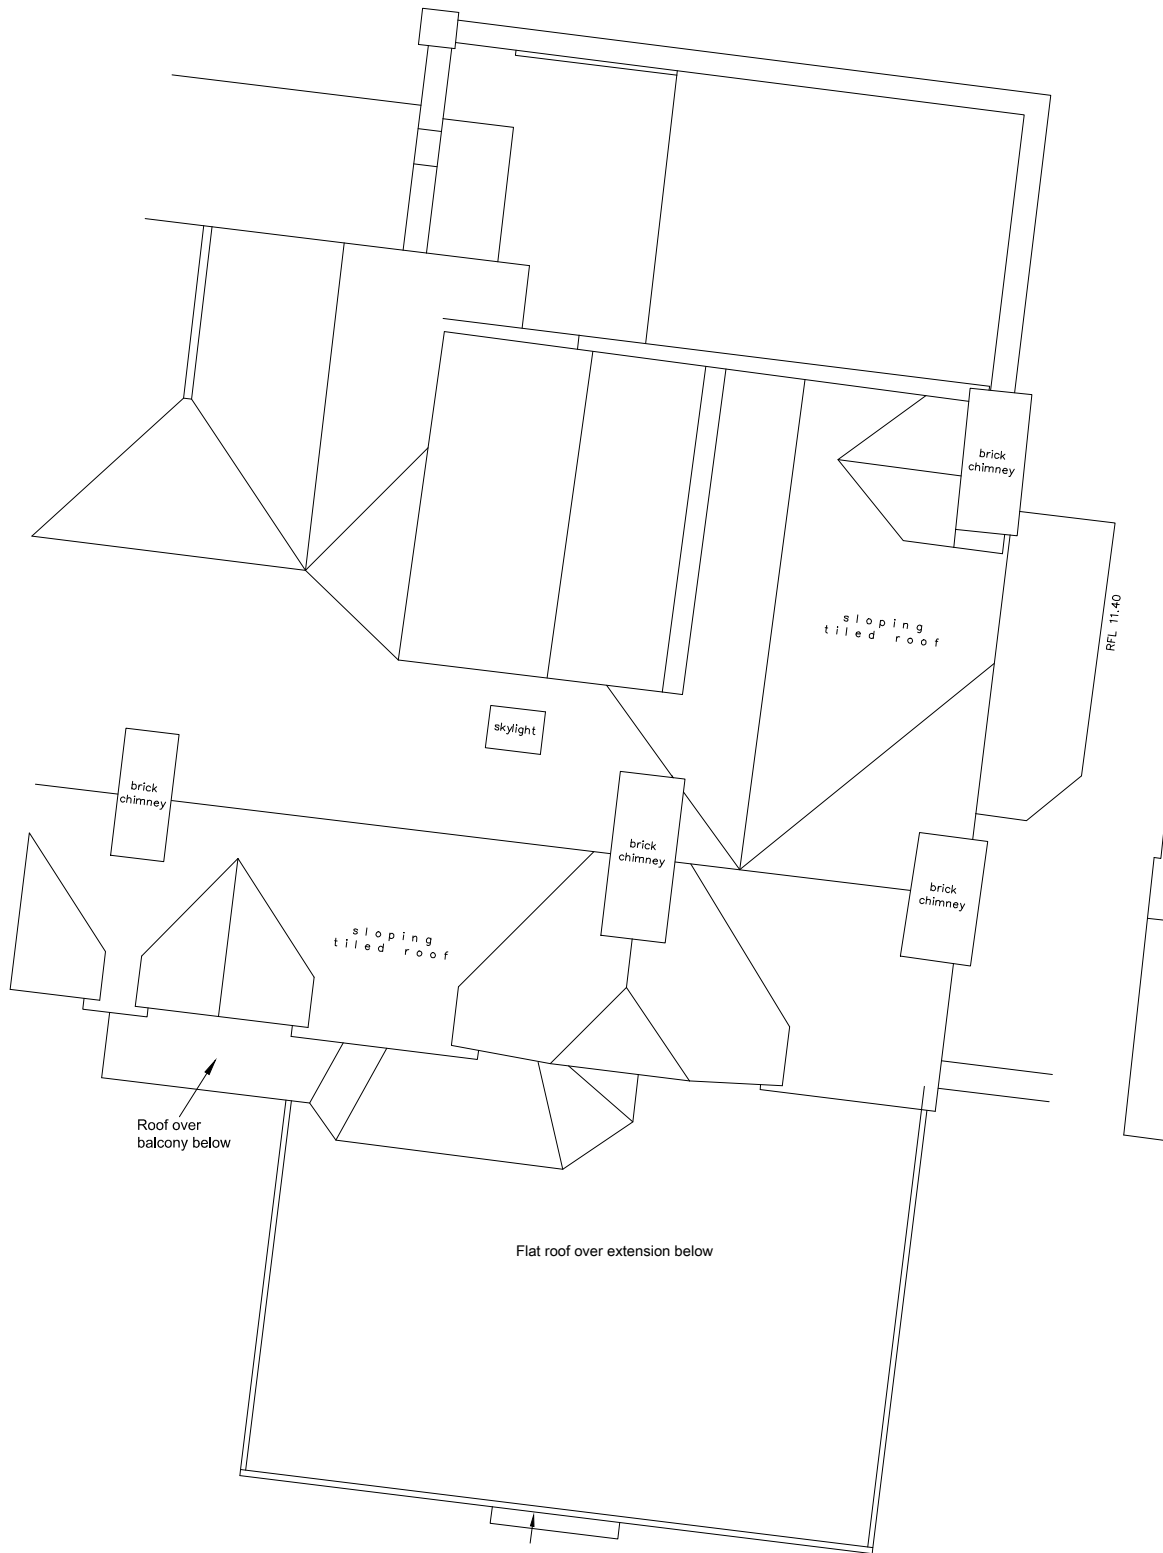

PROPOSED ROOF PLAN. 1:100

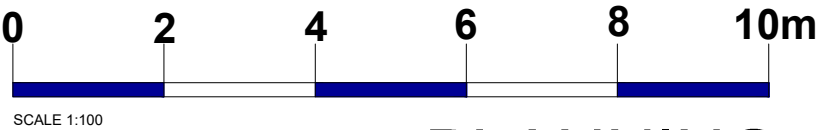

GENERAL NOTES:
This scheme is subject to Town Planning and the plans shall not be acted upon until they have been approved in accordance with the Building Regulations.
All dimensions and levels given, whether figured or scaled, are to be physically checked on site by the contractor prior to commencement of work and the contractor will take responsibility for the same.
All design and construction is to be in accordance with the Construction, Design and Management Regulations 2015
This plan is copyright and is not to be produced or used for construction purposes without permission. It is only for use as a Planning and Building Control document.
Prior to commencement of works, the contractor must ensure that all necessary notices under The Party Wall etc Act 1996 have been given and that all formal procedures required under the act have been fulfilled.

PLEASE NOTE:
1. ALL DIMENSIONS AND SITE BOUNDARIES ARE TO BE CHECKED ON SITE AS NECESSARY.
2. ALL PROPOSALS ARE SUBJECT TO STRUCTURAL ENGINEERS DESIGN.
3. EXISTING PLANS & ELEVATIONS BASED ON TOPOGRAPHICAL SURVEY, DRG NOS.TS25-557-1, 2, 3, 4, 5, 6, 7 & 8, DATED SEPT. 2025, BY TERRAIN SURVEYS.

DRAFT

Revision

DRAFT

Project
Proposed Second Floor Extension & Alterations at
The Friendly Fish Day Nursery
5 Salcombe Place, Littlehampton,
West Sussex. BN17 5NH

Title
Proposed Second Plan & Roof Plan
PRE-CONSTRUCTION


Scale As noted@A3	Date 09/2025
Drawing Number 8400-P03	Drawn PS

HAL

Northwards Architects Ltd
14 Colville Close
Woburn
Bedfordshire
MK43 1CZ
T: 01199 501 988
www.northwardsarchitects.co.uk




PROPOSED REAR ELEVATION. 1:100

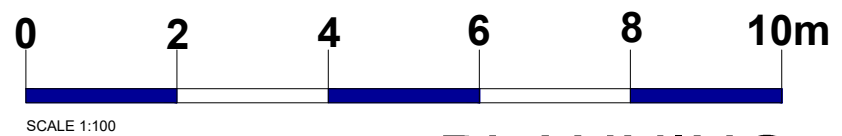

PLANNING


GENERAL NOTES: This scheme is subject to Town Planning and the plans shall not be acted upon until they have been approved in accordance with the Building Regulations. All dimensions and levels given, whether figured or scaled, are to be physically checked on site by the contractor prior to commencement of work and the contractor will take responsibility for the same. All design and construction is to be in accordance with the Construction, Design and Management Regulations 2015 This plan is copyright and is not to be produced or used for construction purposes without permission. It is only for use as a Planning and Building Control document. Prior to commencement of works, the contractor must ensure that all necessary notices under The Party Wall etc Act 1996 have been given and that all formal procedures required under the act have been fulfilled.		PLEASE NOTE: 1. ALL DIMENSIONS AND SITE BOUNDARIES ARE TO BE CHECKED ON SITE AS NECESSARY. 2. ALL PROPOSALS ARE SUBJECT TO STRUCTURAL ENGINEERS DESIGN. 3. EXISTING PLANS & ELEVATIONS BASED ON TOPOGRAPHICAL SURVEY, DRG NOS.TS25-557-1, 2, 3, 4, 5, 6, 7 & 8, DATED SEPT. 2025, BY TERRAIN SURVEYS.		PROPOSED MATERIALS: WALLS - BRICKWORK TO MATCH EXISTING WINDOWS - WHITE UPVC TO MATCH EXISTING DOORS - WHITE UPVC TO MATCH EXISTING ROOF - FLAT ROOF RAINWATER GOODS - BLACK TO MATCH EXISTING		DRAFT		<table><tr><td> Project Proposed Rear Extension & Alterations at The Friendly Fish Day Nursery, 5 Salcombe Place, Littlehampton, West Sussex. BN17 5NH Title Proposed Rear Elevation. PRE-CONSTRUCTION </td><td><table><tr><td> Scale As noted@A3 Drawing Number 8400-P04 </td><td> Date 09/2025 Drawn PS HAL </td></tr></table></td></tr></table>		Project Proposed Rear Extension & Alterations at The Friendly Fish Day Nursery, 5 Salcombe Place, Littlehampton, West Sussex. BN17 5NH Title Proposed Rear Elevation. PRE-CONSTRUCTION	<table><tr><td> Scale As noted@A3 Drawing Number 8400-P04 </td><td> Date 09/2025 Drawn PS HAL </td></tr></table>	Scale As noted@A3 Drawing Number 8400-P04	Date 09/2025 Drawn PS HAL	All work to be in accordance with the Building Regulations and relevant parts of BS5622. Where there are discrepancies on site, any discrepancies are to be notified immediately. This drawing is copyright. Herbertson Architects Ltd 100, Grove Drive Wickham, West Sussex Tel: 01293 507 888 www.architectsherbertainny.co.uk	
Project Proposed Rear Extension & Alterations at The Friendly Fish Day Nursery, 5 Salcombe Place, Littlehampton, West Sussex. BN17 5NH Title Proposed Rear Elevation. PRE-CONSTRUCTION	<table><tr><td> Scale As noted@A3 Drawing Number 8400-P04 </td><td> Date 09/2025 Drawn PS HAL </td></tr></table>	Scale As noted@A3 Drawing Number 8400-P04	Date 09/2025 Drawn PS HAL												
Scale As noted@A3 Drawing Number 8400-P04	Date 09/2025 Drawn PS HAL														

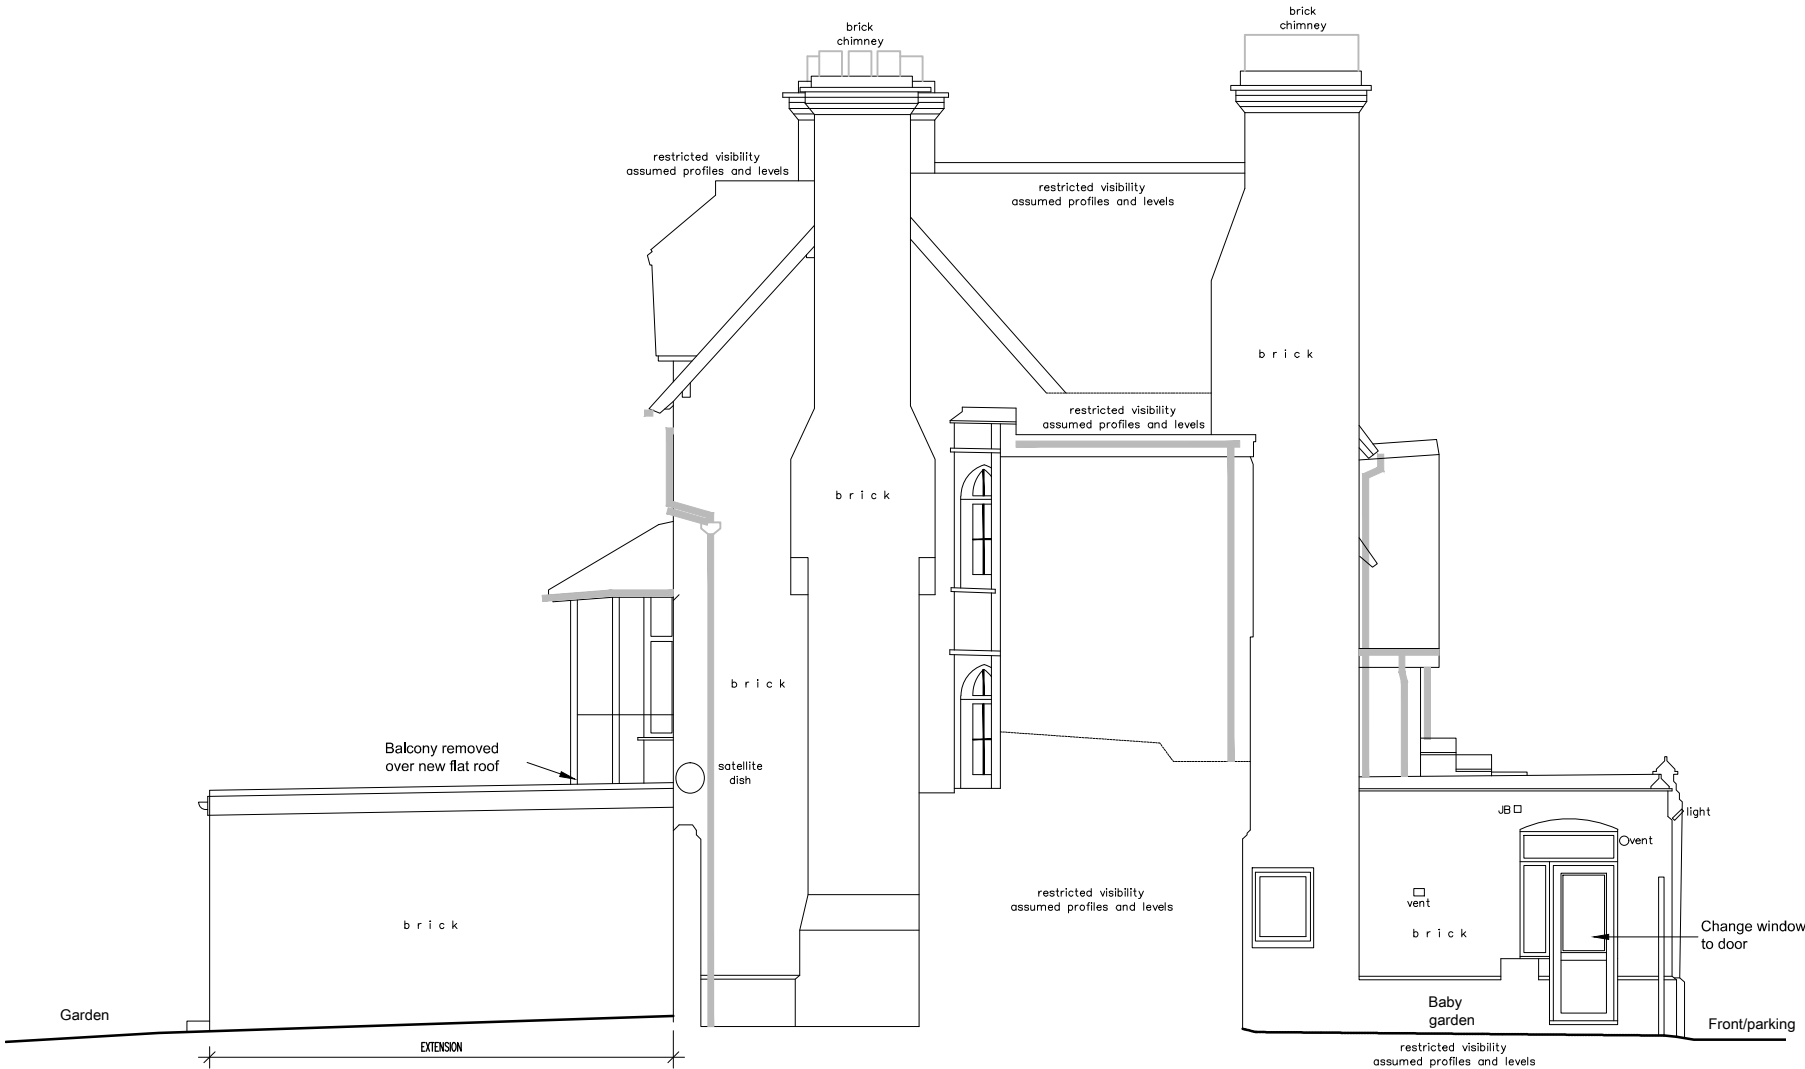

PROPOSED SIDE ELEVATION. 1:100



PROPOSED SIDE ELEVATION. 1:100

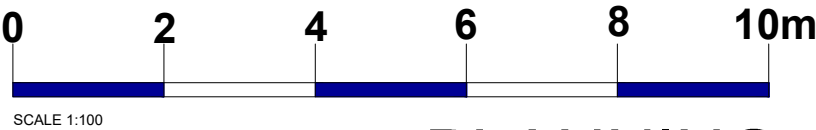

PLANNING


GENERAL NOTES:
This scheme is subject to Town Planning and the plans shall not be acted upon until they have been approved in accordance with the Building Regulations.
All dimensions and levels given, whether figured or scaled, are to be physically checked on site by the contractor prior to commencement of work and the contractor will take responsibility for the same.
All design and construction is to be in accordance with the Construction, Design and Management Regulations 2015.
This plan is copyright and is not to be produced or used for construction purposes without permission. It is only for use as a Planning and Building Control document.
Prior to commencement of works, the contractor must ensure that all necessary notices under The Party Wall etc Act 1996 have been given and that all formal procedures required under the act have been fulfilled.

PLEASE NOTE:
1. ALL DIMENSIONS AND SITE BOUNDARIES ARE TO BE CHECKED ON SITE AS NECESSARY.
2. ALL PROPOSALS ARE SUBJECT TO STRUCTURAL ENGINEERS DESIGN.
3. EXISTING PLANS & ELEVATIONS BASED ON TOPOGRAPHICAL SURVEY, DRG NOS.TS25-557-1, 2, 3, 4, 5, 6, 7 & 8, DATED SEPT. 2025, BY TERRAIN SURVEYS.






PROPOSED MATERIALS:
WALLS - BRICKWORK TO MATCH EXISTING
WINDOWS - WHITE UPVC TO MATCH EXISTING
DOORS - WHITE UPVC TO MATCH EXISTING
ROOF - FLAT ROOF
RAINWATER GOODS - BLACK TO MATCH EXISTING

DRAFT ISSUE 2

Project Proposed Rear Extension & Alterations at The Friendly Fish Day Nursery 5 Salcombe Place, Littlehampton West Sussex. BN17 5NH	Scale As noted@A3	Date 09/2025	As work is to be in accordance with the Building Regulations and relevant codes of practice. The contractor is to check all dimensions on site. Any discrepancies are to be notified immediately. This drawing is copyright. Northwards Architects Ltd 14 Cobble Chase Woburn Bedfordshire MK43 1QZ T: 01199 501 988 www.northwardsarchitects.co.uk
	Drawing Number 8400-P05	Drawn PS	
	Title Proposed Side Elevations. PRE-CONSTRUCTION		

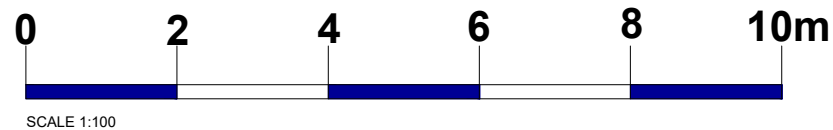

PLANNING

     GENERAL NOTES: This scheme is subject to Town Planning and the plans shall not be acted upon until they have been approved in accordance with the Building Regulations. All dimensions and levels given, whether figured or scaled, are to be physically checked on site by the contractor prior to commencement of work and the contractor will take responsibility for the same. All design and construction is to be in accordance with the Construction, Design and Management Regulations 2015 This plan is copyright and is not to be produced or used for construction purposes without permission. It is only for use as a Planning and Building Control document. Prior to commencement of works, the contractor must ensure that all necessary notices under The Party Wall etc Act 1996 have been given and that all formal procedures required under the act have been fulfilled.	PLEASE NOTE: 1. ALL DIMENSIONS AND SITE BOUNDARIES ARE TO BE CHECKED ON SITE AS NECESSARY. 2. ALL PROPOSALS ARE SUBJECT TO STRUCTURAL ENGINEERS DESIGN. 3. EXISTING PLANS & ELEVATIONS BASED ON TOPOGRAPHICAL SURVEY, DRG NOS.TS25-557-1, 2, 3, 4, 5, 6, 7 & 8, DATED SEPT. 2025, BY TERRAIN SURVEYS. PROPOSED MATERIALS: WALLS - BRICKWORK TO MATCH EXISTING WINDOWS - WHITE UPVC TO MATCH EXISTING DOORS - WHITE UPVC TO MATCH EXISTING ROOF - FLAT ROOF RAINWATER GOODS - BLACK TO MATCH EXISTING	DRAFT	<table><tr><td> Project Proposed Front Extension & Alterations at The Friendly Fish Day Nursery, 5 Salcombe Place, Littlehampton, West Sussex. BN17 5NH Title Proposed Front Elevation. PRE-CONSTRUCTION </td><td><table><tr><td> Scale As noted@A3 Drawing Number 8400-P05 </td><td> Date 09/2025 Drawn PS  </td></tr></table> All work to be in accordance with the Building Regulations and relevant sections of planning. The contractor is to check all dimensions on site. Any discrepancies are to be notified immediately. This drawing is copyright. Northwards Architects Ltd 14 Cobble Chase Woburn Bedfordshire MK43 1QZ T: 01199 501588 www.northwardsarchitects.co.uk </td></tr></table>	Project Proposed Front Extension & Alterations at The Friendly Fish Day Nursery, 5 Salcombe Place, Littlehampton, West Sussex. BN17 5NH Title Proposed Front Elevation. PRE-CONSTRUCTION	<table><tr><td> Scale As noted@A3 Drawing Number 8400-P05 </td><td> Date 09/2025 Drawn PS  </td></tr></table> All work to be in accordance with the Building Regulations and relevant sections of planning. The contractor is to check all dimensions on site. Any discrepancies are to be notified immediately. This drawing is copyright. Northwards Architects Ltd 14 Cobble Chase Woburn Bedfordshire MK43 1QZ T: 01199 501588 www.northwardsarchitects.co.uk	Scale As noted@A3 Drawing Number 8400-P05	Date 09/2025 Drawn PS 
Project Proposed Front Extension & Alterations at The Friendly Fish Day Nursery, 5 Salcombe Place, Littlehampton, West Sussex. BN17 5NH Title Proposed Front Elevation. PRE-CONSTRUCTION	<table><tr><td> Scale As noted@A3 Drawing Number 8400-P05 </td><td> Date 09/2025 Drawn PS  </td></tr></table> All work to be in accordance with the Building Regulations and relevant sections of planning. The contractor is to check all dimensions on site. Any discrepancies are to be notified immediately. This drawing is copyright. Northwards Architects Ltd 14 Cobble Chase Woburn Bedfordshire MK43 1QZ T: 01199 501588 www.northwardsarchitects.co.uk	Scale As noted@A3 Drawing Number 8400-P05	Date 09/2025 Drawn PS 				
Scale As noted@A3 Drawing Number 8400-P05	Date 09/2025 Drawn PS 