


KEY

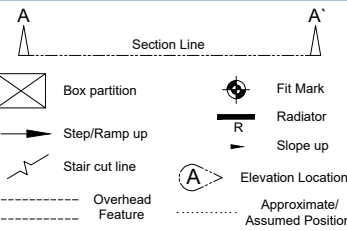

= Plinth Height	RL = Ridge Level
= Sill Height	EL = Eaves Level
= Head Height	RFL = Roof Level
= Ceiling Height	SFL = Soffit Level
= Beam Height	THL = Threshold Level
sp = Spring Point Height	FFL = Finished Floor Level
c = False Ceiling Height	PWL = Parapet Wall Level
sc = Structural Ceiling Height	+35.20 = Levels
sf = Soffit Height	T _{52.76} = Elevation level
AB = Air Brick	JB = Junction Box
AHU = Air Handling Unit	RSJ = Rolled Steel Joist
AV = Air Vent	WT = Worktop
CB = Cupboard	SG = Switch Gear

project

THE FRIENDLY FISH NURSERY
LITTLEHAMPTON
BN17 5NH

Drawing Number
TS25-557-2

Revision	Description	Rev. By	Date

Scale 1:100@A3 Sheet 1 of 6

Drawn by JE	Checked by PG	Date of Survey SEPT 2021
----------------	------------------	-----------------------------



Tel: 01438 841300
www.terrainsurveys.co.uk
enquiries@terrainsurveys.co.uk


Accreditations:

Chartered CES

THE SURVEY ASSOCIATION

Certificate Number 12

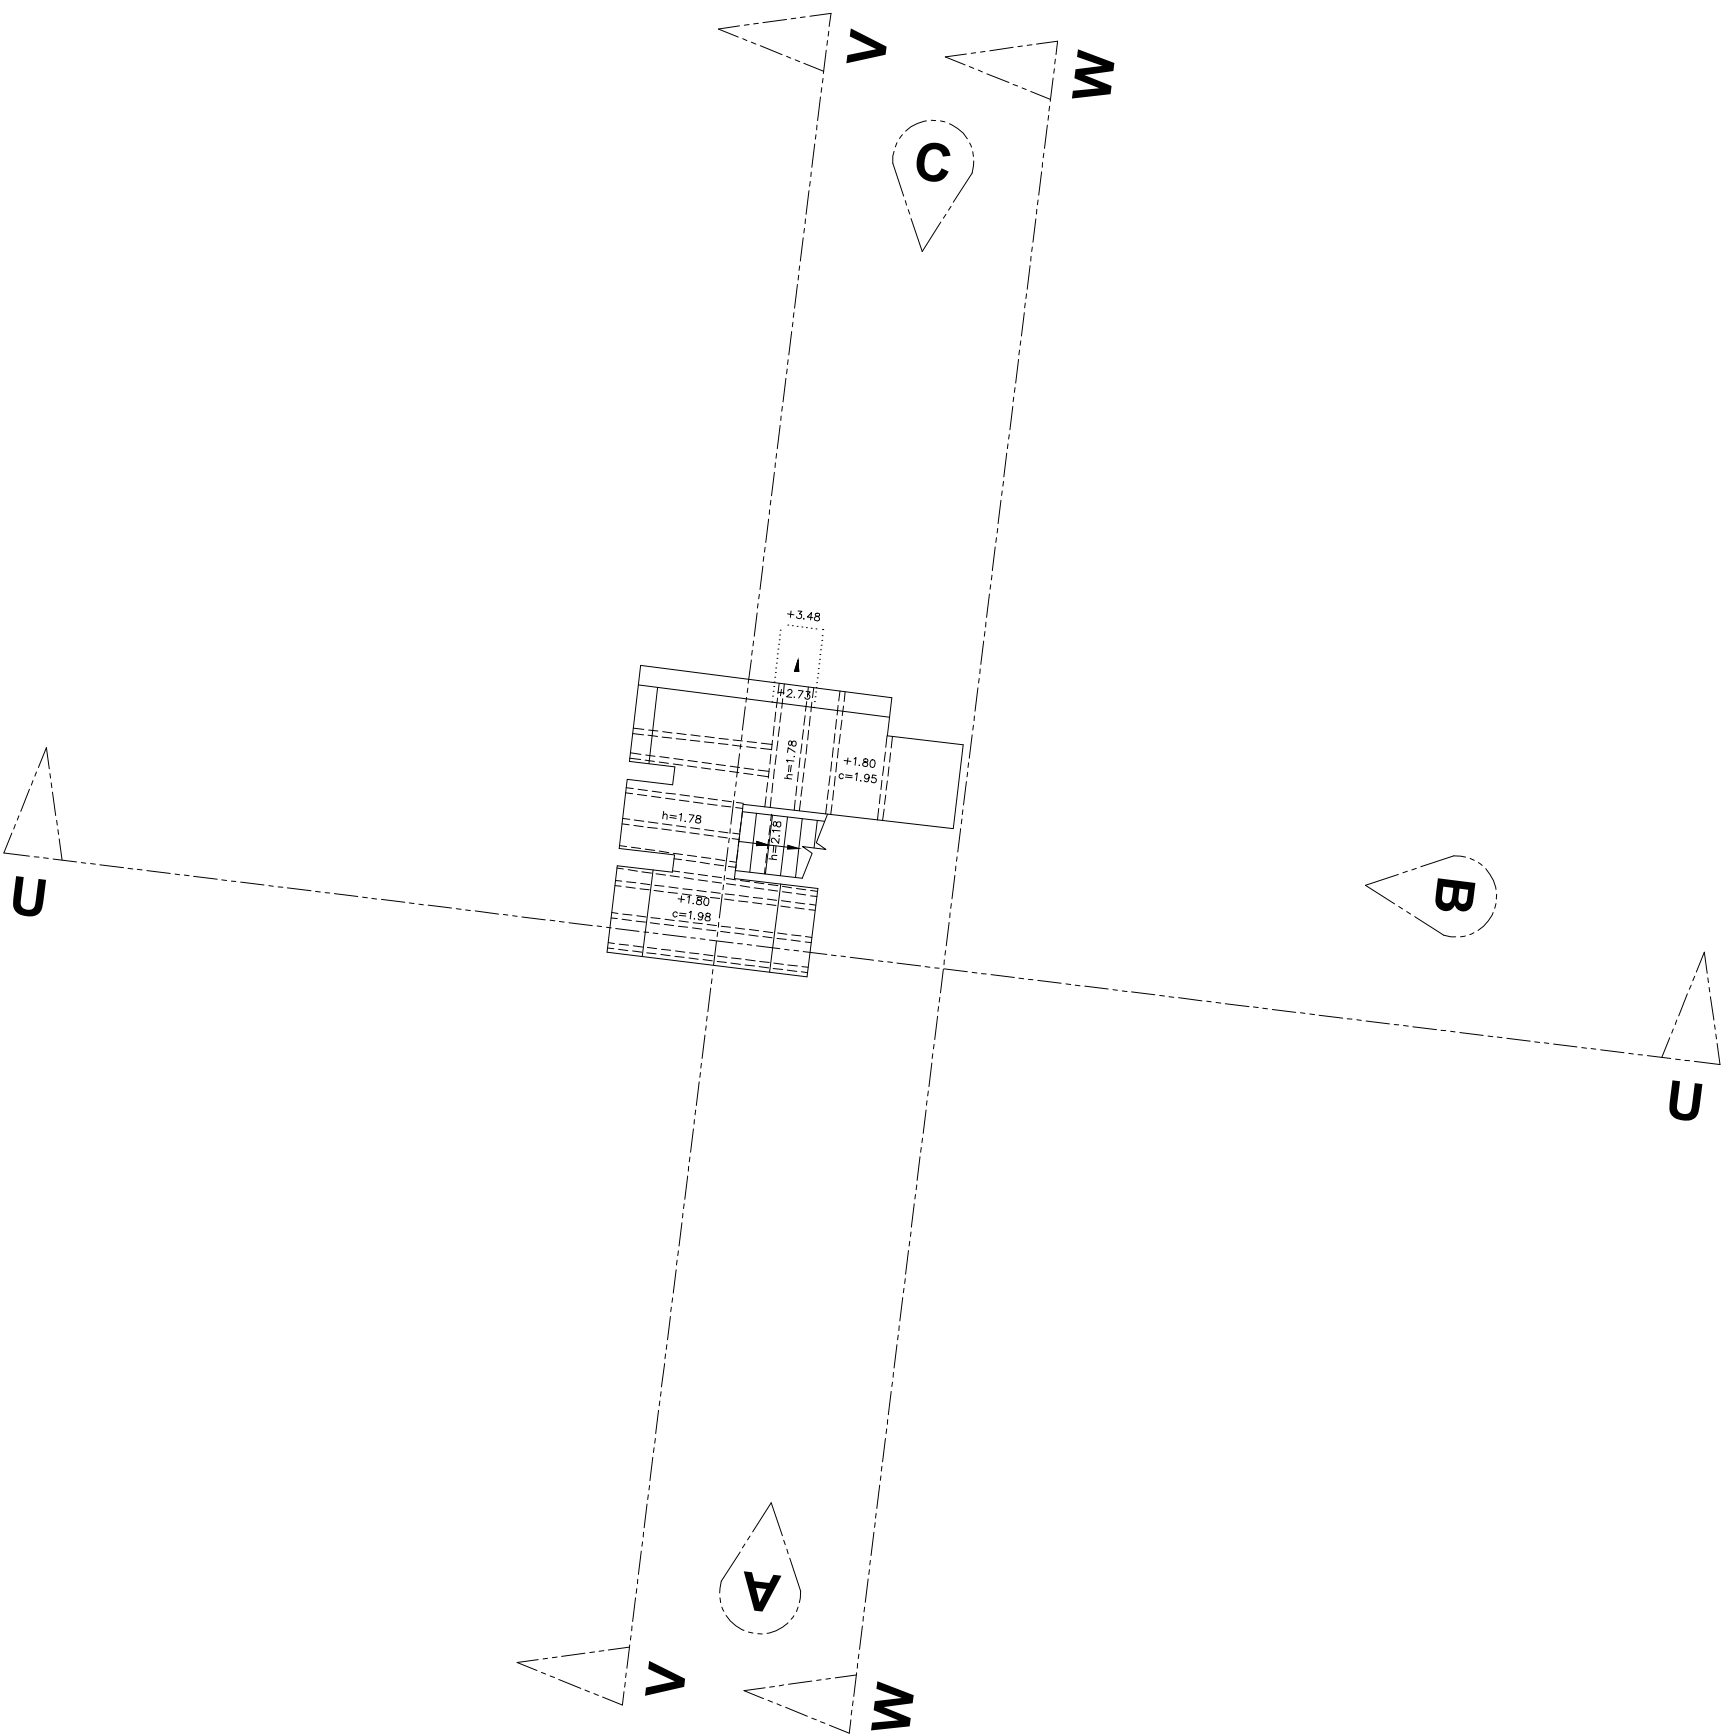

BASEMENT FLOOR PLAN

