

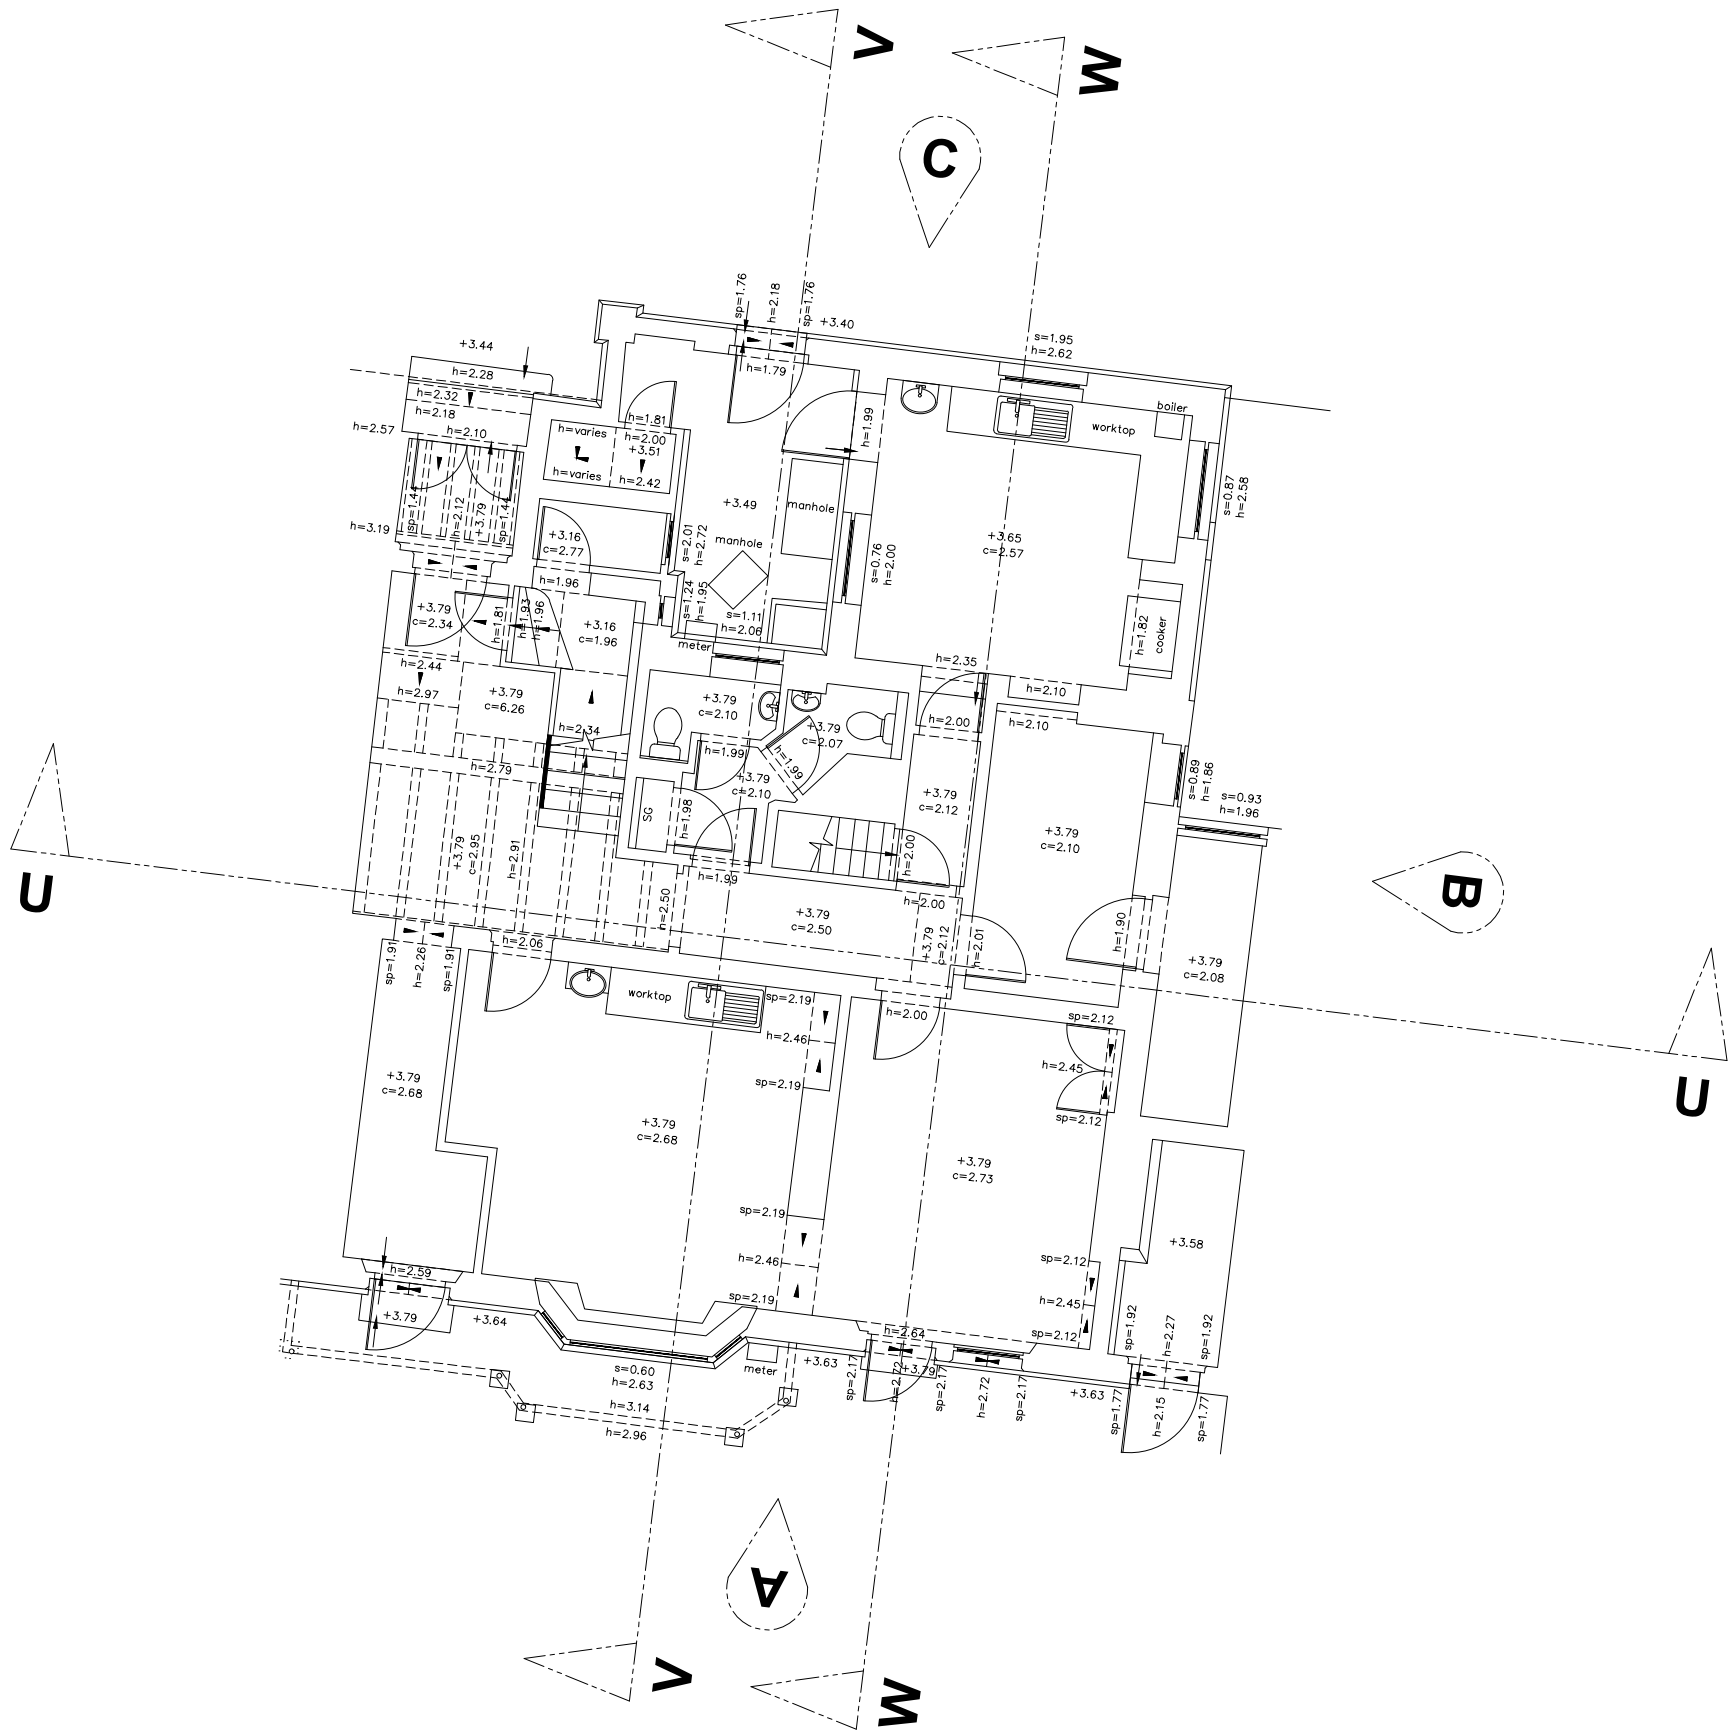


 

All levels related to Ordnance Survey active GPS network, at survey station S1.

KEY

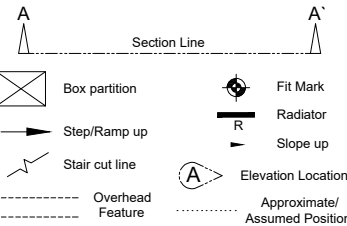

ABBREVIATIONS

p = Plinth Height
s = Sill Height
h = Head Height
c = Ceiling Height
b = Beam Height
sp = Spring Point Height
fc = False Ceiling Height
sc = Structural Ceiling Height
sf = Soffit Height
RL = Ridge Level
EL = Eaves Level
RFL = Roof Level
SFL = Soffit Level
THL = Threshold Level
FFL = Finished Floor Level
PWL = Parapet Wall Level
+35.20 = Levels
+52.76 = Elevation level
JB = Junction Box
RSJ = Rolled Steel Joist
WT = Worktop
SG = Switch Gear

Client
HERTFORDSHIRE ARCHITECTS

Project
**THE FRIENDLY FISH NURSERY
LITTLEHAMPTON
BN17 5NH**

Title
FLOOR PLAN

Drawing Number
TS25-557-3

Revision	Description	Rev. By	Date

Scale 1:100@A3 Sheet 2 of 6

Drawn by JE	Checked by PG	Date of Survey SEPT 2025
----------------	------------------	-----------------------------



Tel: 01438 841300
www.terrainsurveys.co.uk
enquiries@terrainsurveys.co.uk



GROUND FLOOR PLAN

