

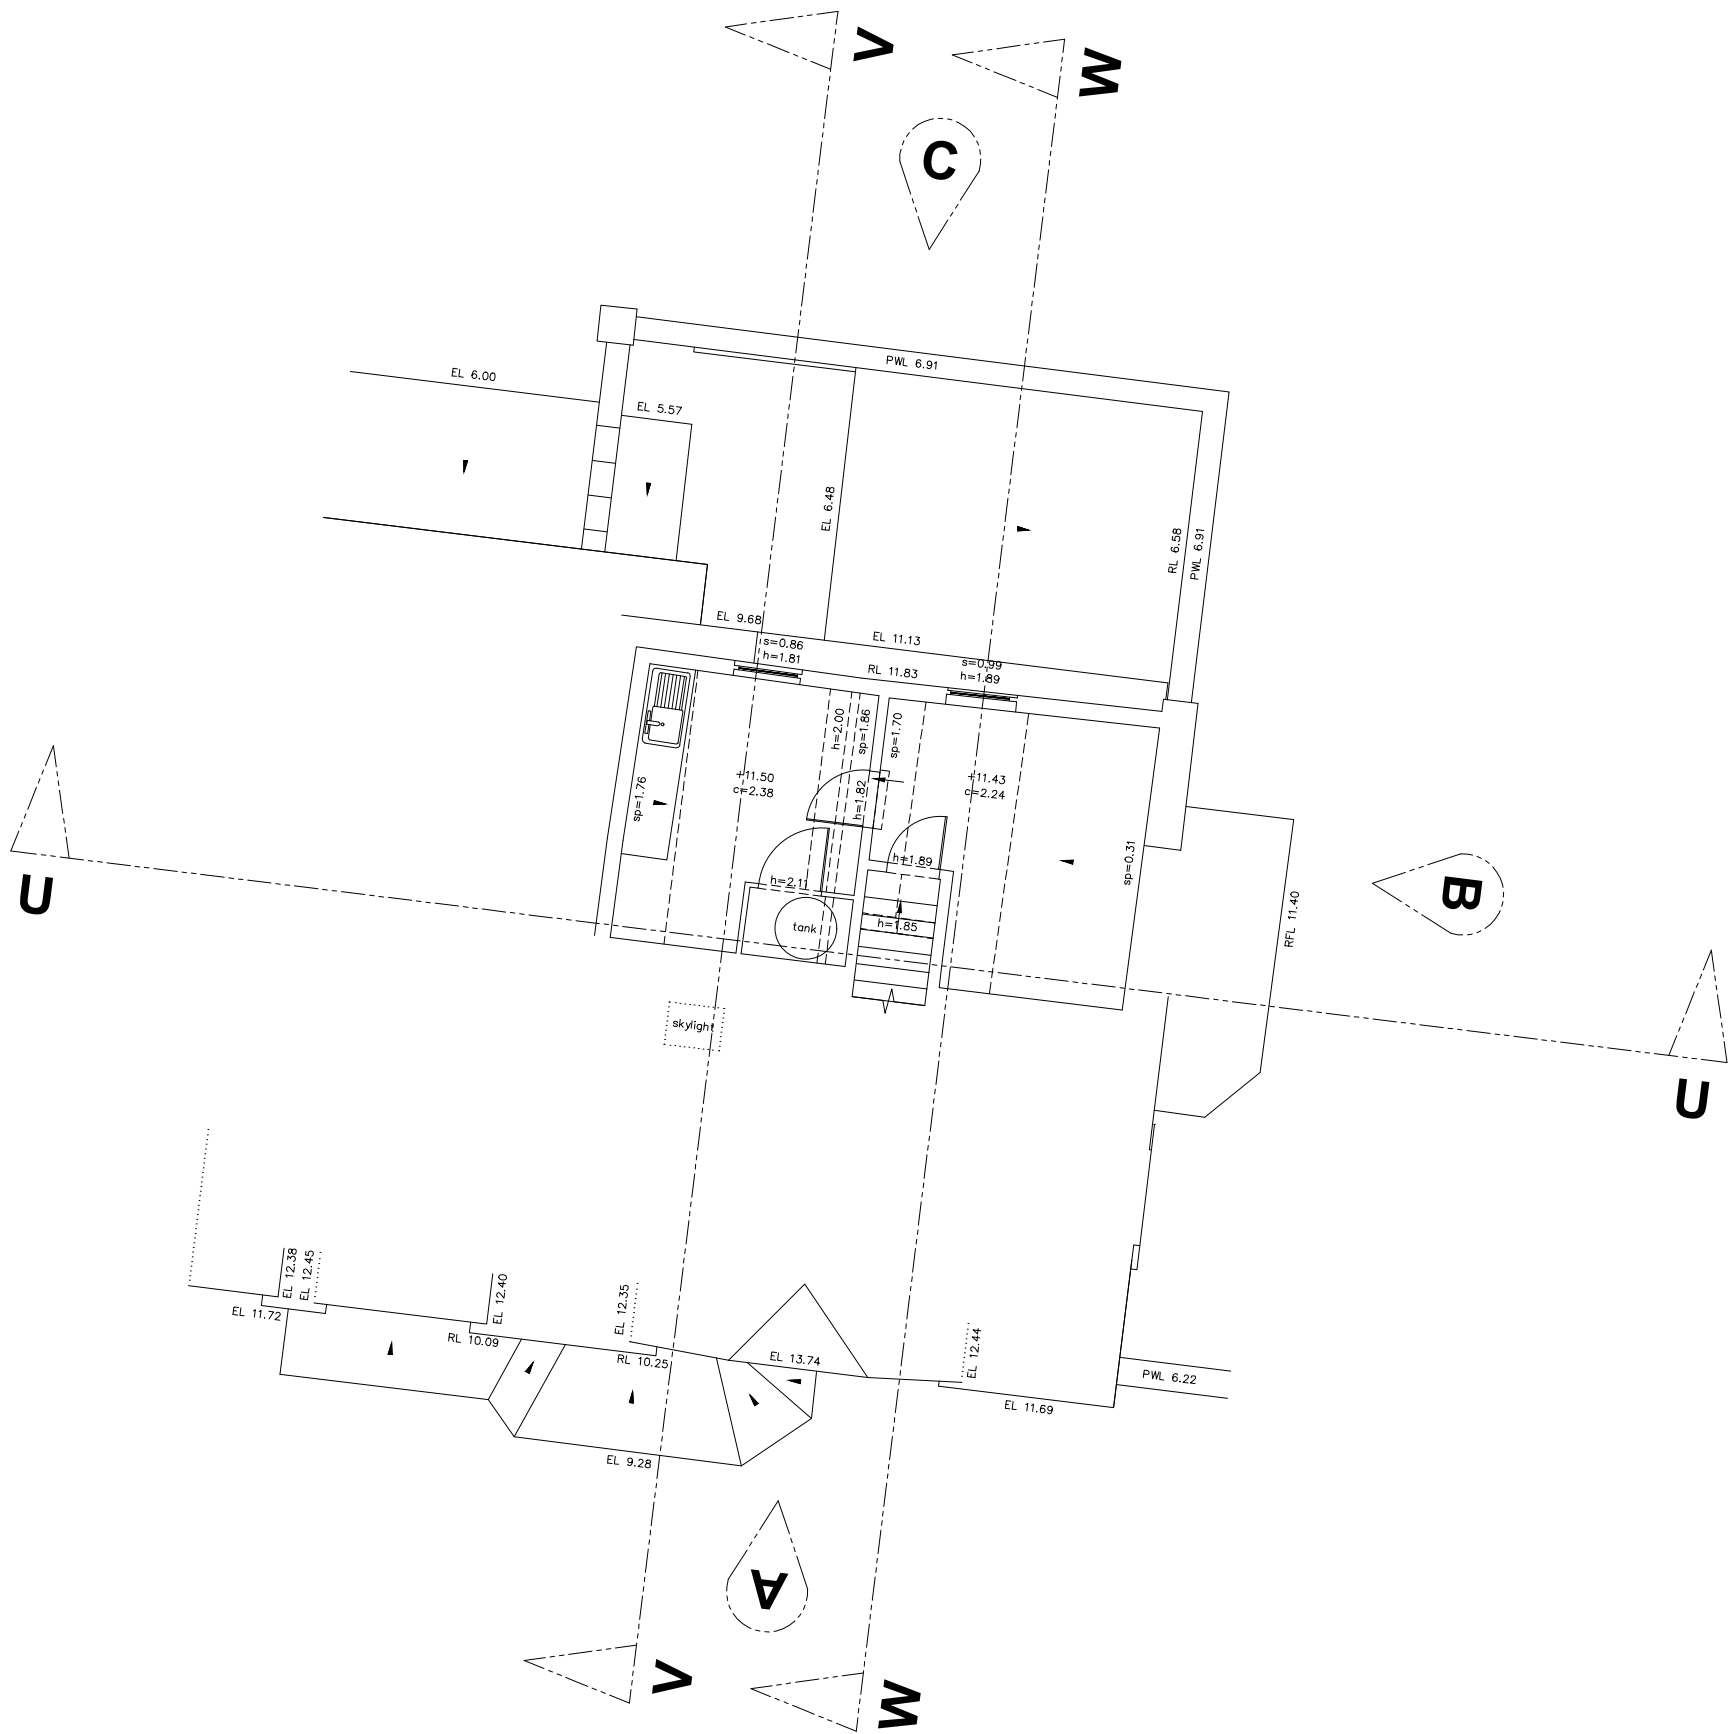


 

THIRD FLOOR PLAN

 

All levels related to Ordnance Survey active GPS network, at survey station S1.

KEY

	Section Line		Fit Mark
	Box partition		Radiator
	Step/Ramp up		Slope up
	Stair cut line		Elevation Location
	Overhead Feature		Approximate/Assumed Position

ABBREVIATIONS

p = Plinth Height	RL = Ridge Level
s = Sill Height	EL = Eaves Level
h = Head Height	RFL = Roof Level
c = Ceiling Height	SFL = Soffit Level
b = Beam Height	THL = Threshold Level
sp = Spring Point Height	FFL = Finished Floor Level
fc = False Ceiling Height	PWL = Parapet Wall Level
sc = Structural Ceiling Height	+35.20 = Levels
sf = Soffit Height	+52.76 = Elevation level
AB = Air Brick	JB = Junction Box
AHU = Air Handling Unit	RSJ = Rolled Steel Joist
AV = Air Vent	WT = Worktop
CB = Cupboard	SG = Switch Gear

Client
HERTFORDSHIRE ARCHITECTS

Project
**THE FRIENDLY FISH NURSERY
LITTLEHAMPTON
BN17 5NH**

Title
FLOOR PLAN

Drawing Number
TS25-557-6

Revision	Description	Rev. By	Date

Scale 1:100@A3 Sheet 5 of 6

Drawn by JE	Checked by PG	Date of Survey SEPT 2025
----------------	------------------	-----------------------------



**TERRAIN
SURVEYS**
Tel: 01438 841300
www.terrainsurveys.co.uk
enquiries@terrainsurveys.co.uk



**chartered
ICES**



**THE SURVEY
ASSOCIATION**



Certificate Number 1798



Constructionline
Gold Member



SSIP
Registered Member



Acclaim
Accreditation